



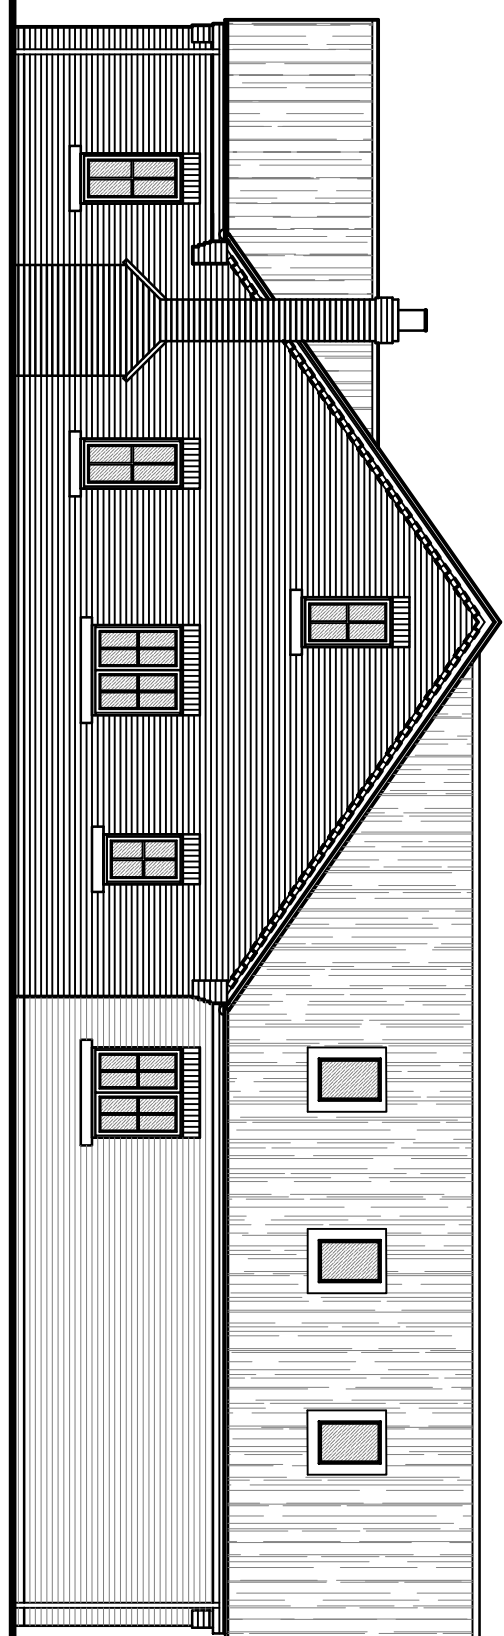


SIDE ELEVATION

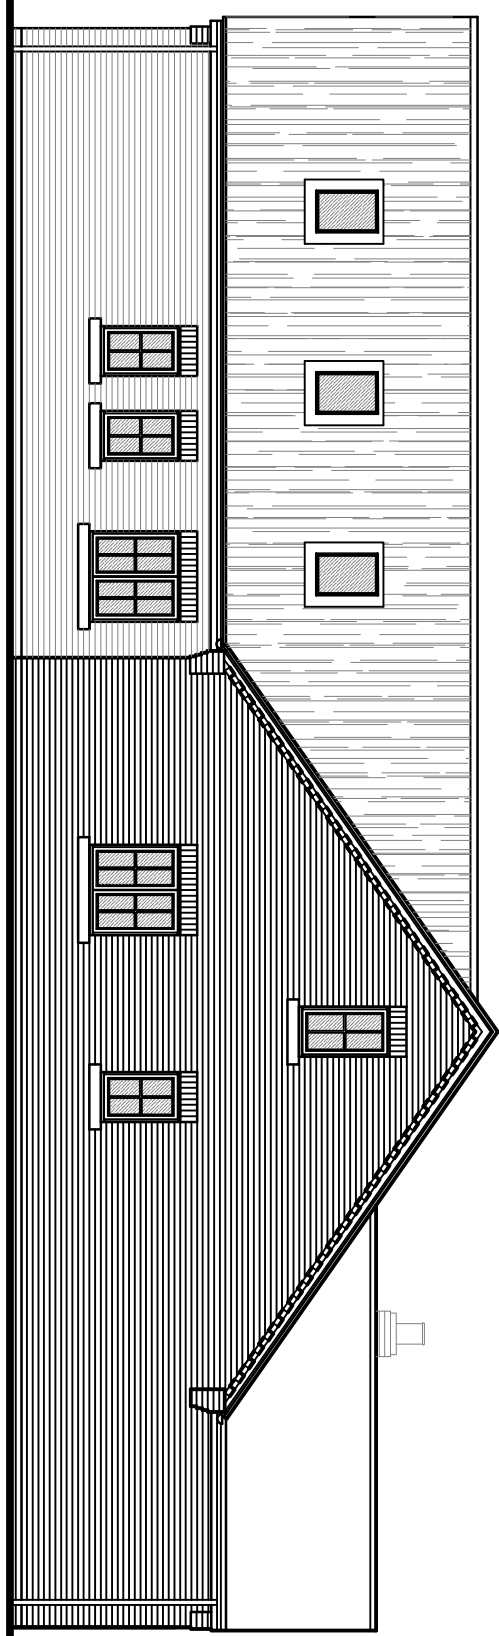

SIDE ELEVATION

GROUND FLOOR LAYOUT PLAN

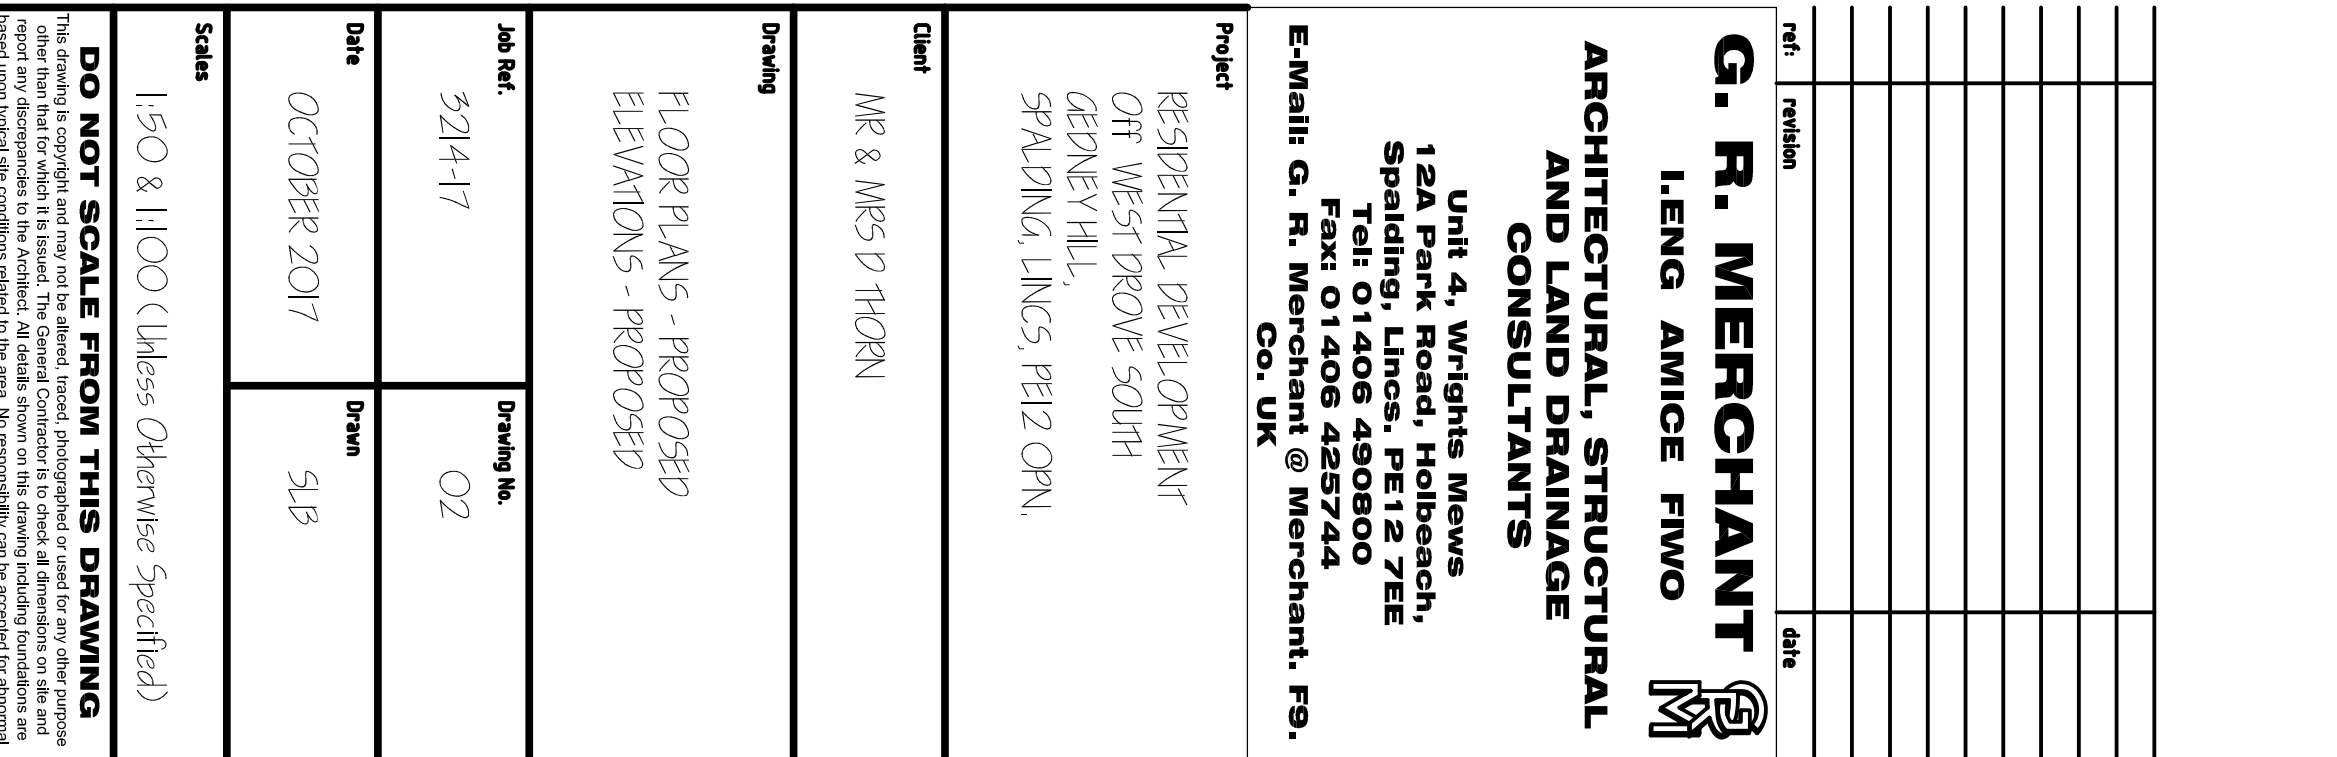

FIRST FLOOR LAYOUT PLAN

Project RESIDENTIAL DEVELOPMENT OF WEST BROOK SOUTH CENEXIAL, SPALDING, LINES, FELZ ONL	
Client MR & MRS D THORN	
Drawing FLOOR PLANS - PROPOSED ELEVATIONS - PROPOSED	
Job Ref. 321417	Drawing No. 02
Date OCTOBER 2017	Drawn SLB
Notes 150 & 1100 (Unless Otherwise Specified)	

G. R. MERCHANT
I.ENG AMICE FWO

**ARCHITECTURAL, STRUCTURAL
AND LAND DRAINAGE
CONSULTANTS**
Unit 4, Wrights Mews
12A Park Road, Hobeasch,
Spalding, Lincs. PE12 7EE
Tel: 01406 490800
Fax: 01406 425744
E-Mail: G. R. Merchant @ Merchant, F9,
Co. UK