

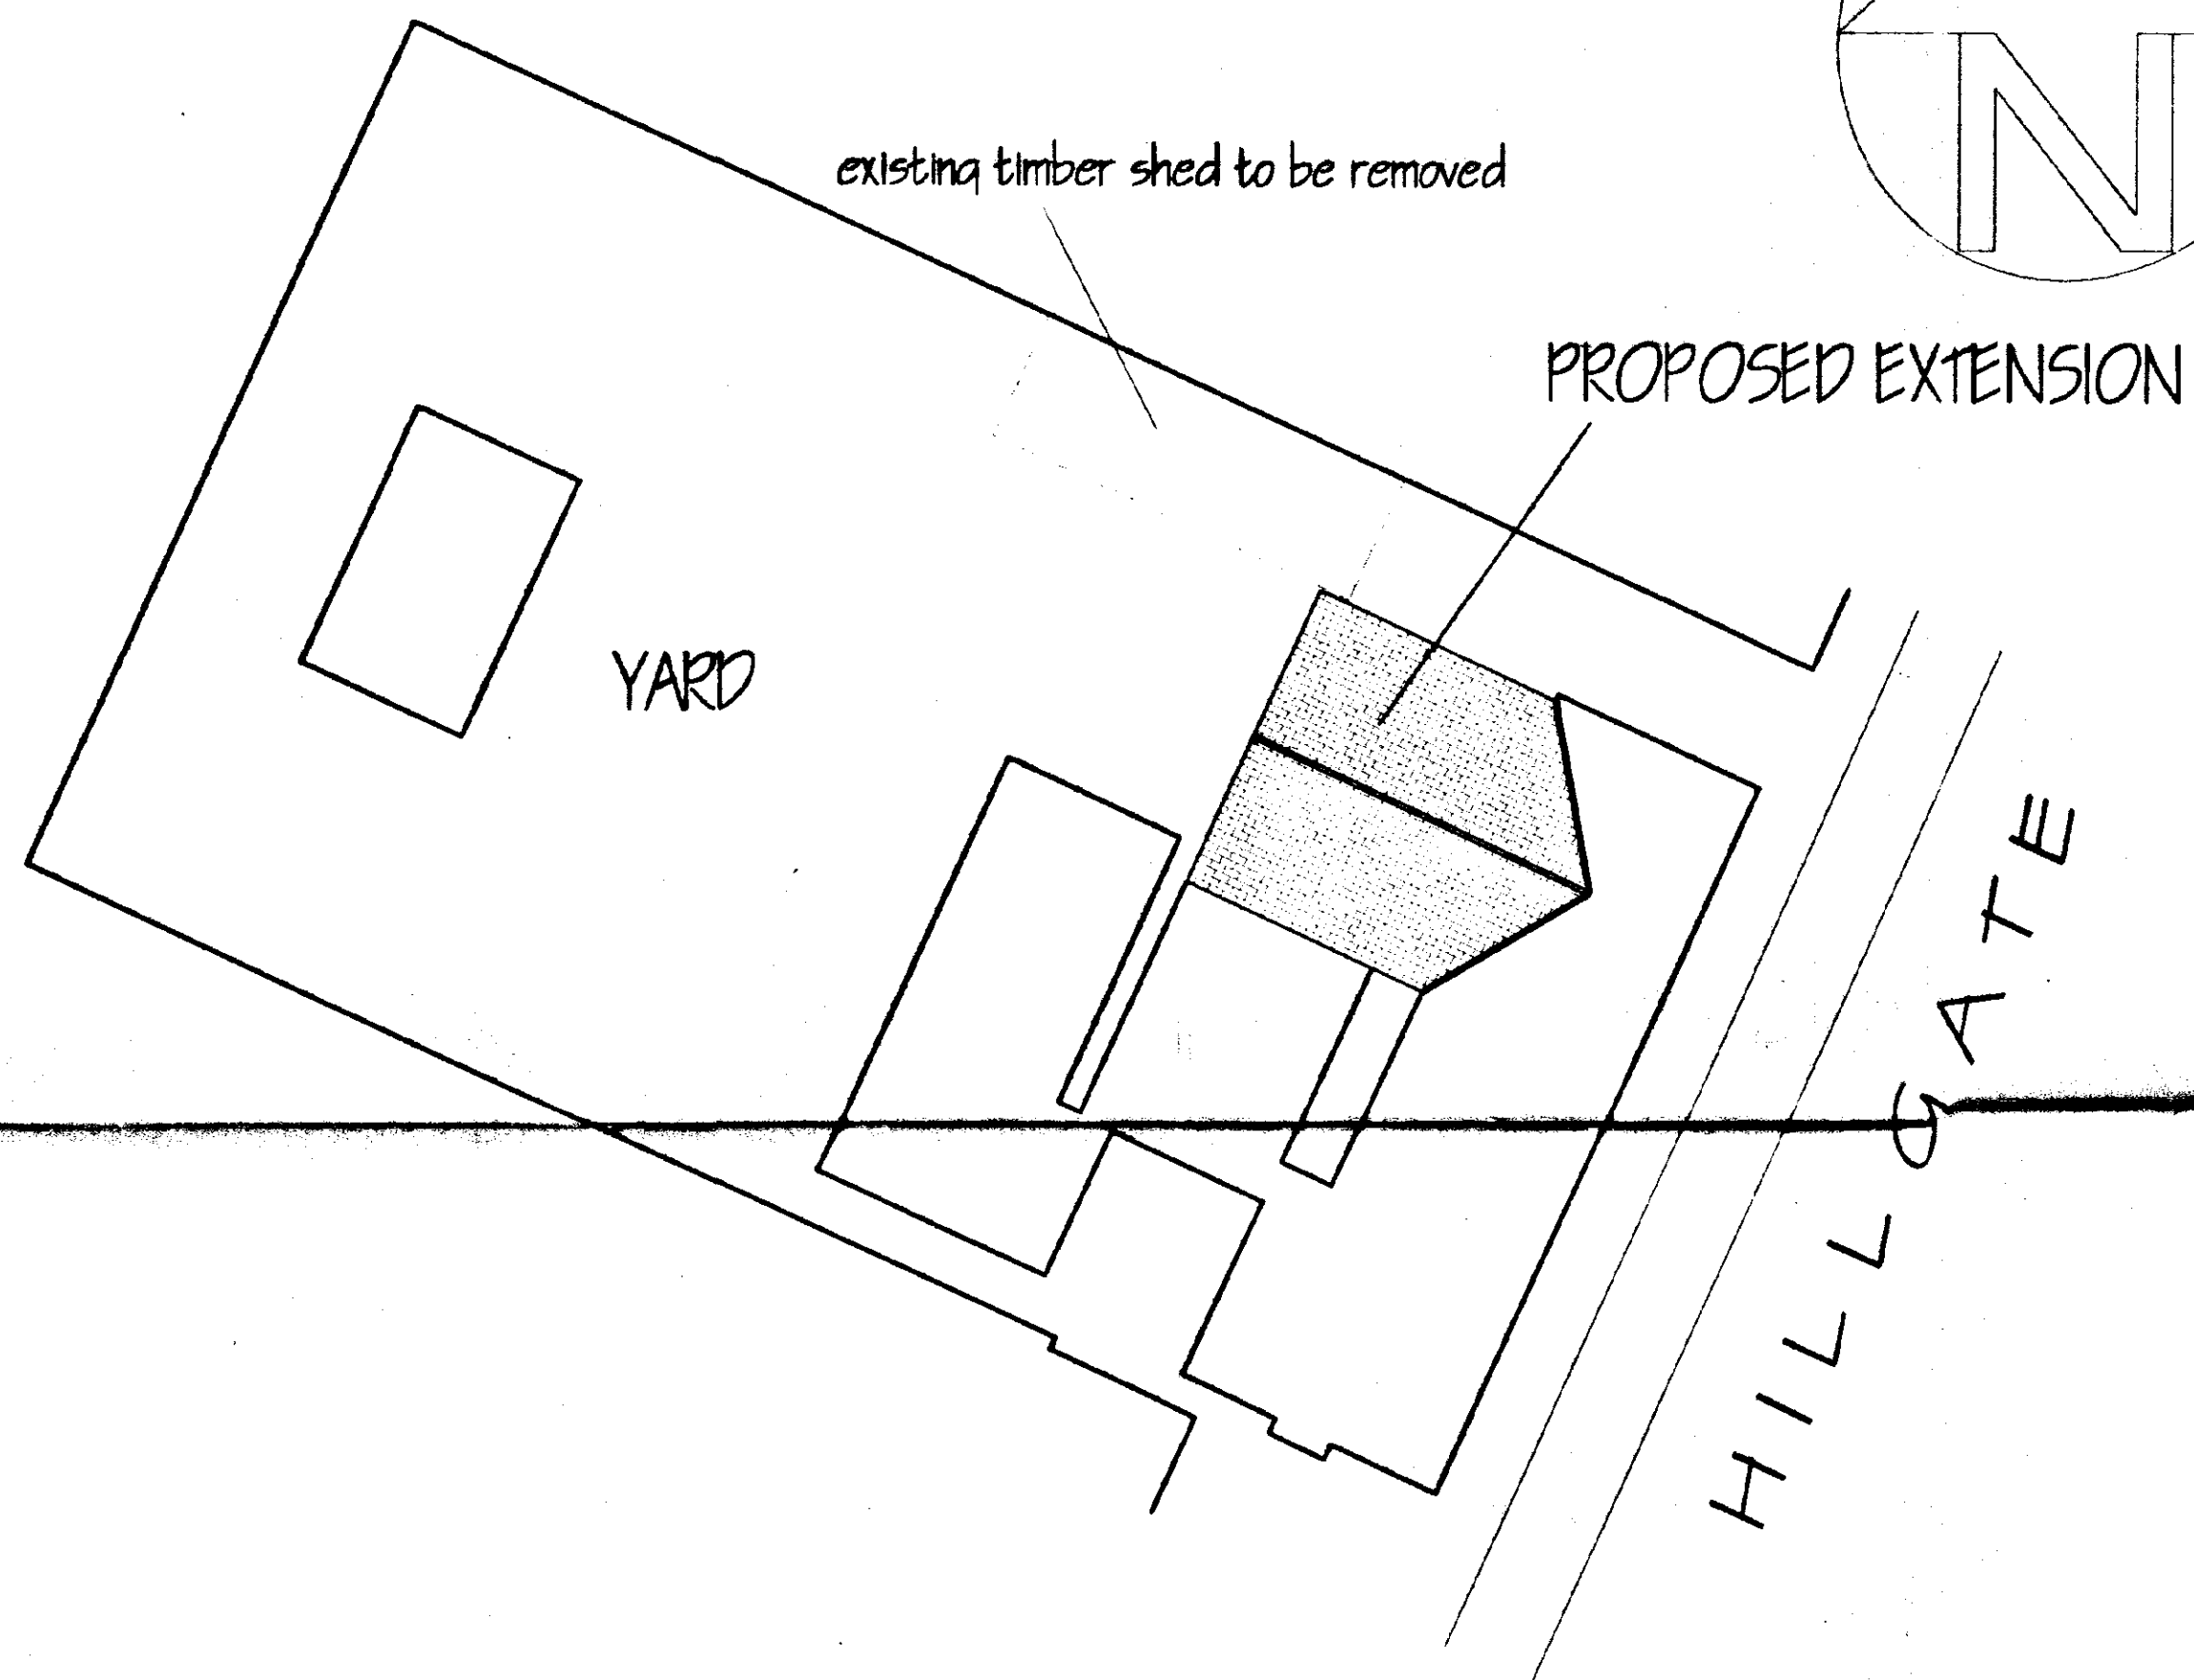


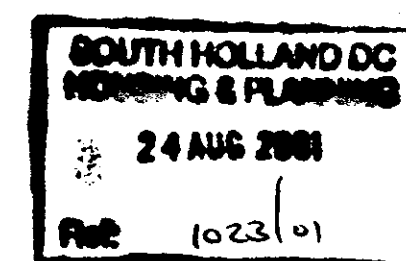

**DETERMINED
PLAN**

LOCATION PLAN


[illegible]

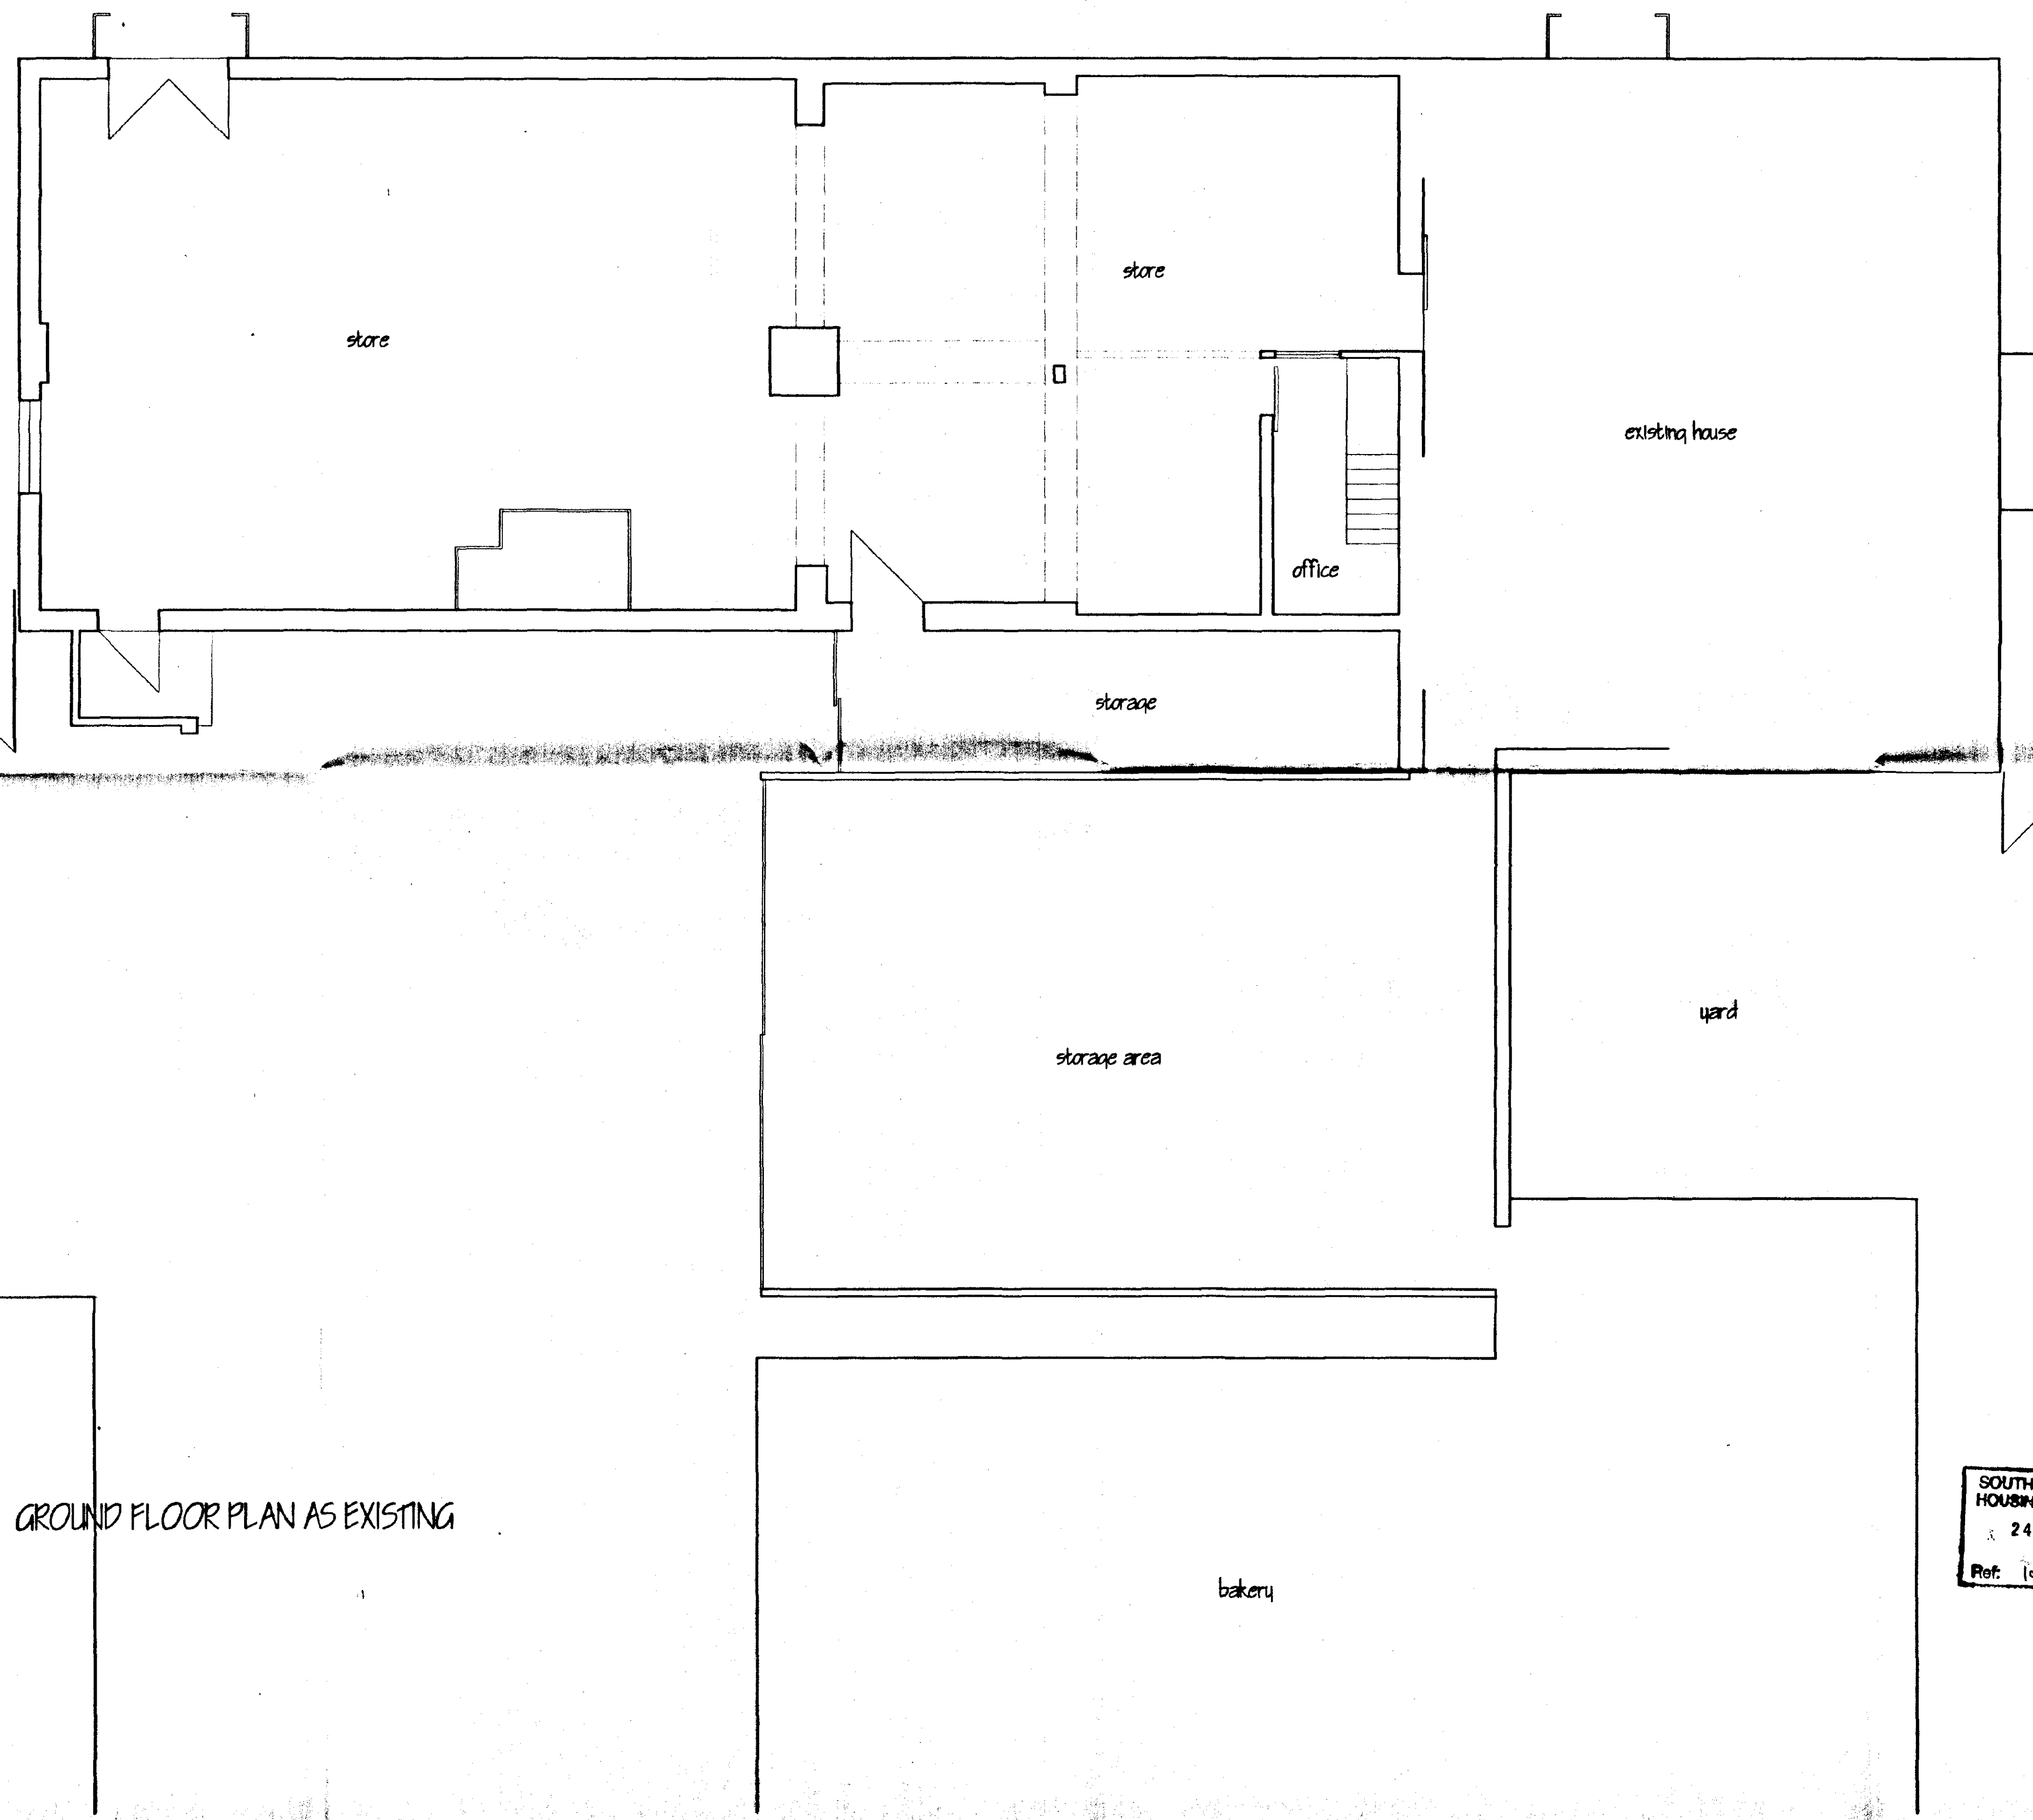


ref	revision	date

G. R. MERCHANT I. ENG AMICE FIWO ARCHITECTURAL, STRUCTURAL AND LAND DRAINAGE CONSULTANTS Unit 4, Wrights Mews 12A Park Road, Holbeach, Spalding, Lincs. PE12 7EE Tel: 01408 480800 Fax: 01408 485744 E-Mail: G. R. Merchant @ Merchant. FS. Co. UK	
Project PROPOSED EXTENSION & ALTERATIONS AT GENERAL STORE & POST OFFICE HILLGATE CEDNEY HILL	
Client MARSHALL BROS. LTD.	
Drawing PLANS AS EXISTING	
Job Ref. 146/00	Drawing No. 02
Date APR 2001	Drawn JFW
Scales 1/50	
DO NOT SCALE FROM THIS DRAWING This drawing is copyright and may not be altered, traced, photographed or used for any other purpose other than that for which it is issued. The General Contractor is to check all dimensions on site and report any discrepancies to the Architect. All details shown on this drawing including specifications are based upon typical site conditions related to the area. No responsibility can be accepted for eventual conditions which may be discovered during construction unless reported to the Architect so that design amendments may be considered. Site surveys are recommended in respect of foundations to establish specific site conditions before foundation work is undertaken. This drawing is limited in the amount of information contained and does not purport to contain a full specification of the works. It is solely for the purpose of obtaining Planning / Building Regulation approval. The drawing must not be used as a contract document alone. The works will not be supervised or inspected on site by G. R. Merchant or any representative thereof. It is the client or their appointed agents responsibility to control workmanship, substitution of materials, adherence to specification, variations to contract etc. All materials to be used shall conform to relevant standards and all components and materials shall be used in accordance with manufacturers instructions and relevant codes of practice. Materials shall conform to appropriate British standard specification or BSA certificate or European code equivalent. The Employer / Client shall ensure that the selected contractor is competent with and adopts all measures necessary to achieve compliance with Health and Safety legislation for building sites and work places. The Employer / Client is advised that should the works need to comply with the Construction Design and Management Regulations an independent Planning Supervisor will be required. The works shall comprise of all that is shown on the drawing and details. Work that may not specifically shown but may be reasonably inferred as necessary to carry out the works shall be deemed to be included.	


SOUTH HOLLAND DC
 HOUSING & PLANNING
 24 AUG 2001
 Ref: 1023/01

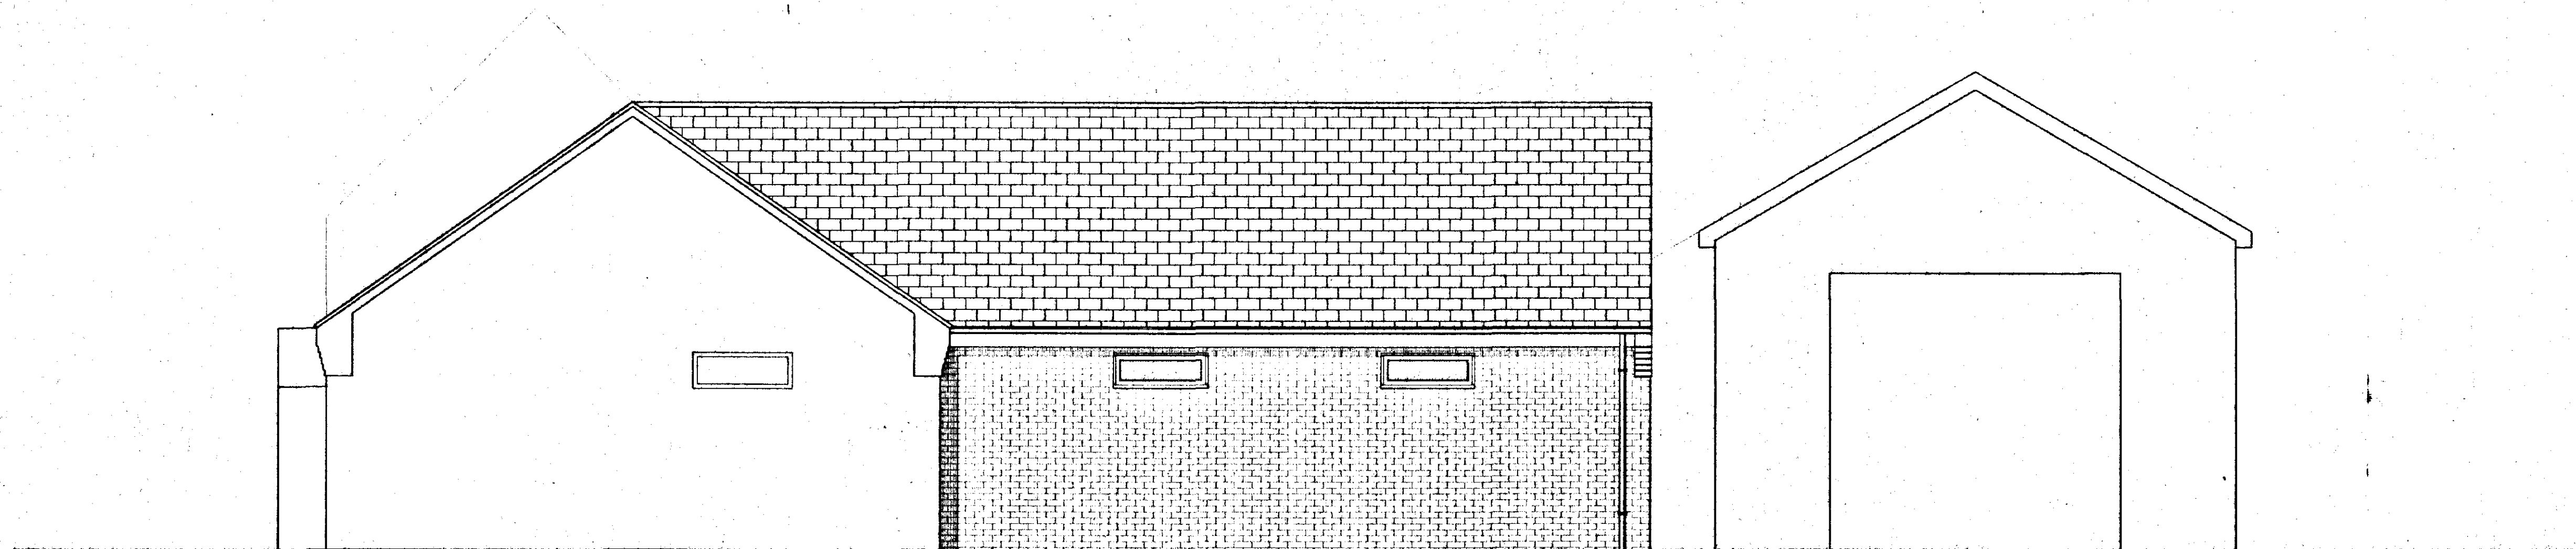

SIDE ELEVATION

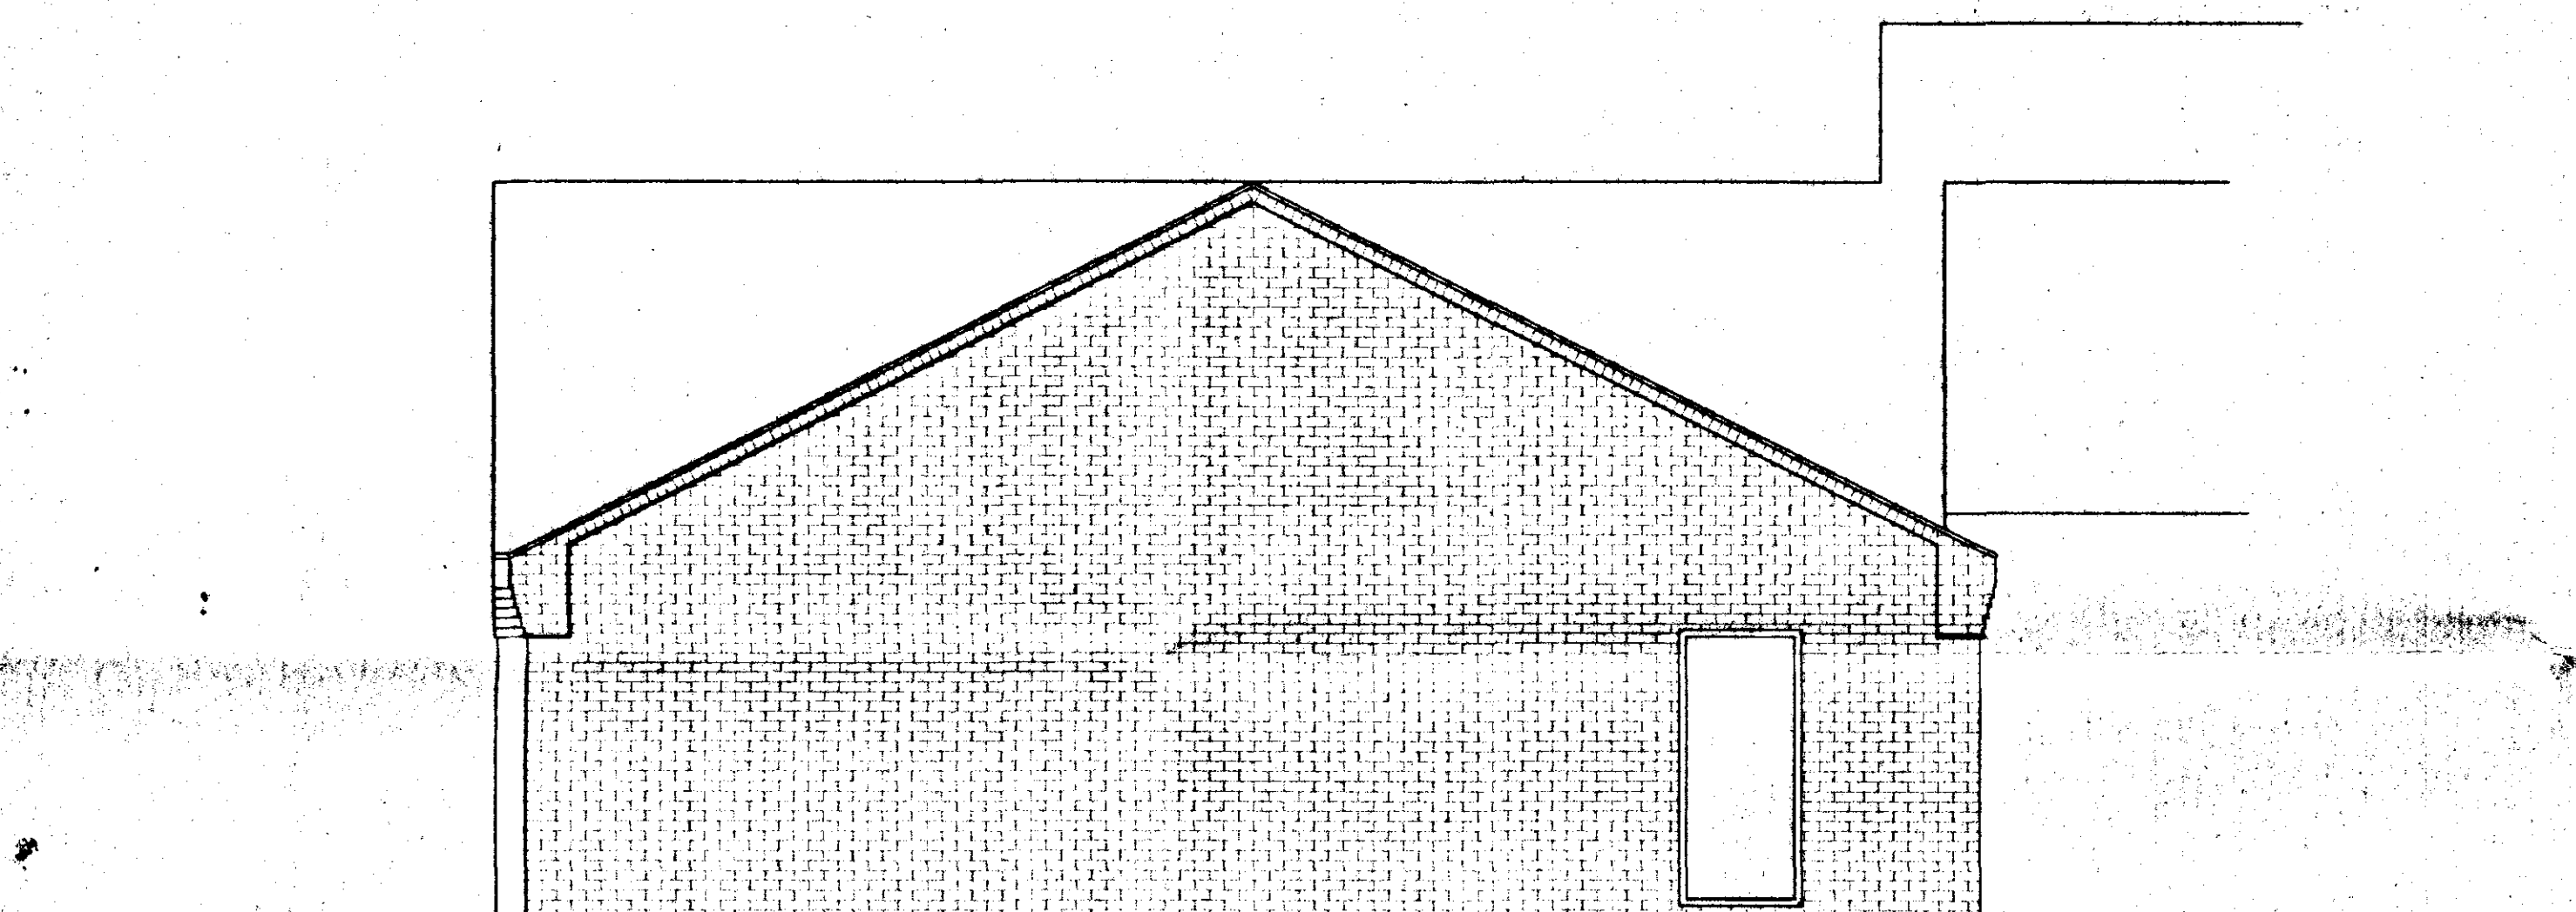

REAR ELEVATION

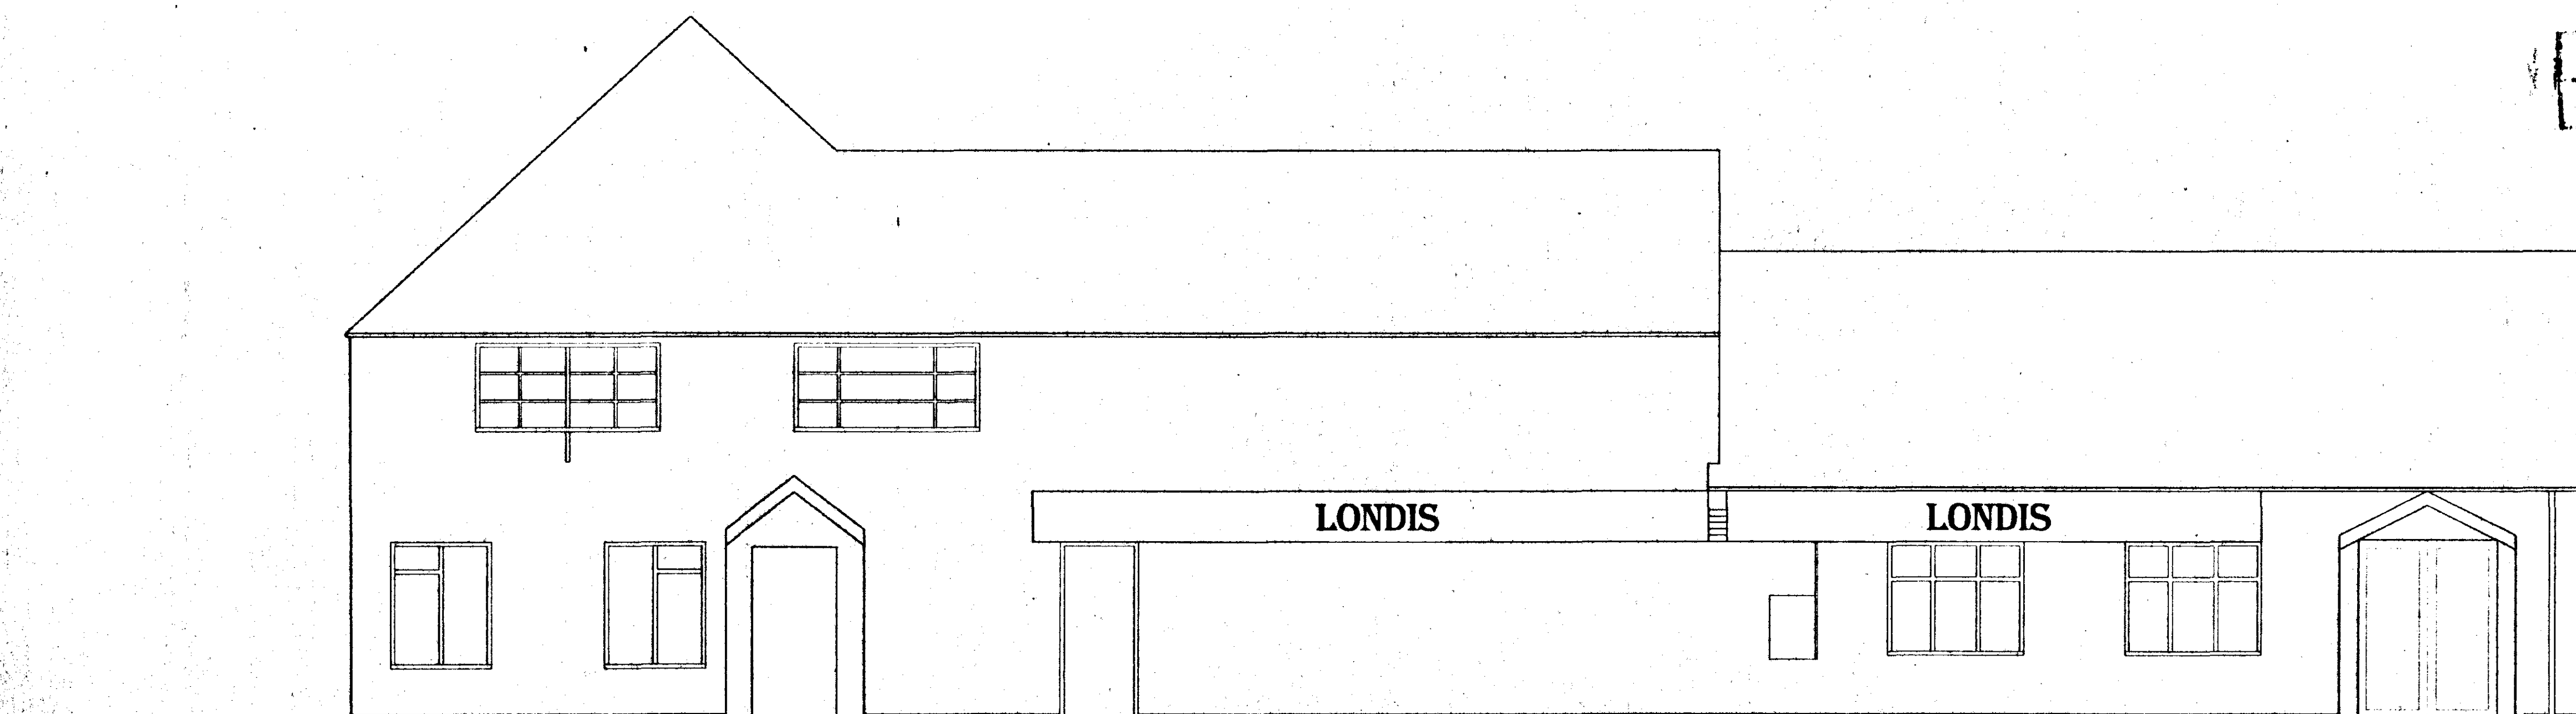

FRONT ELEVATION

ref	revision	date
A	FRONT ELEVATION ADDED	SEP 2001

G. R. MERCHANT
 I. ENG AMICE FIWO
 ARCHITECTURAL, STRUCTURAL
 AND LAND DRAINAGE
 CONSULTANTS
 Unit 4, Wrights Mews
 12A Park Road, Holbeach,
 Spalding, Lincs. PE12 7EE
 Tel: 01408 480800
 Fax: 01408 485744
 E-Mail: G. R. Merchant @ Merchant. PB.
 Co. UK

ALSO USED PLAN
 REF. ALI

Project
 PROPOSED EXTENSION & ALTERATIONS AT
 GENERAL STORE & POST OFFICE
 HILLGATE
 CEDNEY HILL

Client
 MARSHALL BROS. LTD.
 Ref: 1023/01

Drawing
 ELEVATIONS AS PROPOSED


Job Ref.
 146/00

Drawing No.
 04A

Date
 APR 2001

Scale
 1/50

DO NOT SCALE FROM THIS DRAWING
 This drawing is copyright and may not be altered, copied, or used for any other purpose other than that for which it is issued. The General Contractor is to check all dimensions on site and report any discrepancies to the Architect. All details shown on this drawing including foundations are based upon typical site conditions related to the area. No responsibility can be accepted for abnormal conditions which may be discovered during construction unless reported to the Architect so that design amendments may be considered. Site surveys are recommended in respect of foundations to establish specific site conditions before foundation work is undertaken. This drawing is limited in the amount of information contained and does not purport to contain a full specification of the works. It is solely for the purpose of obtaining Planning / Building Regulation approval. This drawing must not be used as a contract document. The work will not be supervised or inspected on site by G.R. Merchant or any representative thereof. It is the client or their appointed agents responsibility to control workmanship, substitution of materials, adherence to specification, variations to contract etc.
 All materials to be new unless otherwise stated and all components and materials etc. to be used shall and installed etc. in strict accordance with manufacturers instruction and relevant code of practice. Materials shall conform to appropriate British standard specification or BS44 certificate or European code equivalent. The Employer / Client shall ensure that the selected contractor is competent and capable of meeting all requirements necessary to achieve compliance with Health and Safety Regulation for Building sites and Work places. The Employer / Client is advised that should the work need to comply with the Construction Design and Management Regulations an independent Planning Supervisor will be required. The works shall comprise of all that is shown on the drawing and details. Work that may not specifically shown but may be reasonably inferred as necessary to carry out the work shall be deemed to be included.

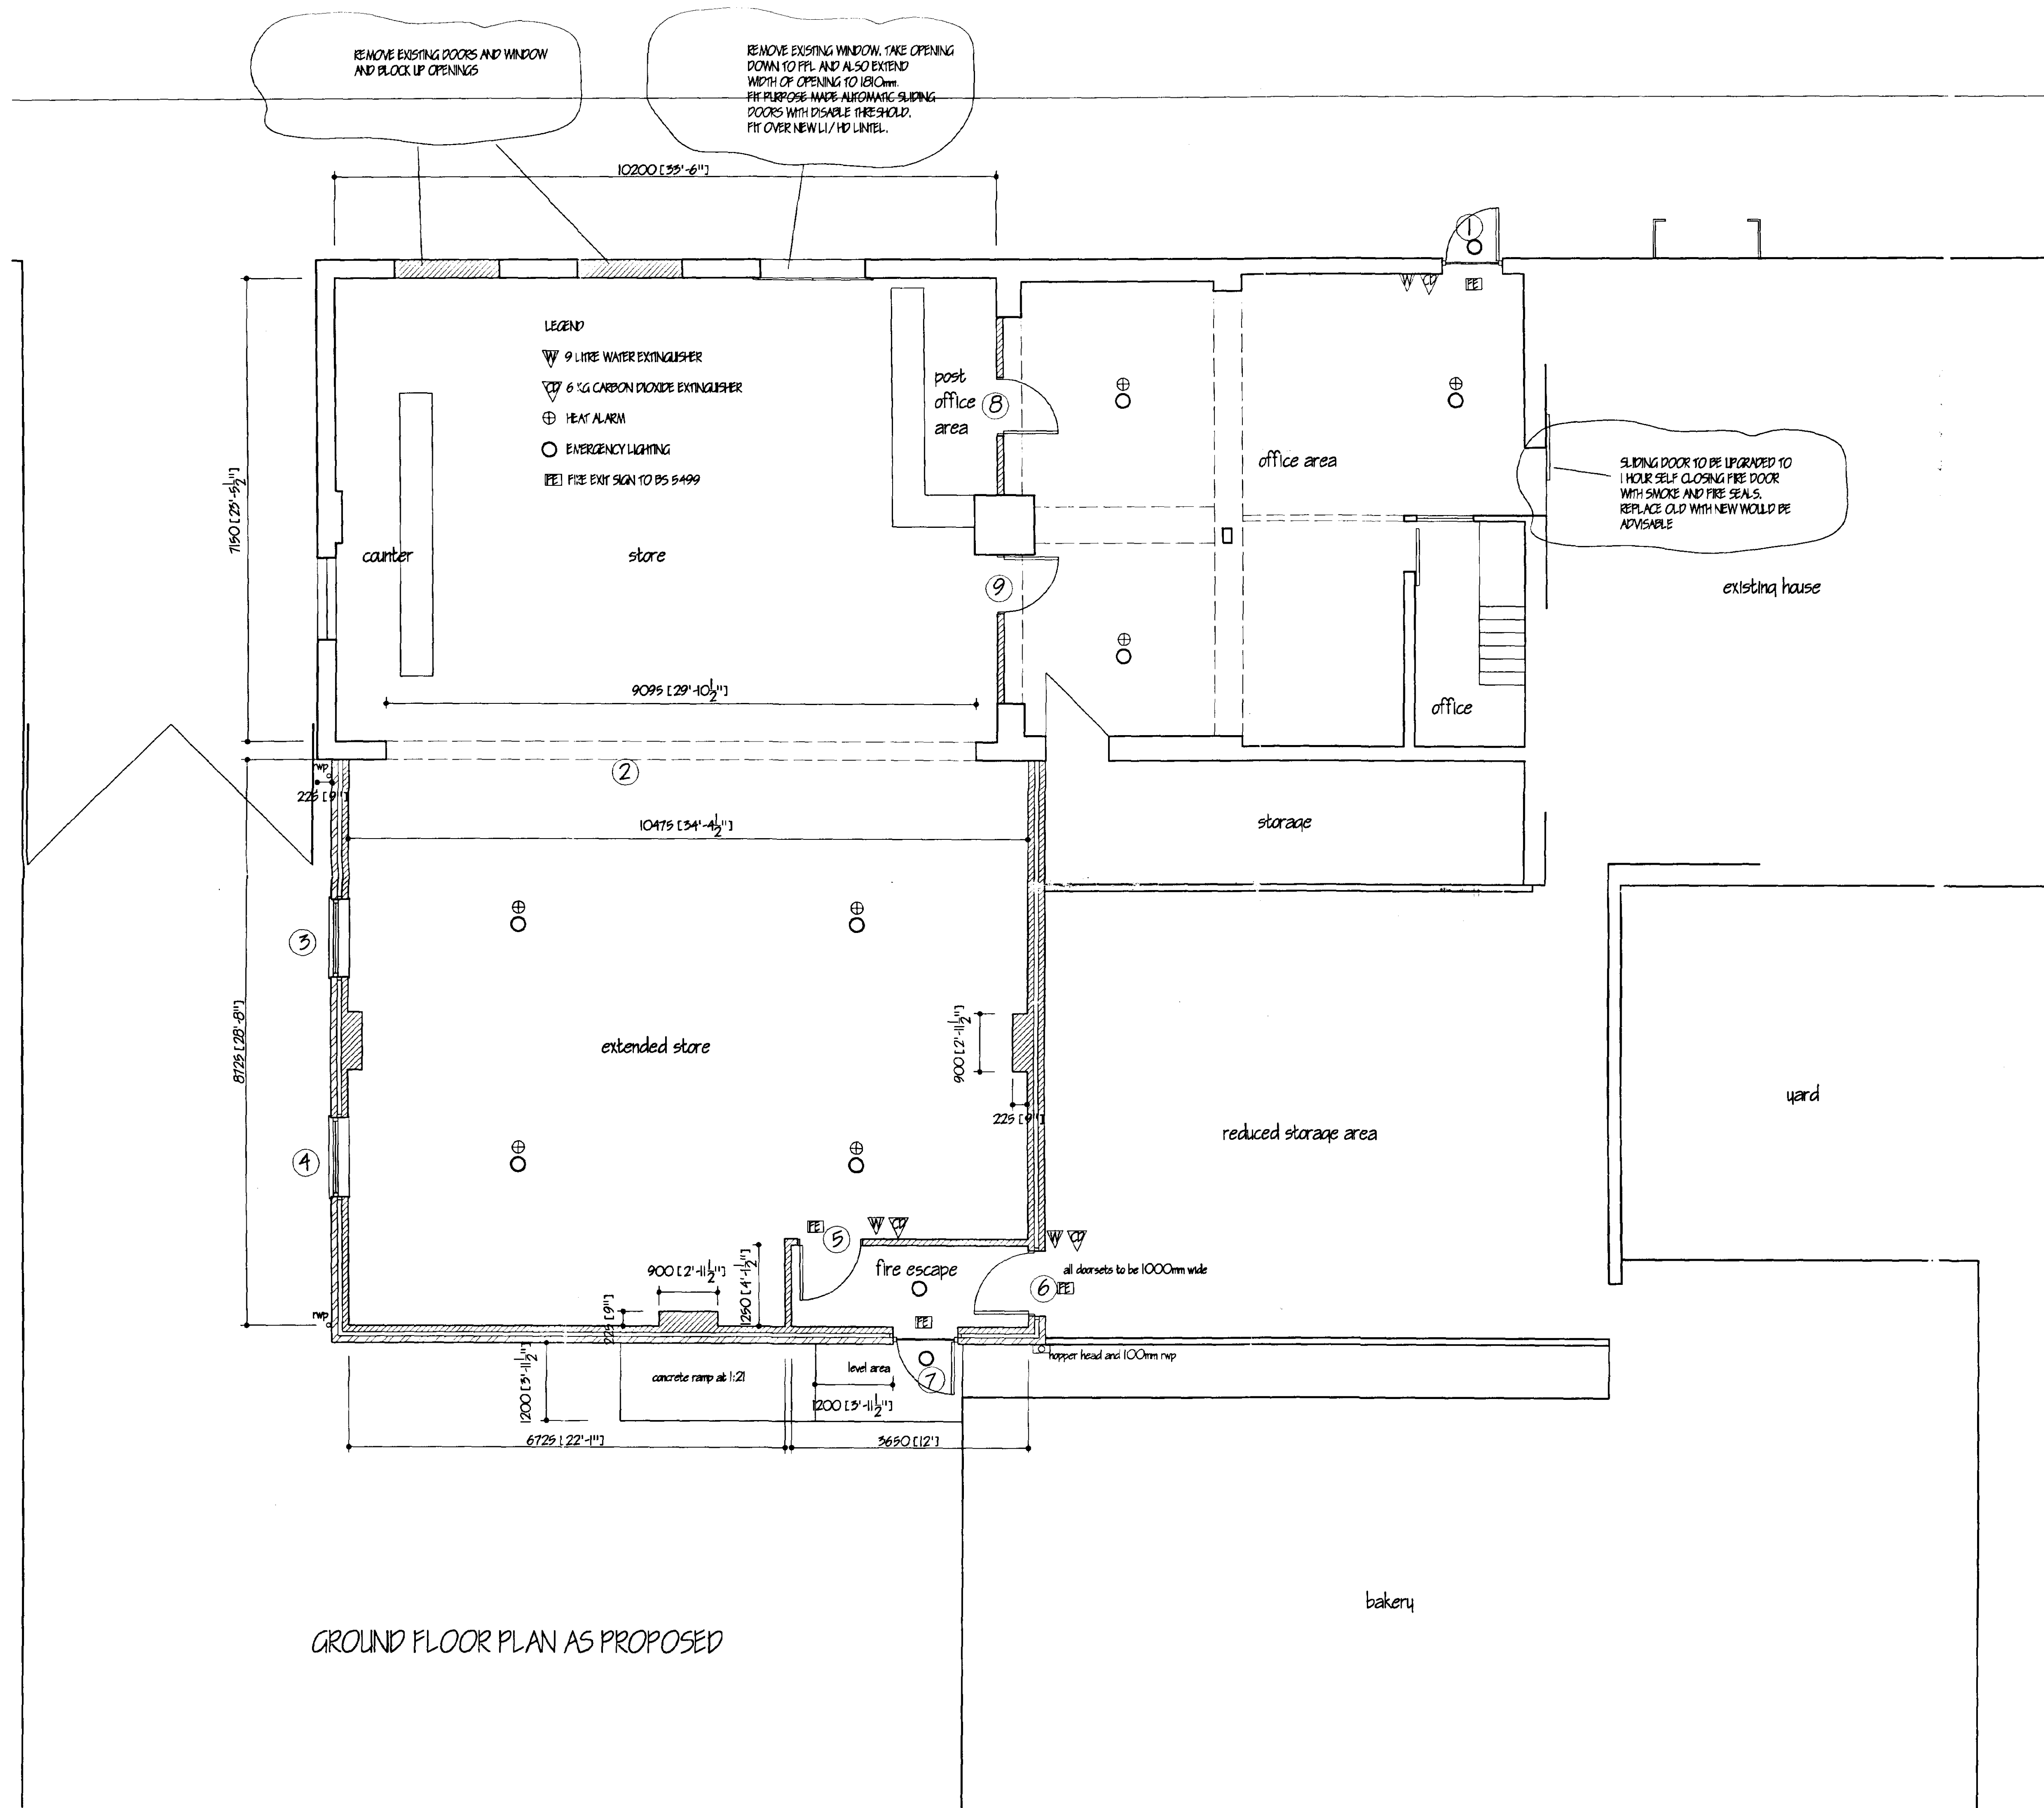

GROUND FLOOR PLAN AS PROPOSED

AMENDED PLAN
Ref. H2

Planning & Development
- 3 APR 2002
Ref 1023/01

ref.	revision	date
C	ALTS TO BRICK ELEVATION	MAR 2002
B	BUILDING REGS AMENDMENT	FEB 2002
A	BUILDING REGS APPLICATION	JAN 02

G. R. MERCHANT
I. ENG AMICE FIWO
ARCHITECTURAL, STRUCTURAL
AND LAND DRAINAGE
CONSULTANTS
Unit 4, Wrights Mews
12A Park Road, Holbeach,
Spalding, Lincs. PE12 7KE
Tel: 01406 490800
Fax: 01406 425744
E-Mail: G. R. Merchant @ Merchant. FS.
Co. UK

Project
PROPOSED EXTENSION & ALTERATIONS AT
GENERAL STORE & POST OFFICE
HILLGATE
CEDNEY HILL

Client
MARSHALL BROS. LTD.

Drawing
PLAN AS PROPOSED

Job Ref.
146/00


Drawing No.
03 C

Date
APR 2001


Drawn
JPW

Scales
1/50


DO NOT SCALE FROM THIS DRAWING
This drawing is copyright and may not be altered, traced, photographed or used for any other purpose other than that for which it is issued. The General Contractor is to check all dimensions on site and report any discrepancies to the Architect. All details shown on this drawing including foundations are based upon typical site conditions related to the area. No responsibility can be accepted for abnormal conditions which may be discovered during construction unless reported to the Architect so that design amendments may be considered. Site and surveys are recommended in respect of foundations to establish specific site conditions before foundation work is undertaken. This drawing is limited in the amount of information contained and does not purport to contain a full specification of the works. It is issued for the purpose of obtaining Planning / Building Regulation approval. The drawing must not be used as a contract document. The works will not be supervised or inspected on site by G.R. Merchant or any representative thereof. It is the client or their appointed agents responsibility to control workmanship, substitution of materials, adherence to specification, variations to contract etc.
All materials to be new unless otherwise stated and all components and materials etc. to be used (steel and installed etc.) in strict accordance with manufacturers instruction and relevant code of practice. Materials shall conform to appropriate British standard specification or USA equivalent or European code equivalent. The Employer / Client shall ensure that the selected contractor is competent with and takes all measures necessary to achieve compliance with health and safety legislation for Building sites and Work Areas. The Employer / Client is advised that should the works need to comply with the Construction Design and Management Regulations an independent Planning Supervisor will be required. The works shall comprise of all that is shown on the drawing and "as-built" Work that may not specifically shown but may be reasonably inferred as necessary to carry out the works shall be deemed to be included.

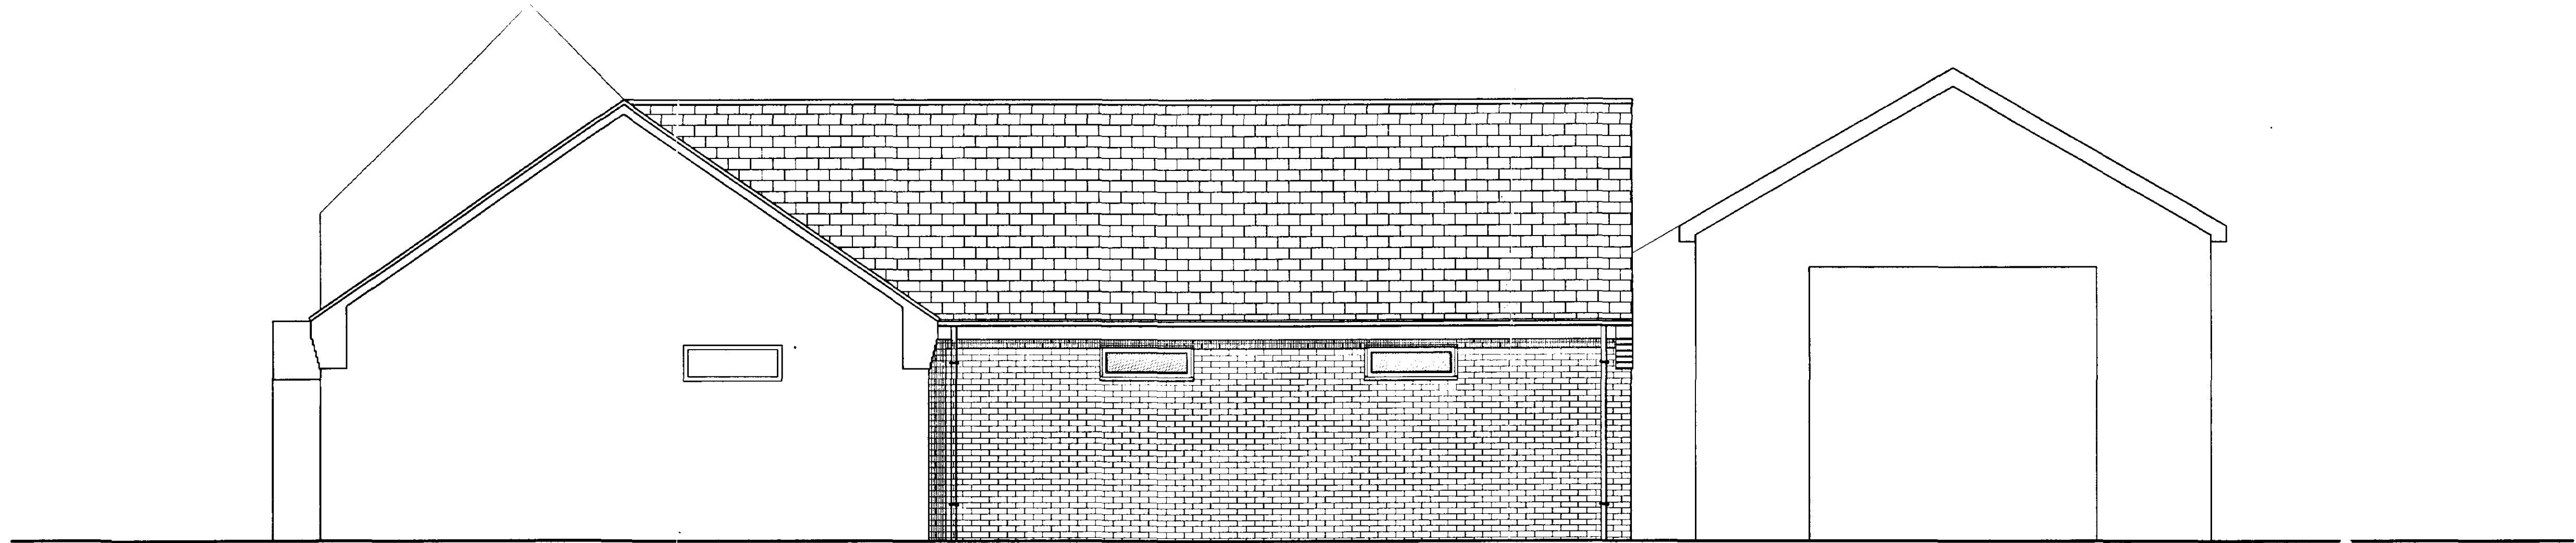

SIDE ELEVATION

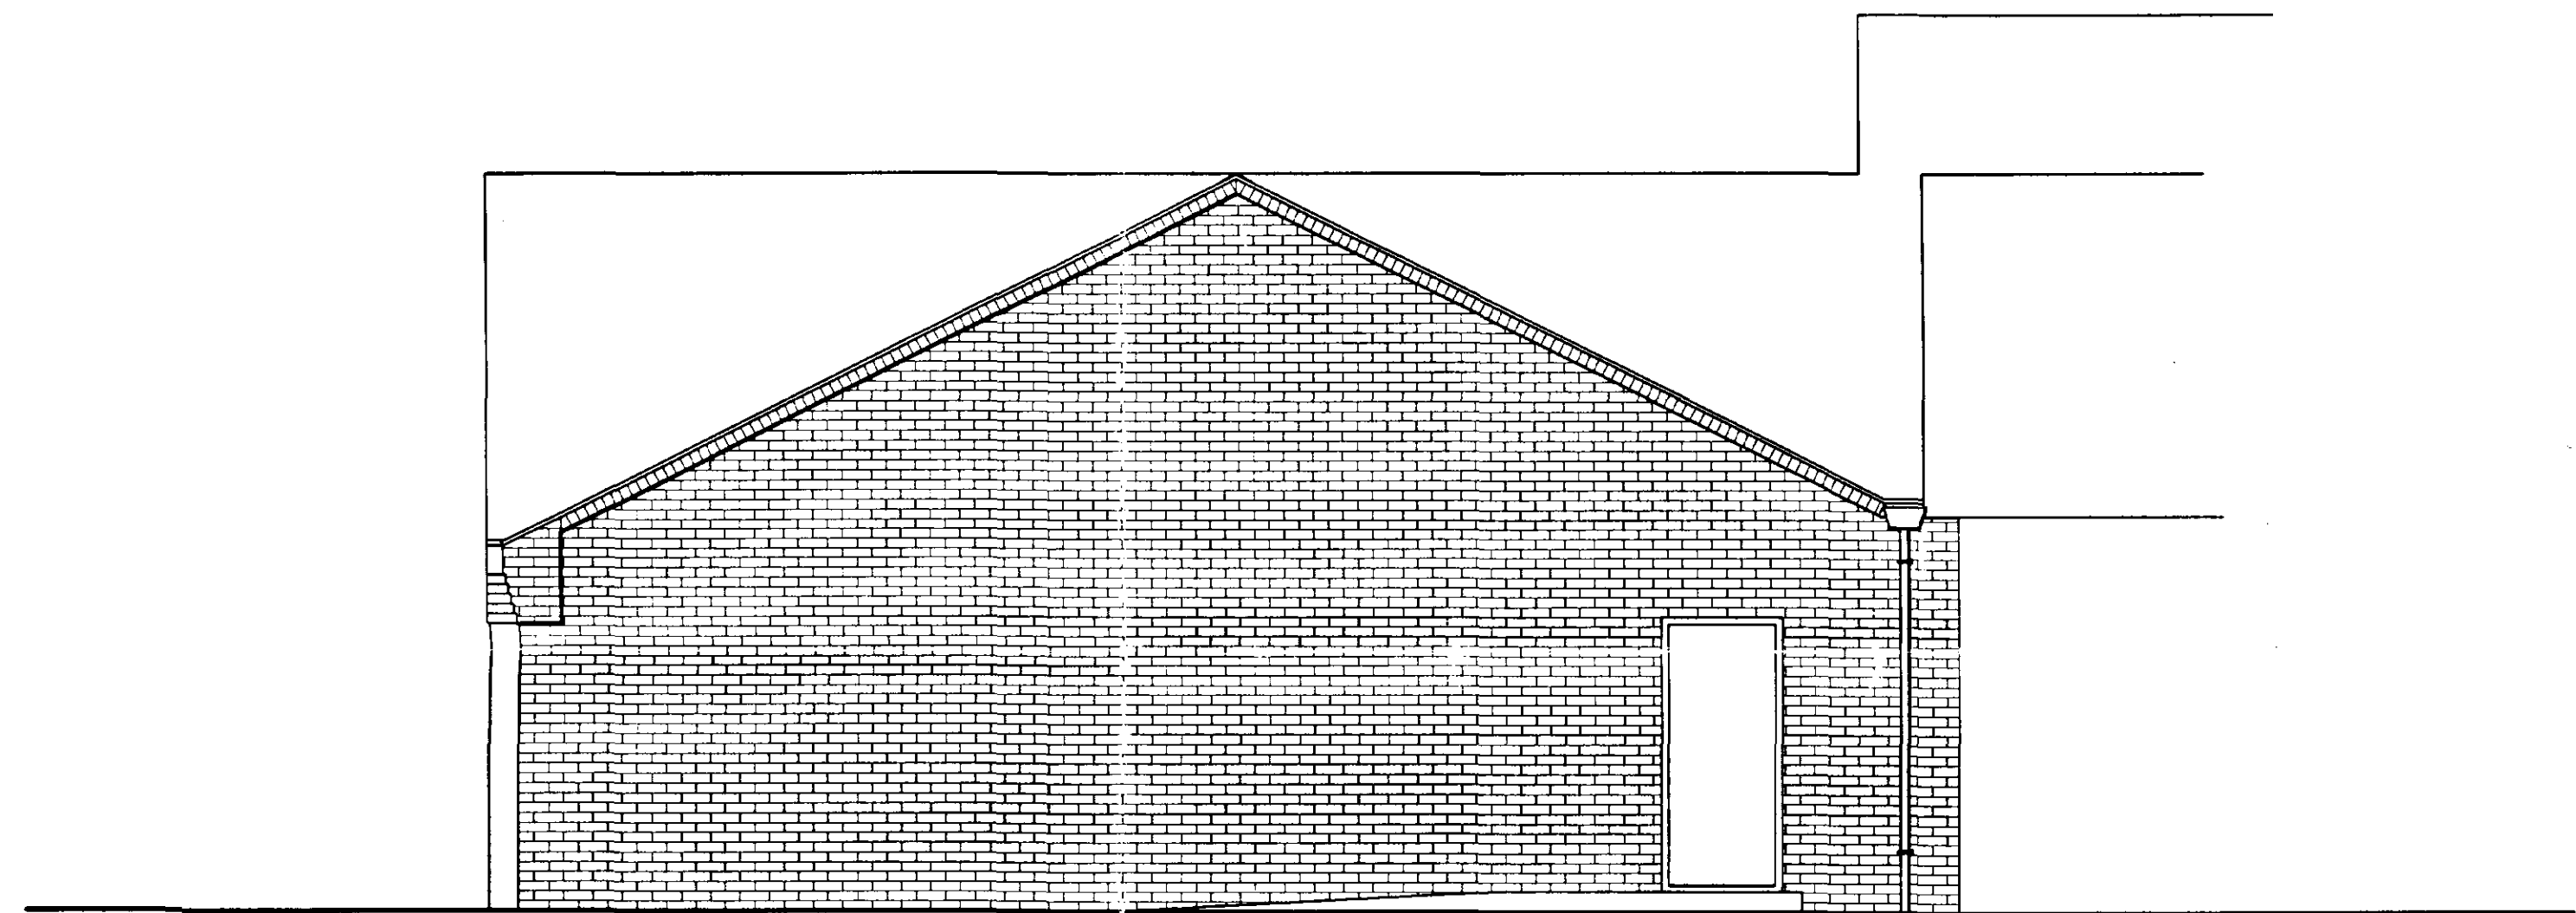

REAR ELEVATION

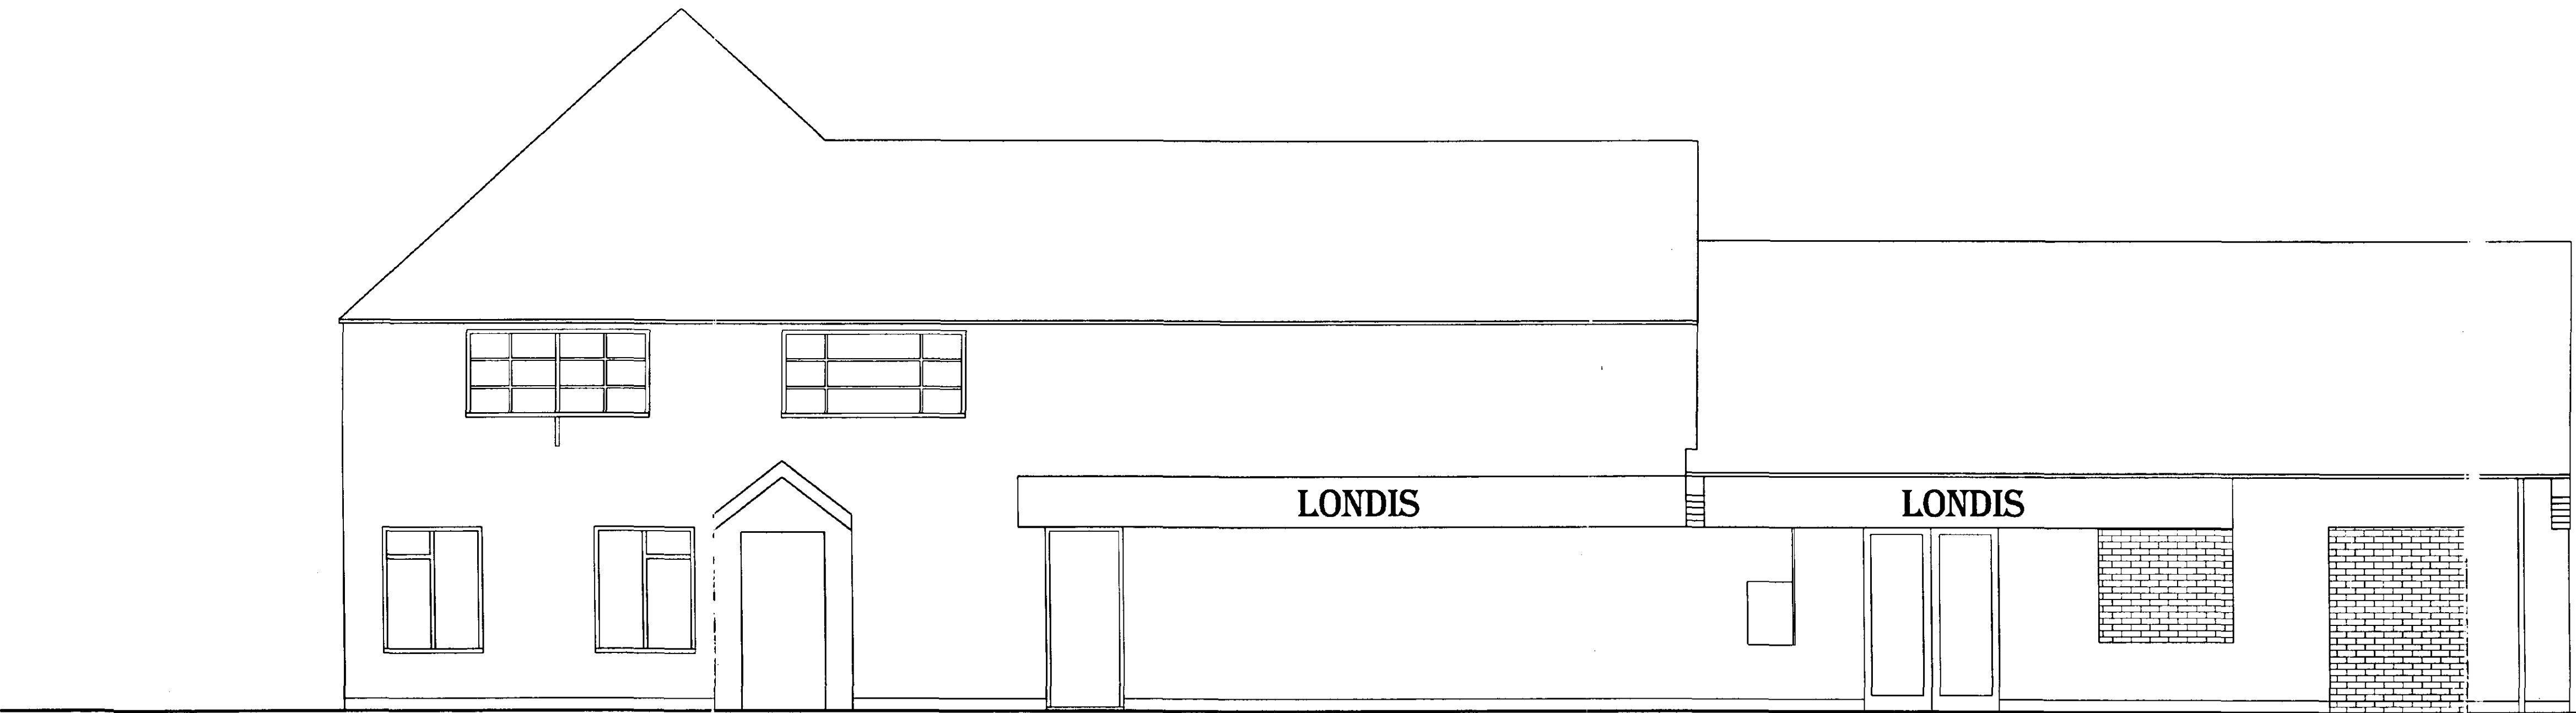

FRONT ELEVATION

AMENDED PLAN
Ref. 102

Planning & Development
- 8 APR 2002
Ref 1023/01

ref	revision	date
C	ALTS TO FRONT ELEVATION	MAR 2002
B	BUILDING REGS APPLICATION	JUN 2002
A	FRONT ELEVATION ADDED	SEP 2001

G. R. MERCHANT 
LENG AMICE FIWO
**ARCHITECTURAL, STRUCTURAL
AND LAND DRAINAGE
CONSULTANTS**
Unit 4, Wrights Mews
12A Park Road, Holbeach,
Spalding, Lincs. PE12 7KE
Tel: 01408 480800
Fax: 01408 485744
E-Mail: G. R. Merchant @ Merchant. FS.
Co. UK

Project
PROPOSED EXTENSION & ALTERATIONS AT
GENERAL STORE & POST OFFICE
HILLGATE
GEDNEY HILL

Client
MARSHALL PROS. LTD.


Drawing
ELEVATIONS AS PROPOSED

Job Ref. 146/00
Drawing No. 04 C


Date APR 2001
Drawn JFW

Scales
1/50


DO NOT SCALE FROM THIS DRAWING
This drawing is copyright and may not be altered, traced, photographed or used for any other purpose other than that for which it is issued. The General Contractor is to check all dimensions on site and report any discrepancies to the Architect. All details shown on this drawing including foundations are based upon typical site conditions related to the area. No responsibility can be accepted for abnormal conditions which may be discovered during construction unless reported to the Architect so that design amendments may be considered. Site soil surveys are recommended in respect of foundations to establish specific site conditions before foundation work is undertaken. This drawing is limited in the amount of information contained and does not purport to contain a full specification of the works. It is solely for the purpose of obtaining Planning / Building Regulation approval. This drawing must not be used as a contract document. The works will not be supervised or inspected on site by G R Merchant or any representative thereof. It is the client or their appointed agents responsibility to control workmanship, substitution of materials, adherence to specification, variations to contract etc.
All materials to be new unless otherwise stated and all components and materials etc. to be used fixed and installed etc. in strict accordance with manufacturers instruction and relevant code of practice. Materials shall conform to appropriate British standard specification or BSA certificate or European code equivalent. The Employer / Client shall ensure that the selected contractor is competent with and adopts all measures necessary to achieve compliance with Health and Safety legislation for Building sites and Work places. The Employer / Client is advised that should the works need to comply with the Construction Design and Management Regulations an independent Planning Supervisor will be required. The works shall comprise of all that is shown on the drawing and details. Work that may not specifically shown but may be reasonably inferred as necessary to carry out the works shall be deemed to be included.

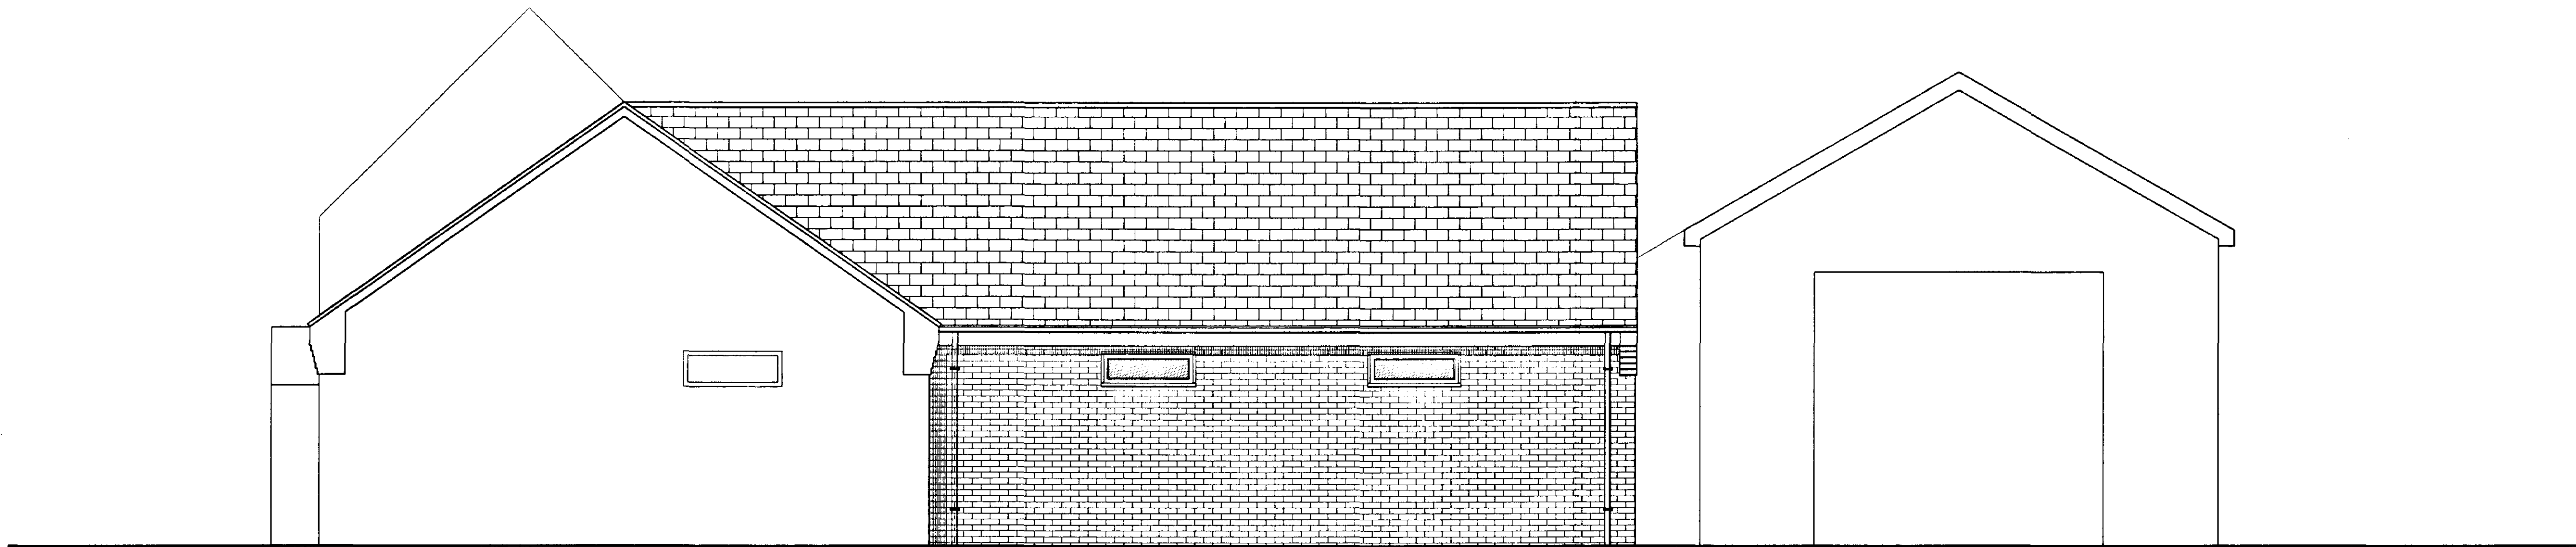

SIDE ELEVATION

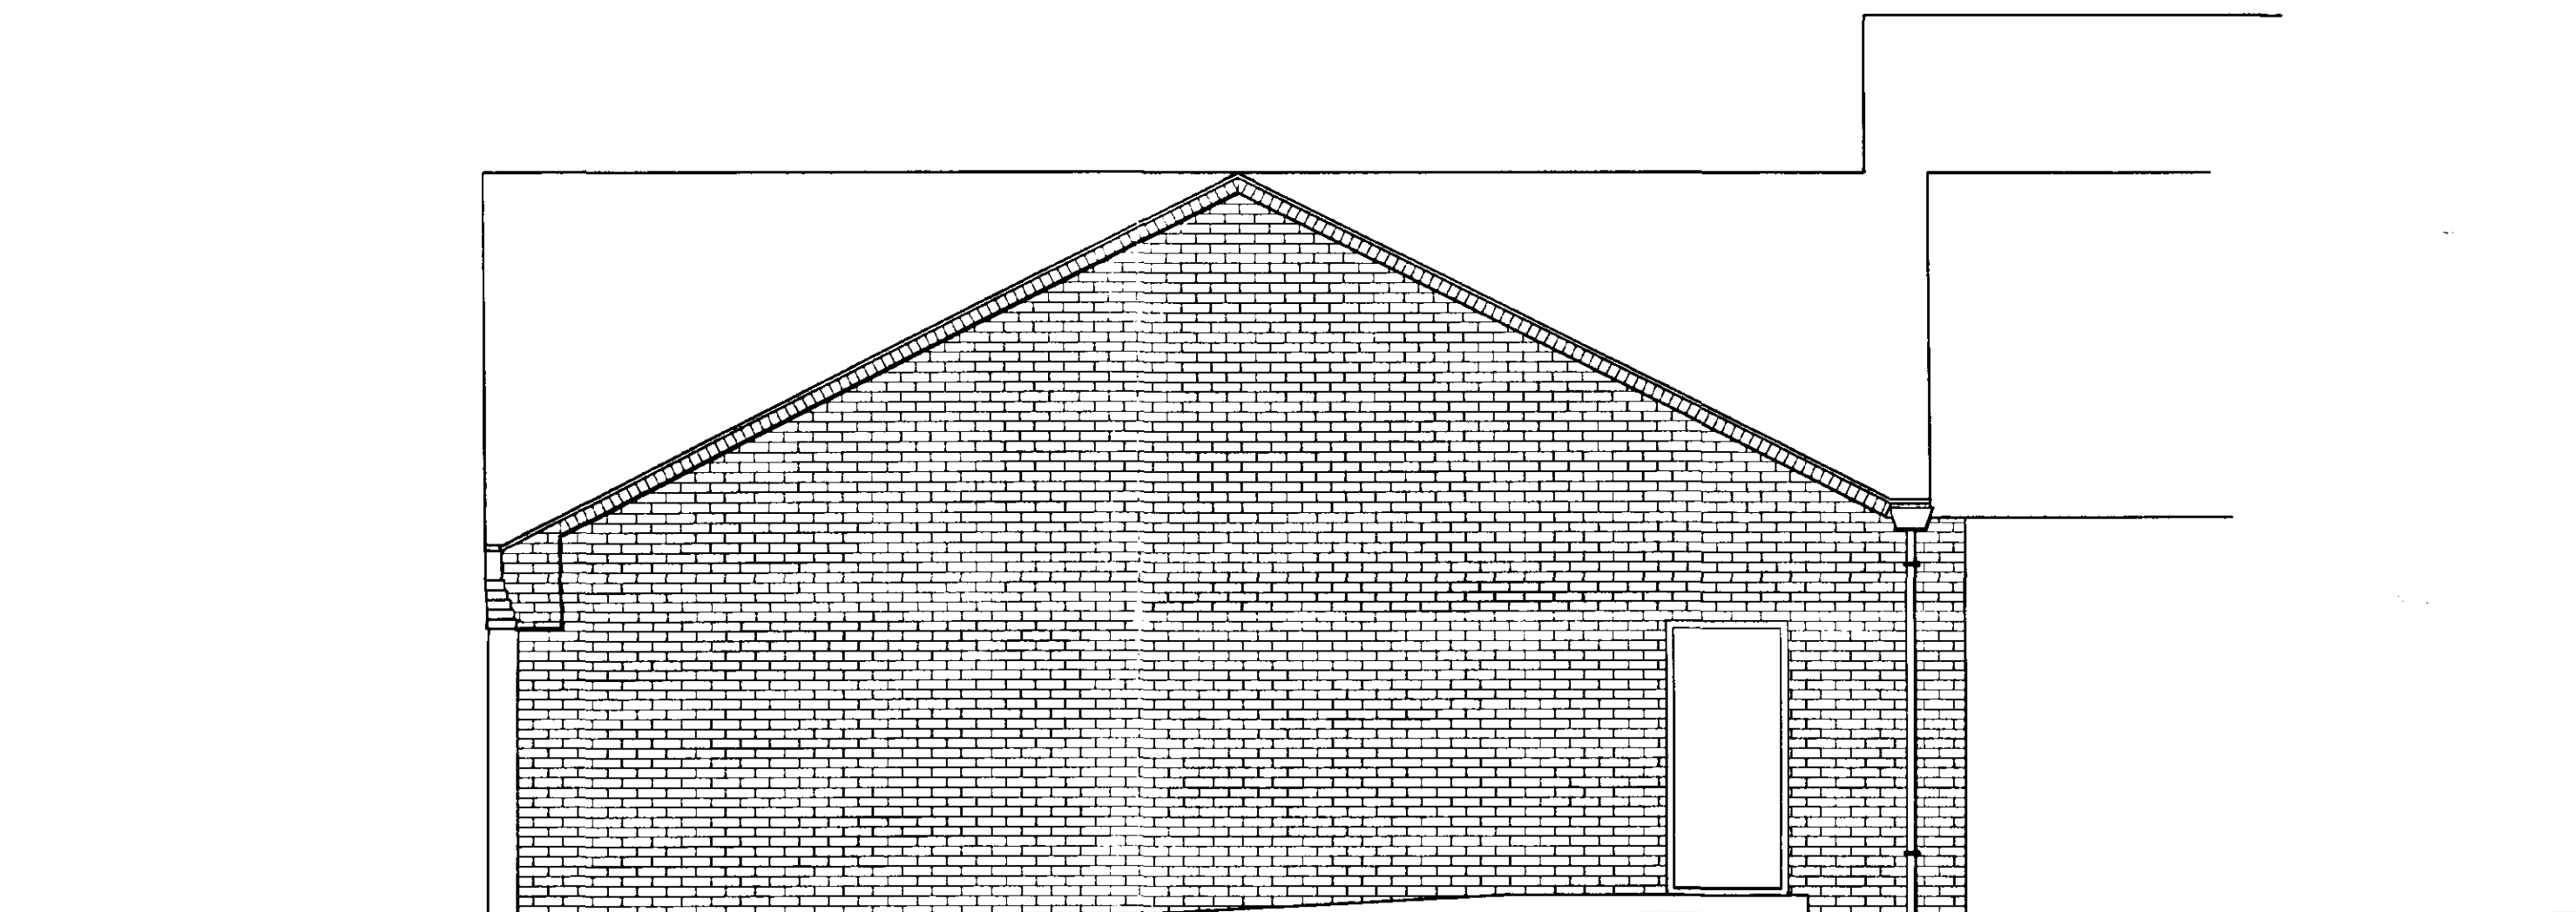

REAR ELEVATION

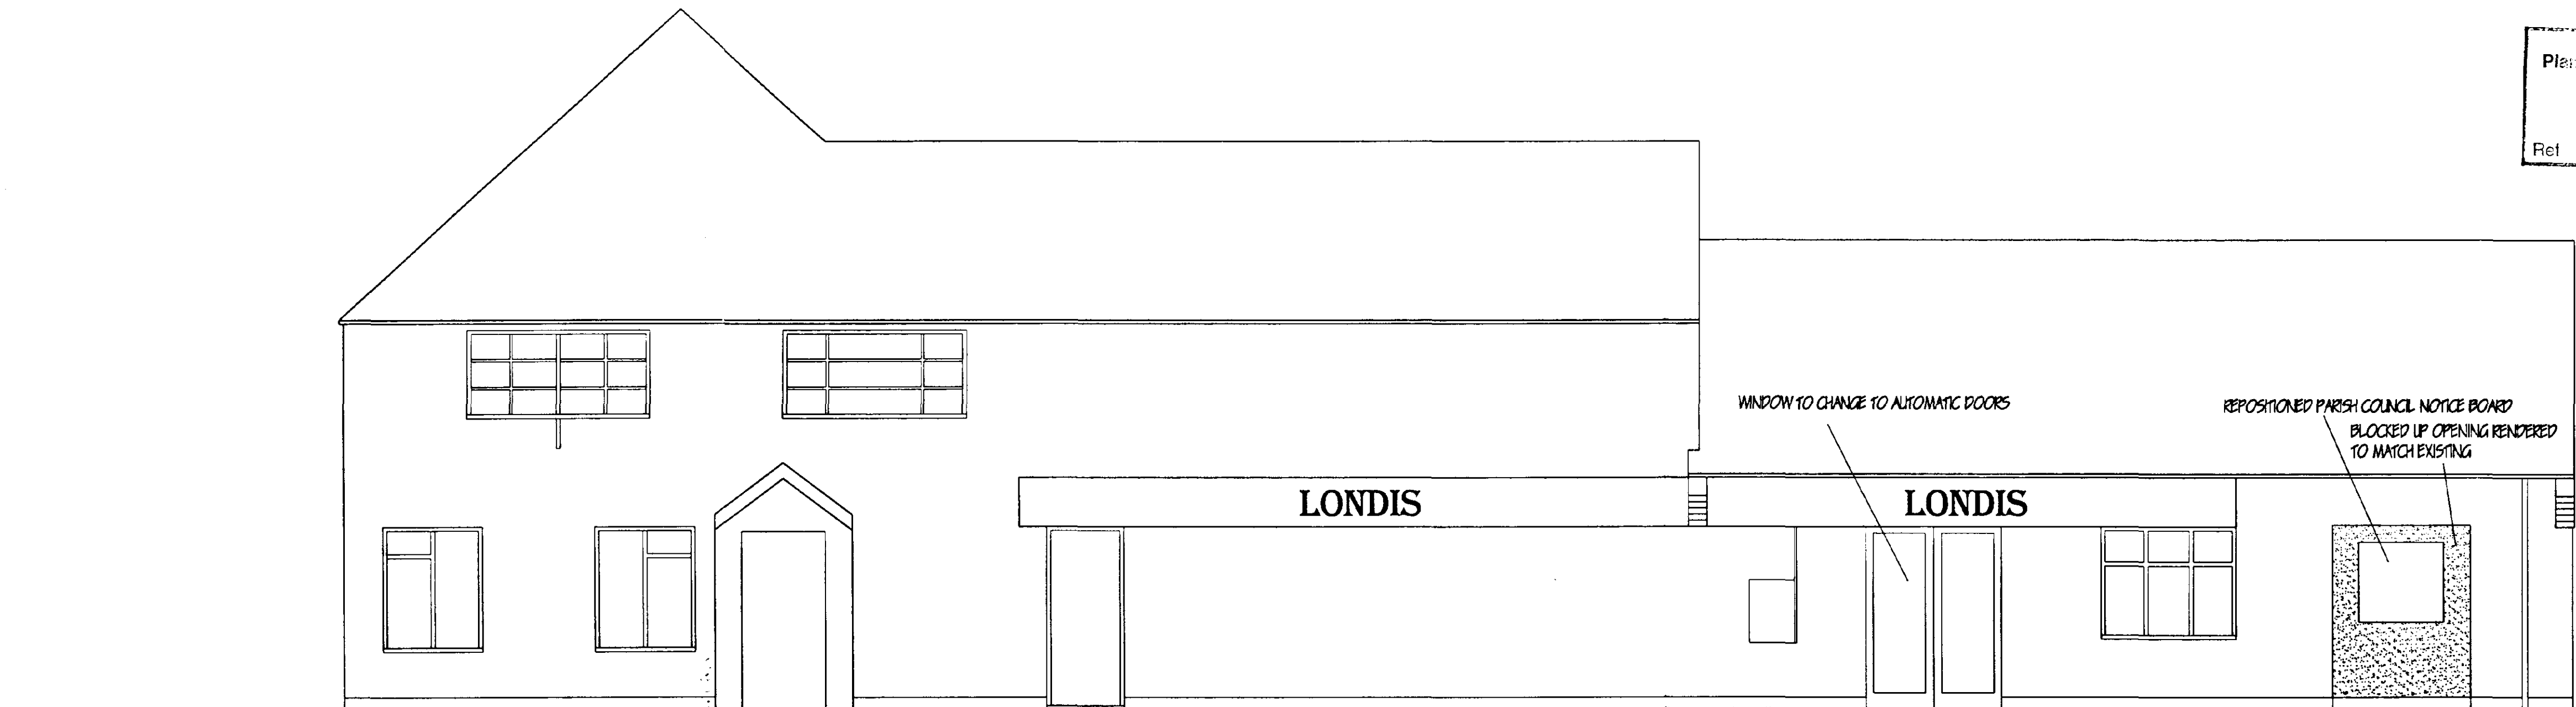

FRONT ELEVATION

AMENDED PLAN
Ref. 43

SHDC
Plan Development
14 JUN 2002
Ref. 1003/01

DEVELOPED PLAN

ref.	revision	date
D	PLANNING AMENDMENT	JUNE 2002
C	ALTS TO FRONT ELEVATION	MAR 2002
B	BUILDING REGS APPLICATION	JAN 2002
A	FRONT ELEVATION ADDED	SEP 2001

G. R. MERCHANT
I. ENG AMICE FIWO
**ARCHITECTURAL, STRUCTURAL
AND LAND DRAINAGE
CONSULTANTS**
Unit 4, Wrights Mews
12A Park Road, Holbeach,
Spalding, Lincs. PE12 7XX
Tel: 01406 490800
Fax: 01406 435744
E-Mail: G. R. Merchant @ Merchant. PS.
Co. UK

Project
**PROPOSED EXTENSION & ALTERATIONS AT
GENERAL STORE & POST OFFICE
HILLGATE
CEDNEY HILL**

Client
MARSHALL BROS. LTD.

Drawing
ELEVATIONS AS PROPOSED

Job Ref. 146 / 00 Drawing No. 04 D

Date APR 2001 Drawn J.W.

Scales
1 / 50

DO NOT SCALE FROM THIS DRAWING
This drawing is copyright and may not be altered, traced, photographed or used for any other purpose other than that for which it is issued. The General Contractor is to check all dimensions on site and report any discrepancies to the Architect. All details shown on this drawing including foundations are based upon typical site conditions related to the area. No responsibility can be accepted for abnormal conditions which may be discovered during construction unless reported to the Architect as that design amendments may be considered. Site and surveys are recommended in respect of foundations to establish specific site conditions before foundation work is undertaken. This drawing is limited to the amount of information contained and does not purport to contain a full specification of the works. It is solely for the purpose of obtaining Planning / Building Regulation approval. This drawing must not be used as a contract document. The works will not be supervised or inspected on site by G.R. Merchant or any representative thereof. It is the client or their appointed agents responsibility to control workmanship, substitution of materials, adherence to specification, variations to contract etc.
All materials to be new unless otherwise stated and all components and materials etc. to be used fixed and installed etc. in strict accordance with manufacturers instruction and relevant codes of practice. Materials shall conform to appropriate British standard specification or BSA certificate or European code equivalent. The Employer / Client shall ensure that the selected contractor is competent with and adhere all measures necessary to achieve compliance with Health and Safety legislation for building sites and work plans. The Employer / Client is advised that should the works need to comply with the Construction Design and Management Regulations an independent Planning Supervisor will be required. The works shall comprise of all that is shown on the drawing and details. Work that may not specifically shown but may be reasonably inferred as necessary to carry out the works shall be deemed to be included.