




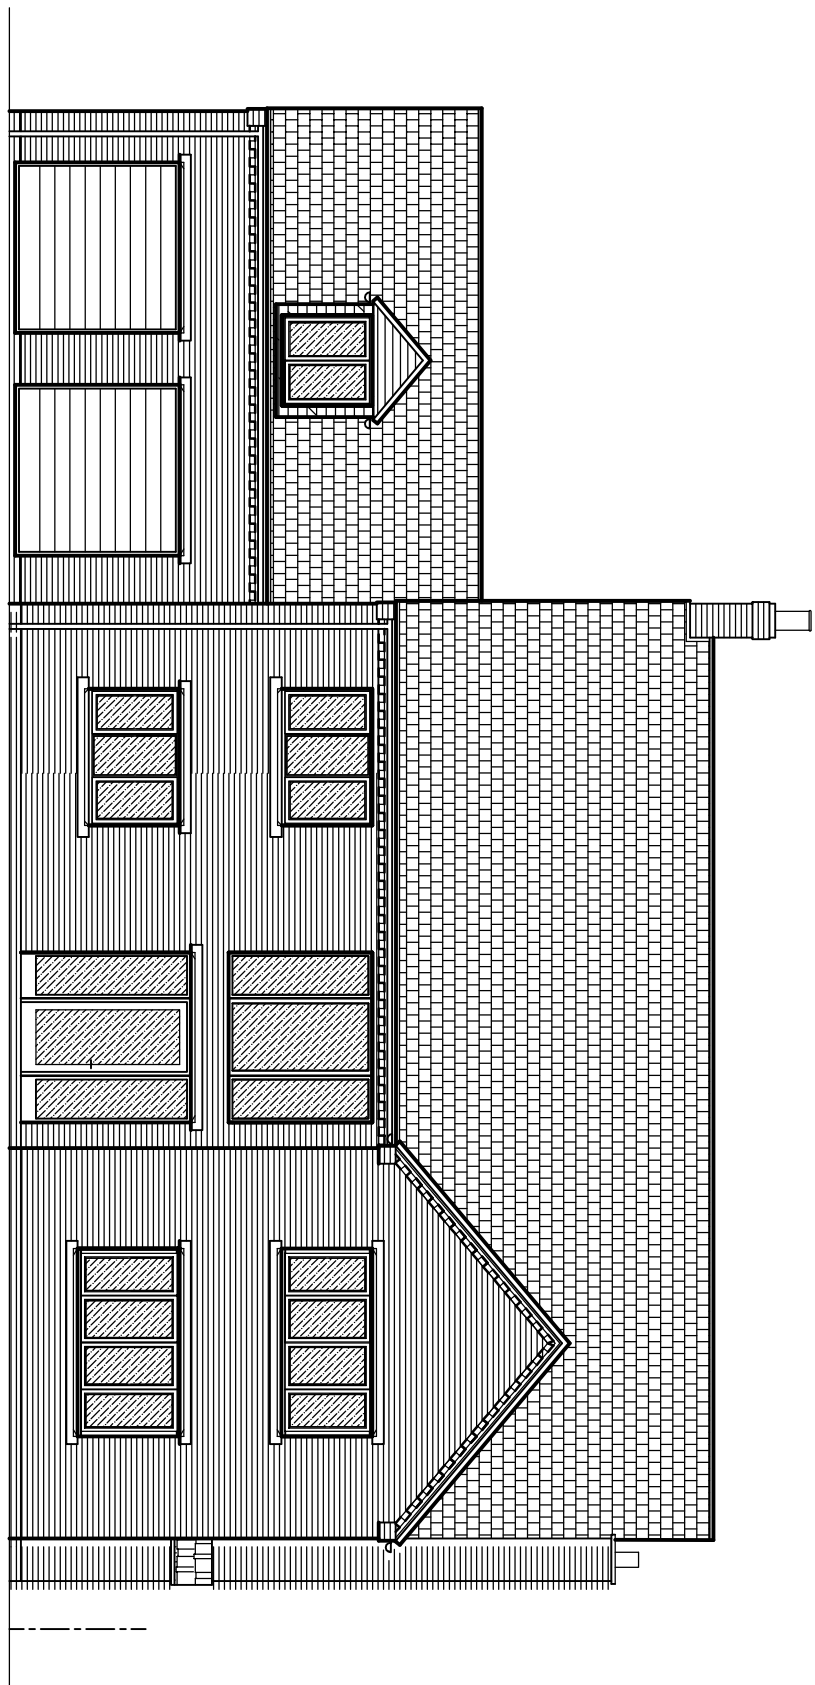

FRONT ELEVATION

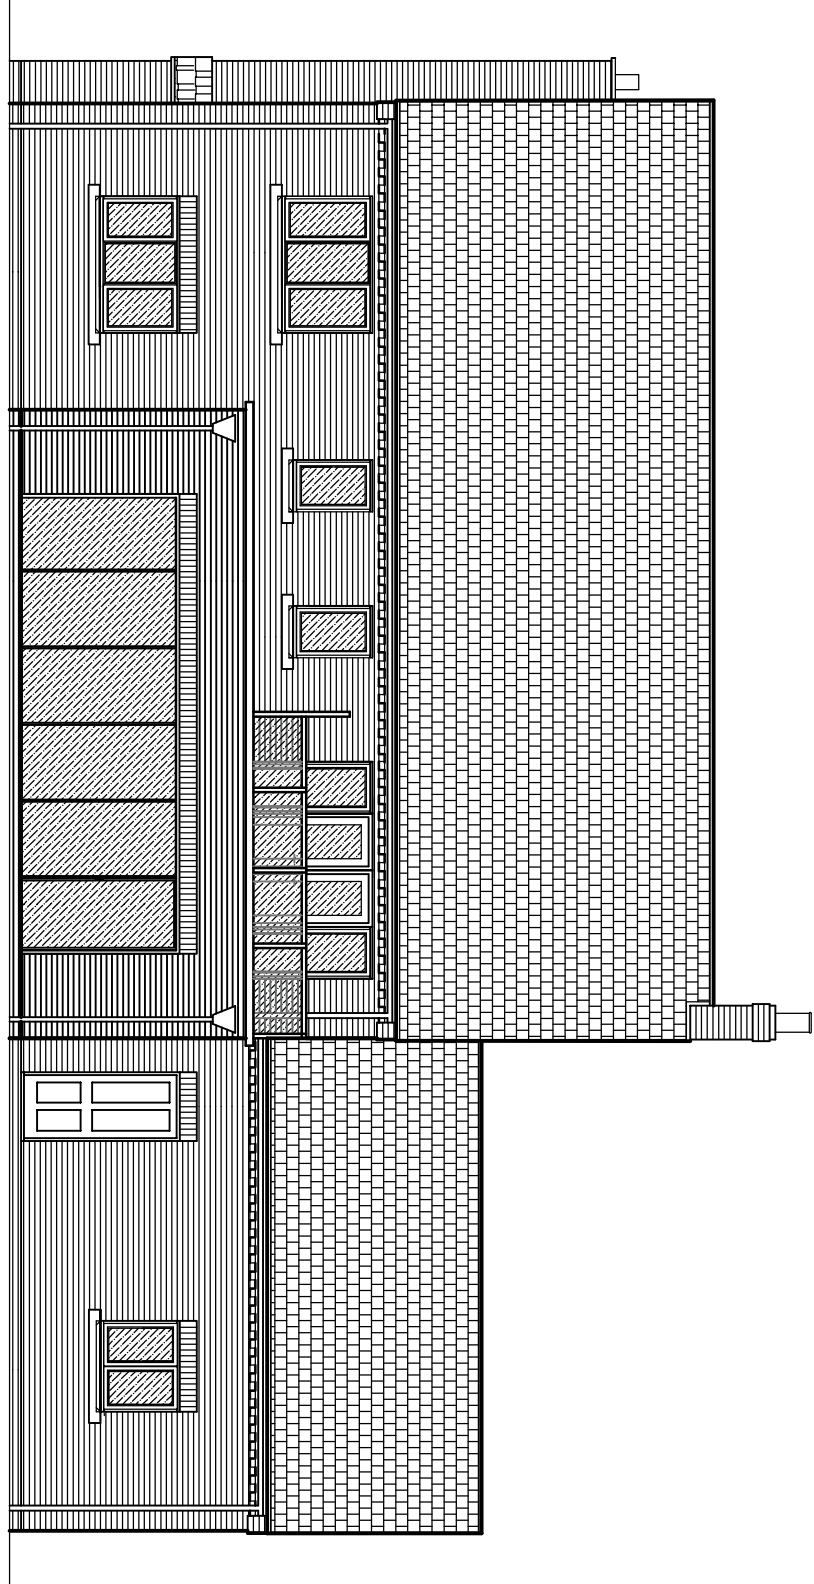


REAR ELEVATION

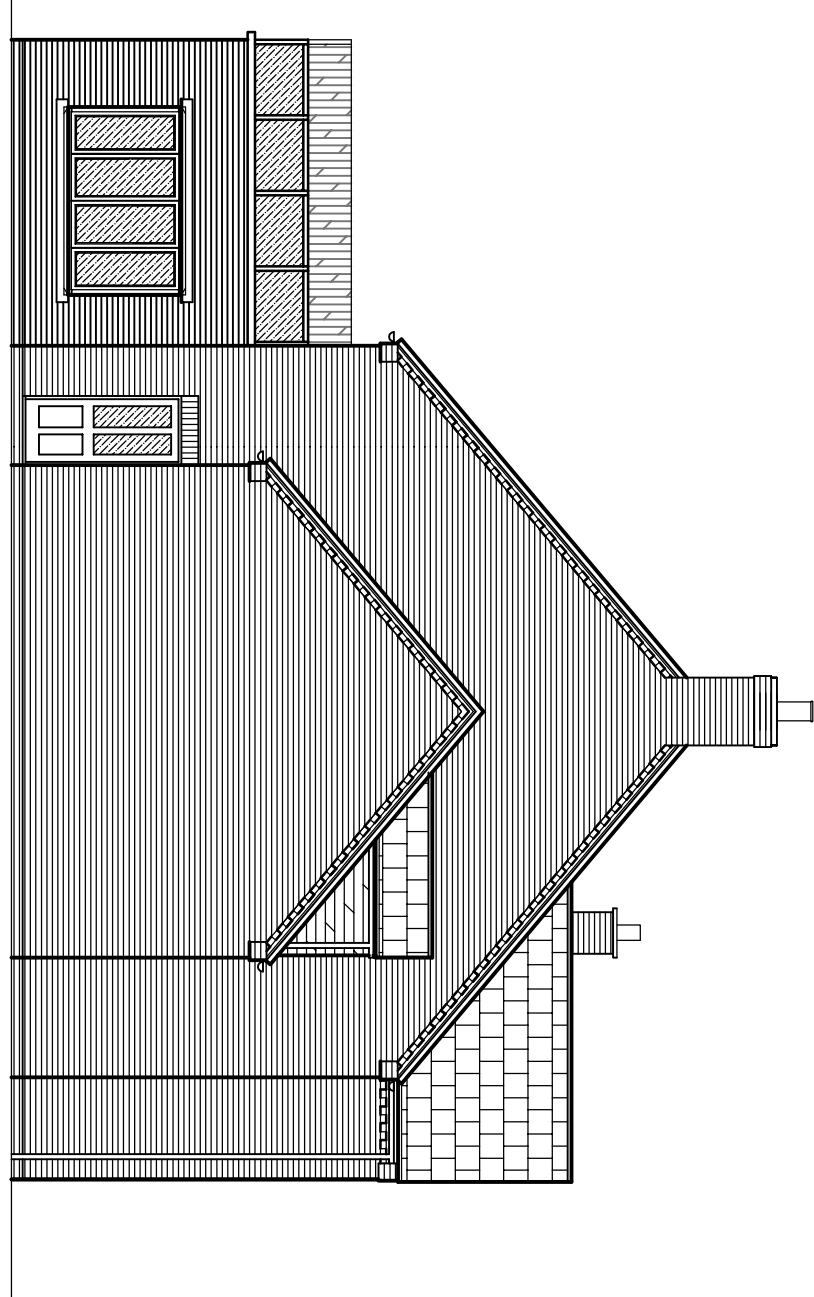


SIDE ELEVATION


EXTERNAL MATERIAL SCHEDULE:-
Bricks - Desimpel Heathfield Red
Tiles - Calderdale Slate Dark Grey
Windows - Cream UPVC
Guttering/ Downpipes - Black UPVC

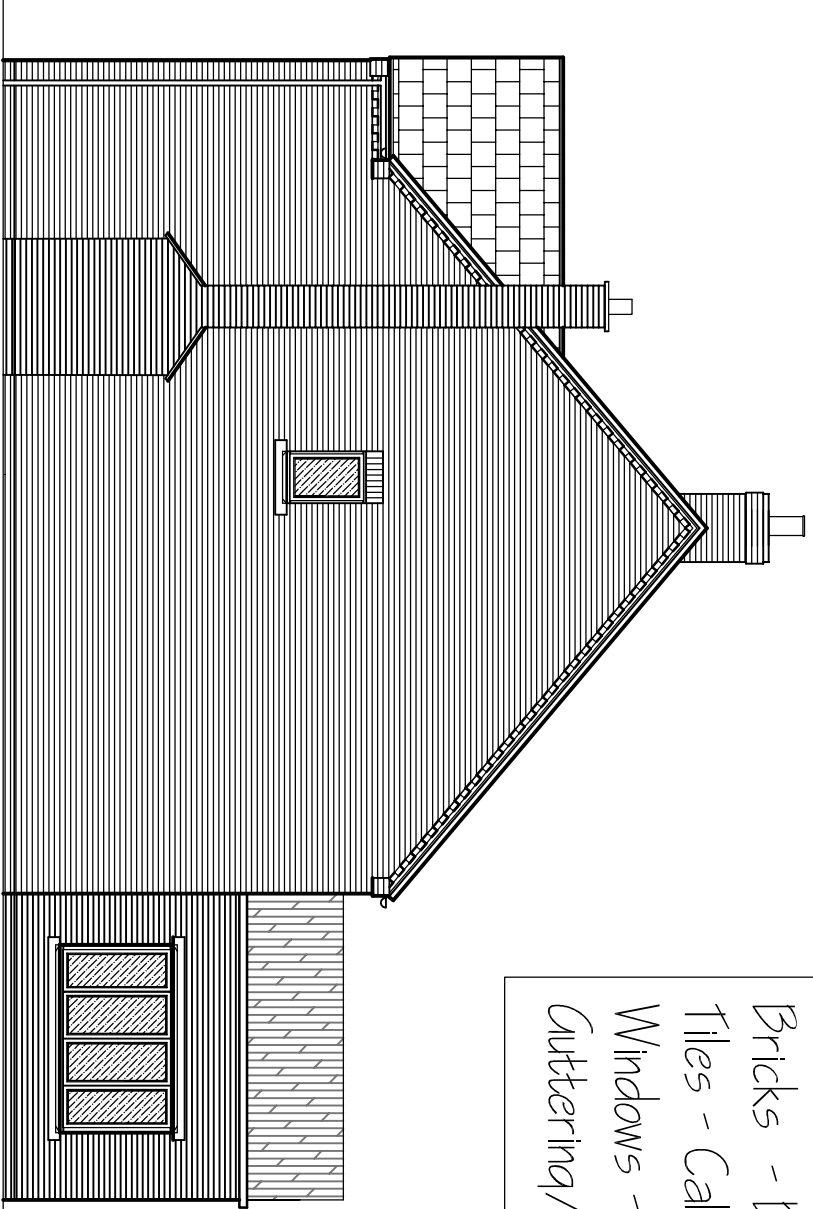

SIDE ELEVATION

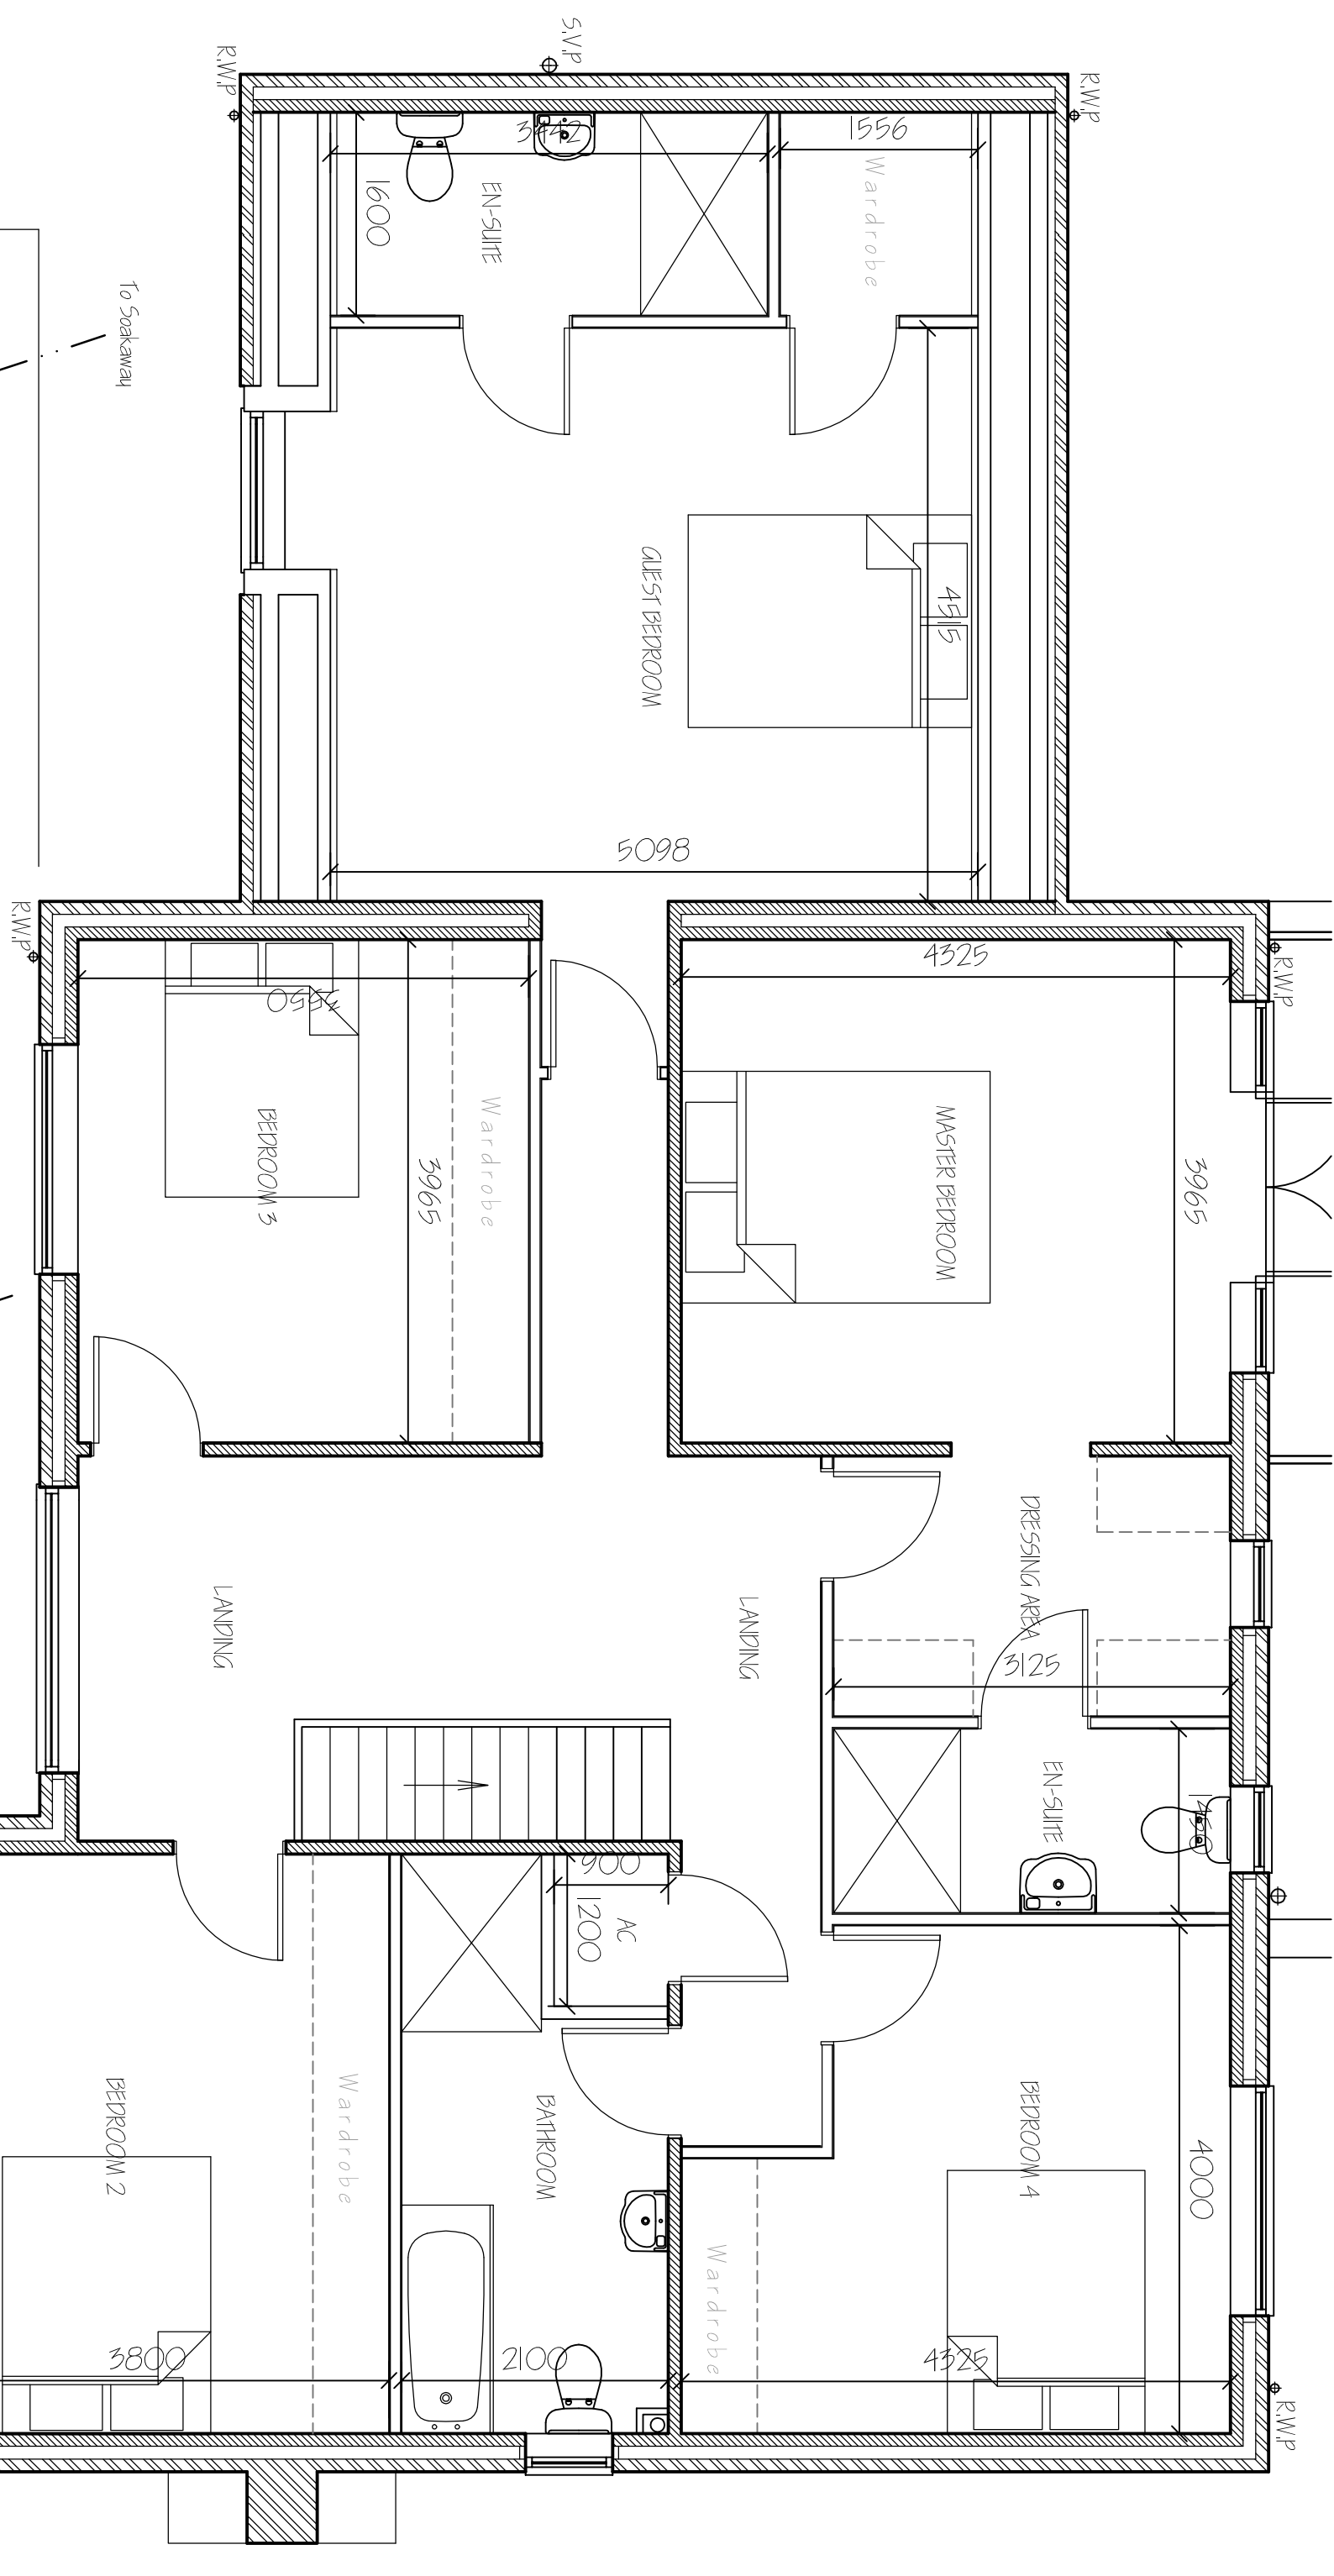

FIRST FLOOR PLAN

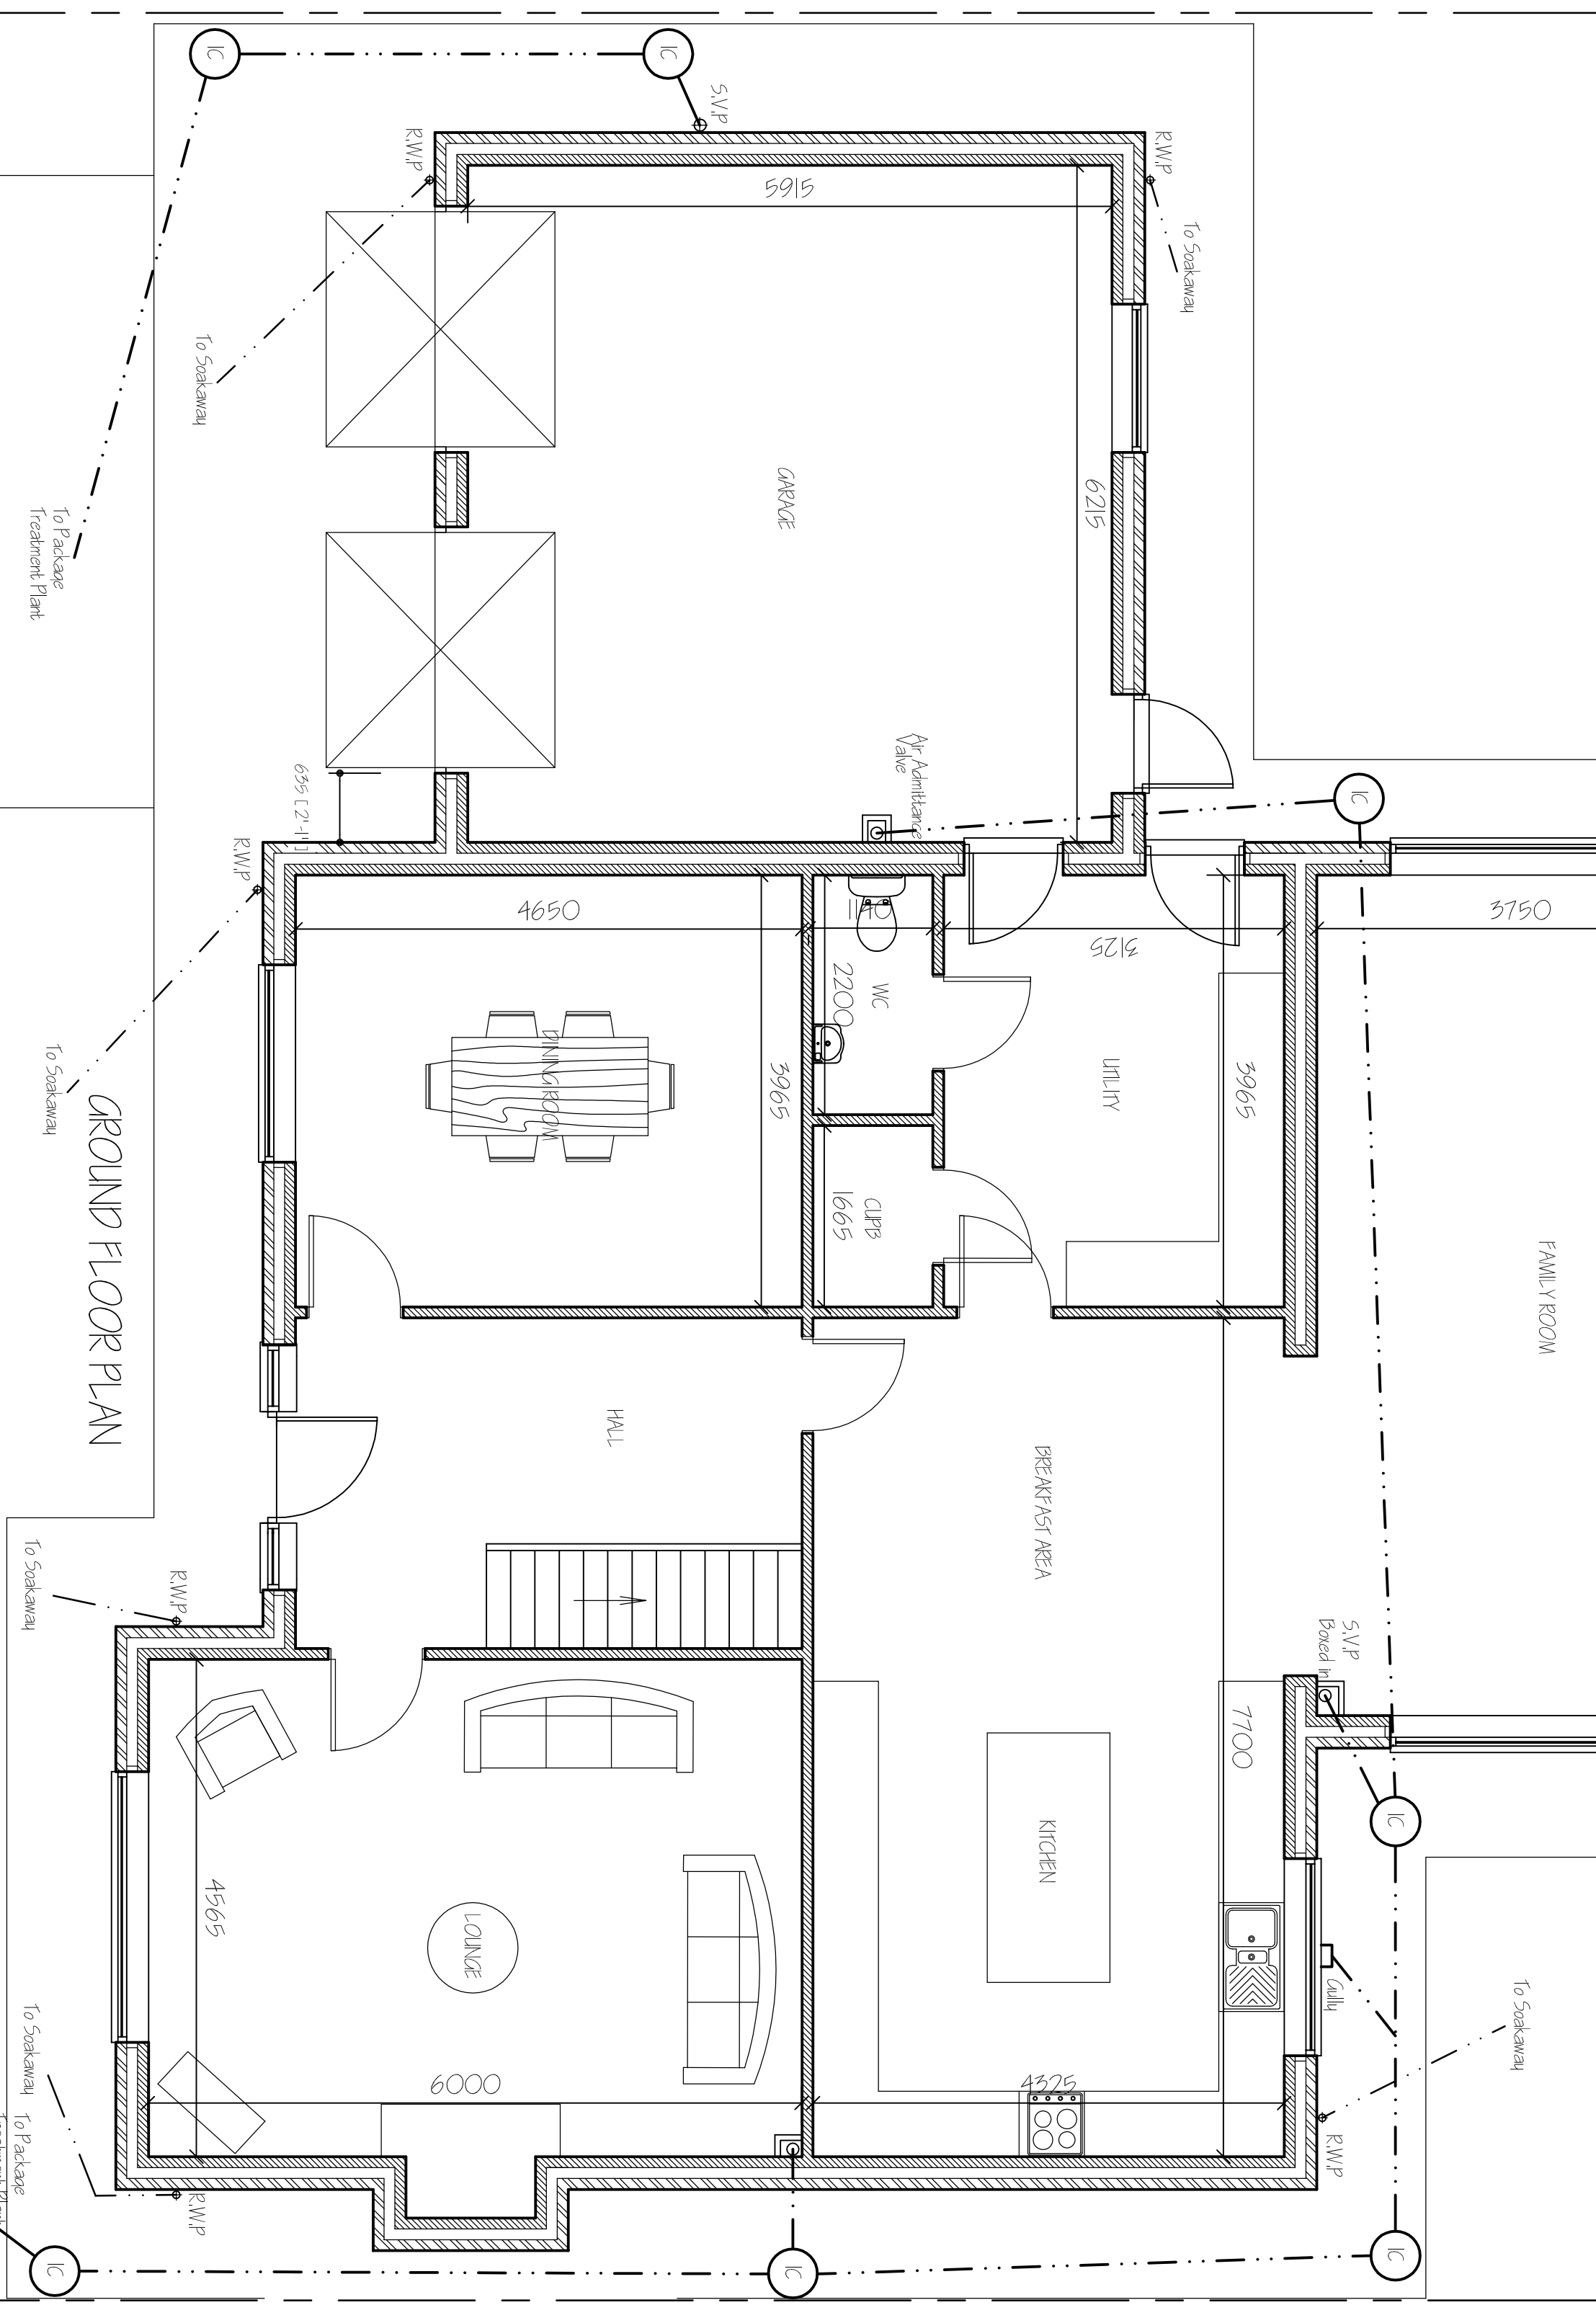

GROUND FLOOR PLAN

[illegible]

G. R. MERCHANT LTD.
I-ENG AMICE FWO

**ARCHITECTURAL, STRUCTURAL
AND LAND DRAINAGE
CONSULTANTS**

CONSULTANTS

4 Wrights Mews
12A Park Road, Holbeach,
Spalding, Lincs. PE12 7EE
Tel: 01406 490800
Fax: 01406 425744
E-Mail: mr.merchant@btconnect.com

E-Mail: gr.merchant@btconnect.com

Project
RESIDENTIAL DEVELOPMENT,
WEST DROVE SOUTH,
CEDNEY HILL,
SPALDING, LINC'S, PE12 0PN.

MR N. SHORLAND.

**PLOT 8,
FLOOR PLANS & ELEVATIONS.**

Job Ref.	Drawing No.
3925-21.	02.

DATE OCTOBER 2021. DRAWN SLD.

Scales
1/50 1/100 (unless otherwise stated)

DO NOT SCALE FROM THIS DRAWING

[illegible]