



EAST ELEVATION

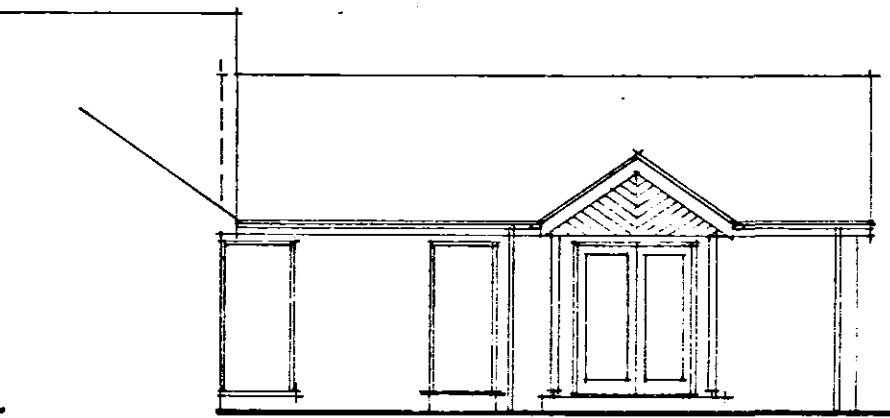


SOUTH ELEVATION

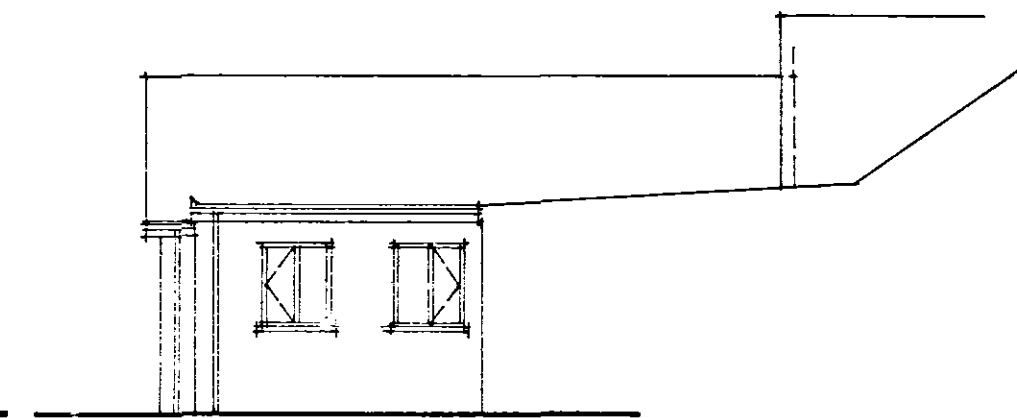


NORTH ELEVATION


finishes:
Roof: Natural slate to match existing.
Walls: facing brickwork to match existing.
External joinery: Stained timber as existing.

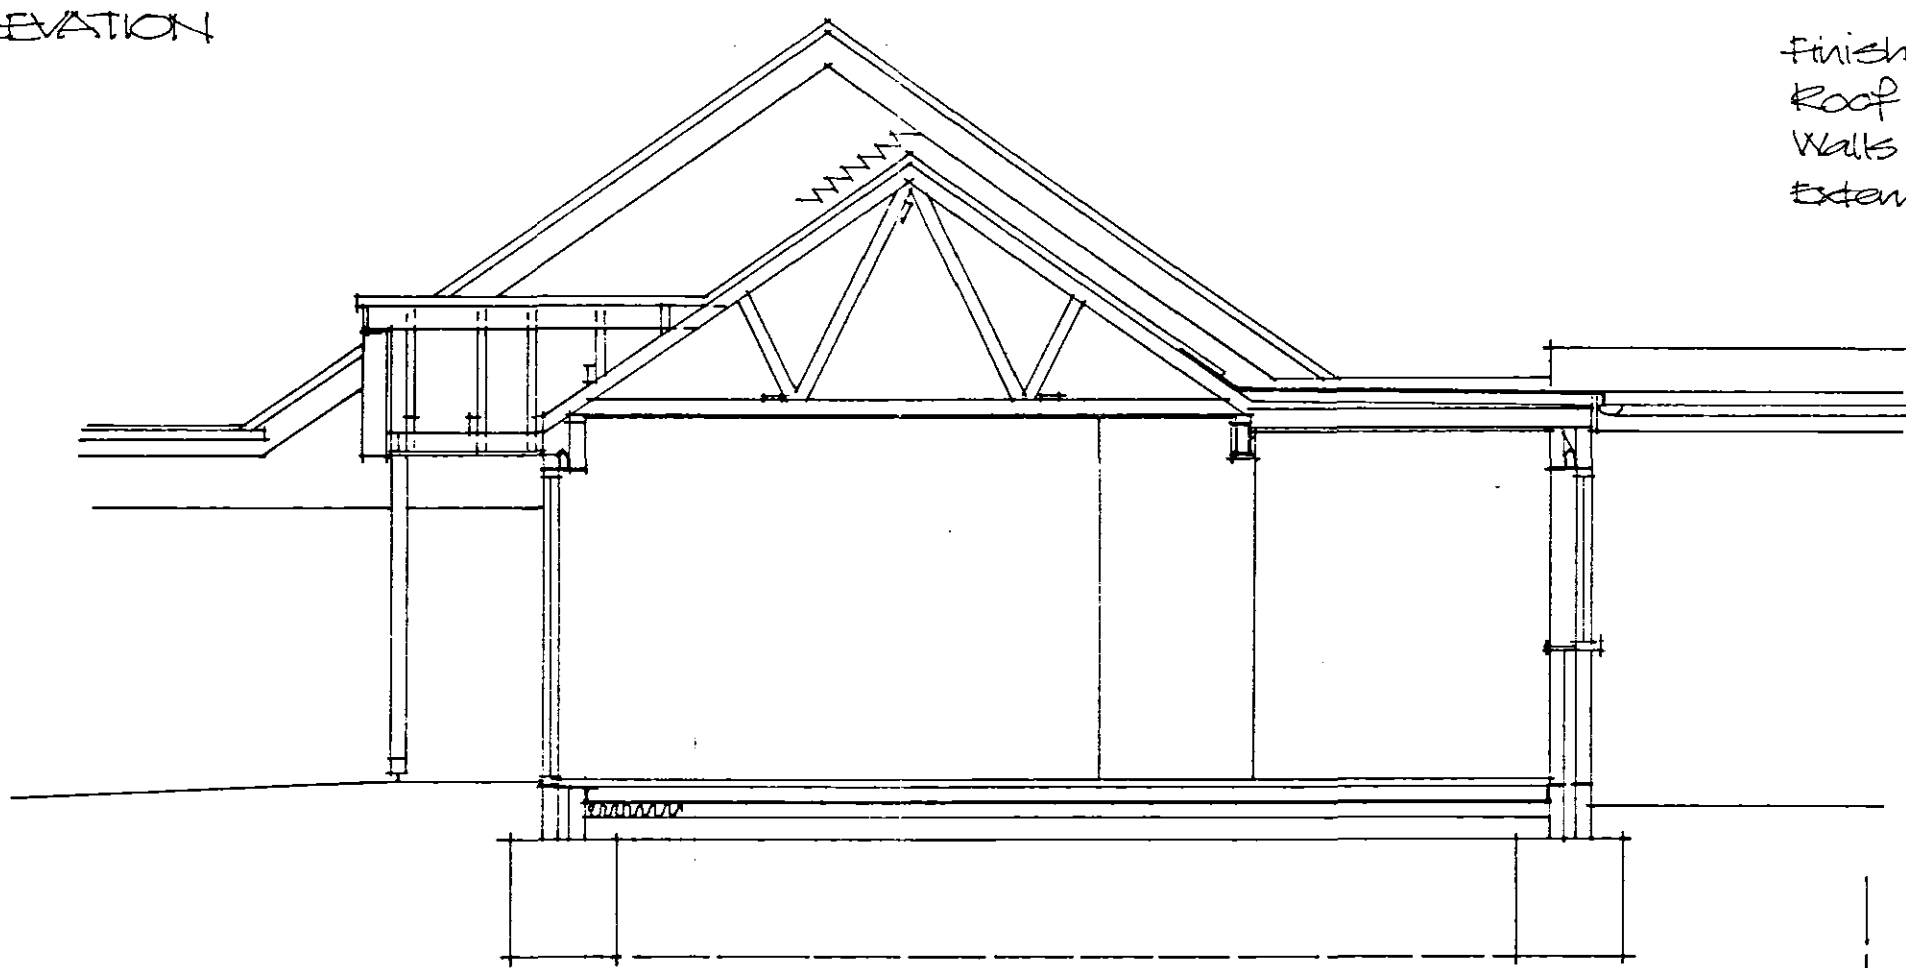


SECTION A-A

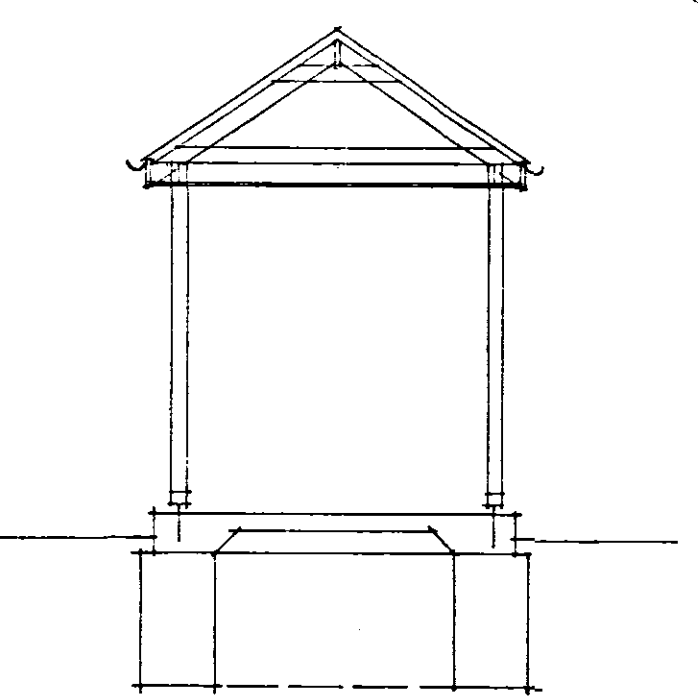

SECTION B-B

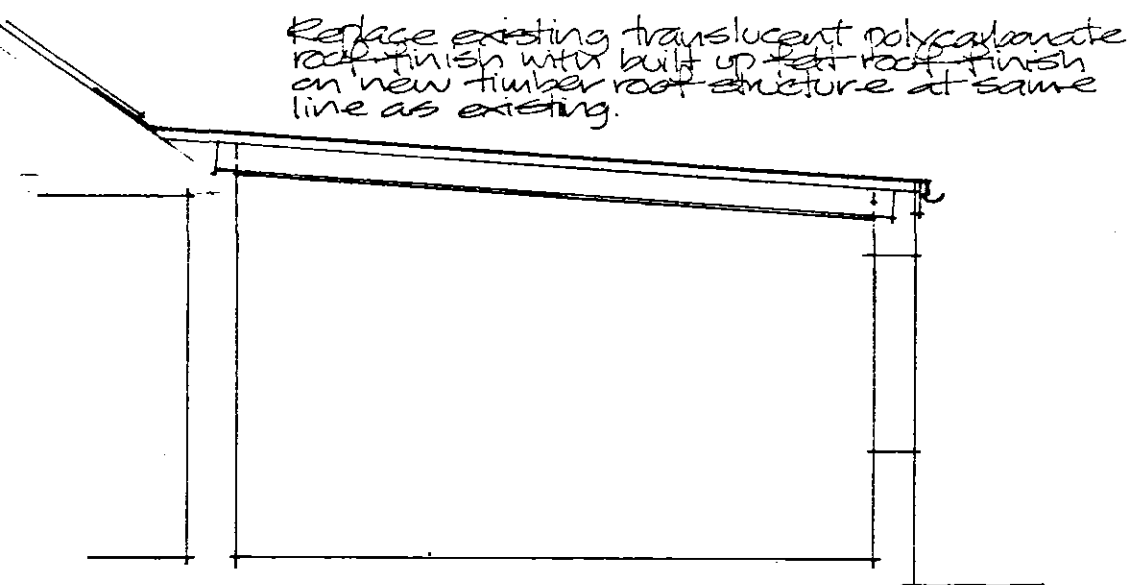

SECTION C-C

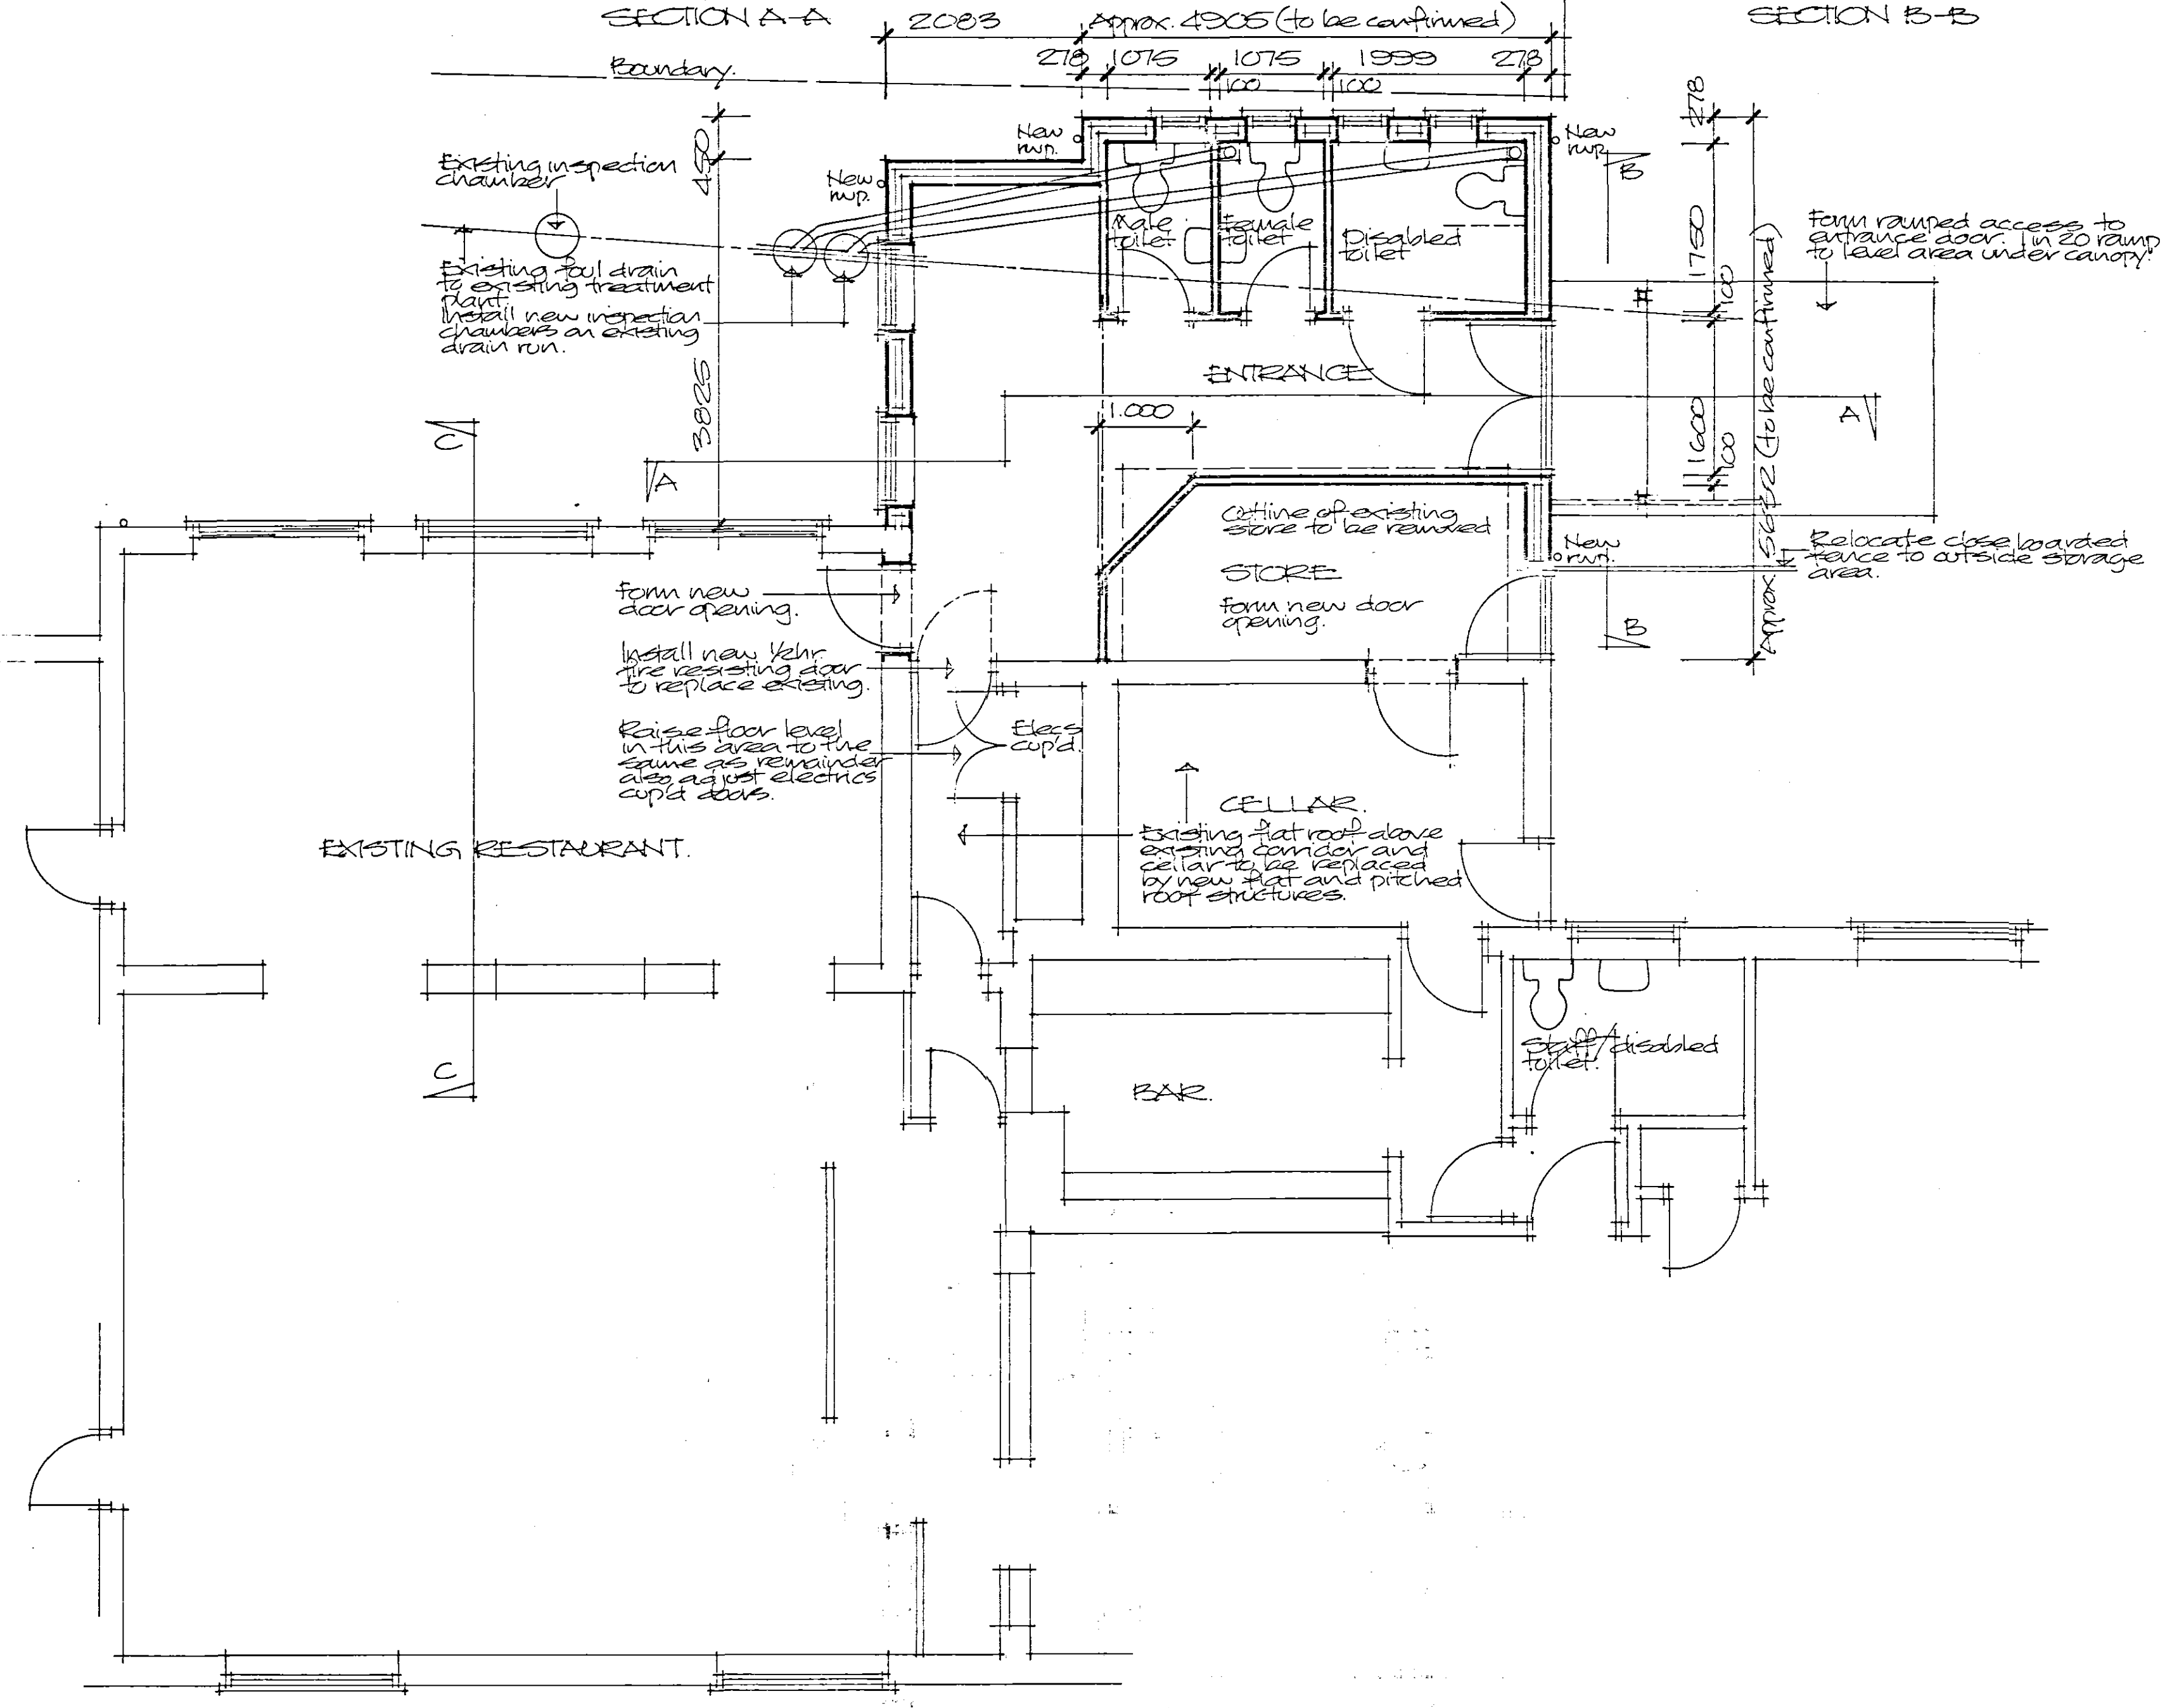

DETERMINED PLAN

SHDC
Planning & Development
22 AUG 2005
Ref: 1155105

Project
PROPOSED EXTENSION TO
EXISTING CLUBHOUSE/
RESTAURANT
WEST GROVE,
GEORNEY HILL.

ALAN HORNSBY
ARCHITECTURAL SERVICES
"Little Acre"
Peak Hill, Cowbit,
Spalding, Lincs. PE12 6AW
Tel. Holbeach (01406) 380591

Client
MR W. RIX

Scale 1:50/1:100
Date Aug. 05
Drg. no.
05/44/01