



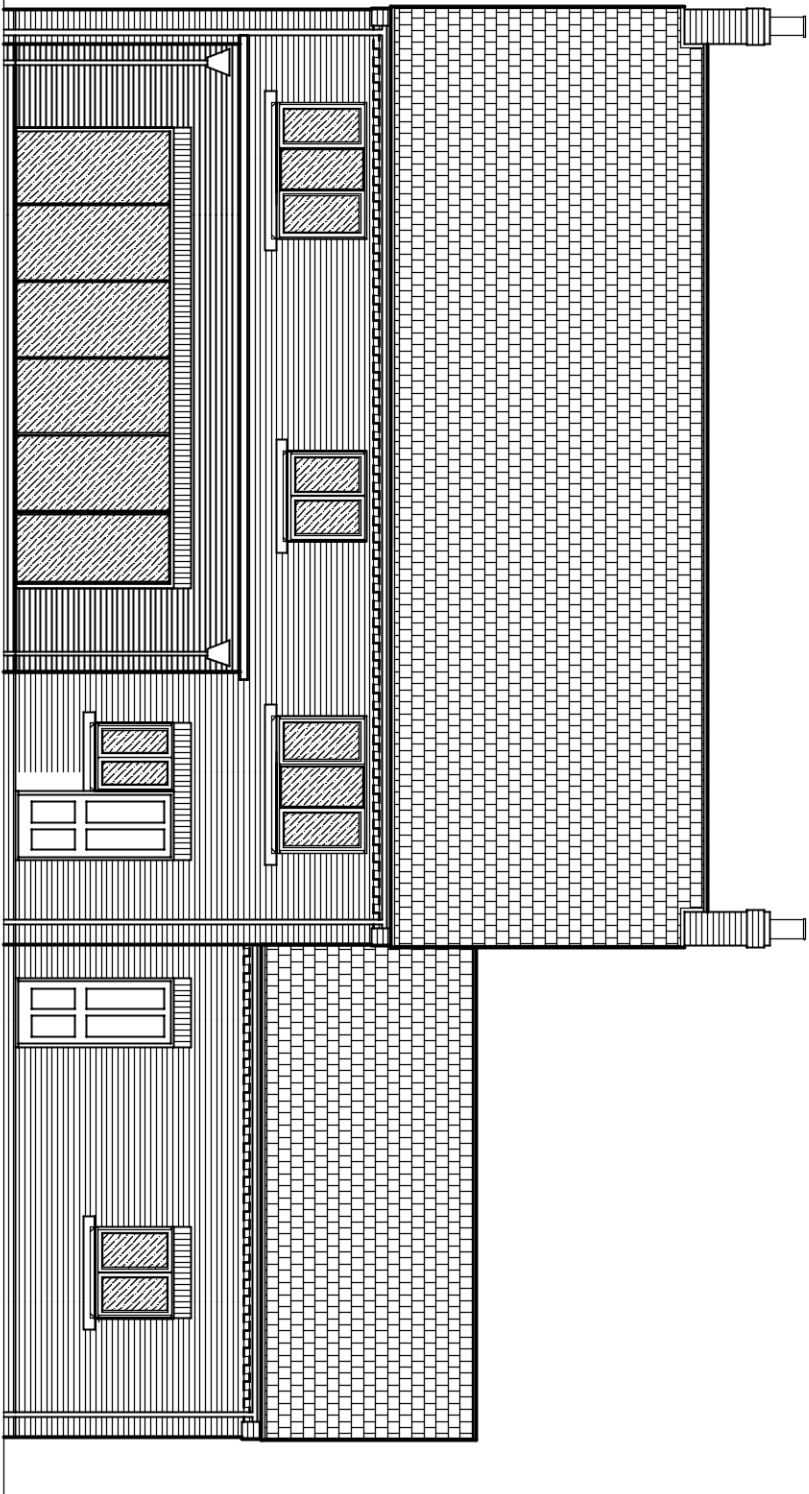


REAR ELEVATION


EXTERNAL MATERIAL SCHEDULE:-
Bricks - Desimpel Heathfield Red
Tiles - Calderdale Slate Dark Grey
Windows - Cream UPVC
Cutlerting/ Downpipes - Black UPVC

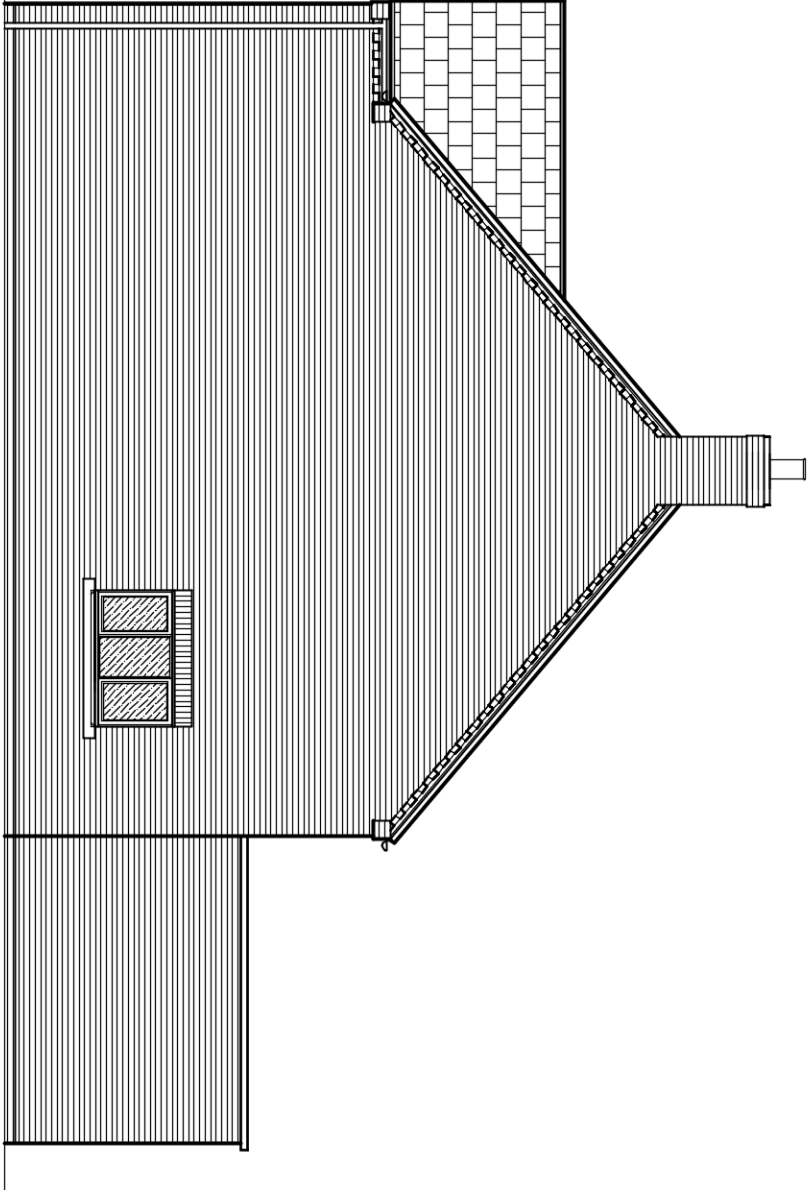


SIDE ELEVATION

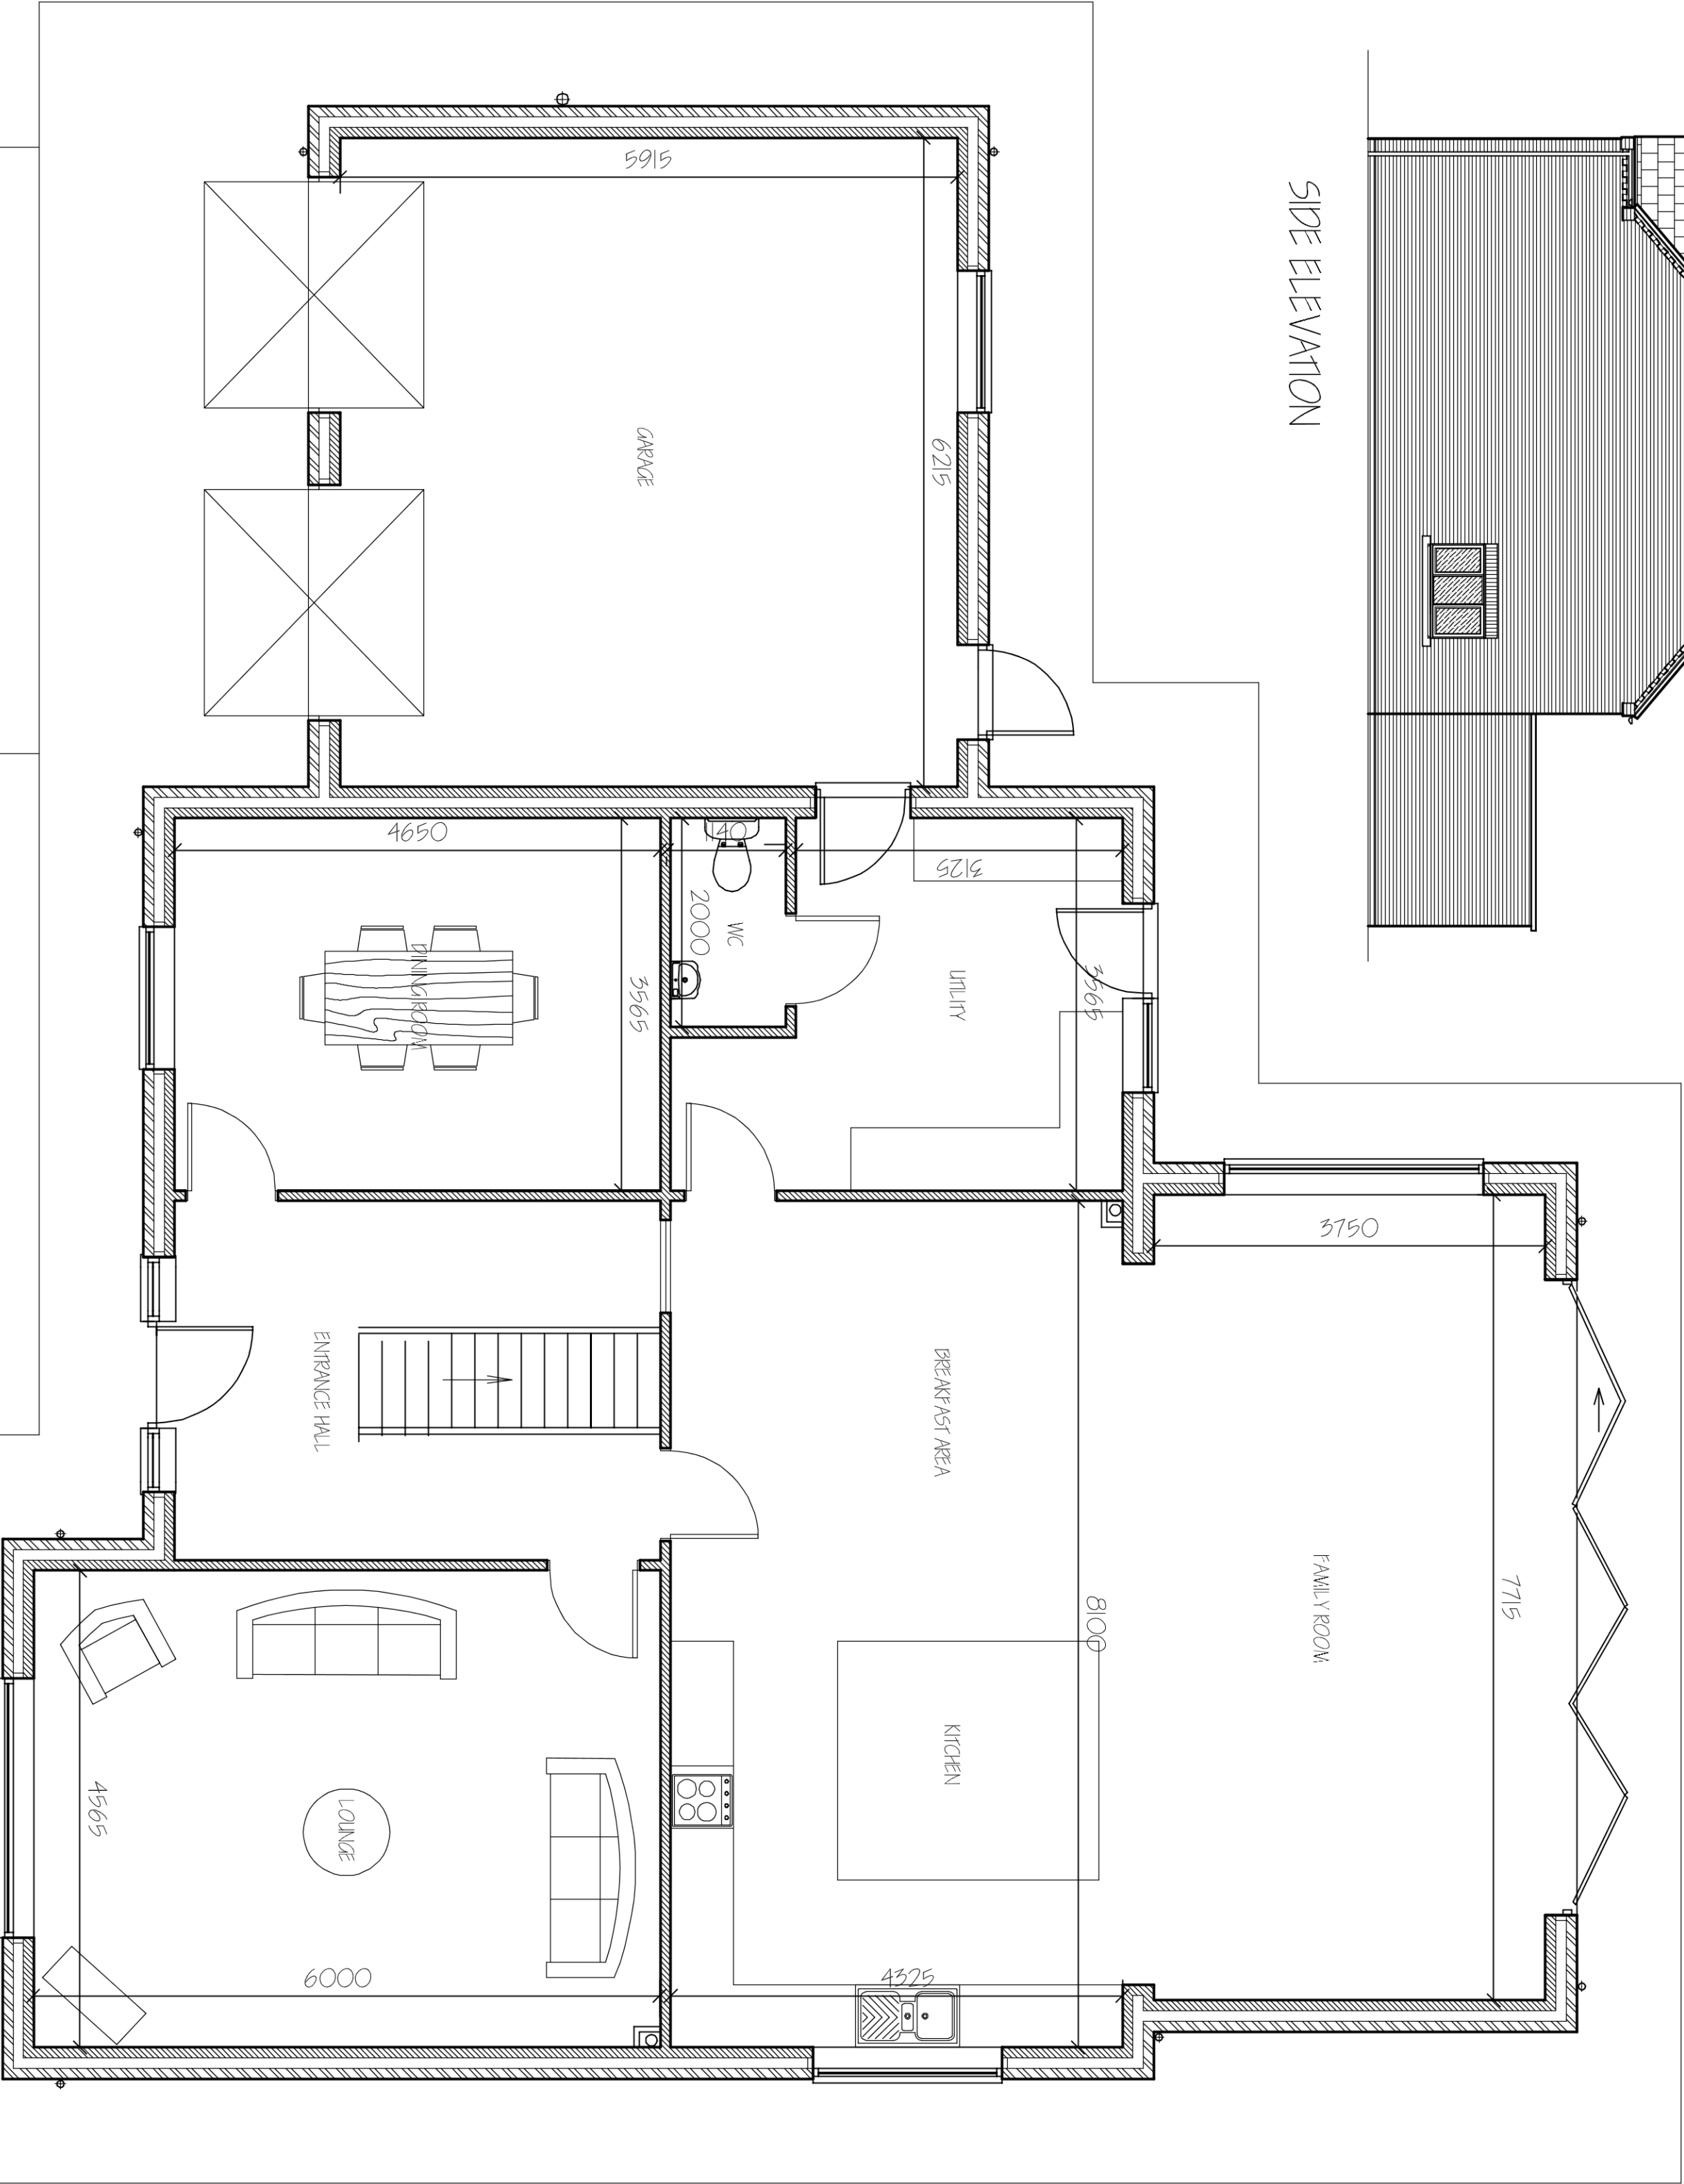


GROUND FLOOR PLAN

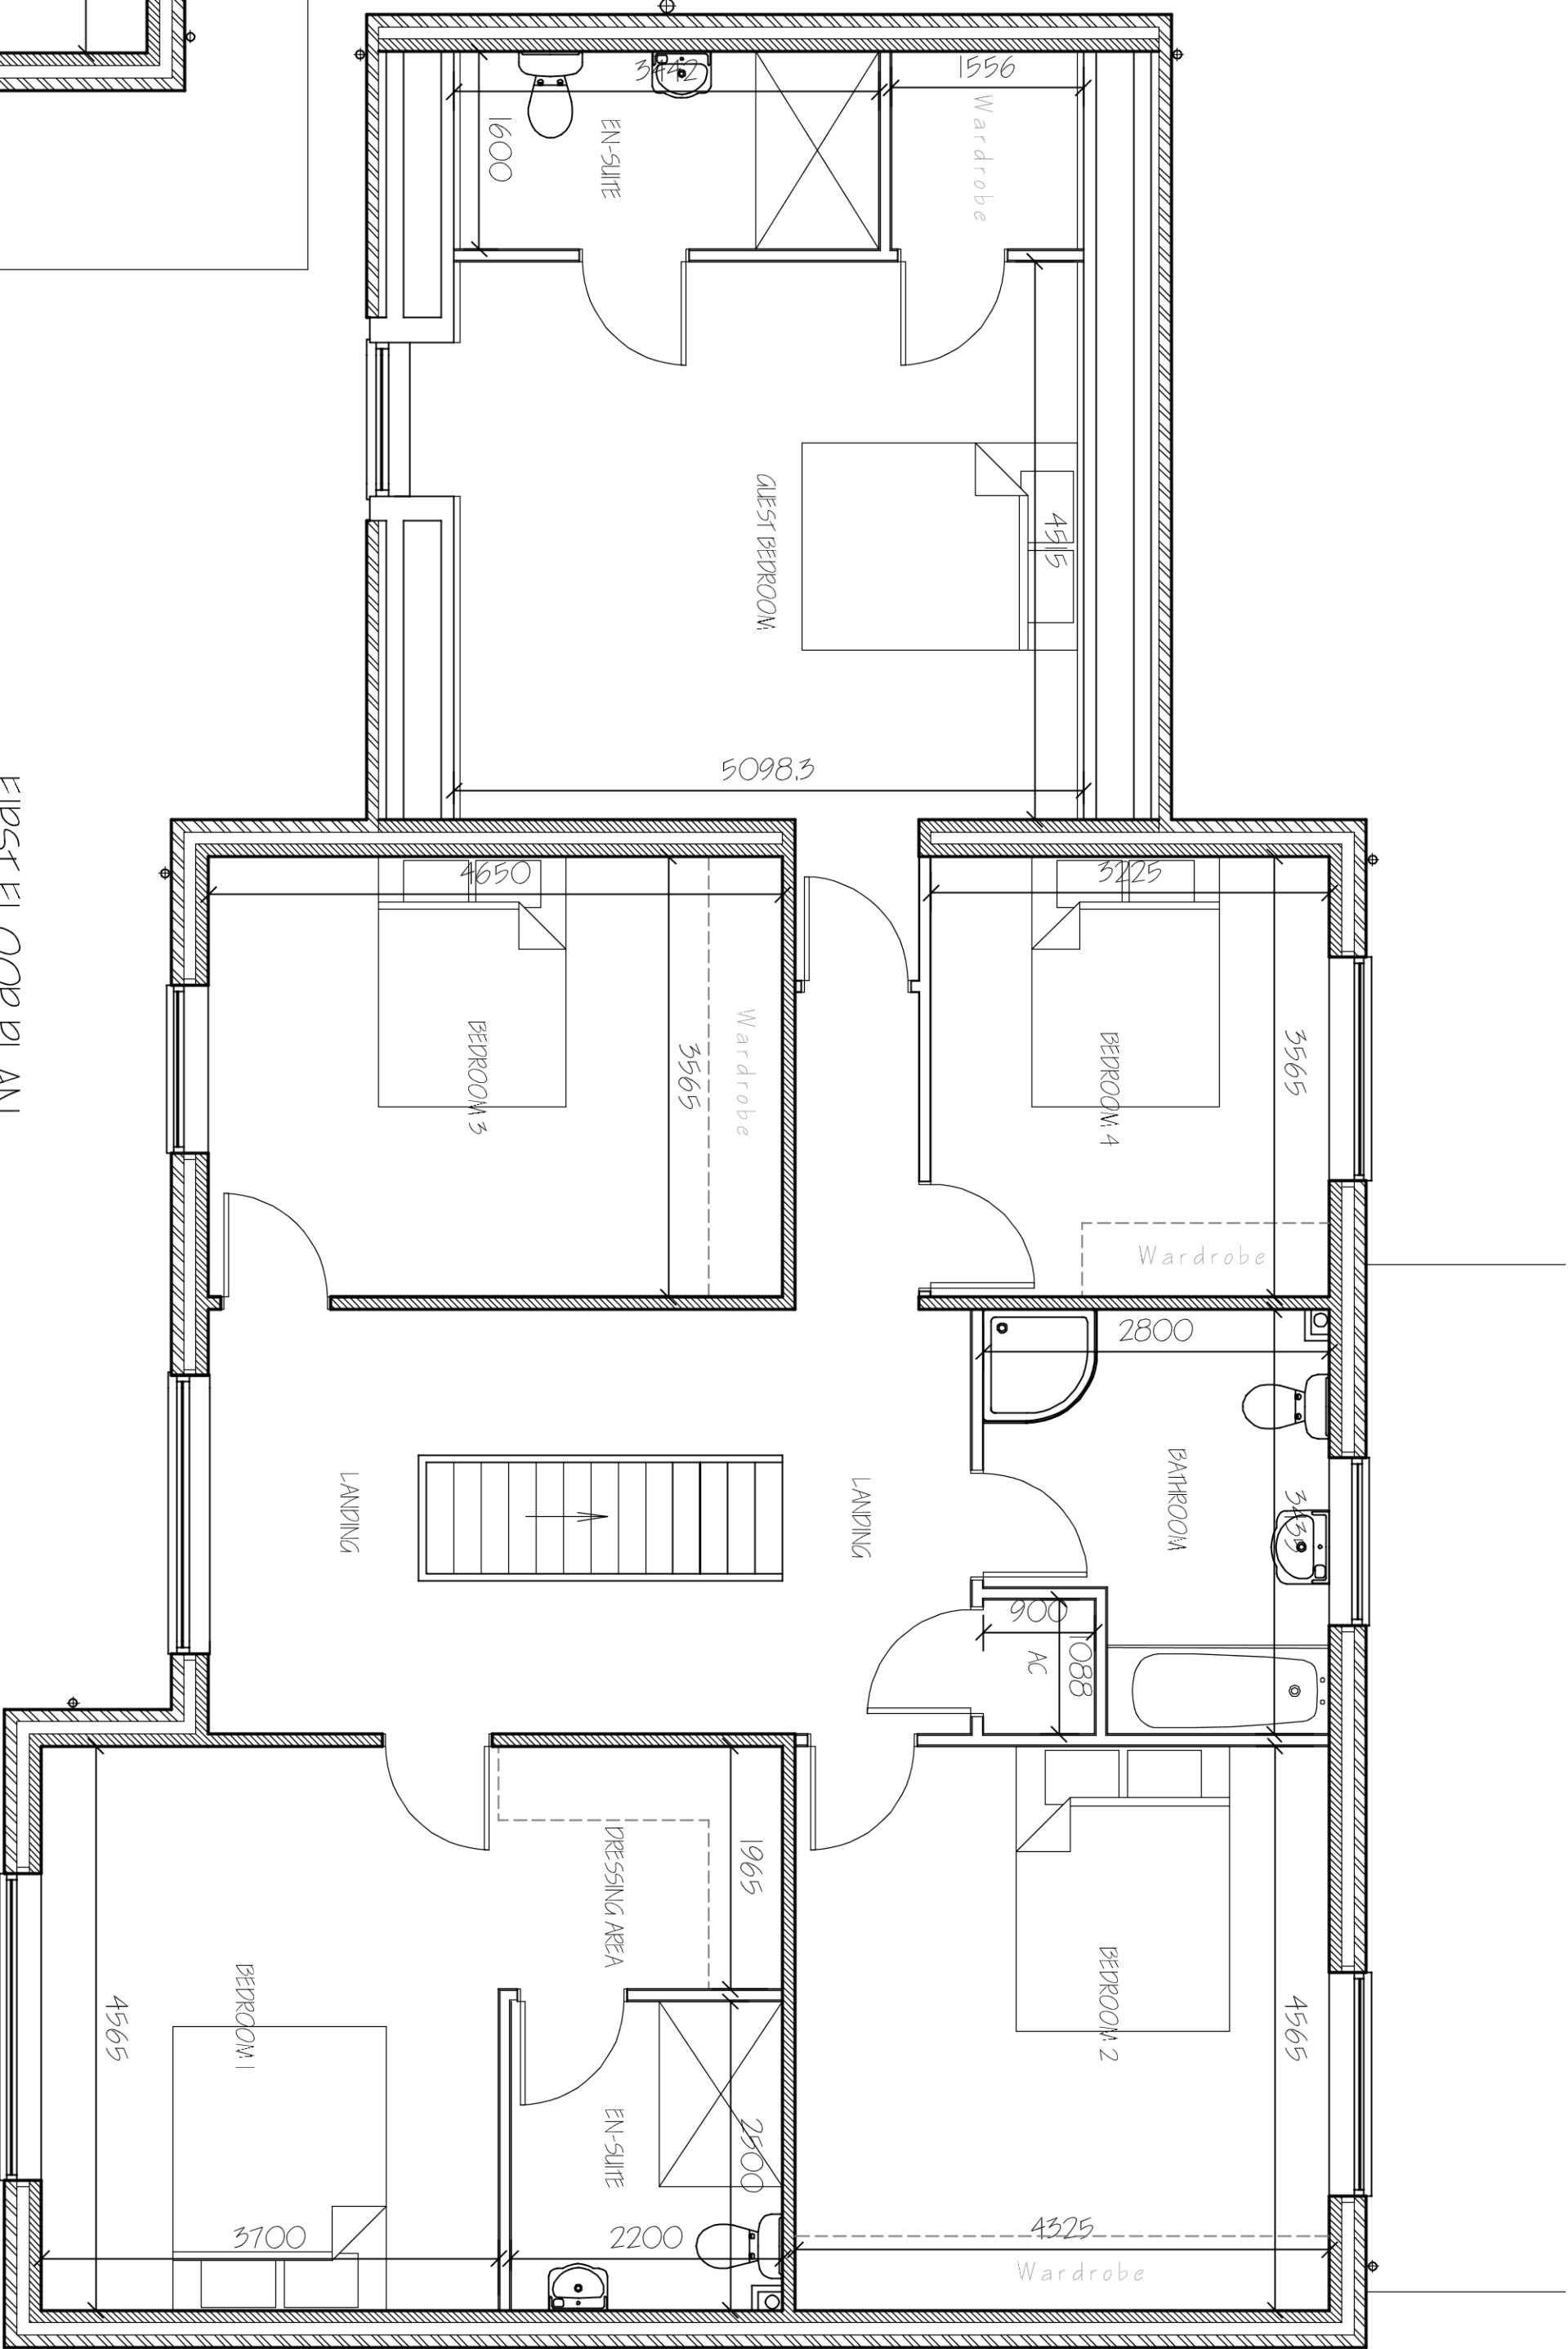

FIRST FLOOR PLAN

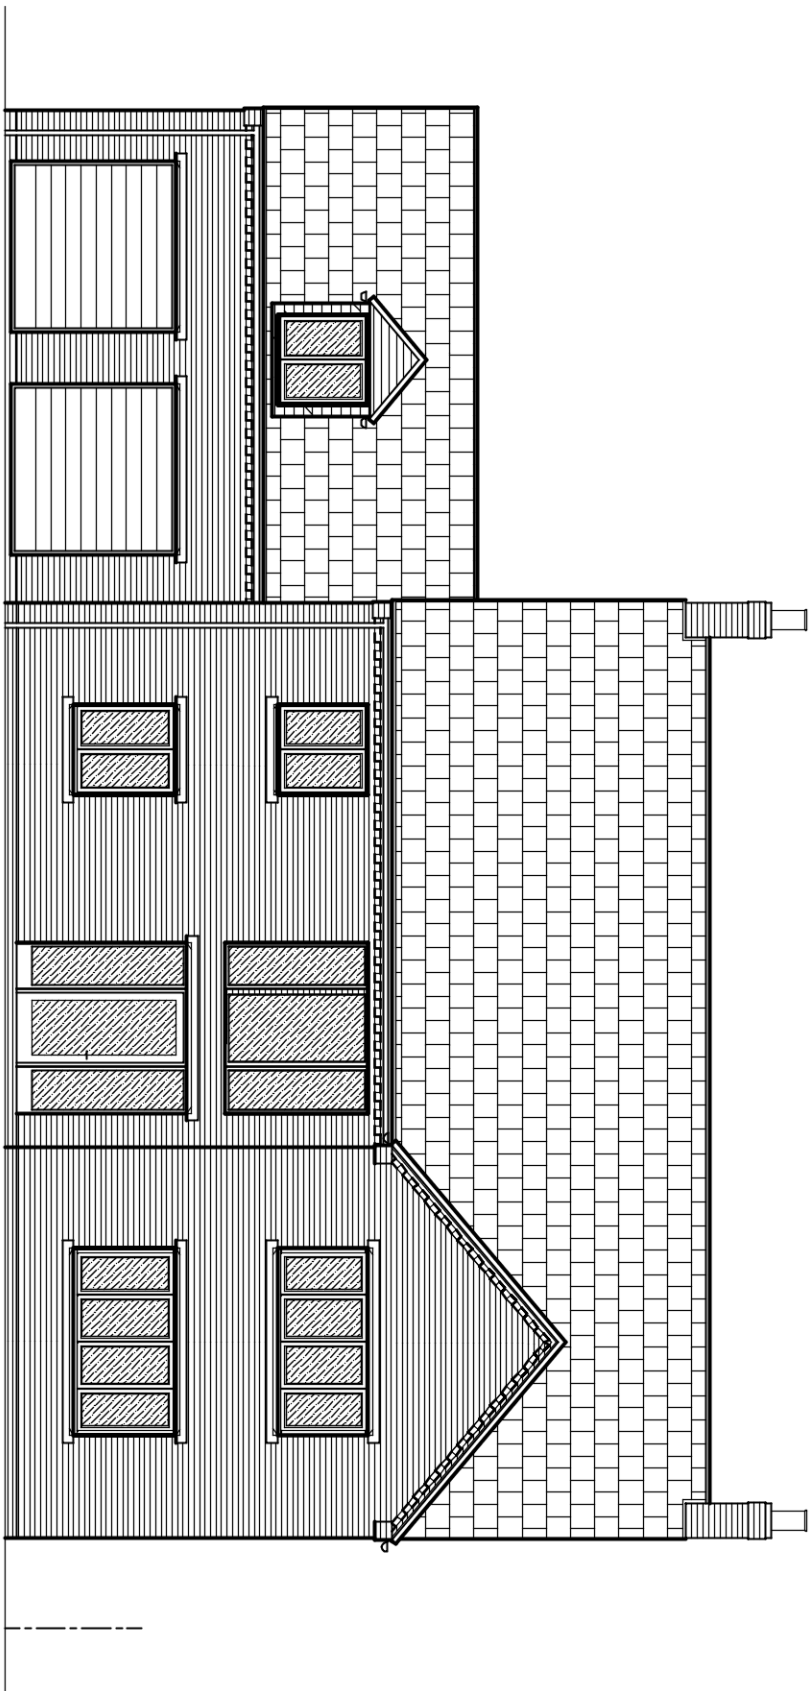

FRONT ELEVATION

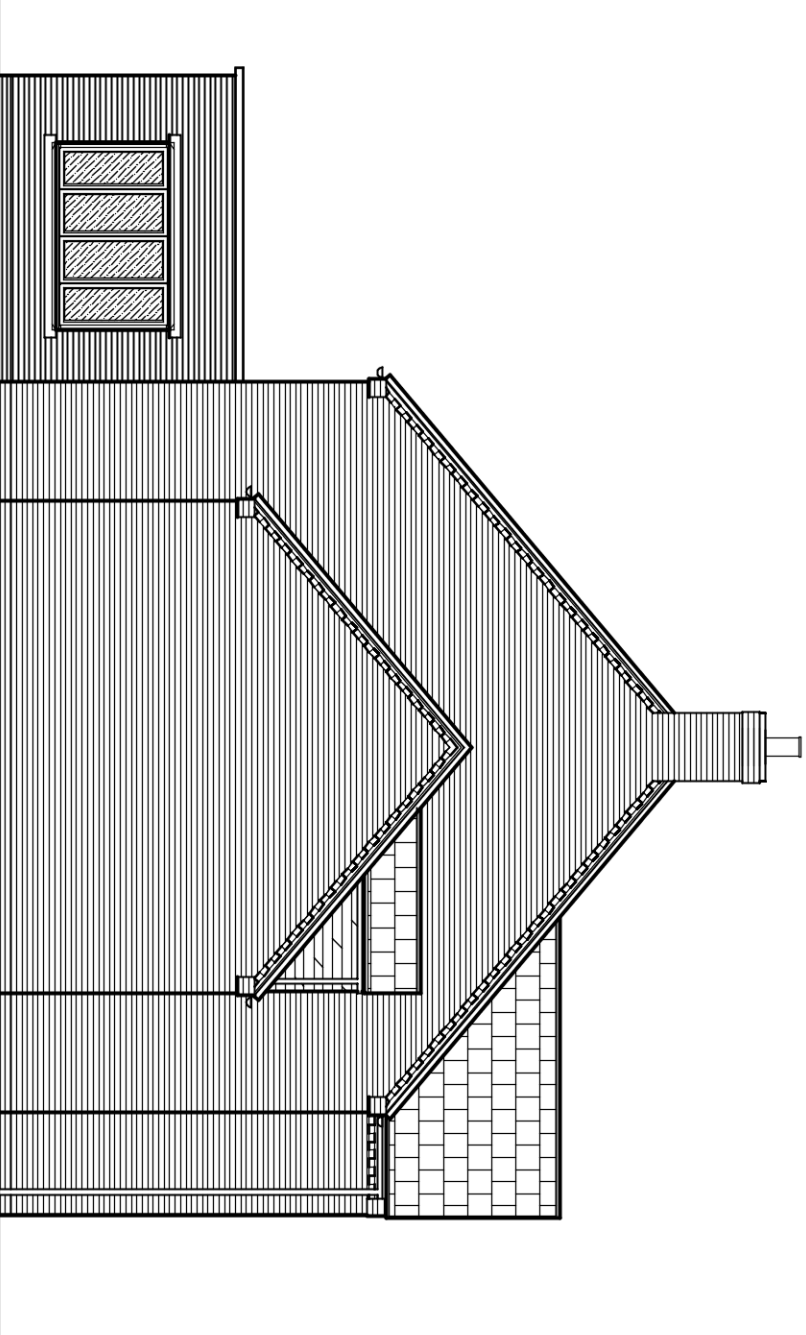

SIDE ELEVATION

G. R. MERCHANT LTD. I.ENG AMICE FIMO ARCHITECTURAL, STRUCTURAL AND LAND DRAINAGE CONSULTANTS 4 Wrights Meads 1 Park Road, Holbeach, Spalding, Lincs. PE12 7EE Tel: 01406 480800 Fax: 01406 480800 E-Mail: gr.merchant@btconnect.com		Project RESIDENTIAL DEVELOPMENT LAND NORTH OF HIGHBROOK LANE CERNLEY HILL, SPALDING, Lincs.		Client A.J.M. PROPERTIES LTD.		Drawing PLOT 5 FLOOR PLANS & ELEMENTS - PROPOSED		Job Ref. 3744-201		Drawing No. 03A		Date DECEMBER 2020.		Drawn SLP		Scales 1/50, 1/100.	
DO NOT SCALE FROM THIS DRAWING																	
This drawing is for the use of the Client only. It is not to be used for any other purpose without the written consent of the Architect. The Client acknowledges that the Architect is not responsible for the accuracy of the information provided in this drawing and that the Client is responsible for the accuracy of the information provided in this drawing. The Client acknowledges that the Architect is not responsible for the accuracy of the information provided in this drawing and that the Client is responsible for the accuracy of the information provided in this drawing.																	