




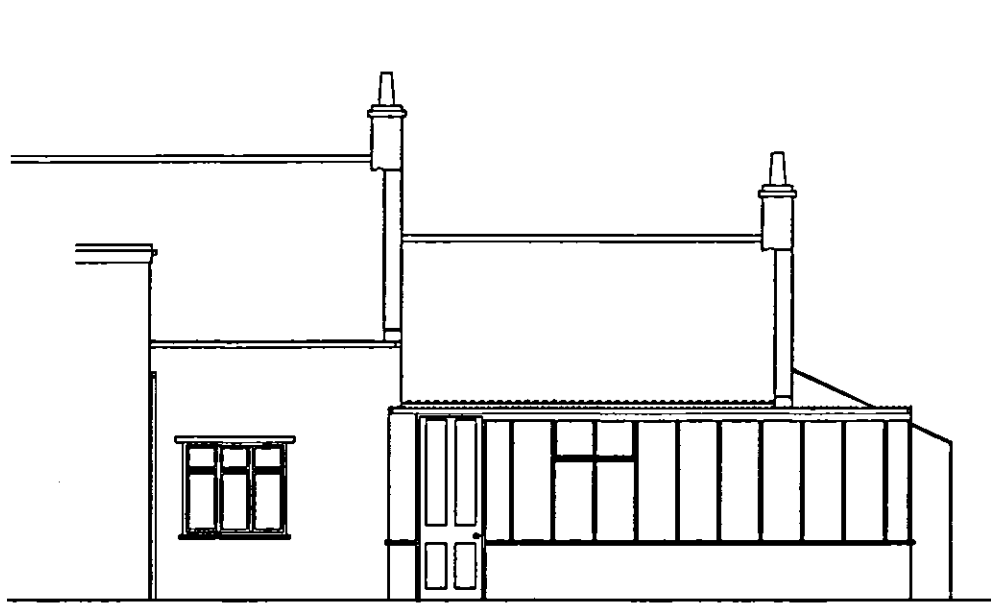

South East Elevation. 1:100
Existing

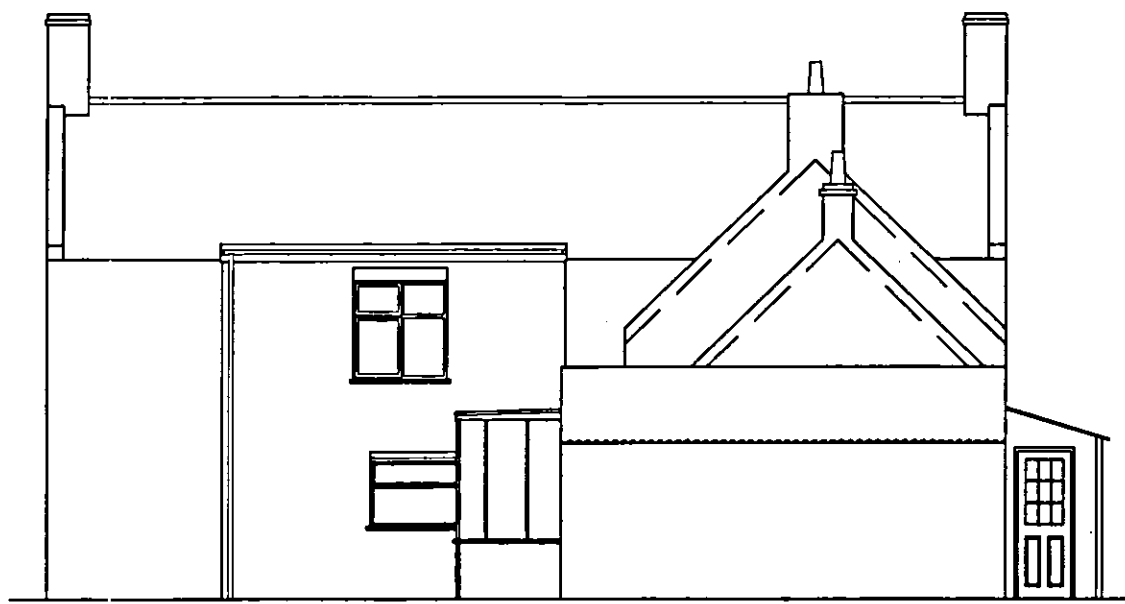


North East Elevation. Existing

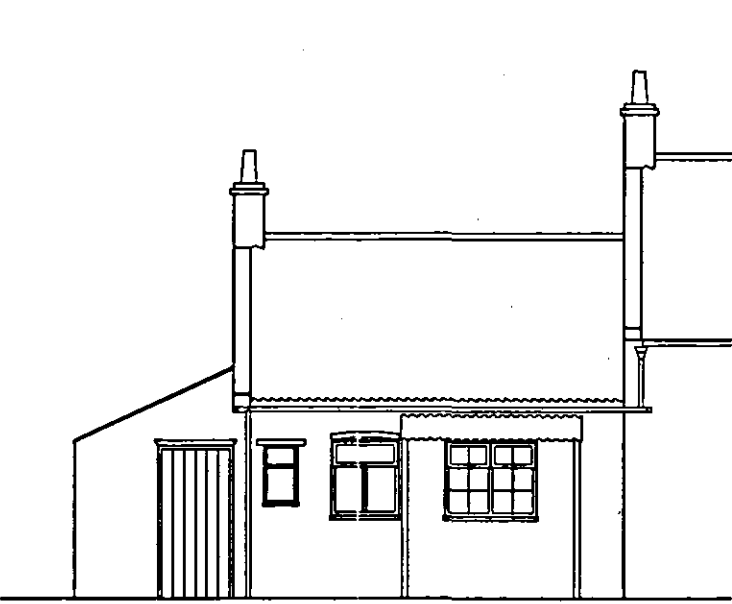


North West Elevation. Existing




South East Elevation. Proposed

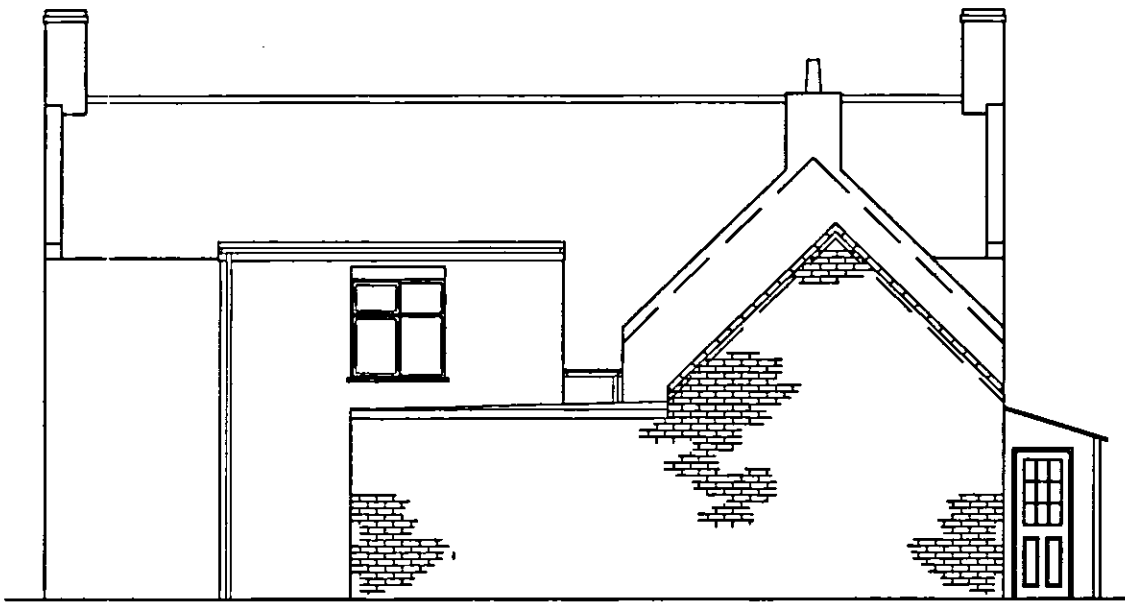


North East Elevation. Proposed

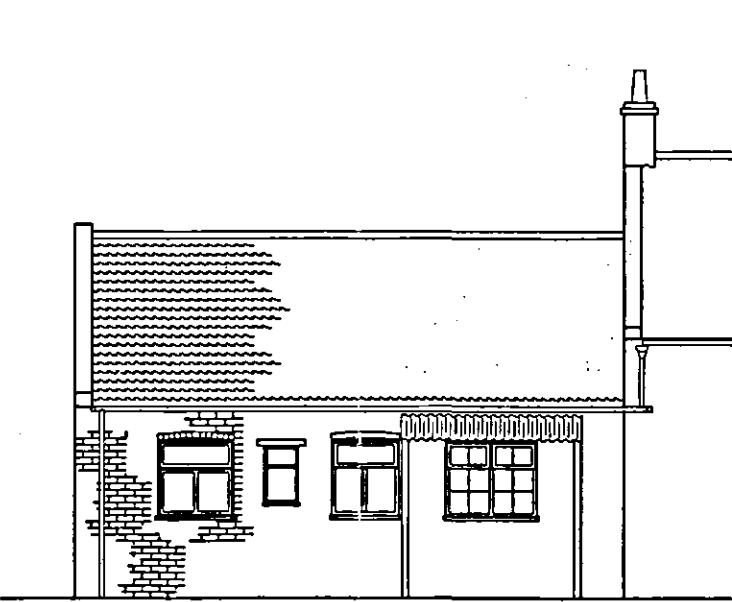

North West Elevation. Proposed

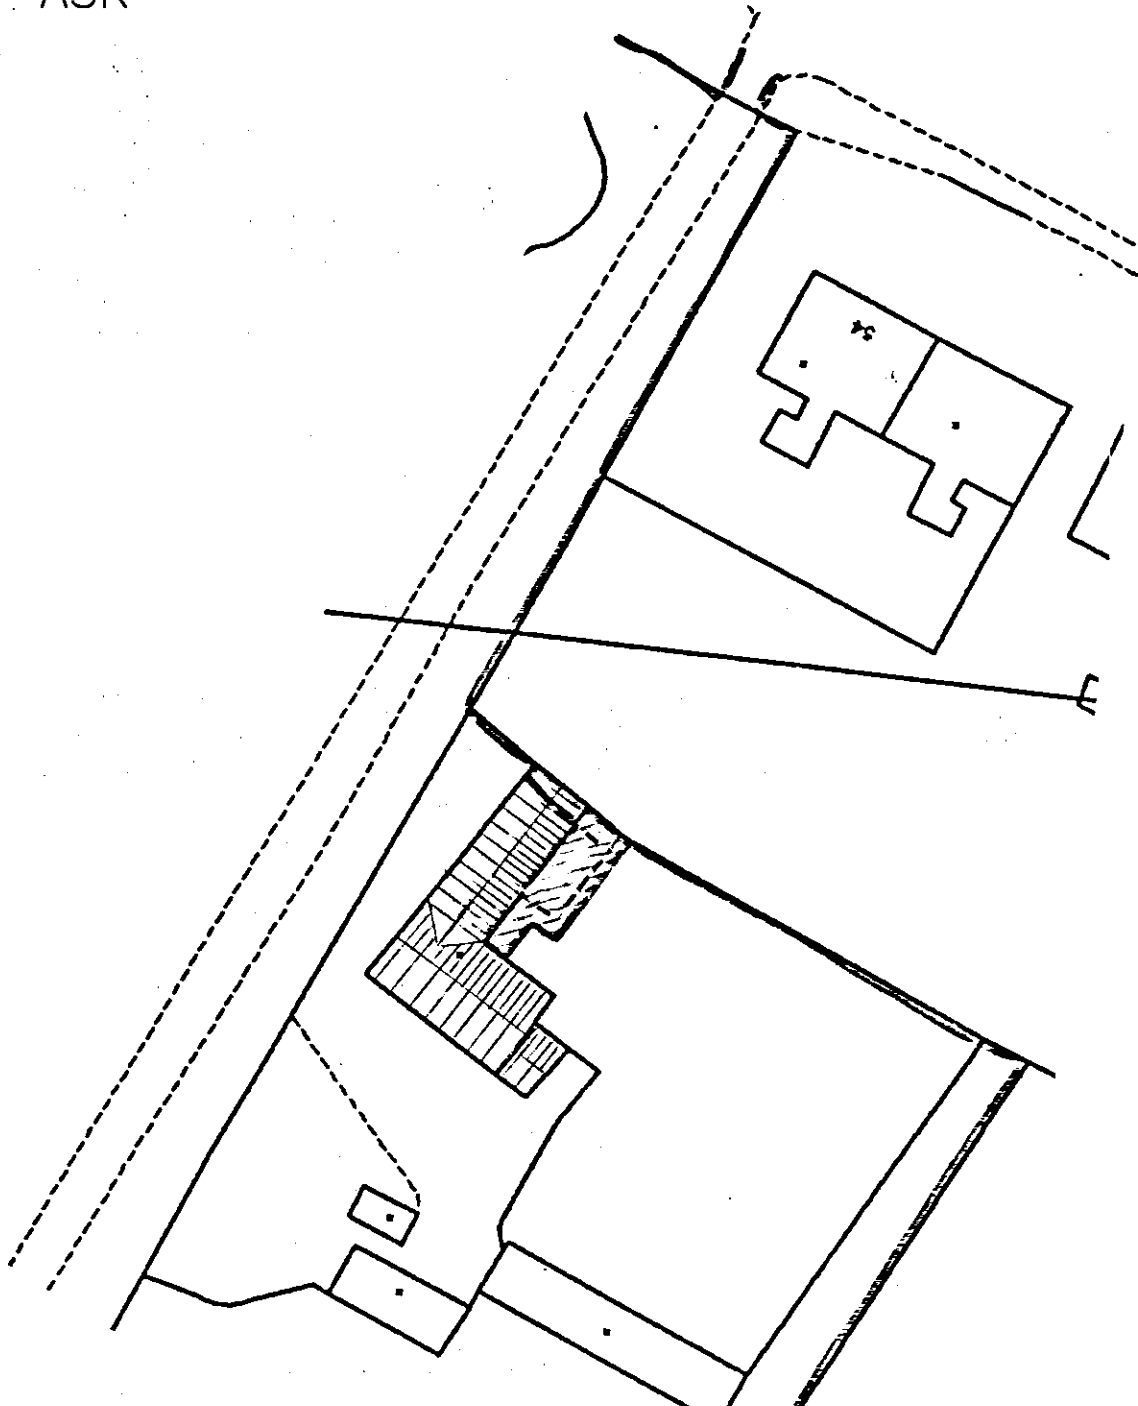


Site Plan. 1:500

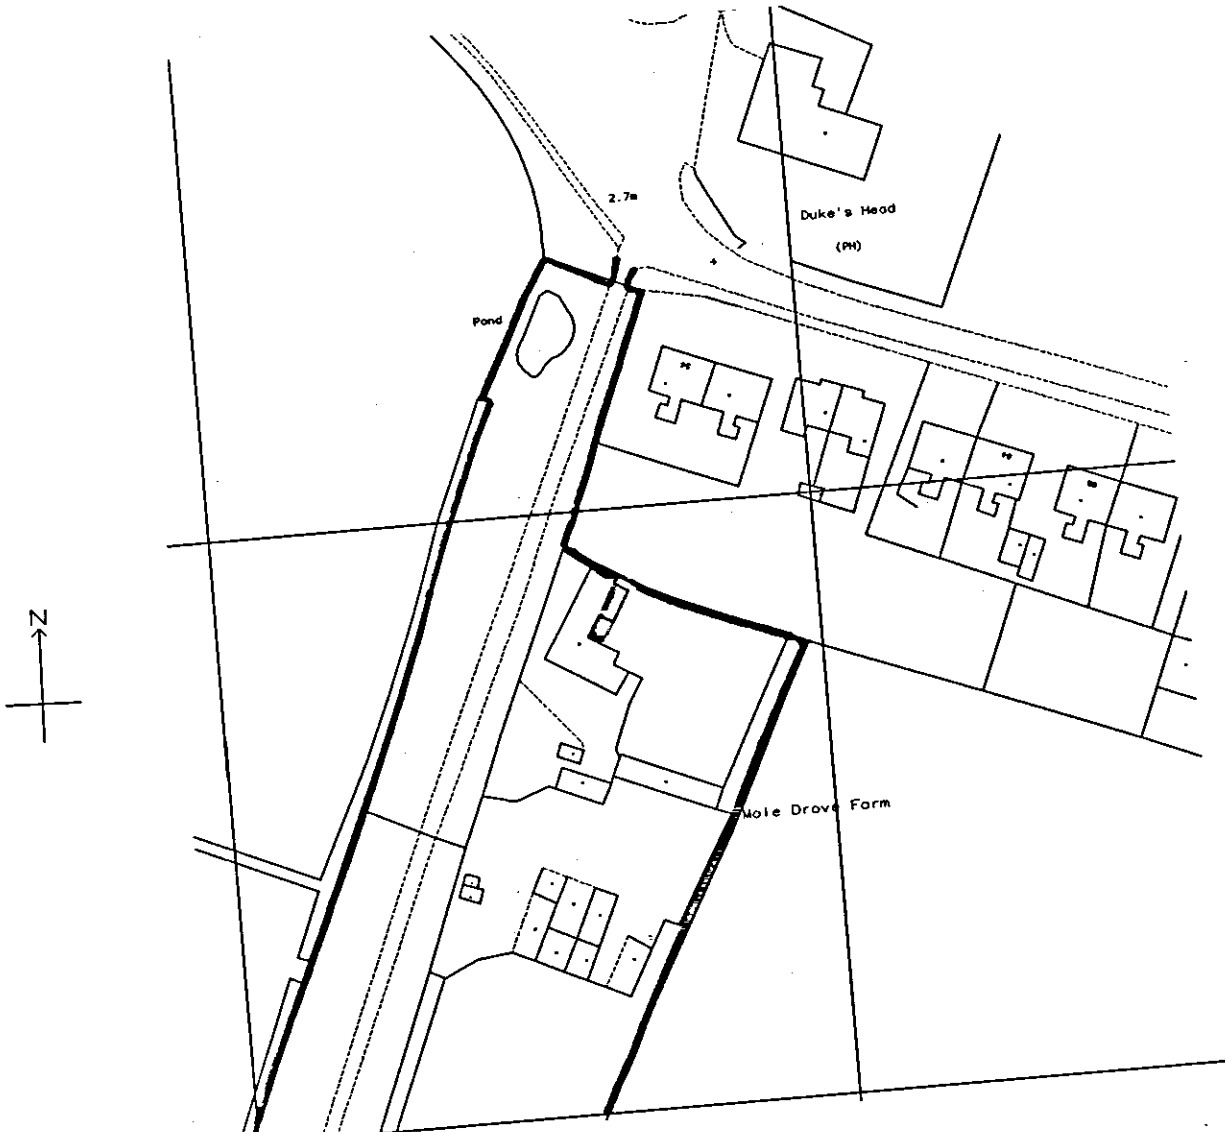


Location Plan. 1:1250

DETERMINED
PLAN

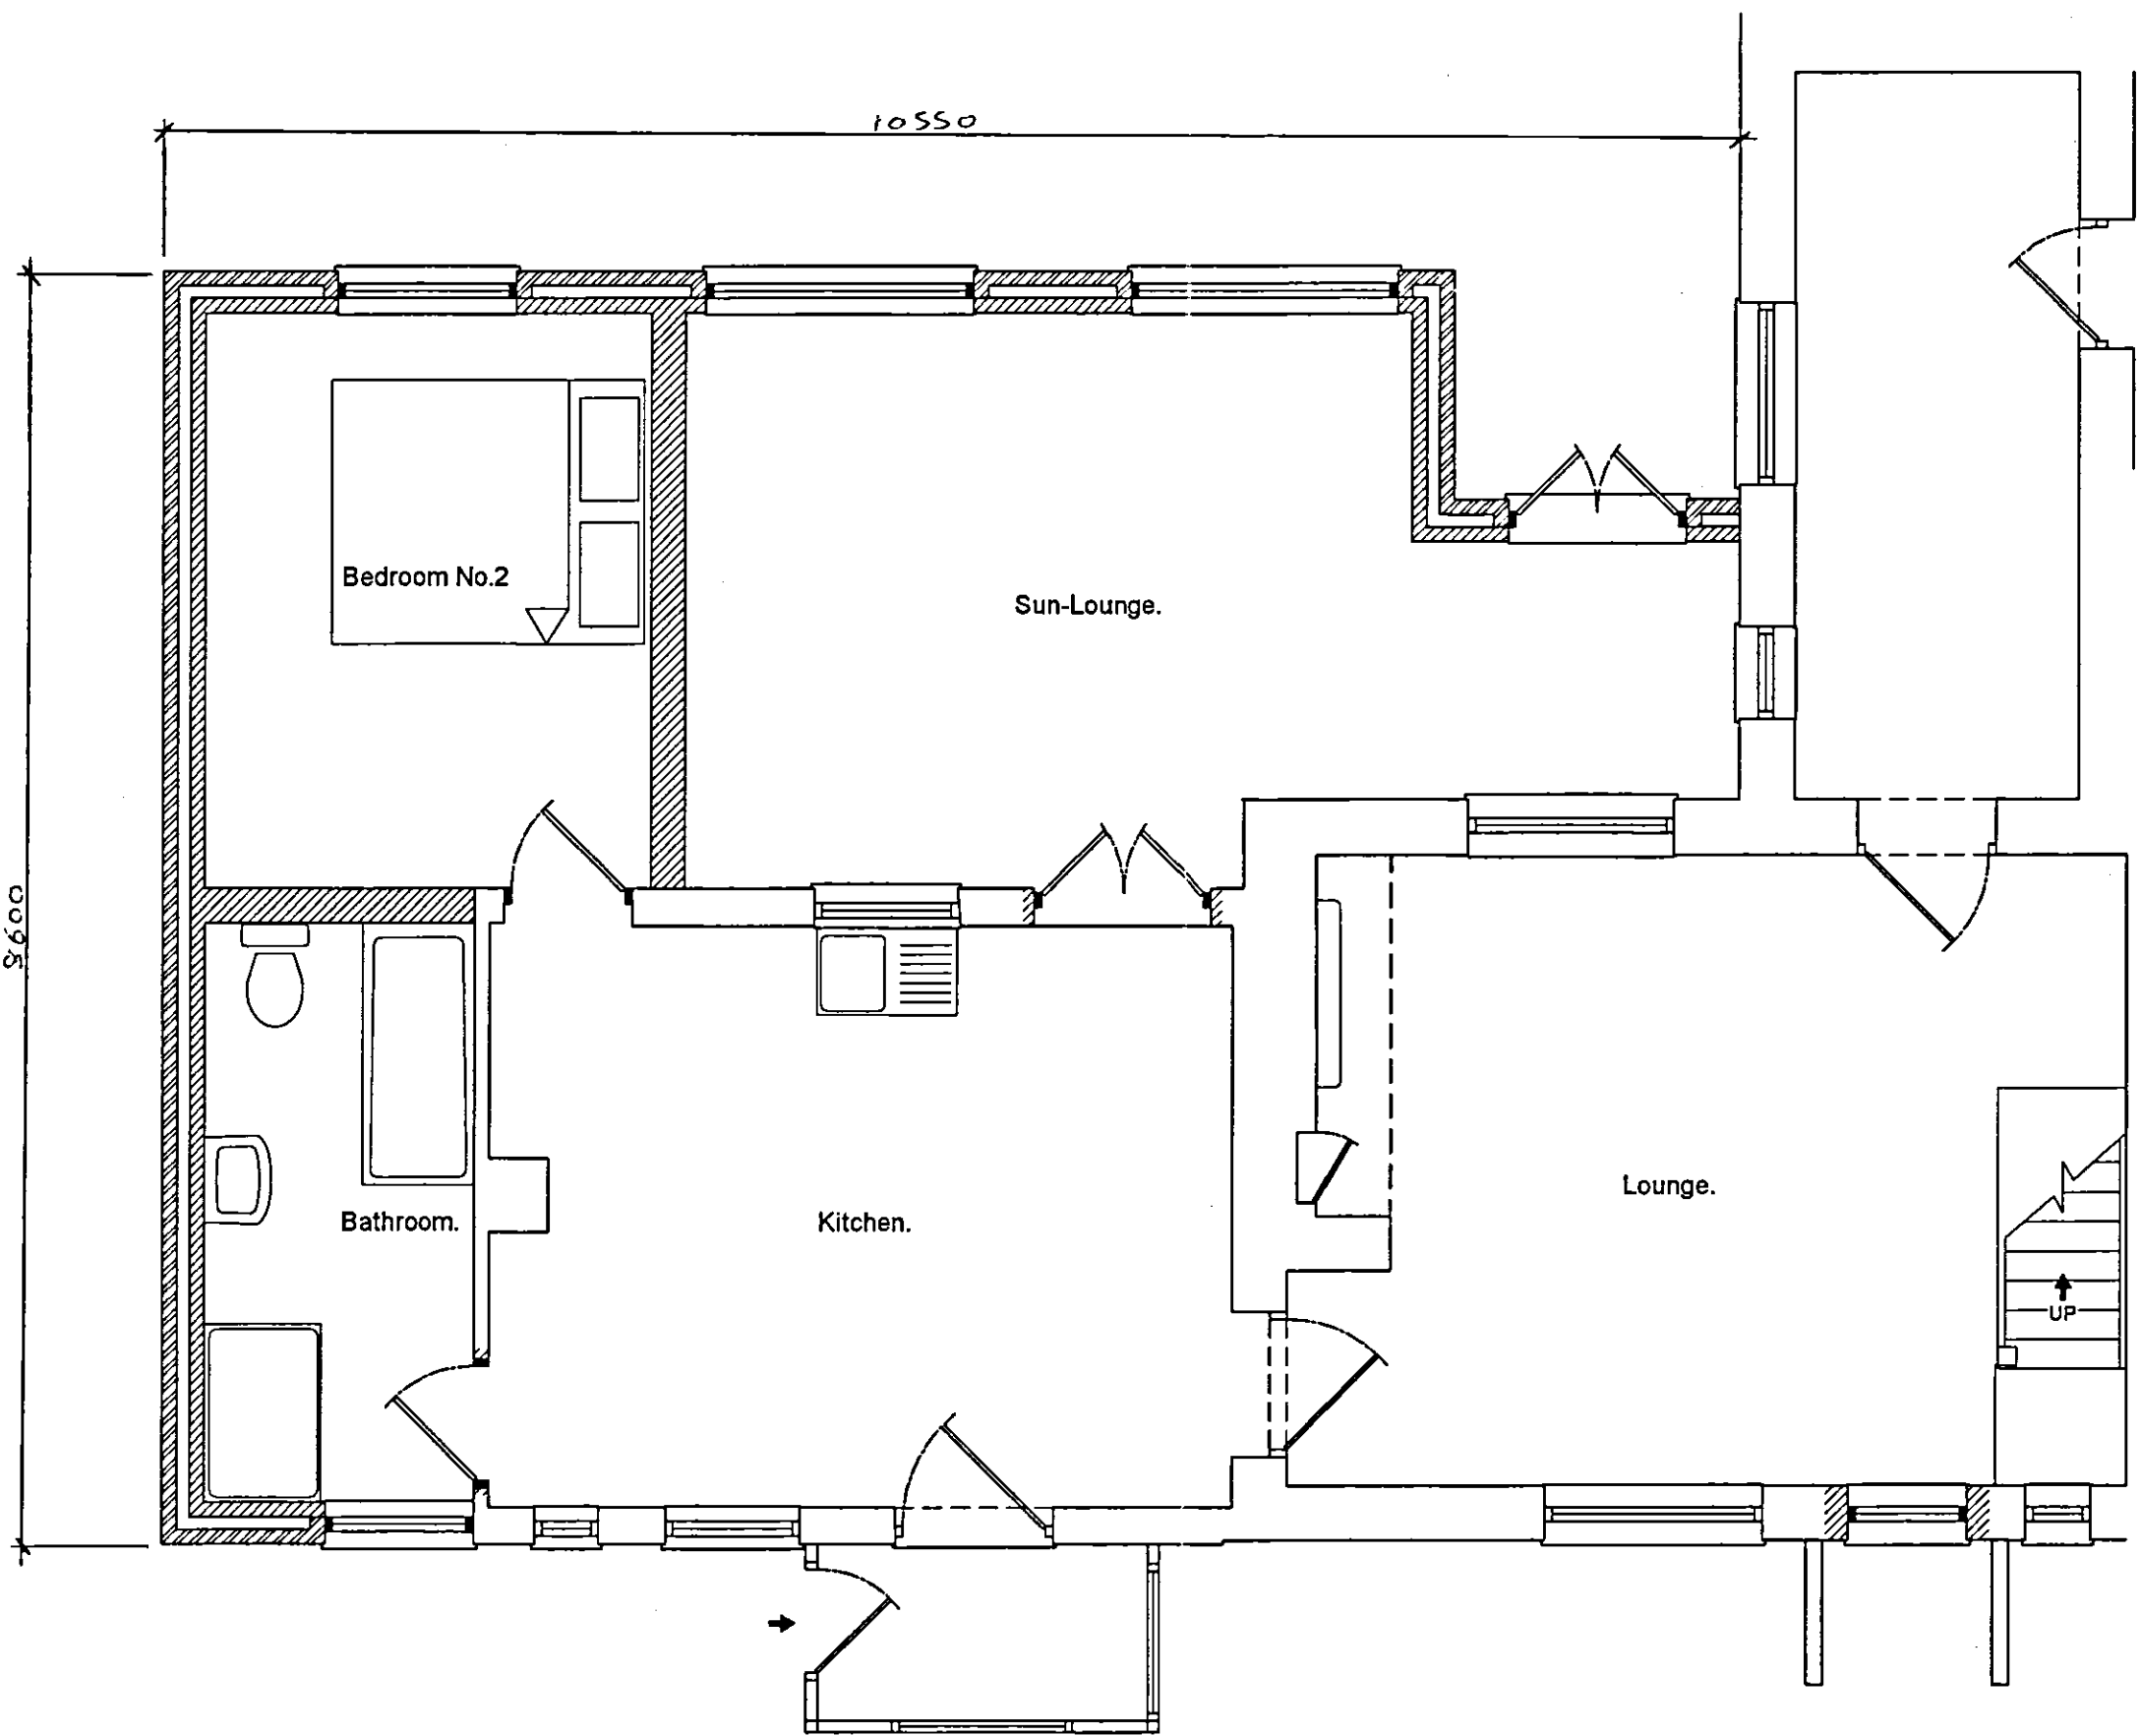

Ground Floor Plan. Proposed

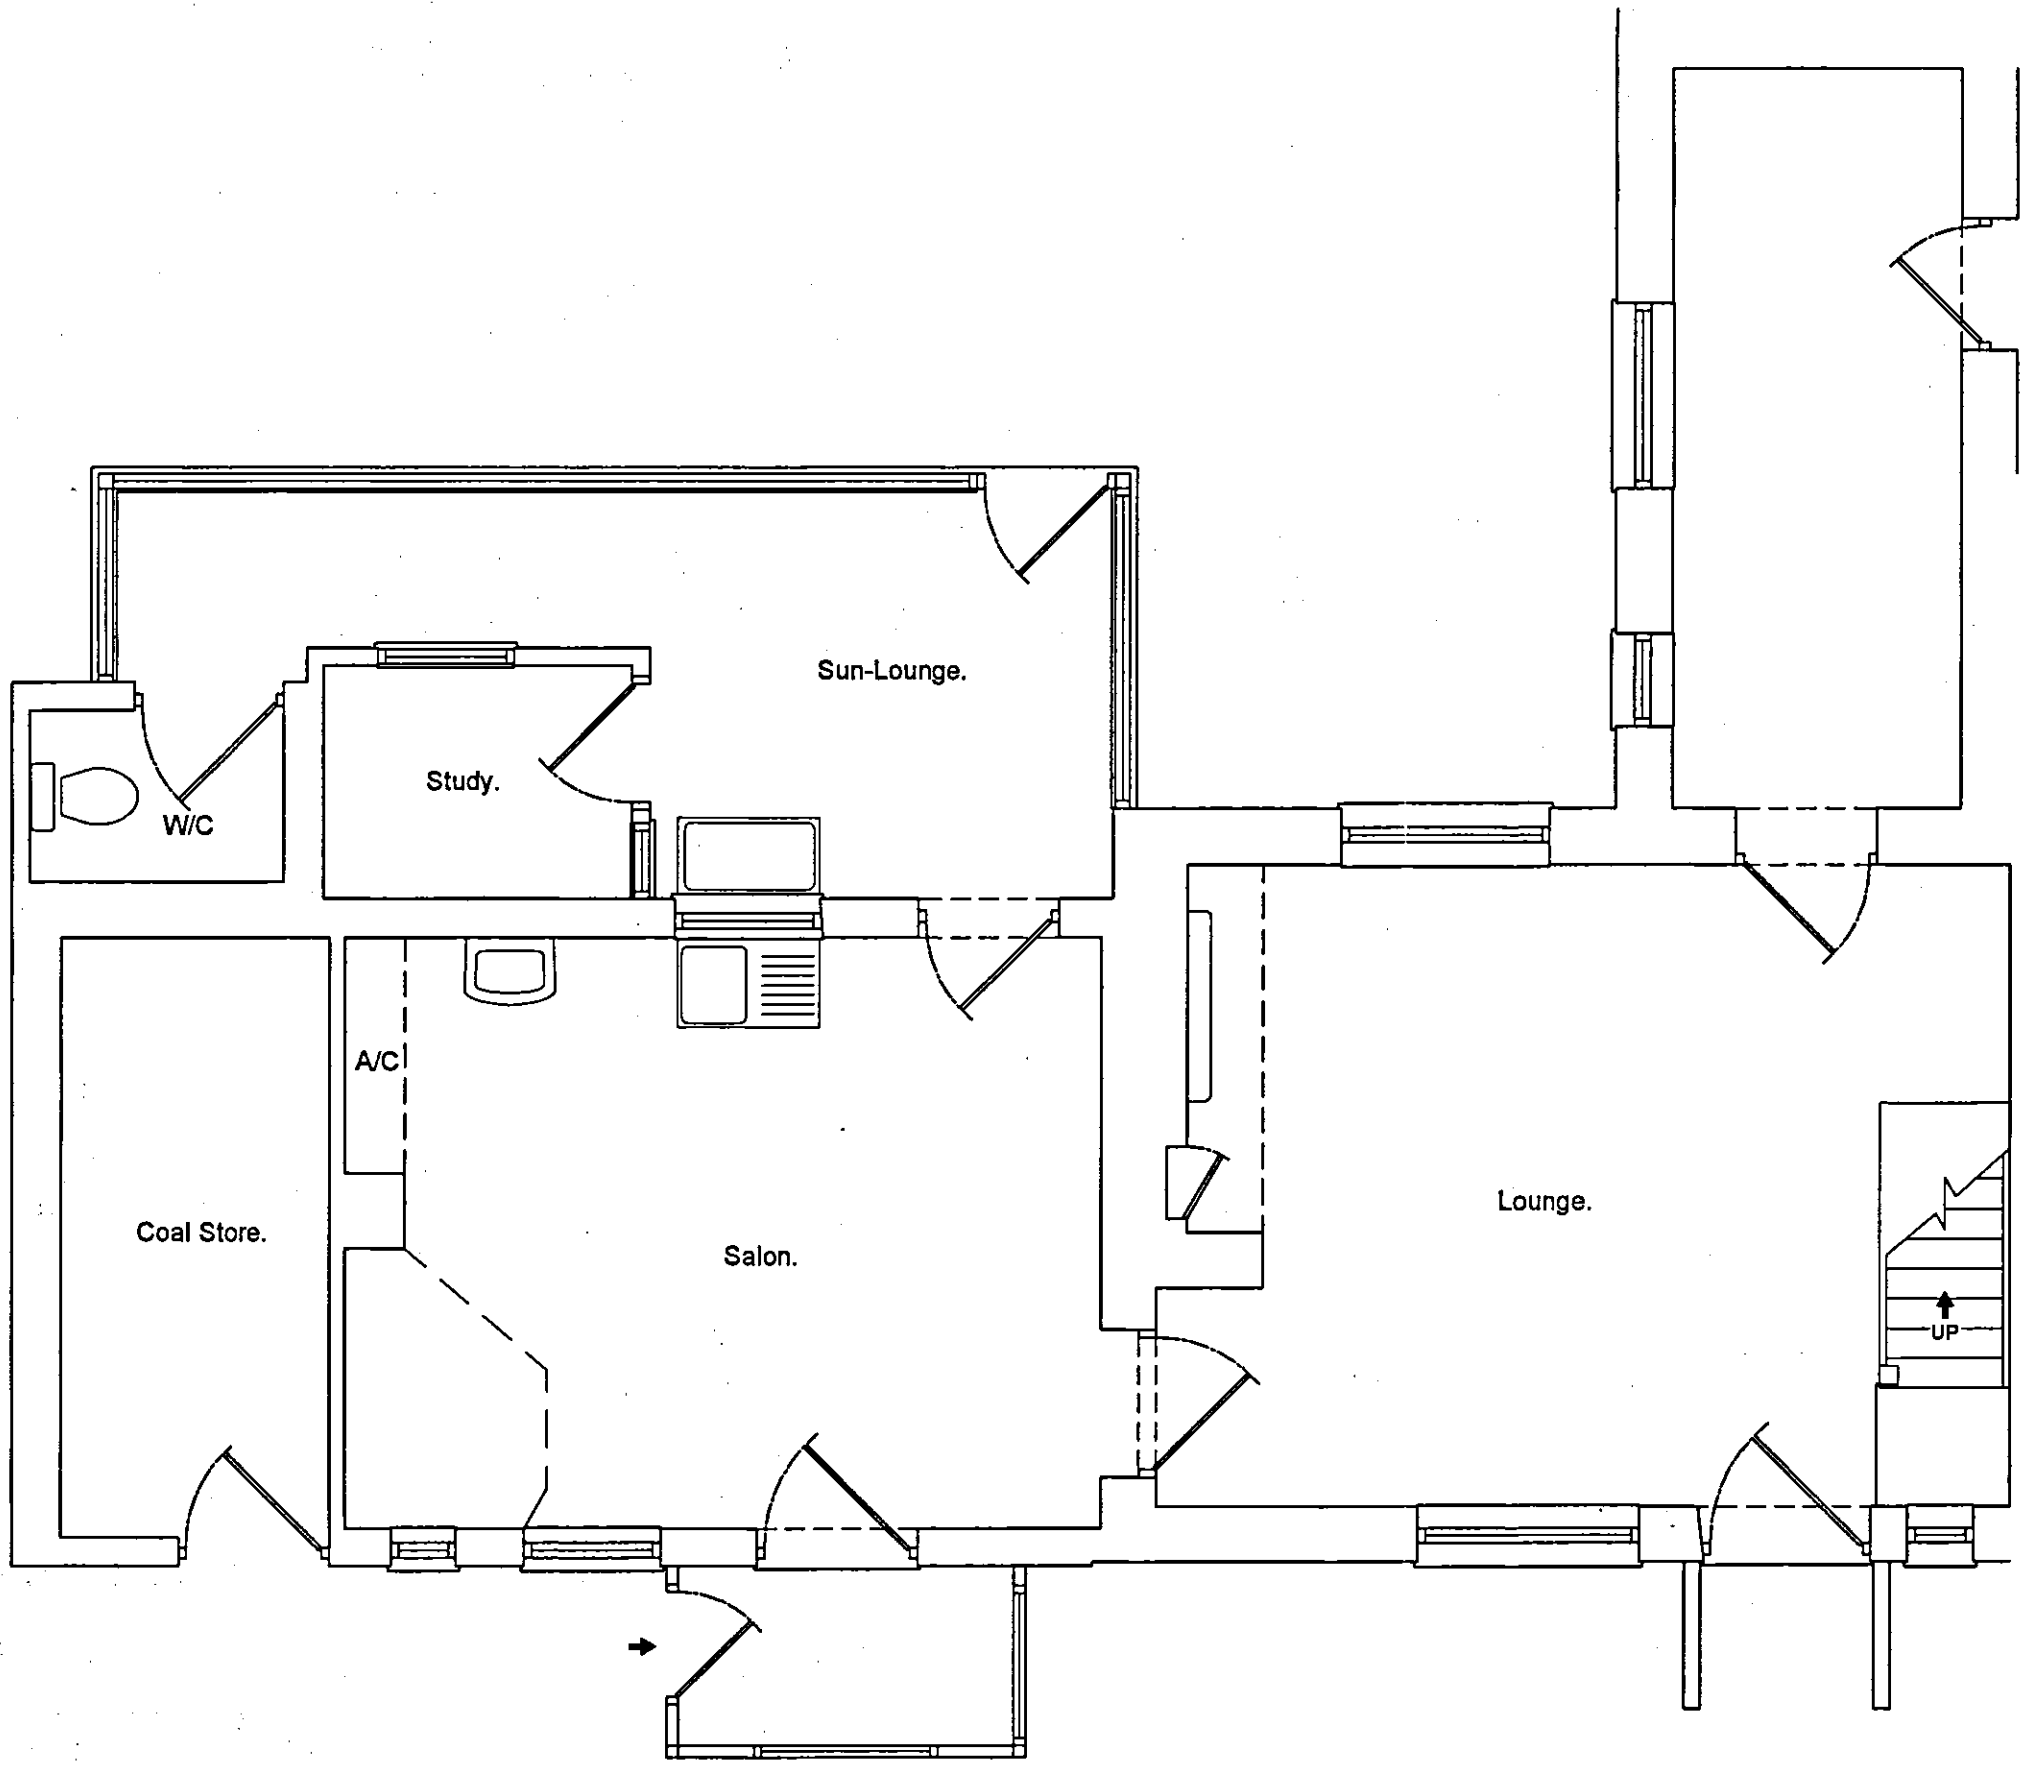

Ground Floor Plan. Existing

SHDC
Planning & Development
25 AUG 2005
Ref: 1180/05

ISSUE	DESCRIPTION	APPR'd	DATE
PODDINGTONS Architectural Design Consultants Est. 1969 Unit 7, The Flaxmill, Flaxmill Lane, Pinchbeck, Spalding, Lincs. PE11 9XQ Tel. (01775) 720868 Fax. (01775) 720877			
Client. Mr. & Mrs. Coles.			
Project. Proposed Alteration & Extension To Existing. Pawlett Manor, Mole Drive,			
Drawing. Plan As Proposed.			
Drawn. J.C.P.	Scale. 1:50	Date. Aug 04	Checked. Approved.
DWG. No. 3245 - 001			ISSUE.