


LANDSCAPING & TREE LANDSCAPING

- A. MIXED HEDGING
 - (a) Hawthorn (Crataegus Monogyna)
 - (b) Beech (Fagus Sylvatica)
 - (c) Blackthorn (Prunus Spinosa)
 - (d) Buckthorn (Rhamnus Cathartica)
- B. SILVER BIRCH (BETULA PENDULA) FEATHERED
- C. HAWTHORN (CRATAEGUS MONOGYNA) FEATHERED
- D. WHITE BEAM (SORBUS ARIA) FEATHERED
- E. PROPOSED ACCESS


All planting to be in accordance with BS 4428:1989 and amendment No. 1 (1991)

All trees to be planted with minimum 0.6m plastic mulch mat and to be staked, tied and tubed.

1/3 to 1/2 bag of peat free tree and shrub planting compost to be incorporated into backfill for each tree hole.

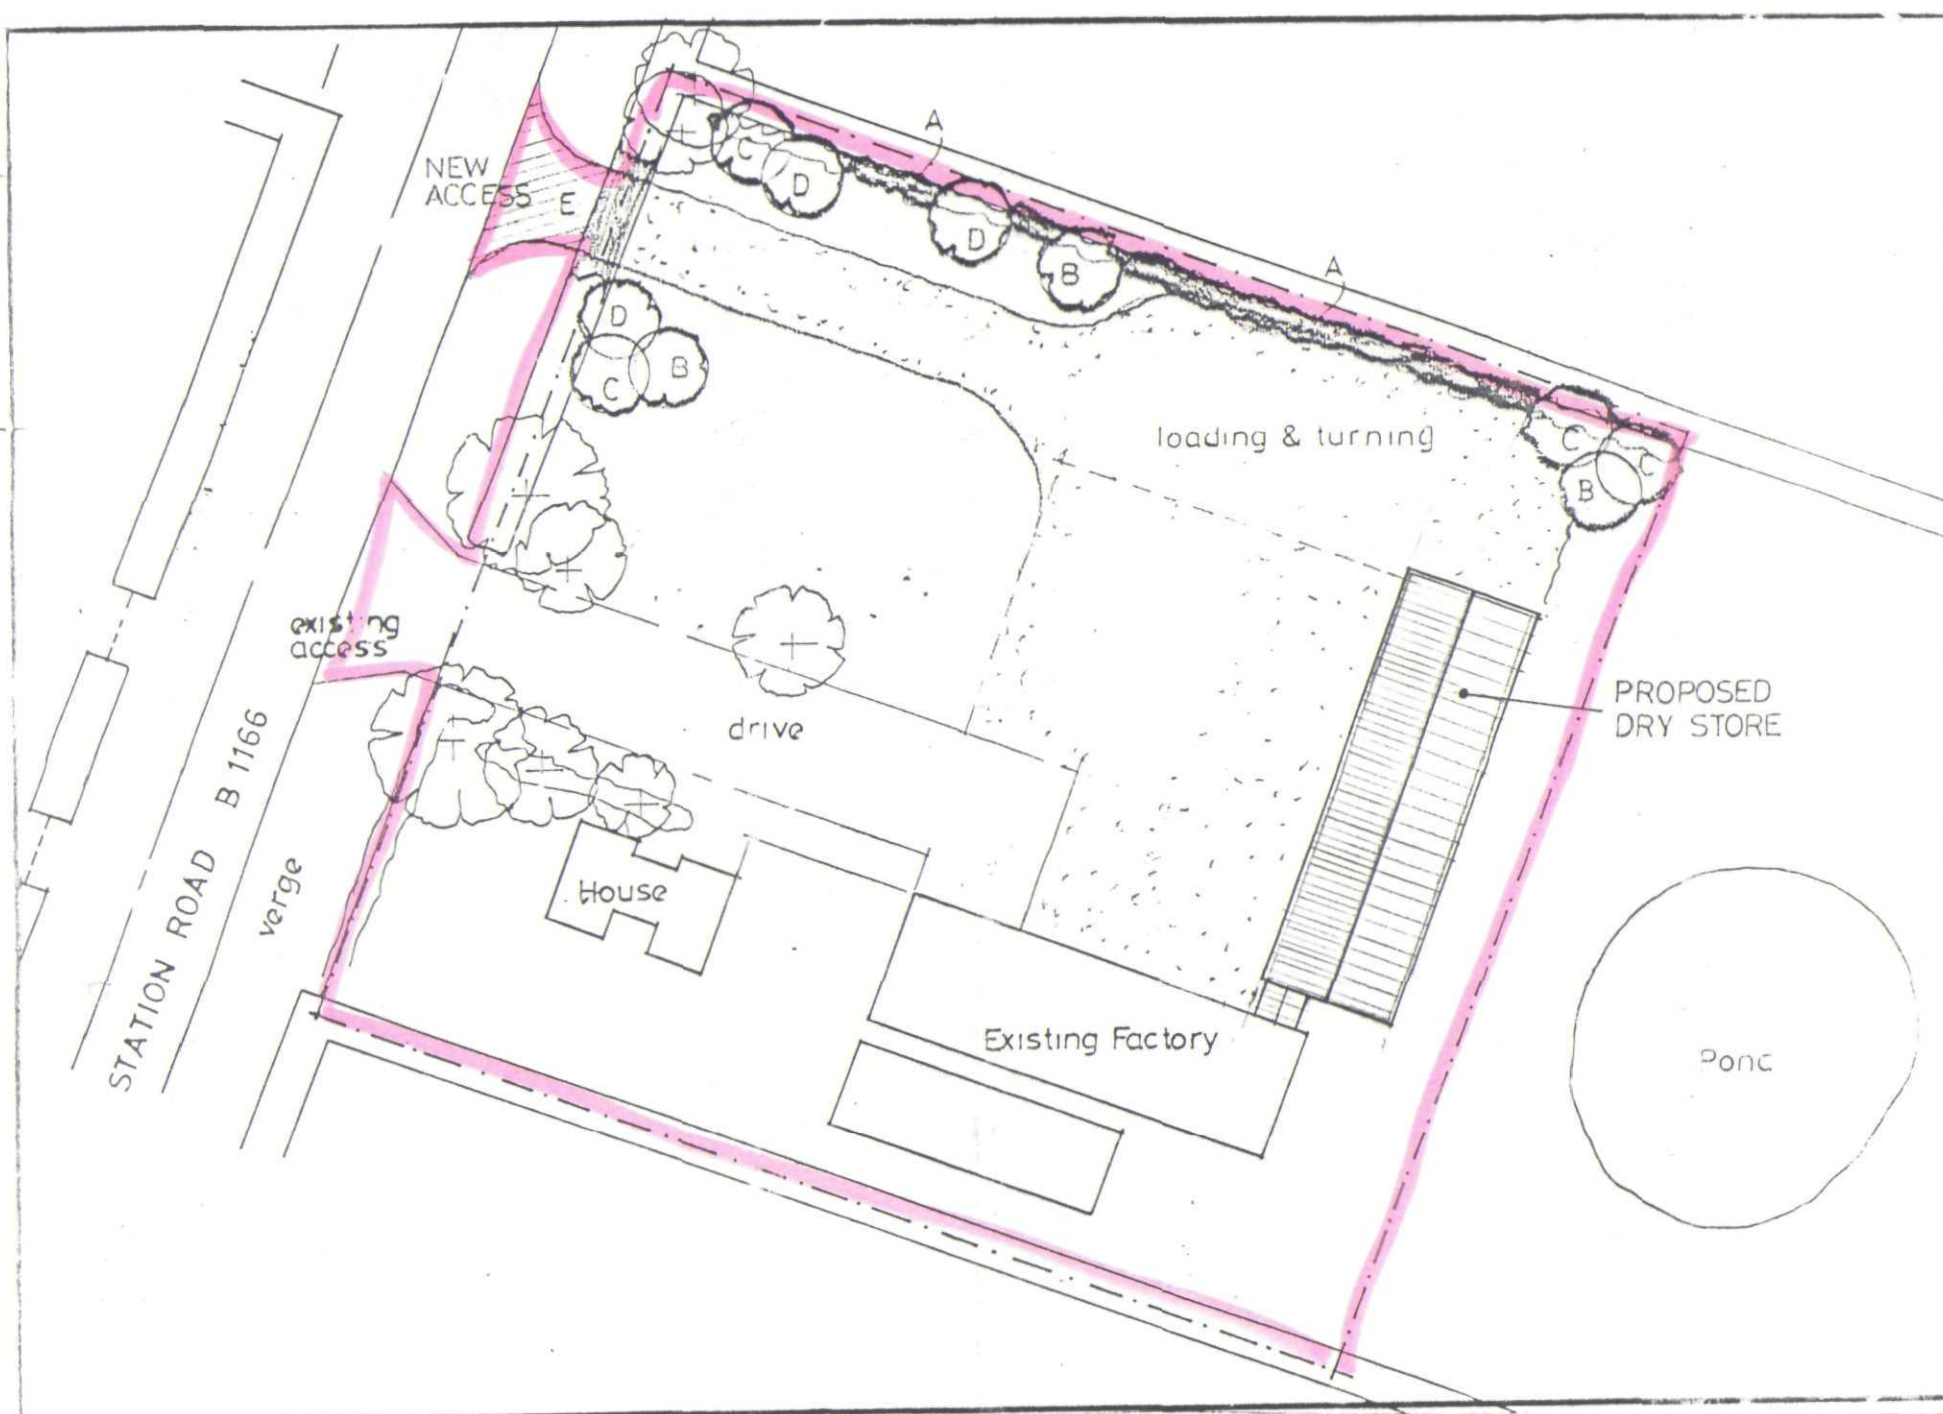

SITE PLAN
1/500

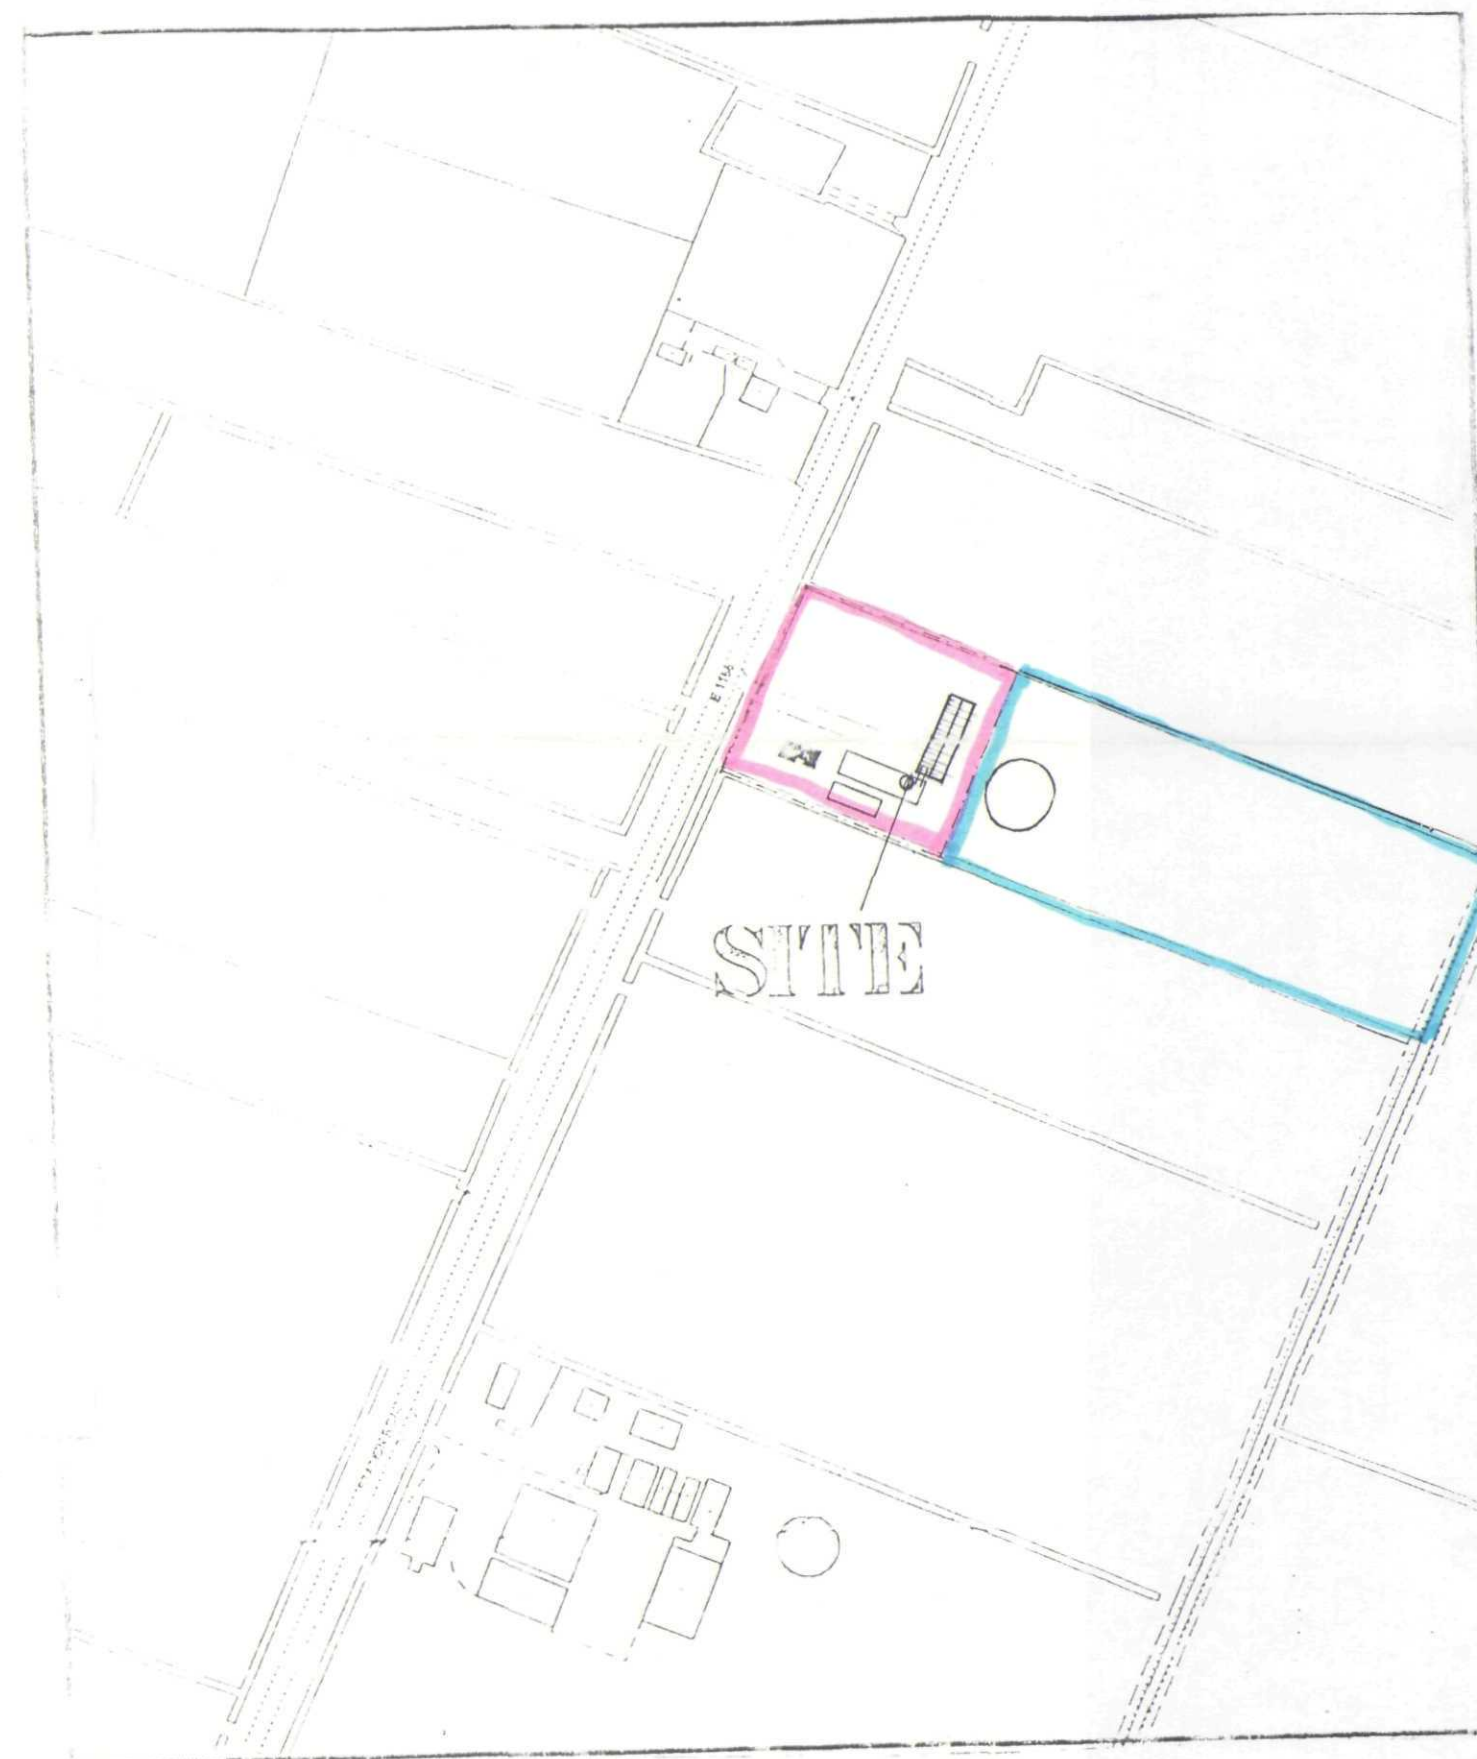

LOCATION PLAN
1/2500

SHDC
Planning & Development
14 SEP 2004
Ref: 121204

A. Revision: 1		Date: SEPT 04	
G. R. MERCHANT ARCHITECTURAL, STRUCTURAL AND LAND DRAINAGE CONSULTANTS Unit 4, Wrights Mews 12A Park Road, Holbeach, Spalding, Lincs. PE12 7EE Tel: 01408 480800 Fax: 01408 480744 E-Mail: G. R. Merchant @ Merchant. FB. Co. UK			
Project: PROPOSED DRY STORE, STATION ROAD, JEDNEY HILL, SPALDING, LINC'S, PE12 0NP.			
Client: TOTALPRINT LTD.			
Drawing: LOCATION & SITE PLANS.			
DETERMINED PLAN			
Date:	JULY '04	Drawn:	ARM
Scale: AS INDICATED.			
DO NOT SCALE FROM THIS DRAWING This drawing is a copy of the original and is not to be used for any other purpose. It is the responsibility of the user to ensure that the drawing is used in accordance with the intended purpose. The user must ensure that the drawing is used in accordance with the intended purpose. The user must ensure that the drawing is used in accordance with the intended purpose.			