



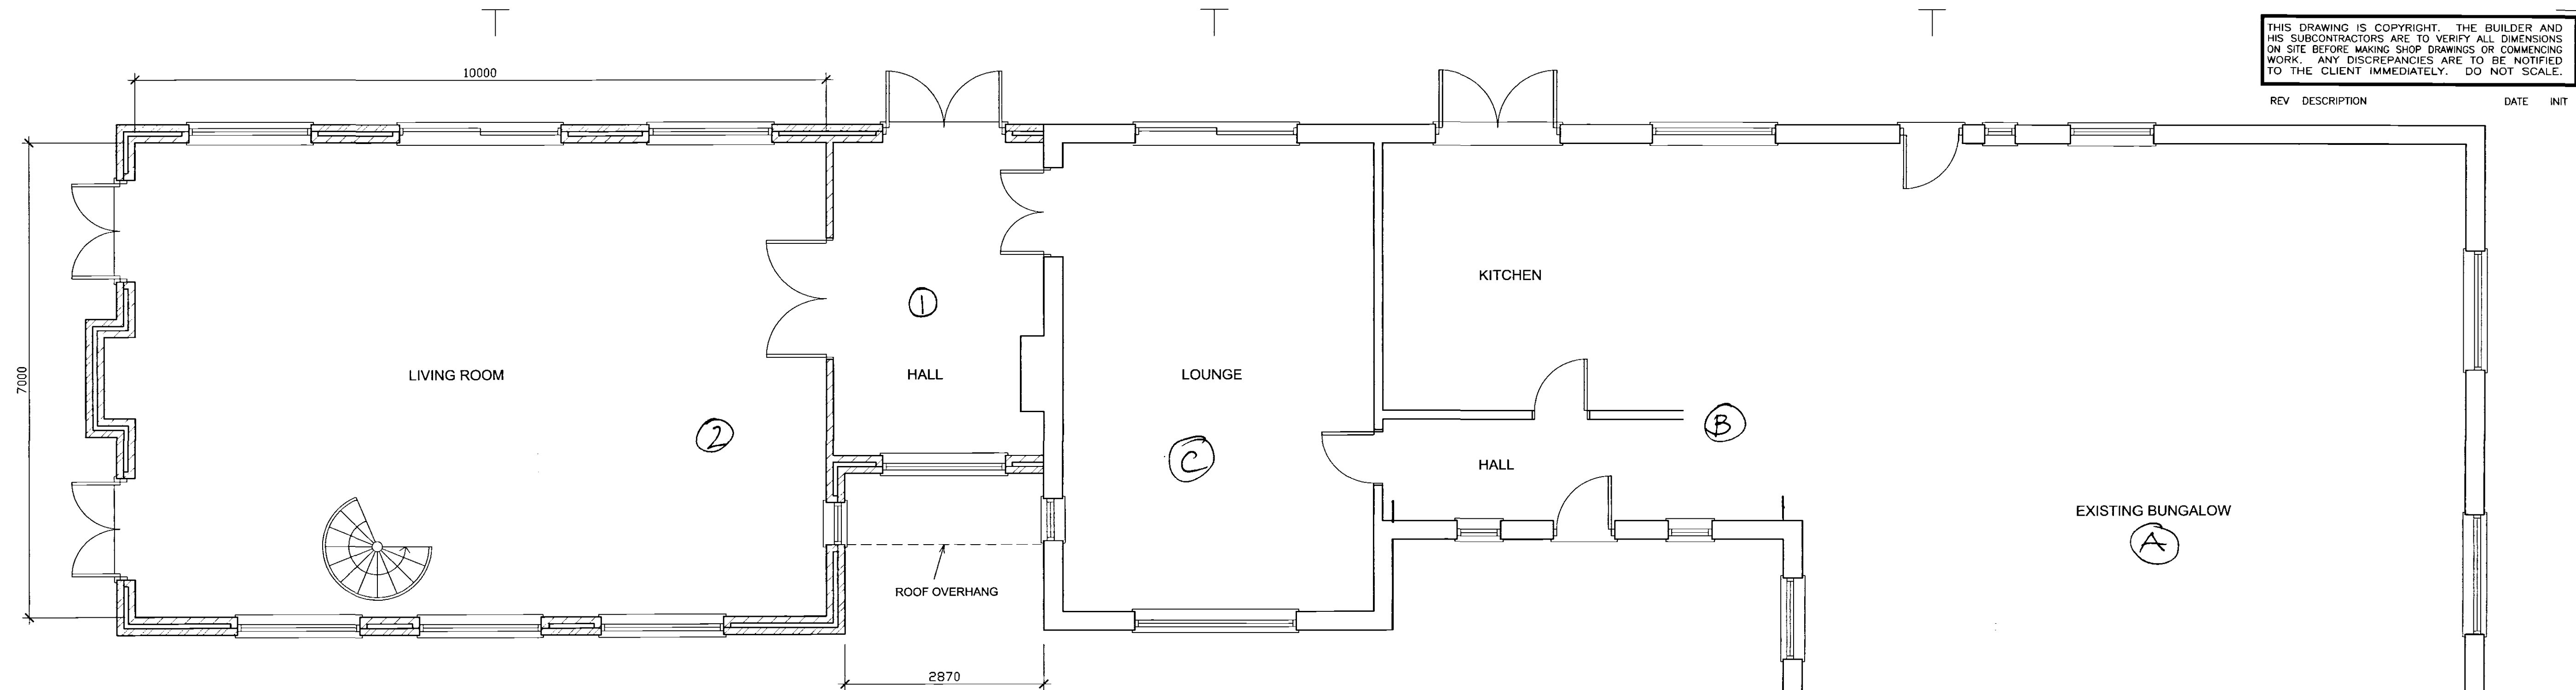


PROPOSED GROUND FLOOR PLAN
SCALE 1:50


① 2.9
5.2
② 10.5
7.5

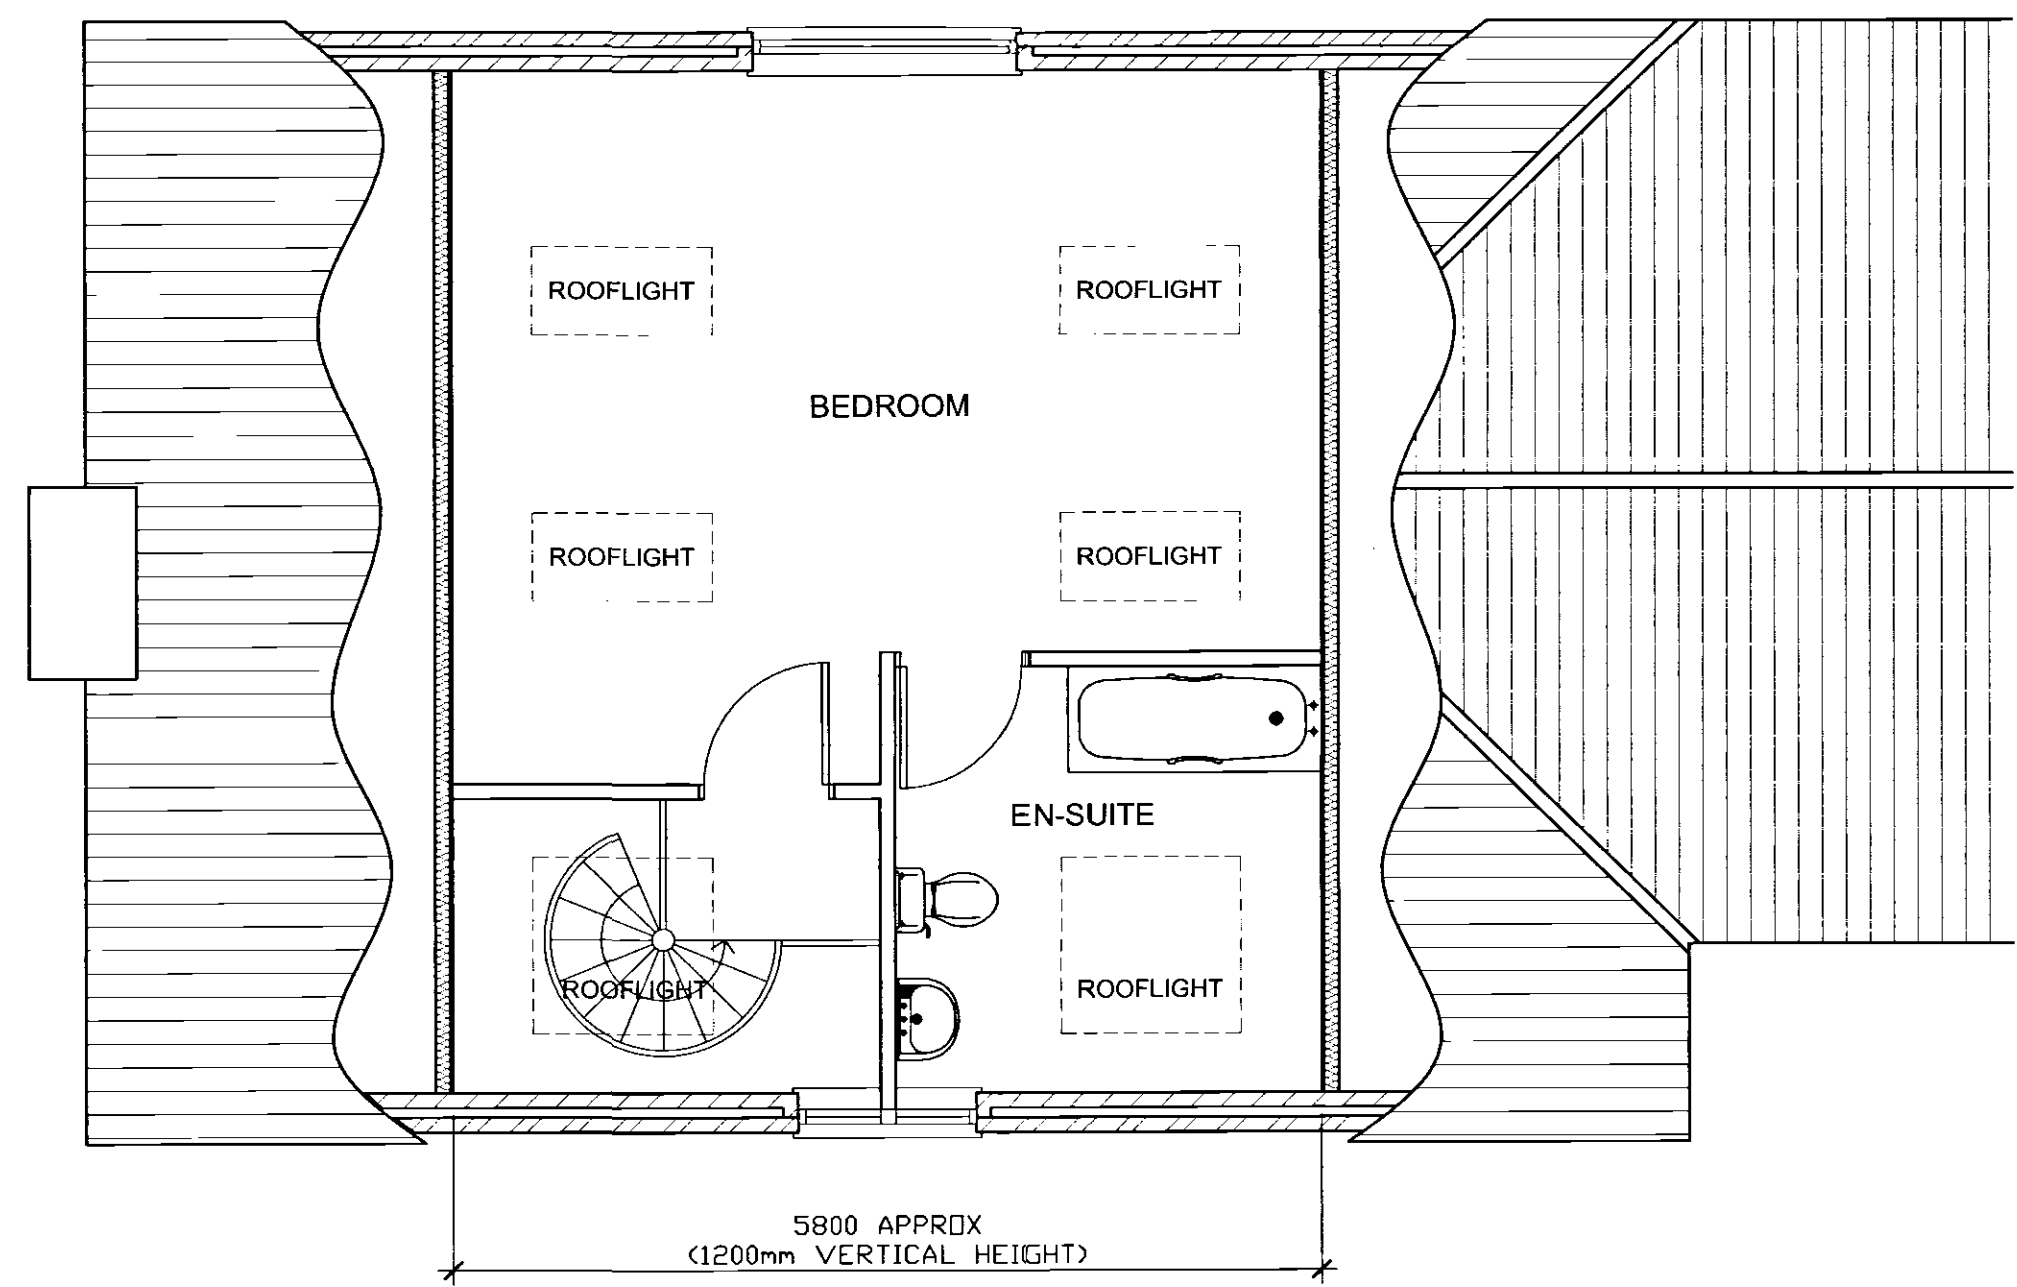


PROPOSED FIRST FLOOR PLAN
SCALE 1:50

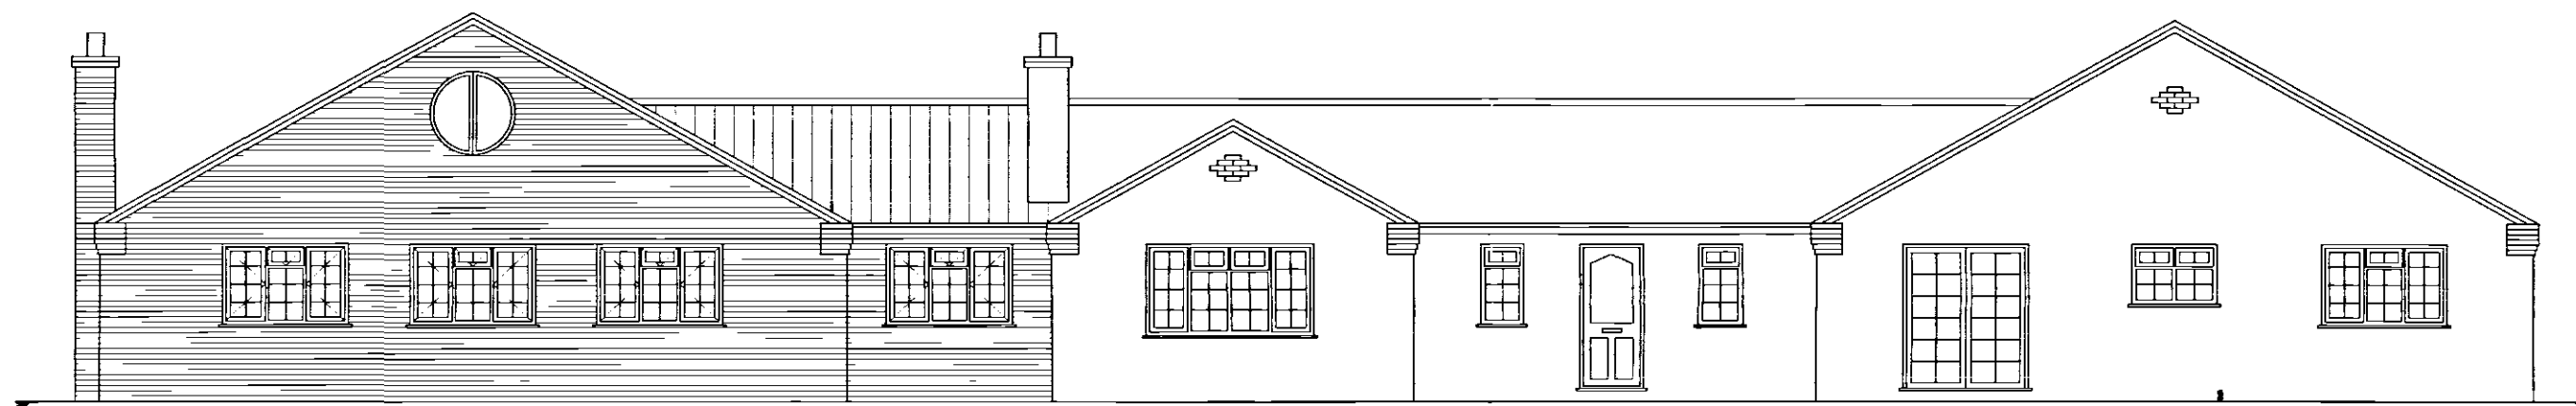

FRONT ELEVATION

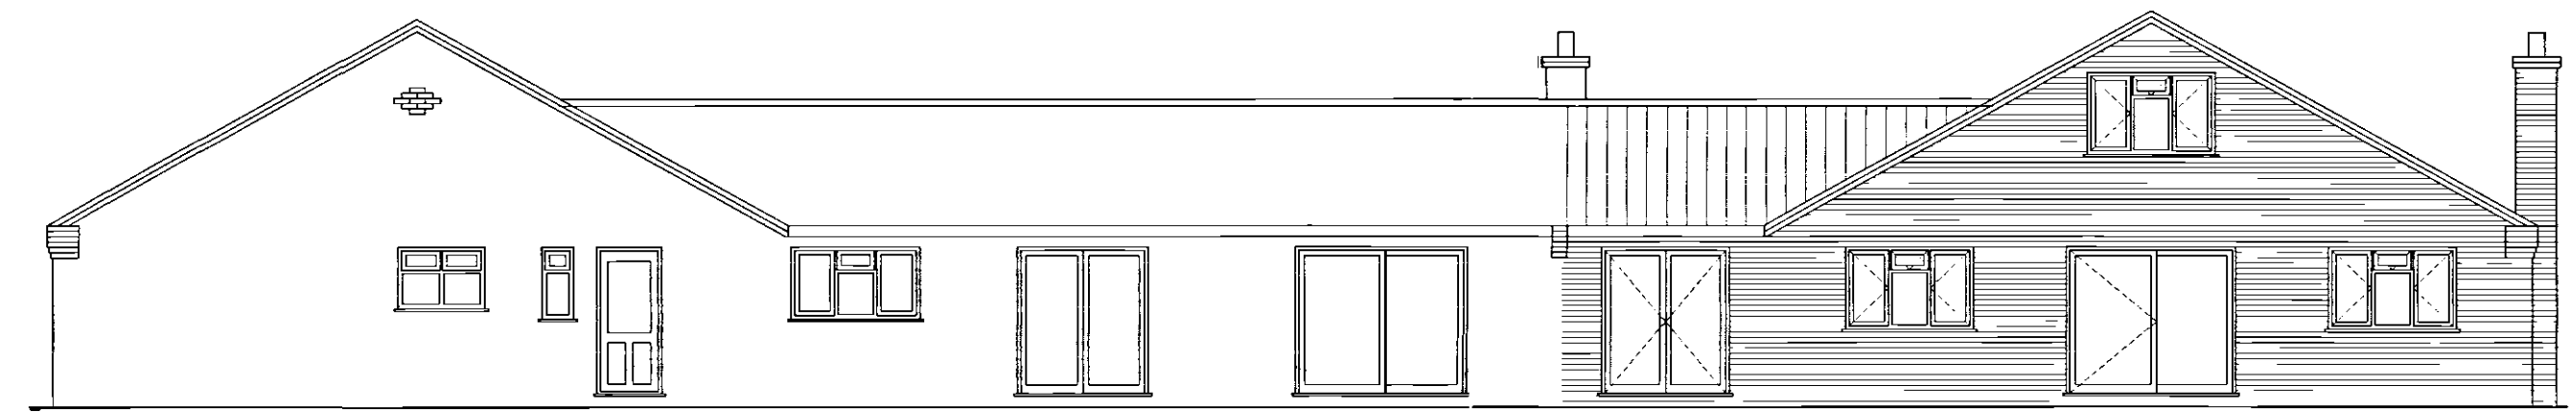

REAR ELEVATION

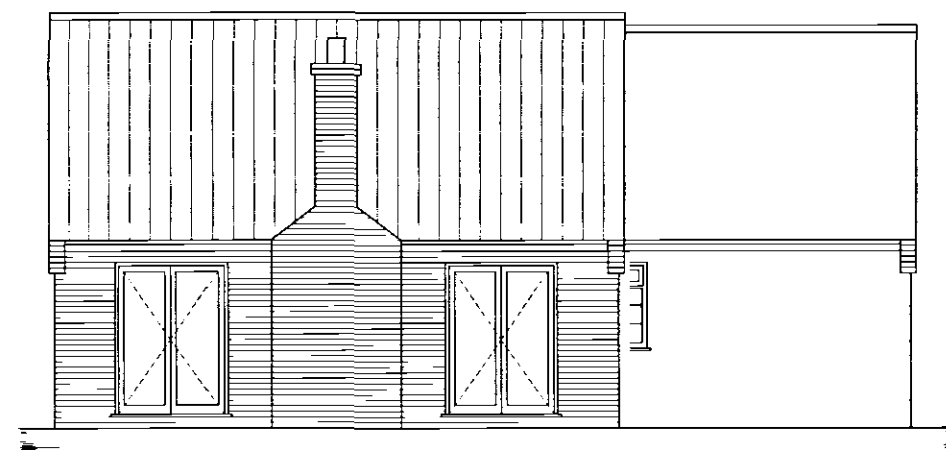

SIDE ELEVATION

PROPOSED ELEVATIONS
SCALE 1:100

THIS DRAWING IS COPYRIGHT. THE BUILDER AND HIS SUBCONTRACTORS ARE TO VERIFY ALL DIMENSIONS ON SITE BEFORE MAKING SHOP DRAWINGS OR COMMENCING WORK. ANY DISCREPANCIES ARE TO BE NOTIFIED TO THE CLIENT IMMEDIATELY. DO NOT SCALE.

REV DESCRIPTION DATE INIT

A 10.1
11.5
B 5.6
6.1
C 5.0
7.3

116.5
34.2
36.5
187.2
15.08
78.75
93.83
50%

3000
Planning & Development
16 SEP 2004
Ref: 1220104

Project
PROPOSED EXTENSION
124, NORTH ROAD
GEDNEY HILL
LINCOLNSHIRE

Title
PROPOSED
PLANS & ELEVATIONS

Scale 1:50 / 100 Date AUG 04 Drawn S.L.B. Checked

Drawing No: SDA-04-78/2

Rev