



THIS DRAWING IS COPYRIGHT. THE BUILDER AND HIS SUBCONTRACTORS ARE TO VERIFY ALL DIMENSIONS ON SITE BEFORE MAKING SHOP DRAWINGS OR COMMENCING WORK. ANY DISCREPANCIES ARE TO BE NOTIFIED TO THE CLIENT IMMEDIATELY. DO NOT SCALE.

REV	DESCRIPTION	DATE	INIT
-----	-------------	------	------

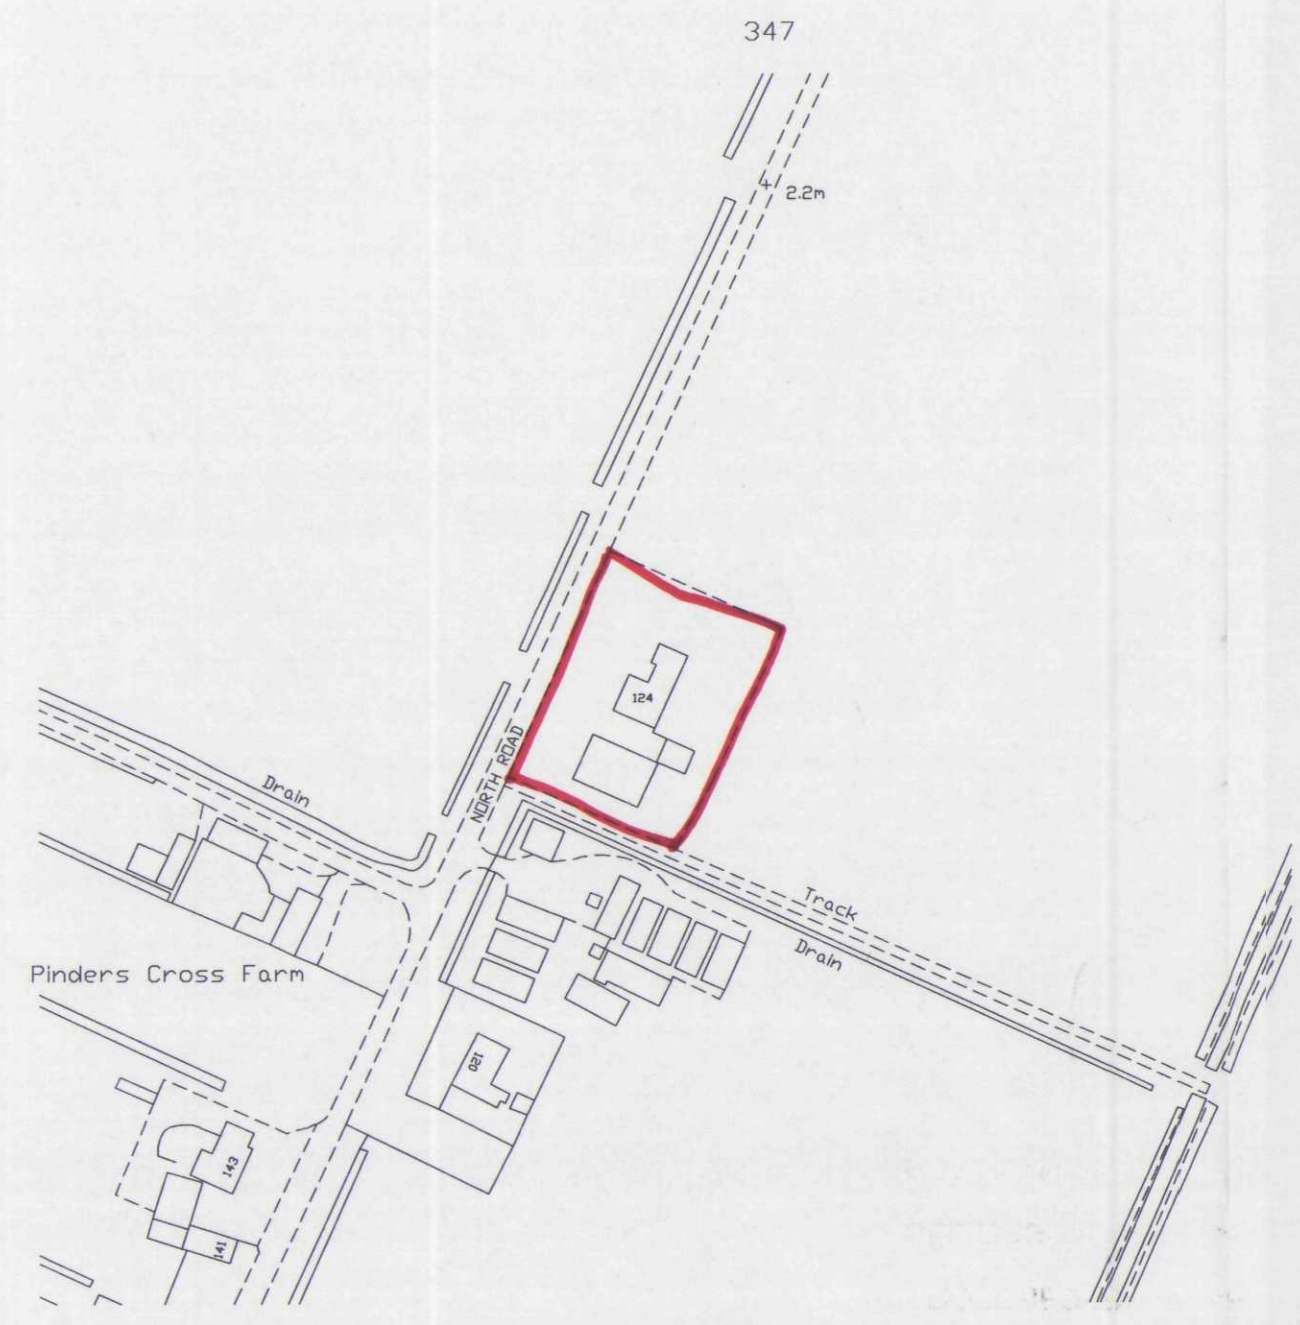


LOCATION PLAN
SCALE 1:1250

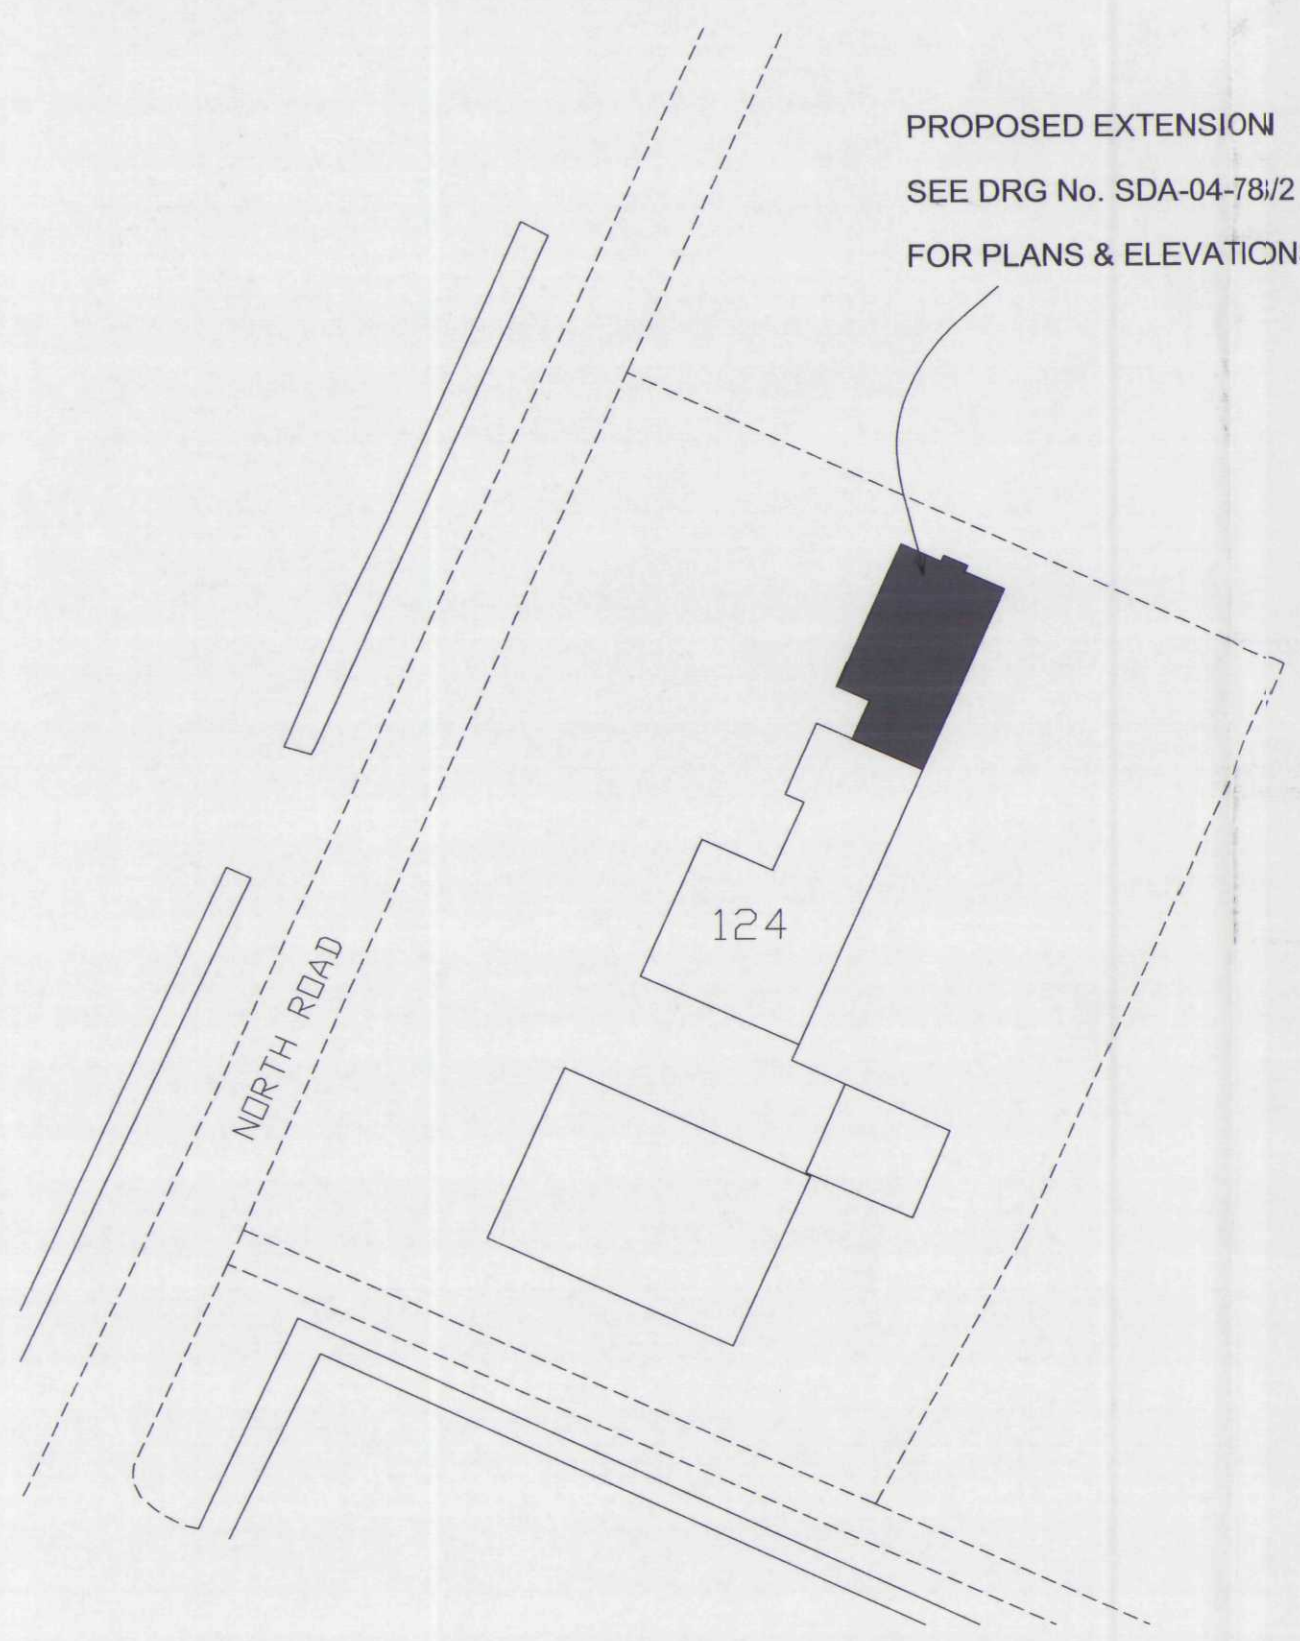


PROPOSED EXTENSION
SEE DRG No. SDA-04-78/2
FOR PLANS & ELEVATIONS


SITE PLAN
SCALE 1:500

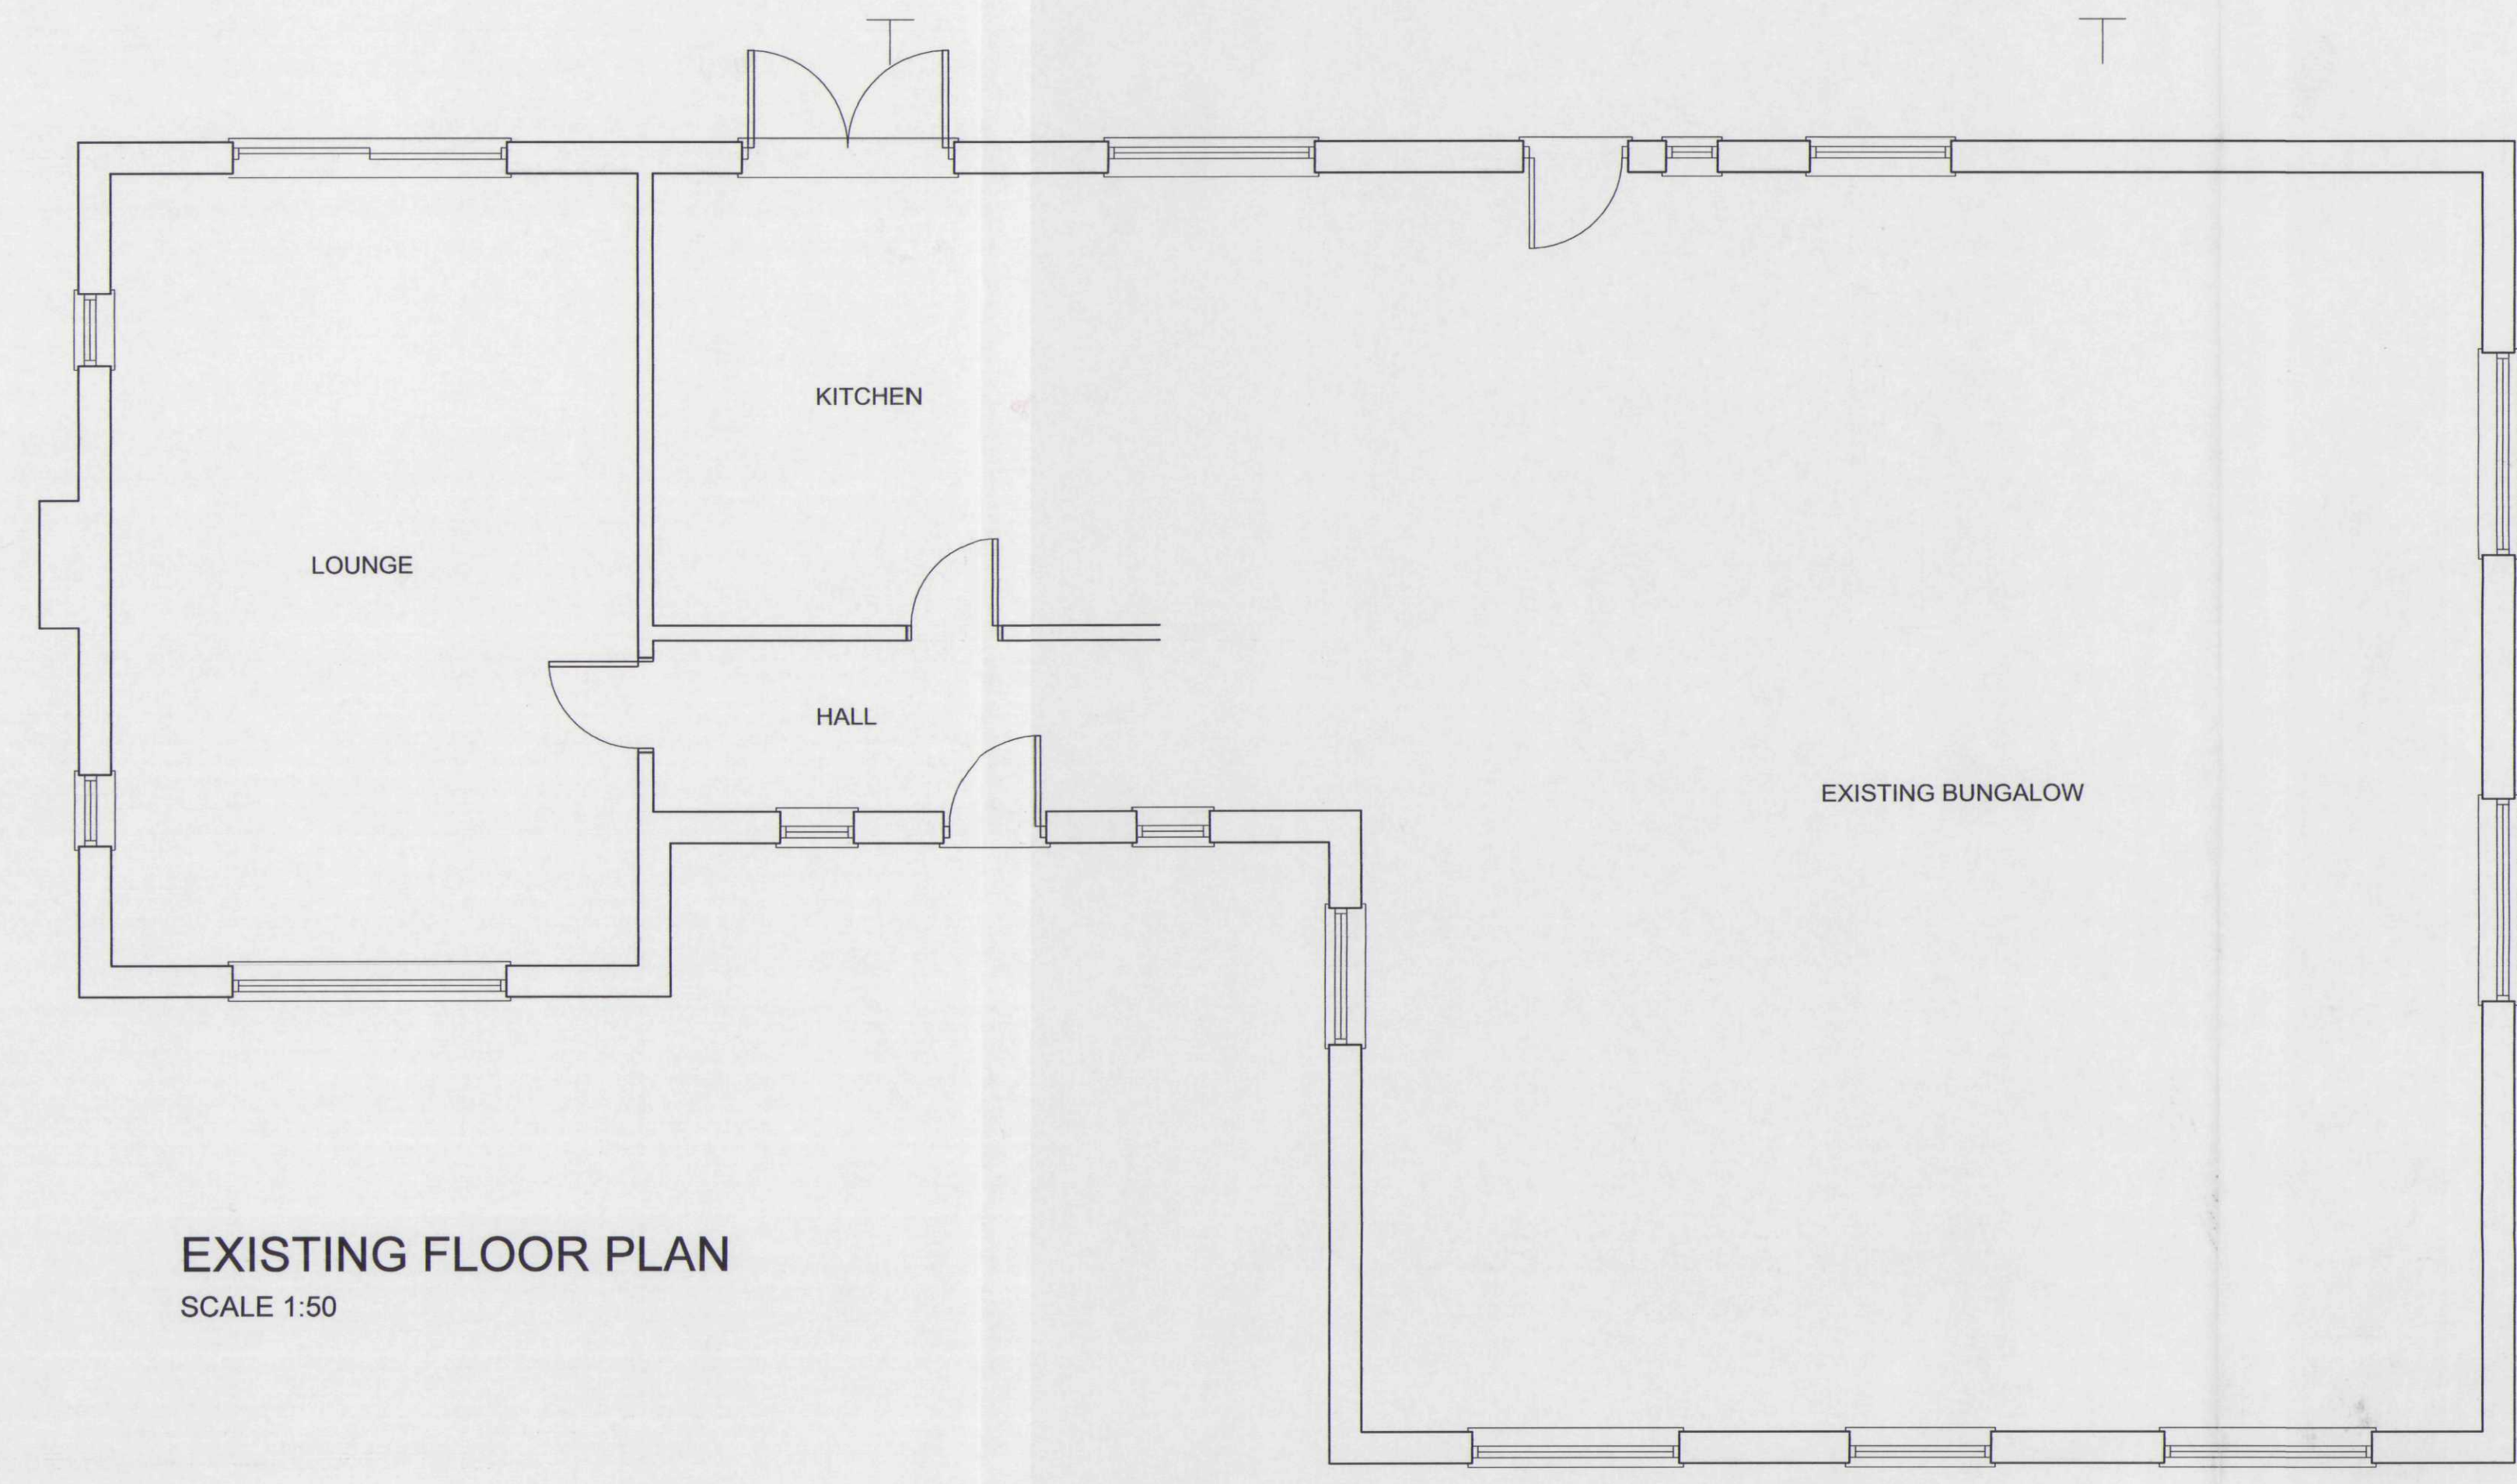


EXISTING FLOOR PLAN
SCALE 1:50

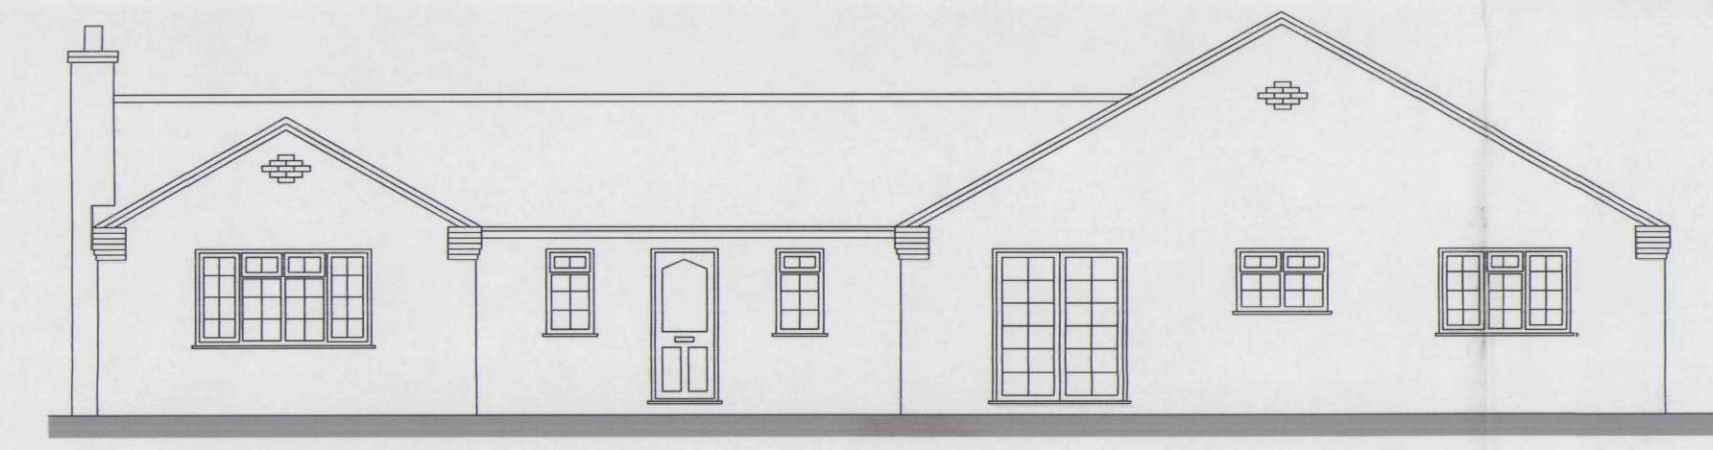

FRONT ELEVATION

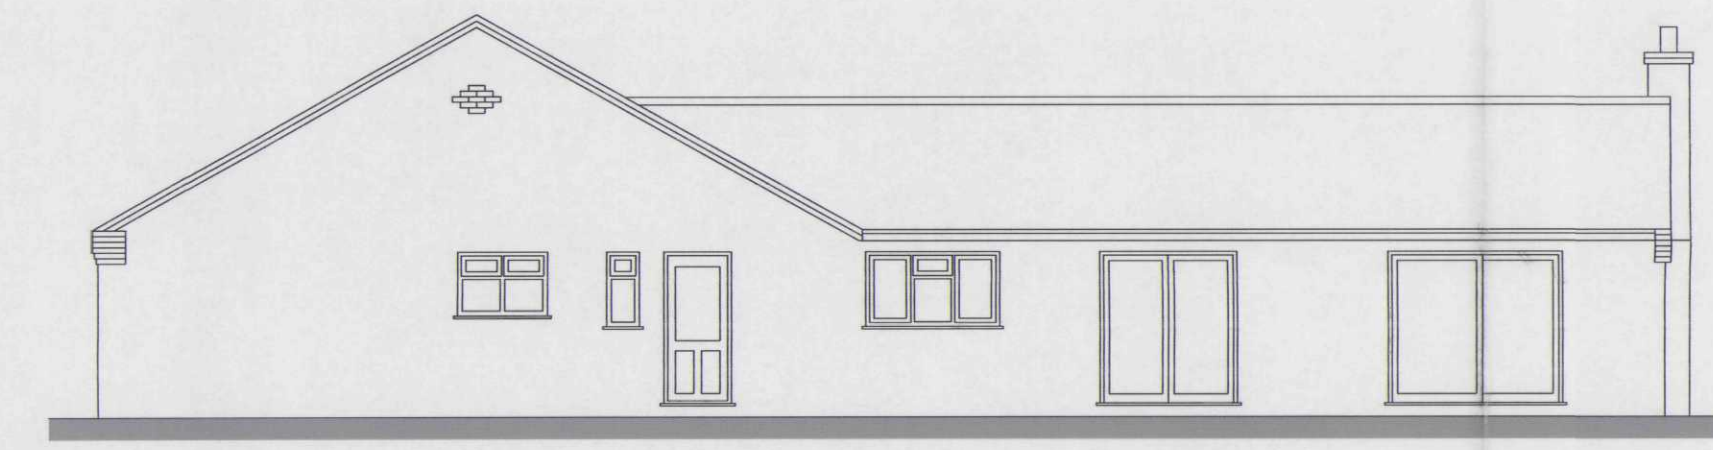

REAR ELEVATION

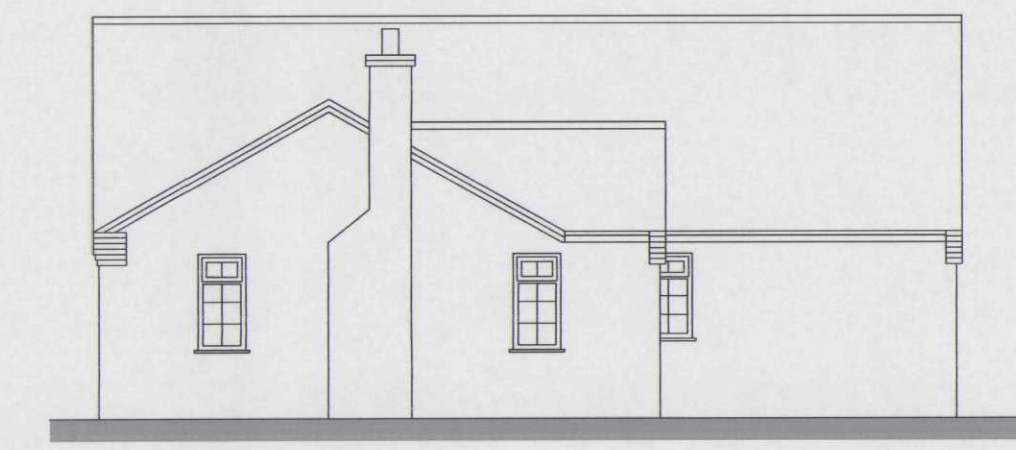

SIDE ELEVATION

EXISTING ELEVATIONS
SCALE 1:100

SWDC
Planning & Development
16 SEP 2004
Ref: 1220104

Project
**PROPOSED EXTENSION
124, NORTH ROAD
GEDNEY HILL
LINCOLNSHIRE**

Title
**EXISTING
PLANS & ELEVATIONS**

Scale	Date	Drawn	Checked
1:50 / 100	AUG 04	S.L.B	

Drawing No:	Rev
SDA-04-78/1	