


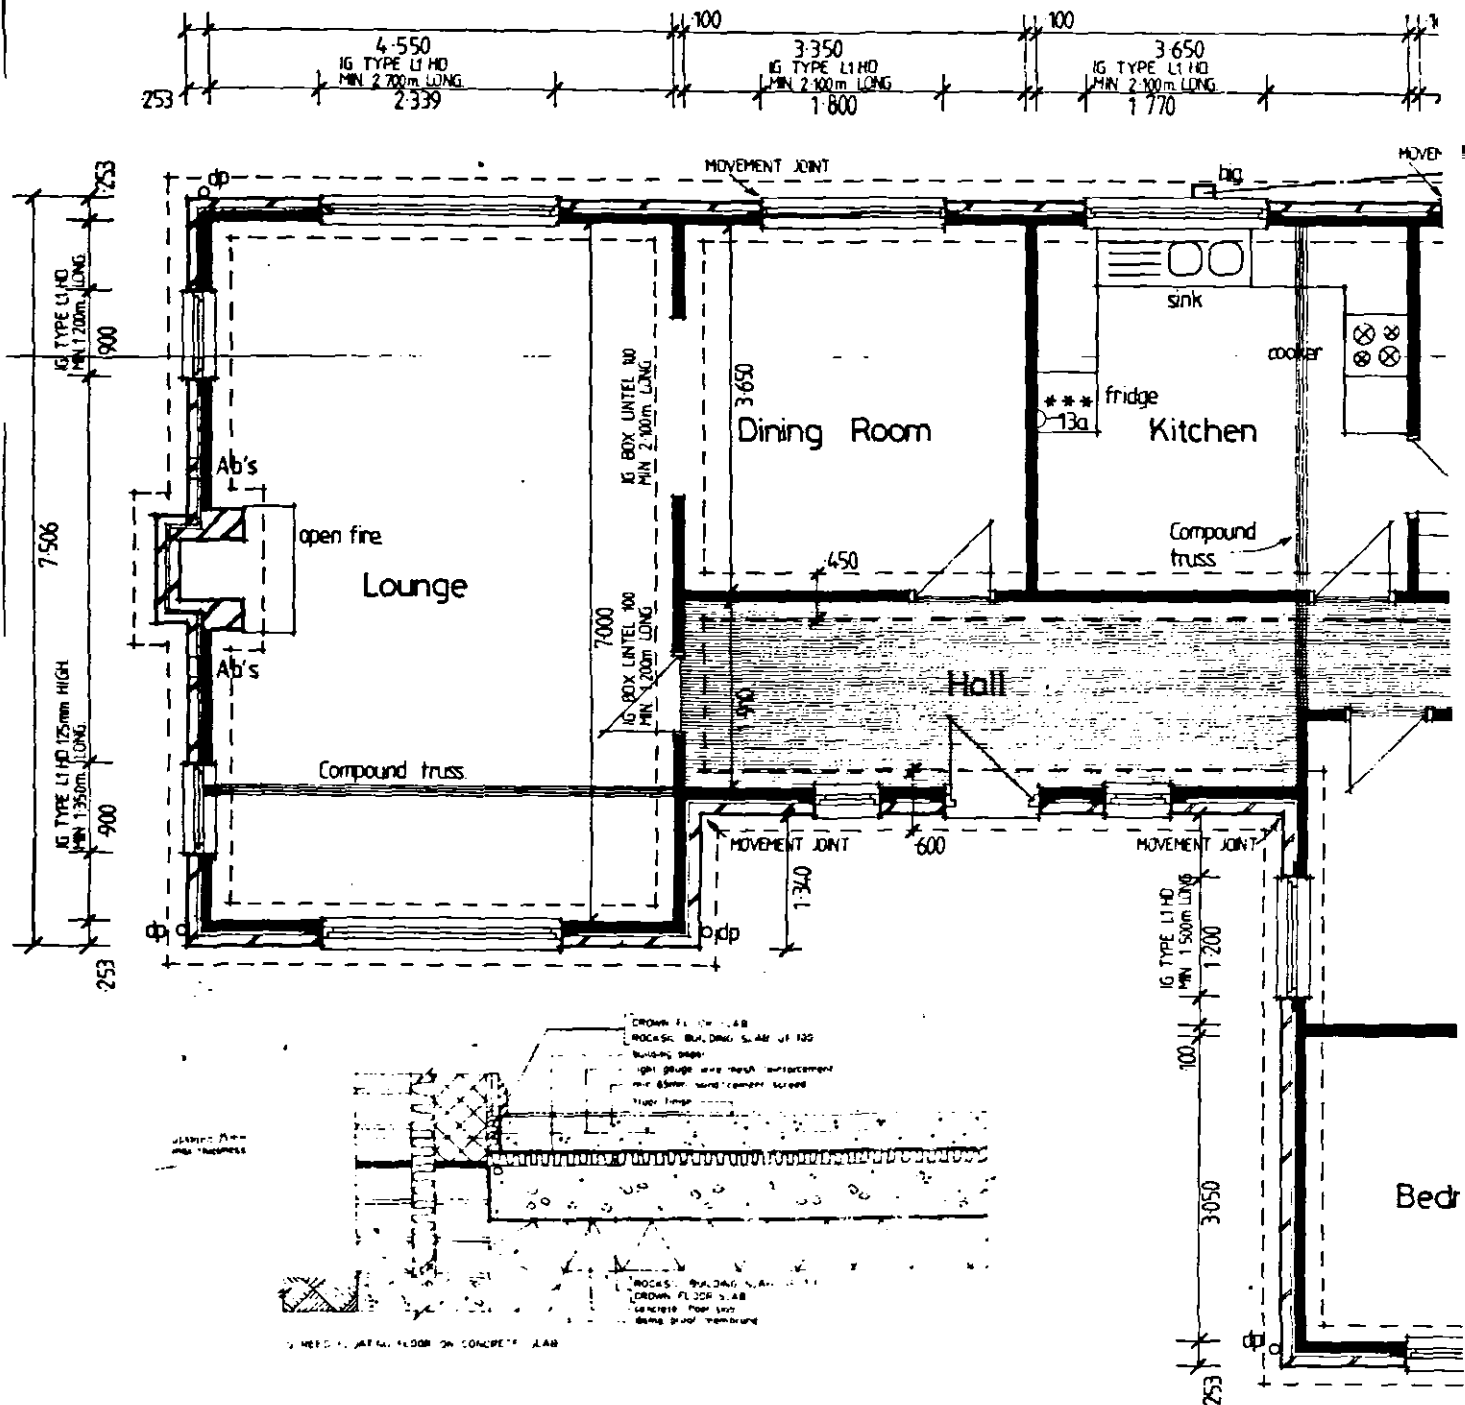

FLOOR PLAN

H07/0904/90

20/8/90

Drawing No: 901819 76