


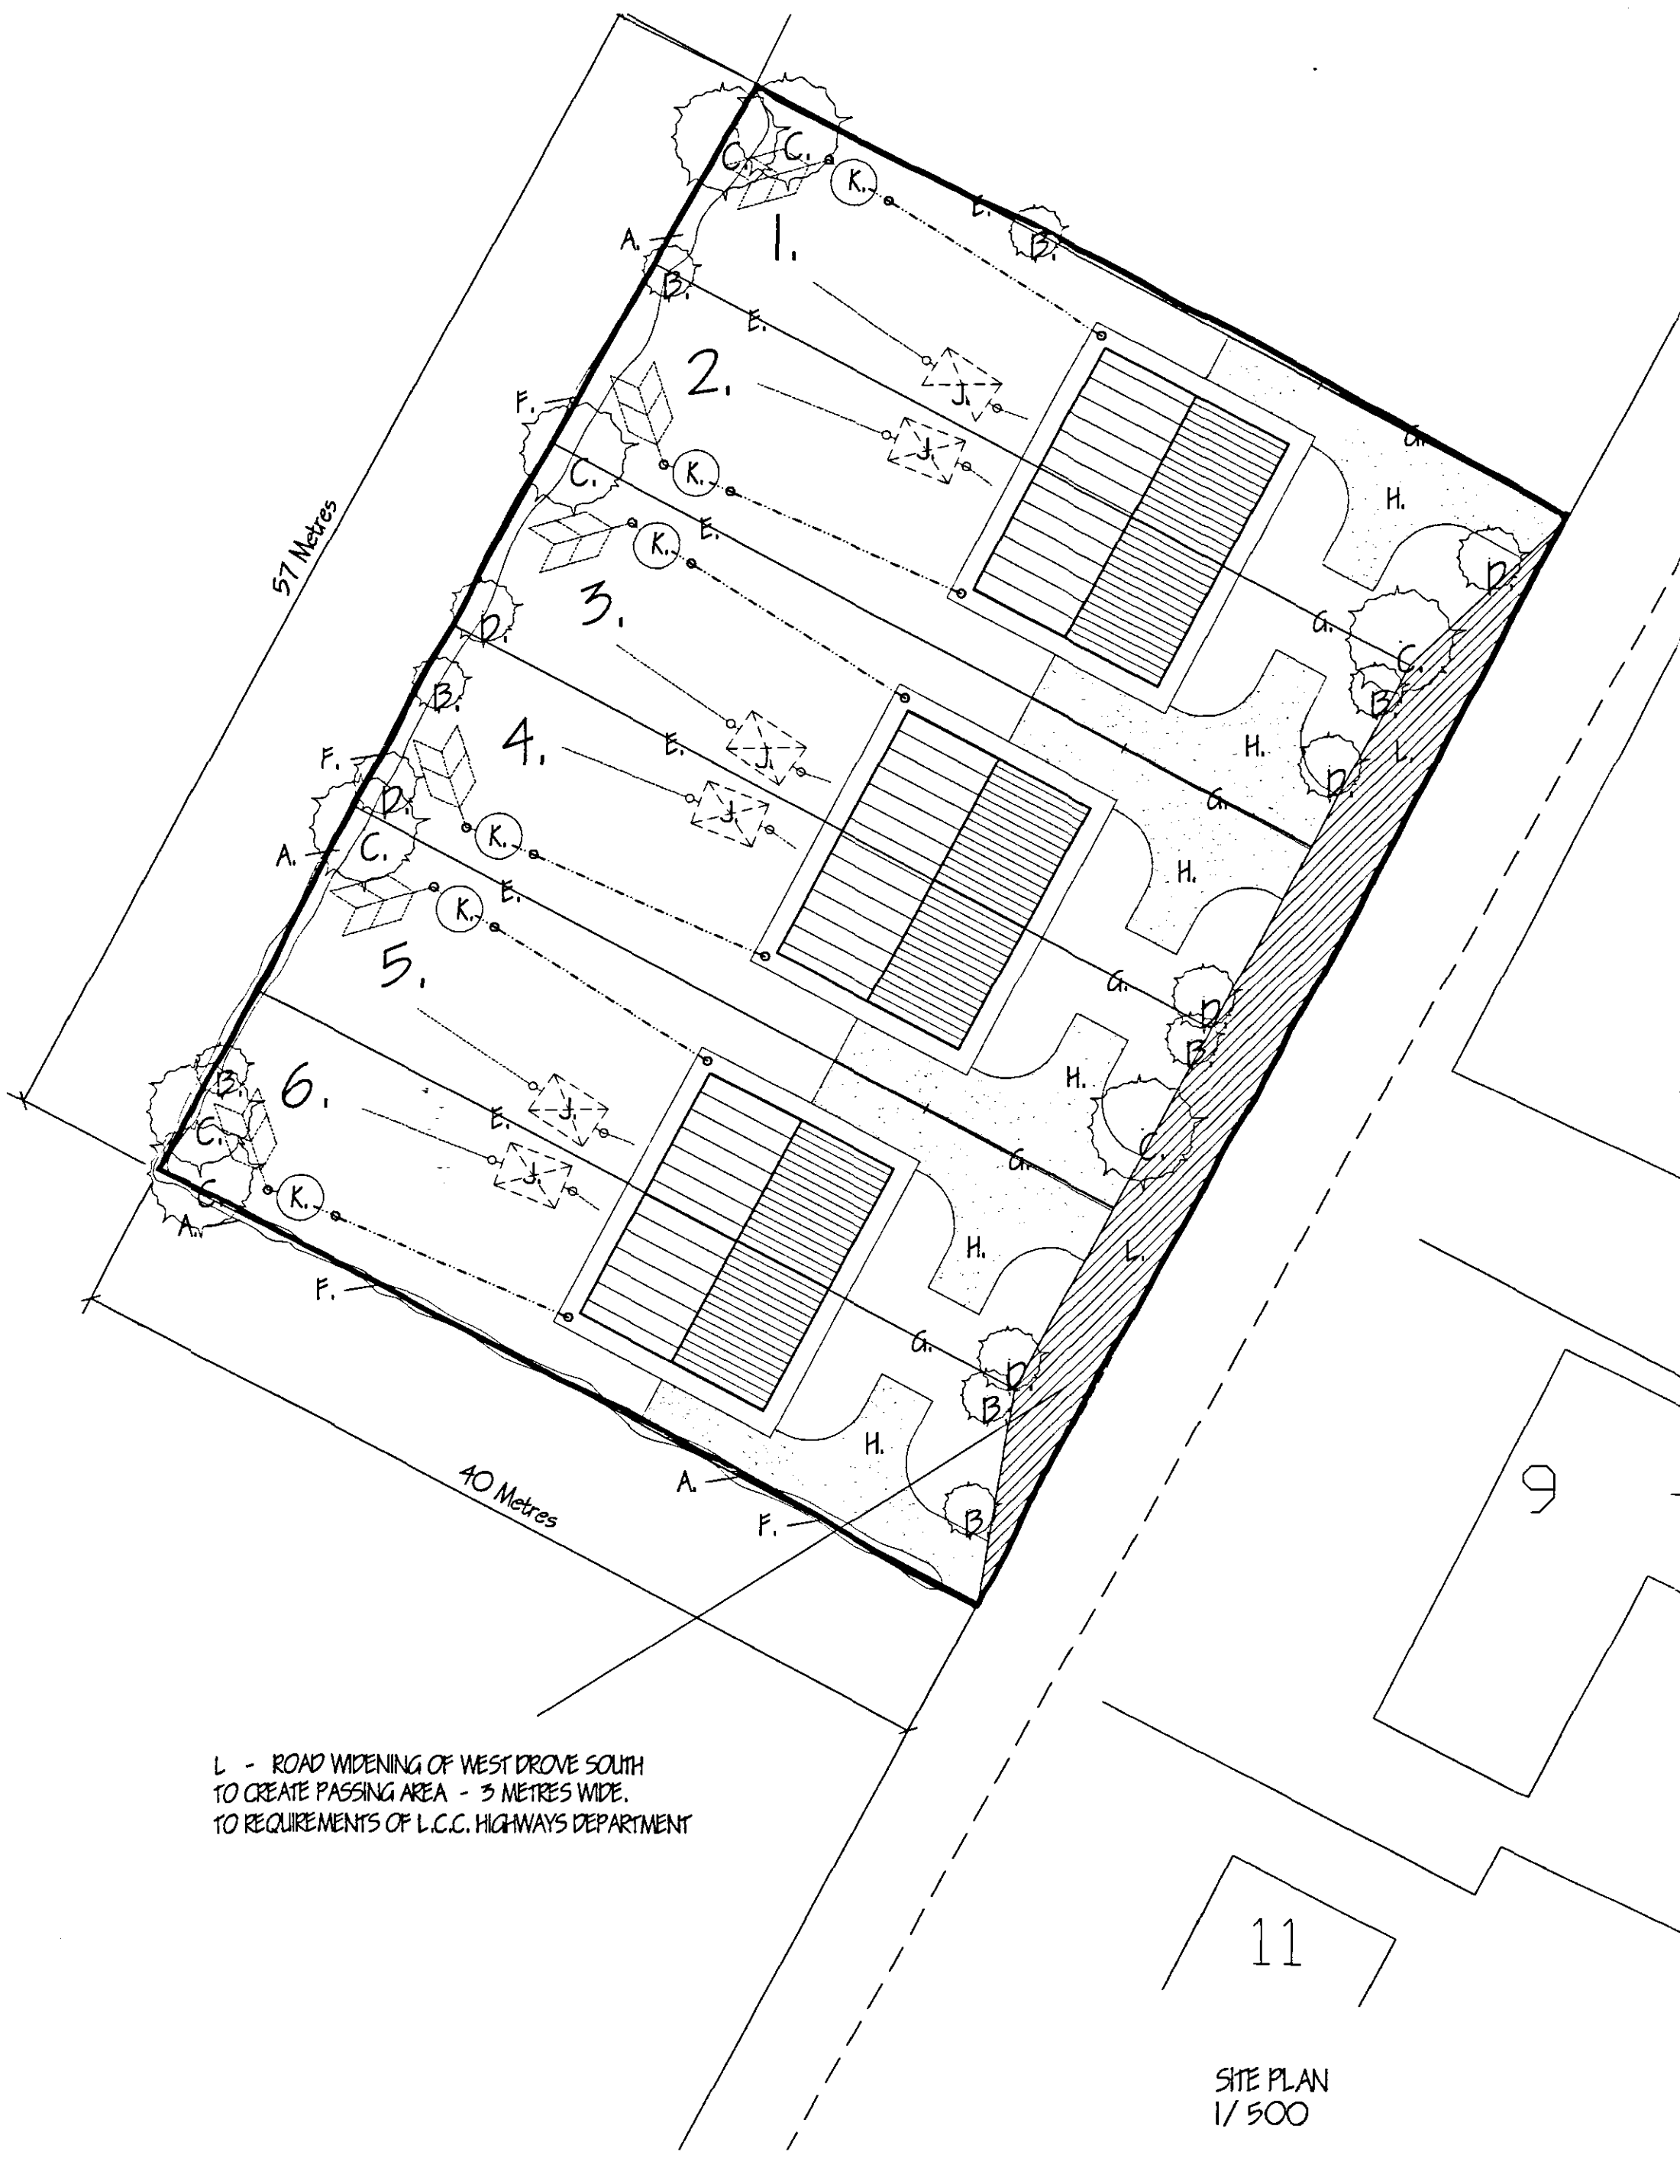

LANDSCAPING, TREE PLANTING & FENCING SCHEME.

- A MIXED HEDGE
 (a) Hawthorn (*Crataegus Monocarpa*)
 (b) Beech (*Fagus Sylvatica*)
 (c) Blackthorn (*Prunus Spinosus*)
 (d) Buckthorn (*Rhamnus Cathartica*)
- B SILVER BIRCH (*BETULA PENDULA*) FEATHERED
 C HAWTHORN (*CRATAEGUS LAEVIGATA*) FEATHERED
 D WHITEBEAM (*SORBUS ARIA*) FEATHERED
 E 1.8 METRE HIGH VERTICAL CLOSE BOARDED FENCE
 F LINCOLNSHIRE POST & RAIL FENCING
 G CONCRETE POST & WIRE BOUNDARY FENCES
 H GRAVEL DRIVES
 J RAINWATER HARVESTING SYSTEM
 K FOLL SEWERAGE TREATMENT PLANTS
 L WIDENING OF WEST DROVE SOUTH TO REQUIREMENTS OF L.C.C.


All planting to be in accordance with BS 4428:1989 and amendment No. 1 (1991)

All trees to be planted with minimum 0.6m plastic mulch mat and to be staked, tied and tubed.

1/3 to 1/2 bag of peat free tree and shrub planting compost to be incorporated into backfill for each tree hole.

NOTE: DPC LEVEL OF NEW DWELLINGS TO BE 150MM ABOVE FRONTAGE ROAD (WEST DROVE SOUTH)

L - ROAD WIDENING OF WEST DROVE SOUTH TO CREATE PASSING AREA - 3 METRES WIDE, TO REQUIREMENTS OF L.C.C. HIGHWAYS DEPARTMENT

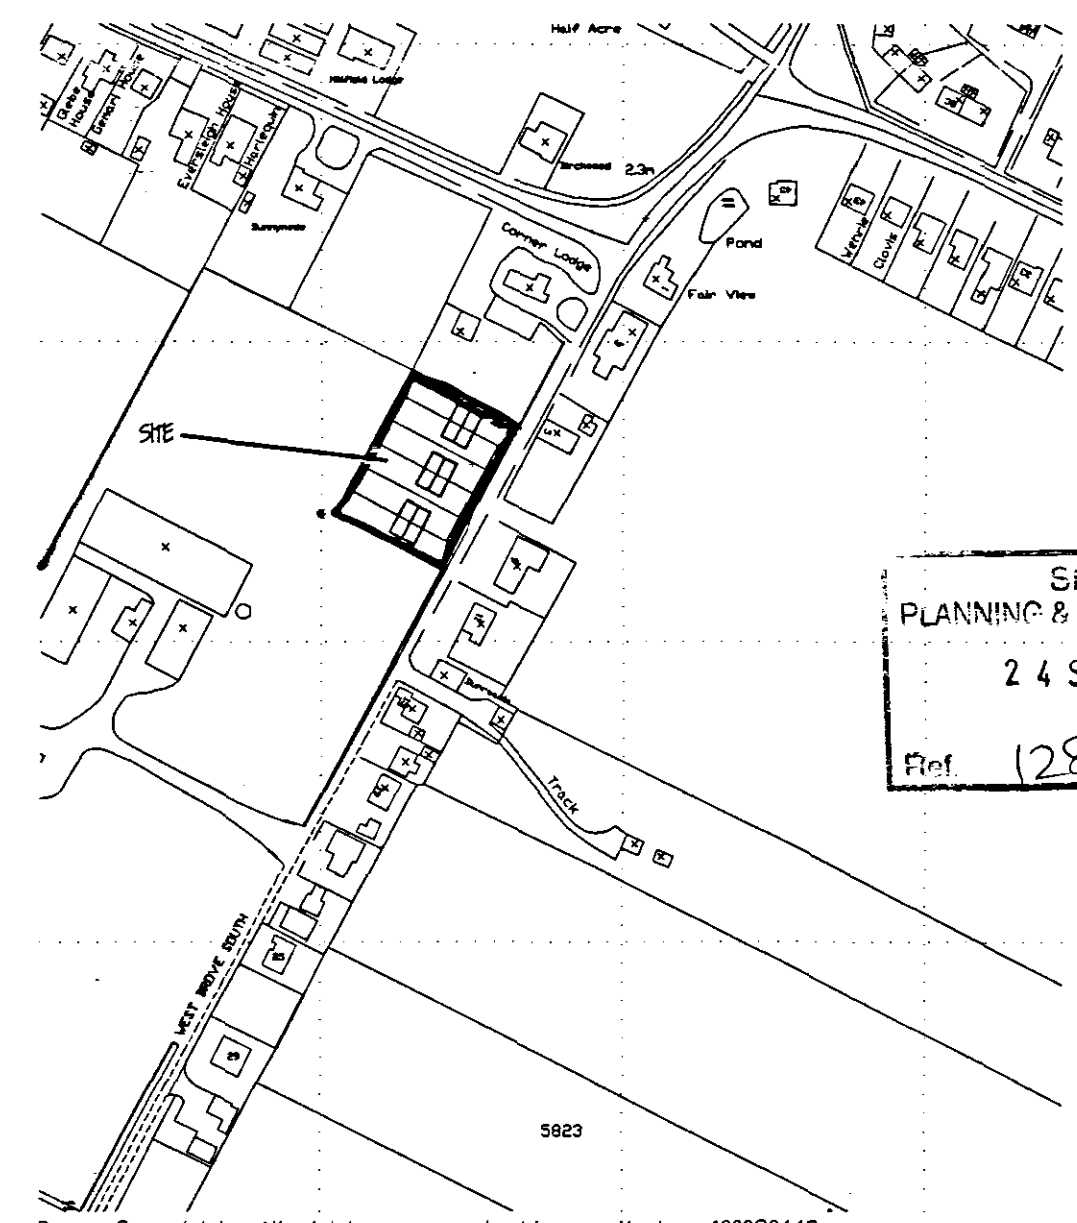

SHDC
 PLANNING & DEVELOPMENT
 24 SEP 2007
 Ref. 1286/07

SITE PLAN
 1/500

LOCATION PLAN
 1/2500

G. R. MERCHANT LING AMICE FWO ARCHITECTURAL, STRUCTURAL AND LAND DRAINAGE CONSULTANTS Unit 4, Wrights House 12A Park Road, Holbeach, Spalding, Lincs. PE11 5 7EE Tel: 01406 480000 Fax: 01406 480744 E-Mail: G. R. Merchant @ Merchant. PE. Co. UK	
Project: AFFORDABLE HOUSING SCHEME, WEST DROVE SOUTH, GEDNEY HILL, SPALDING, Lincs.	
Client: N. SHORLAND.	
Drawing: LOCATION & SITE PLANS.	
Job Ref. 1649-07.	Drawing No. 01.
Date SEPT '07.	Drawn GRM
Scales AS INDICATED.	
DO NOT SCALE FROM THIS DRAWING This drawing is copyright and may not be copied, altered, amended or used for any other purpose other than that for which it is issued. The Architect/Consultant is to retain all dimensions on this drawing and any dimensions on the drawings. All dimensions shall be in accordance with the drawing. The Architect/Consultant is not responsible for any errors or omissions on this drawing.	