




PROPOSED WEST ELEVATION (C) @ 1:100

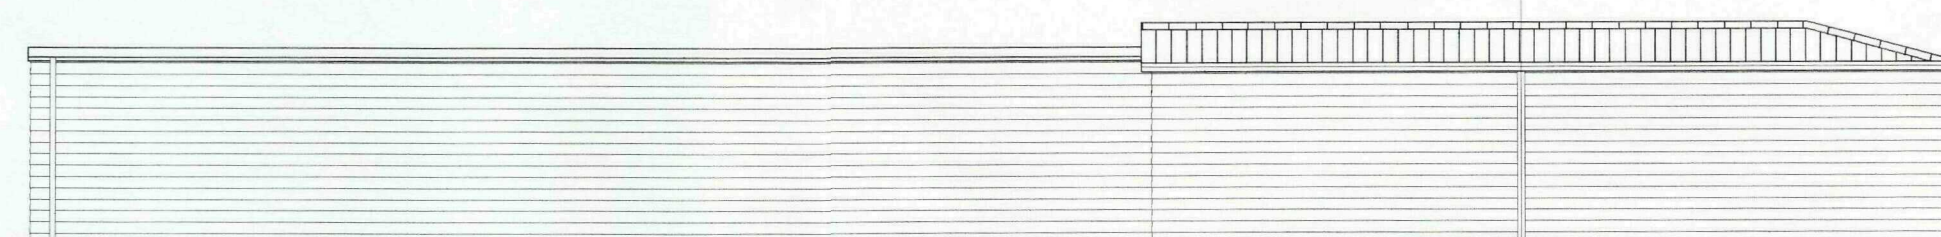


PROPOSED SOUTH BOUNDARY ELEVATION (B) @ 1:100

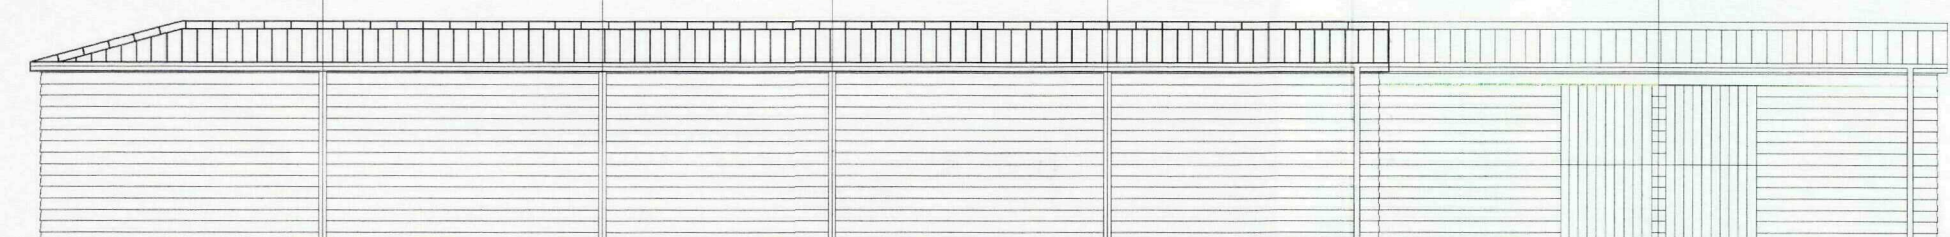


PROPOSED EAST ROADSIDE ELEVATION (A) @ 1:100

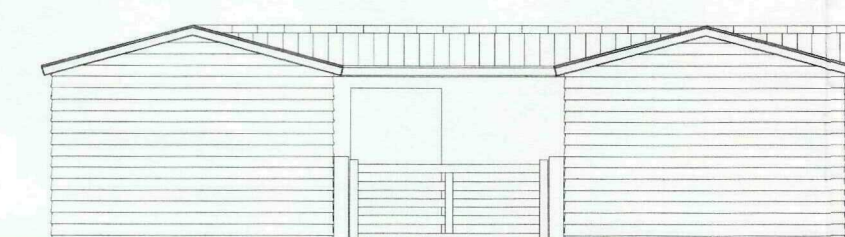


PROPOSED NORTH ELEVATION (D) @ 1:100

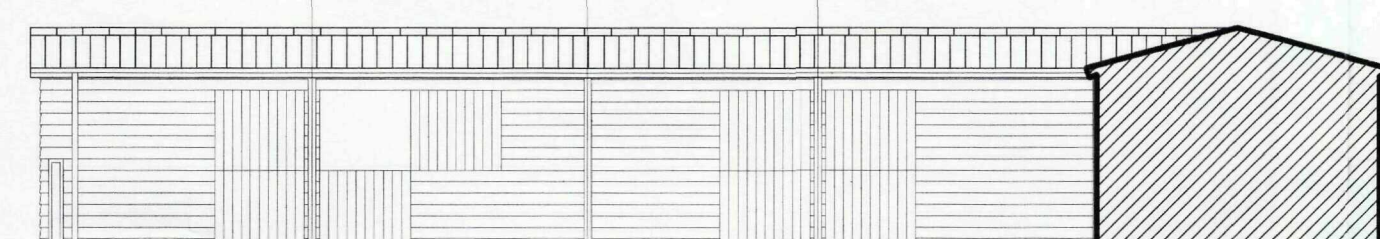


PROPOSED INTERNAL EAST ELEVATION (E) @ 1:100

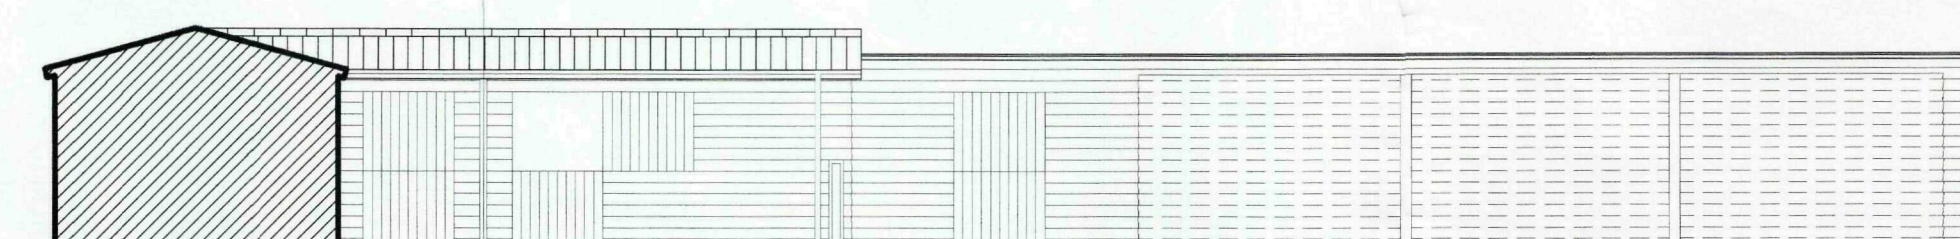



PROPOSED INTERNAL SOUTH ELEVATION (G) @ 1:100

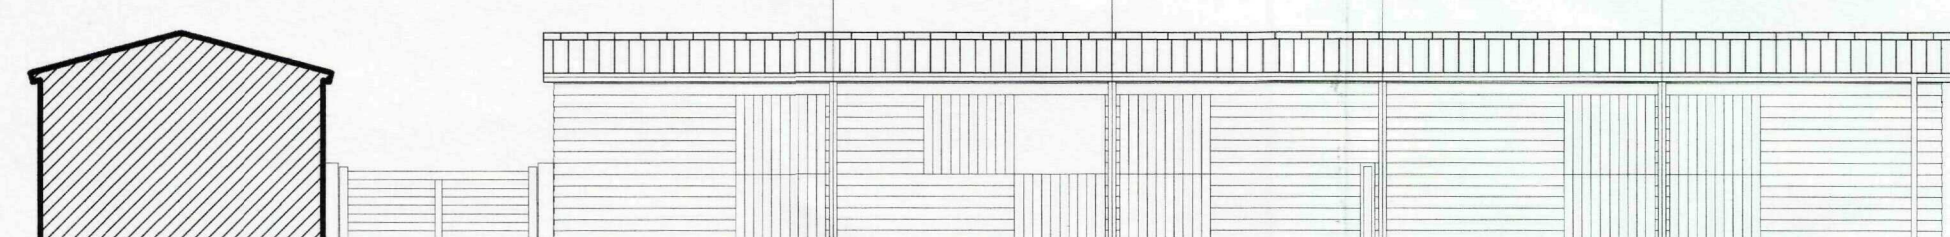

PROPOSED INTERNAL WEST ELEVATION (F) @ 1:100

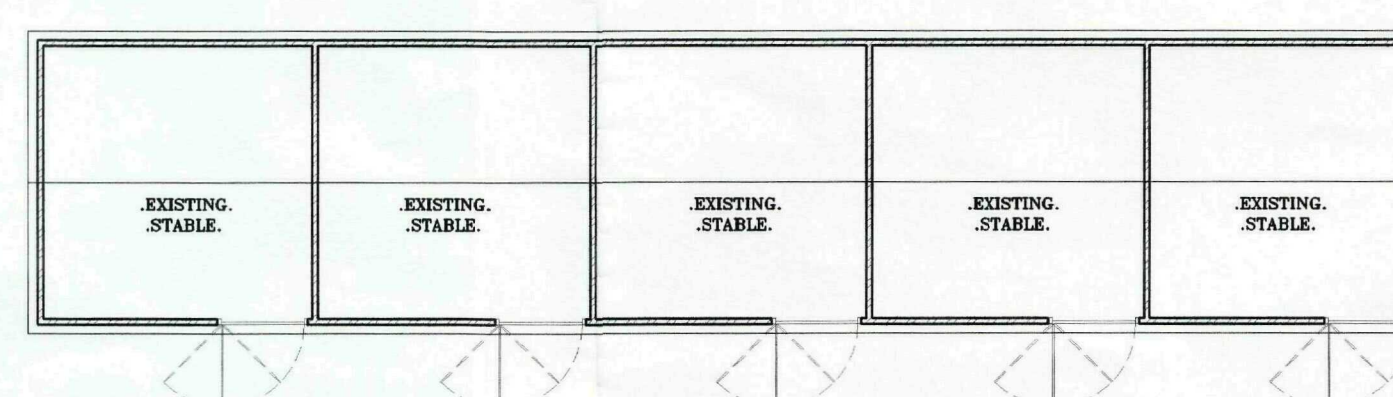

EXISTING STABLES AND BARN/CARTSHED FLOOR PLANS @ 1:100

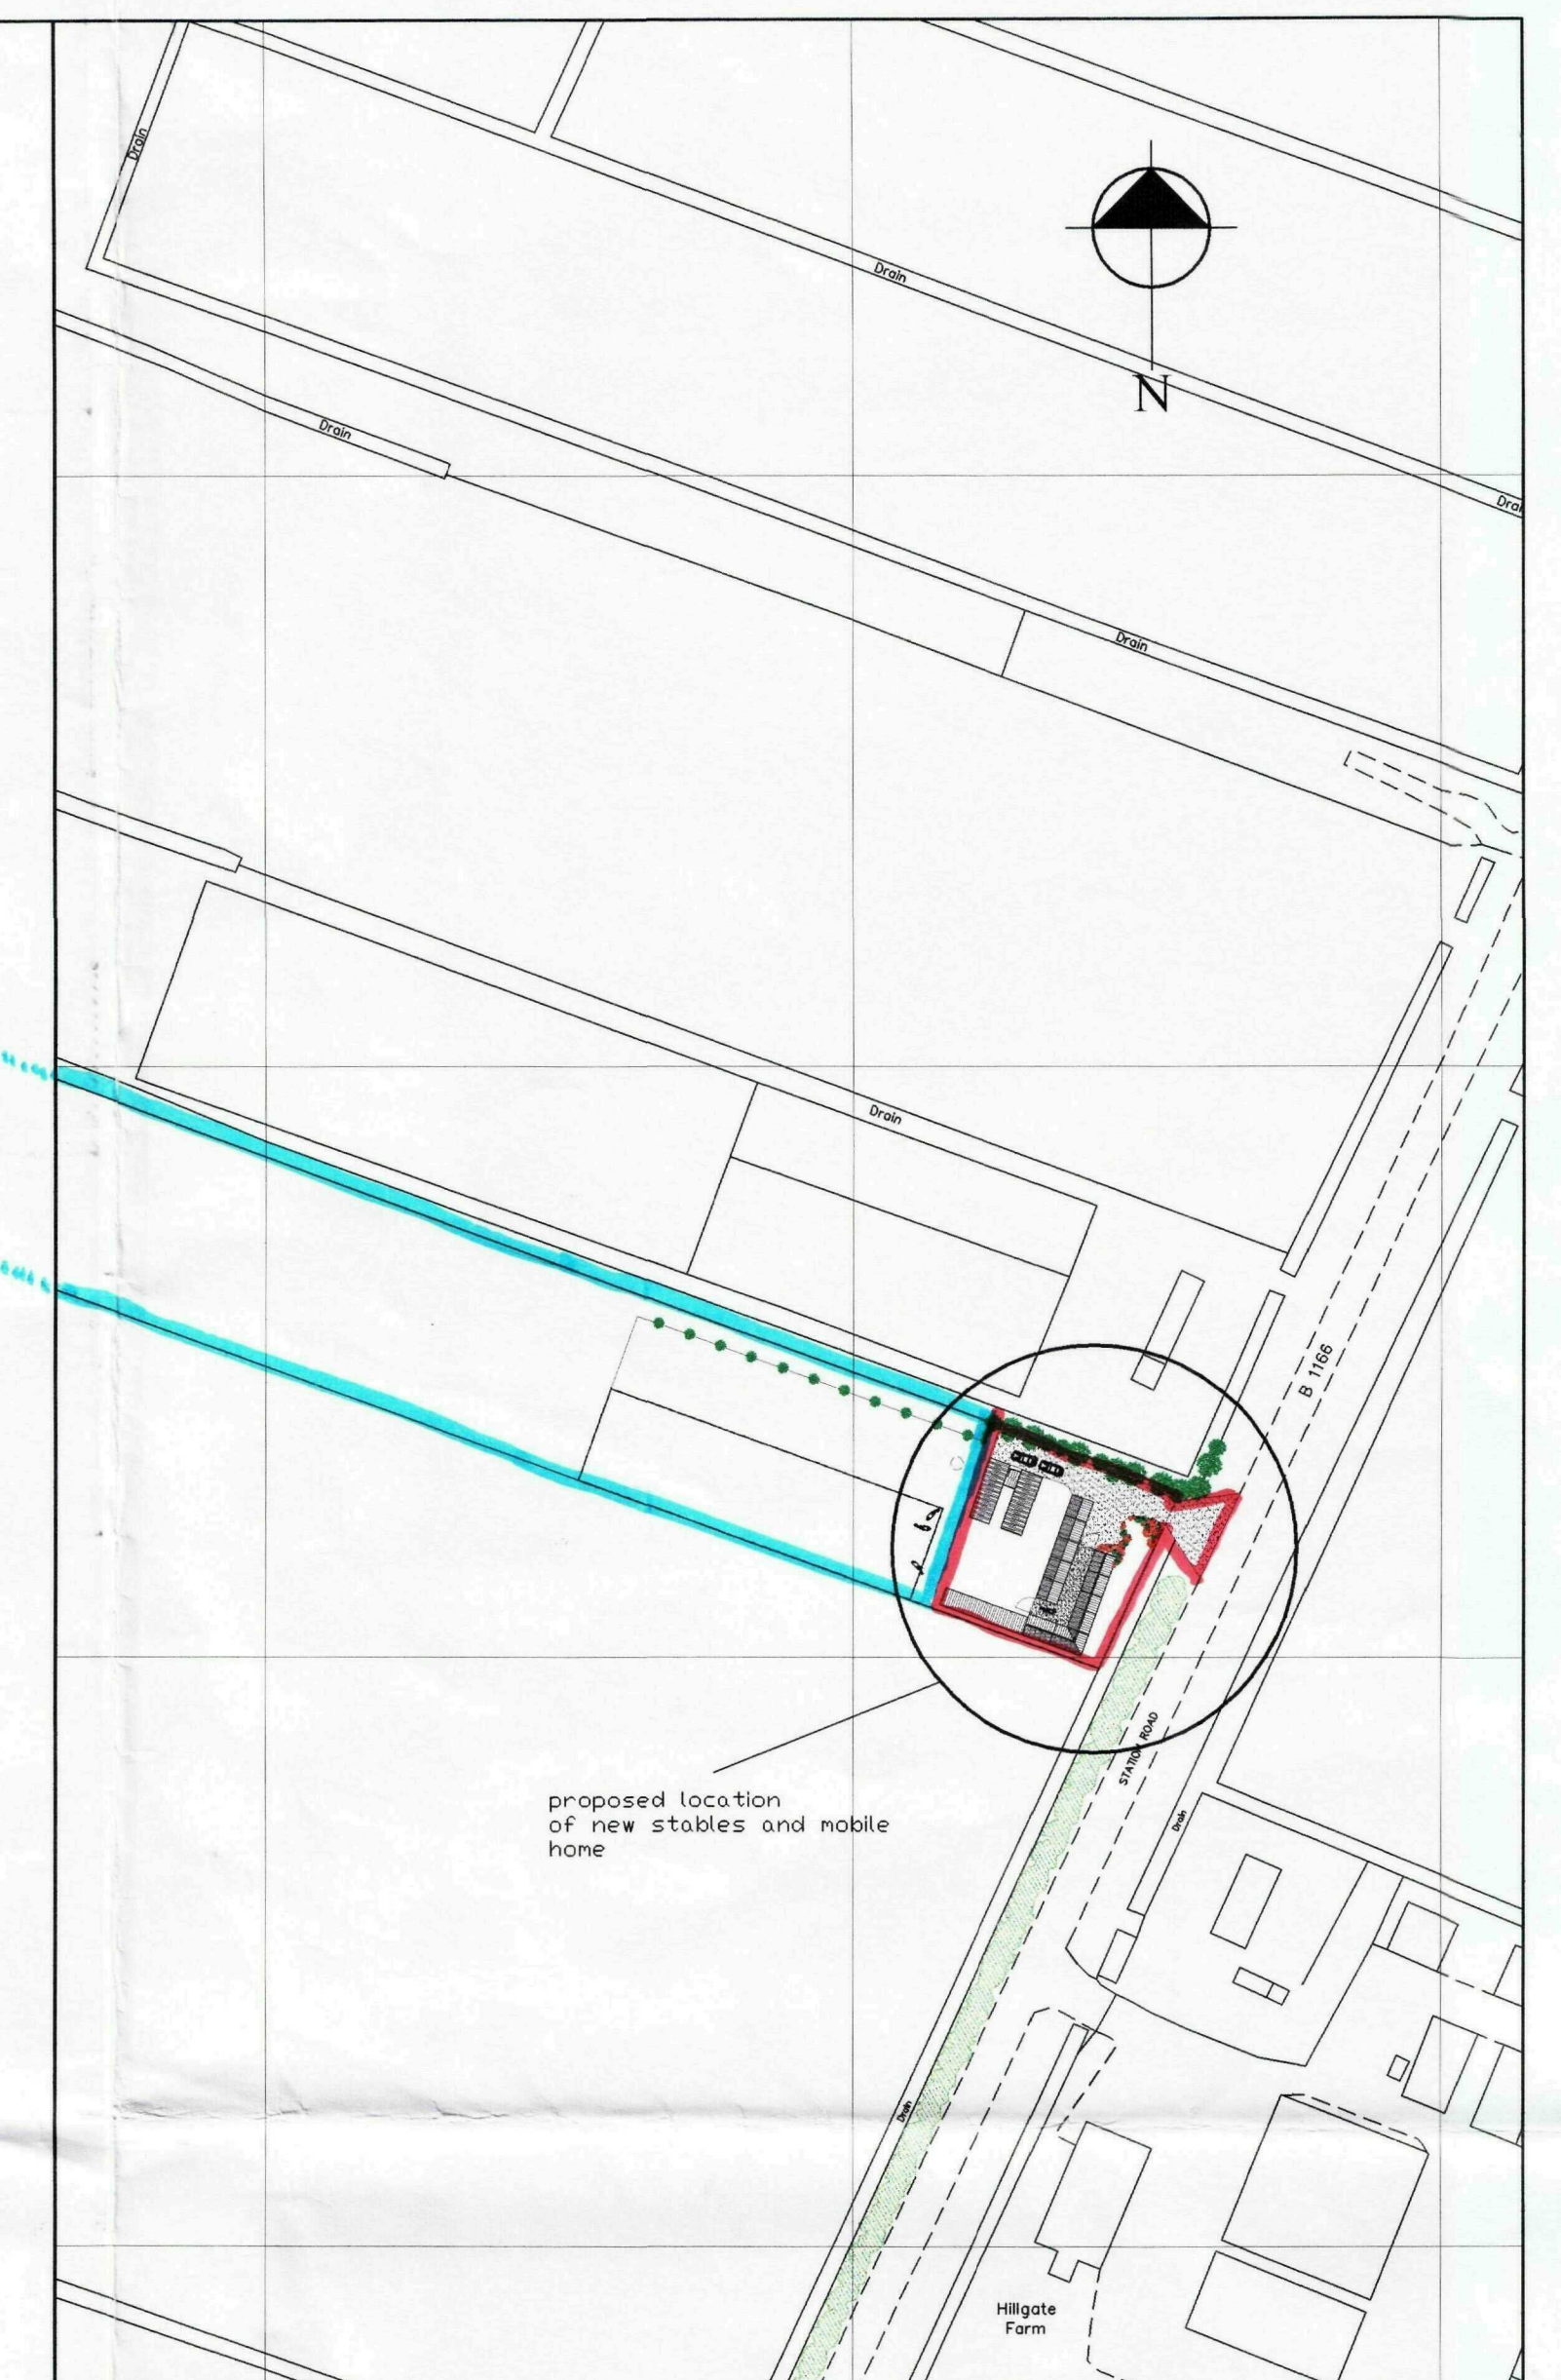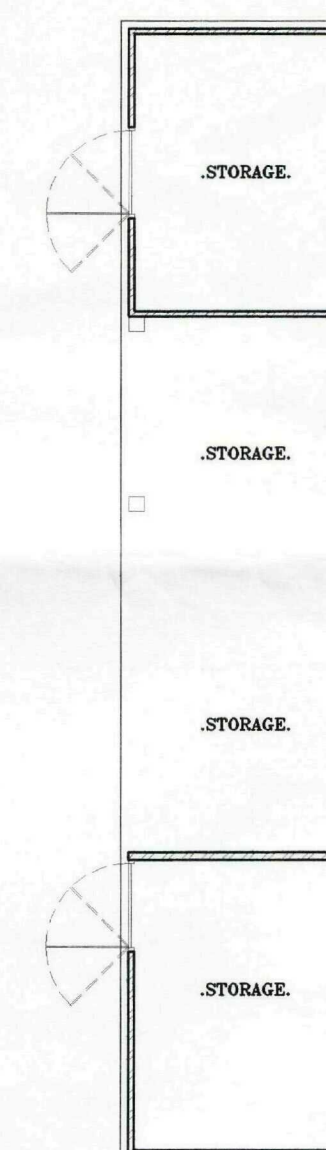

SITE LOCATION PLAN @ 1:1250



Rev A Drawing issued to South Holland District Council for decision 26/08/07

**PLANNING UK (EAST ANGLIA)**


The Planning Centre  
Offices 3-5, The Old Garage  
Hackford  
Norfolk  
NR18 9HF  
tel: 01953 851008  
fax: 01953 851660  
architecturalenquiries@broadacreassociates.com

CLIENT  
**MR & MRS BAKER**

JOB TITLE  
**PROPOSED NEW STABLES  
AND SITE REDEVELOPMENT  
TO LAND AT  
STATION ROAD  
GEDNEY HILL  
SPALDING  
Lincs, PE12 0NP**


DRAWING TITLE  
**PROPOSED AND EXISTING  
ELEVATIONS AND PLANS  
SHOWING NEW STABLES AND  
REDEVELOPMENT OF  
EXISTING BARN AND  
OUTBUILDINGS**

|                   |                |                 |
|-------------------|----------------|-----------------|
| SCALE<br>as shown | DRAWN BY<br>KC | DATE<br>SEPT 07 |
| JOB NO<br>PUK155  | DRG NO<br>02   | REVISION<br>A   |

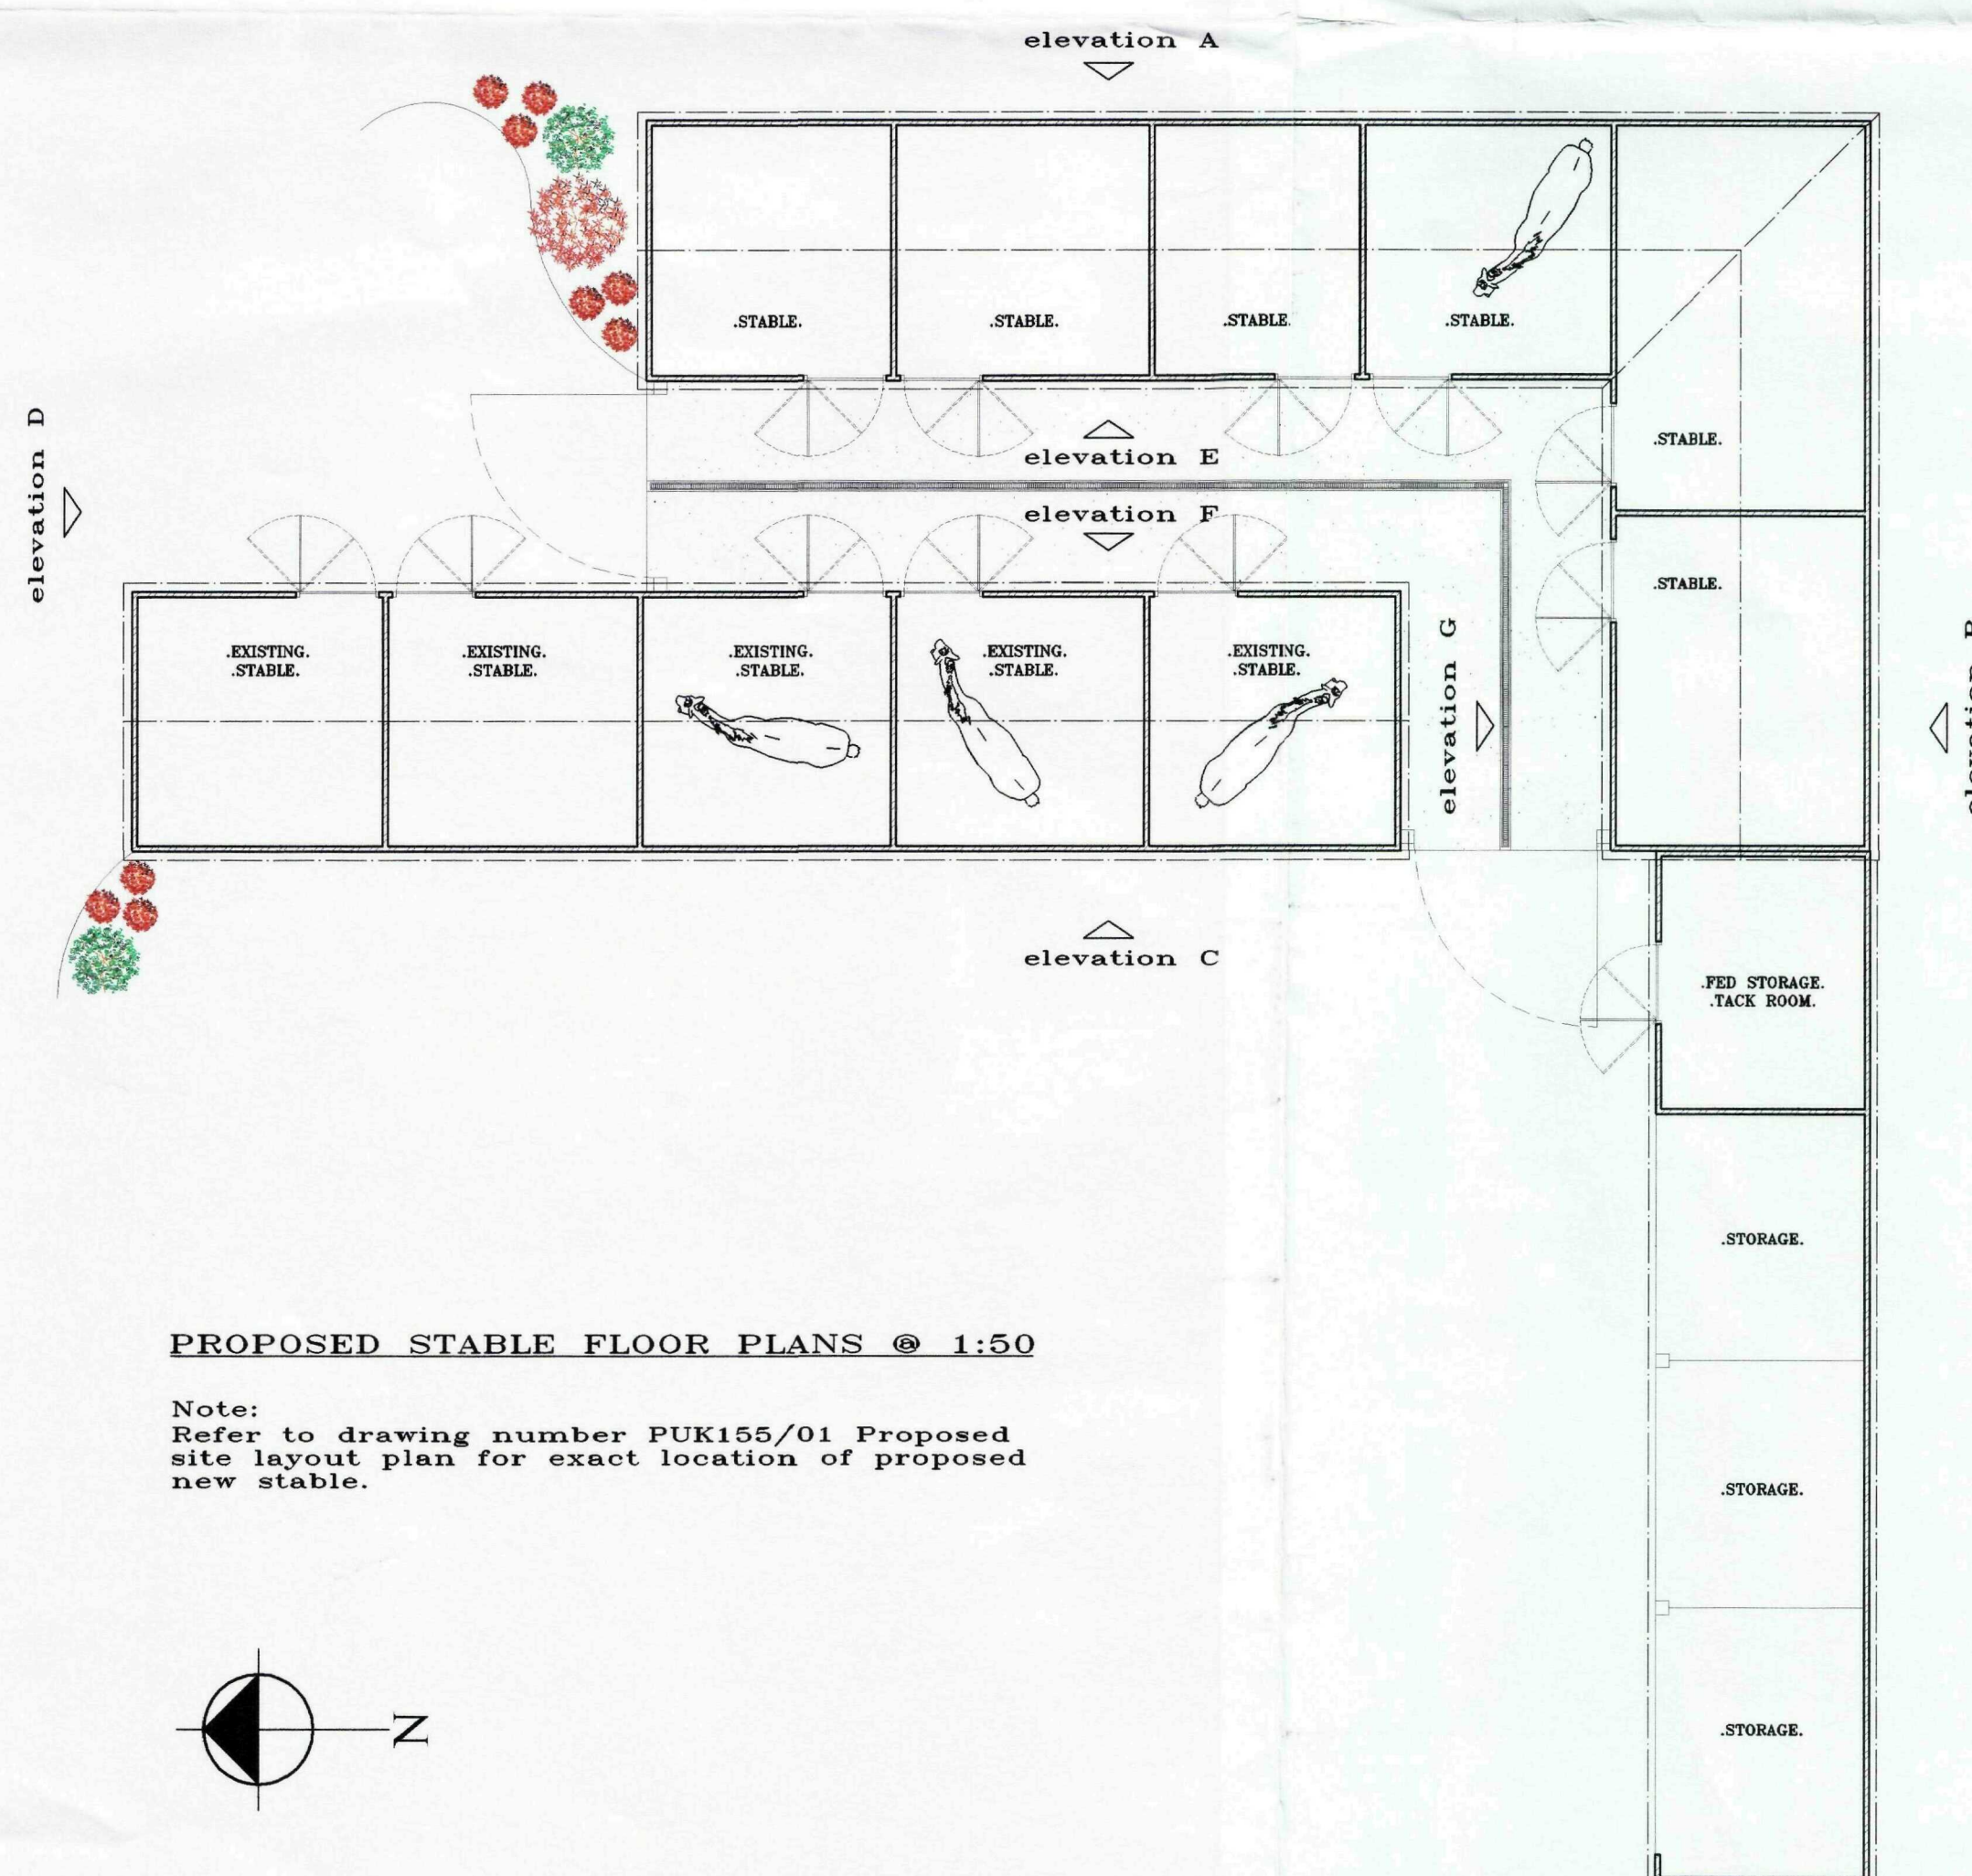


PROPOSED STABLE FLOOR PLANS @ 1:50

Note:  
Refer to drawing number PUK155/01 Proposed site layout plan for exact location of proposed new stable.

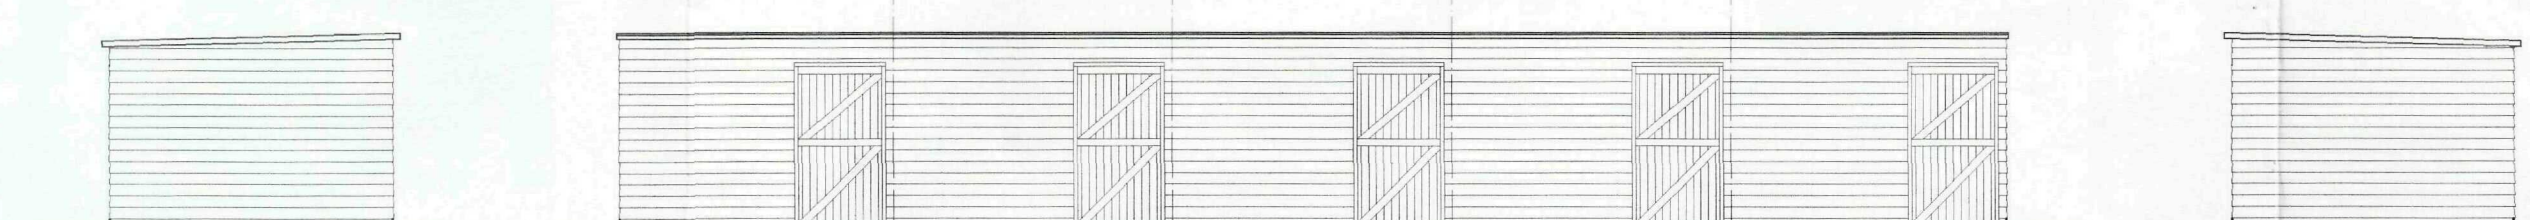

EXISTING STABLE ELEVATIONS @ 1:100

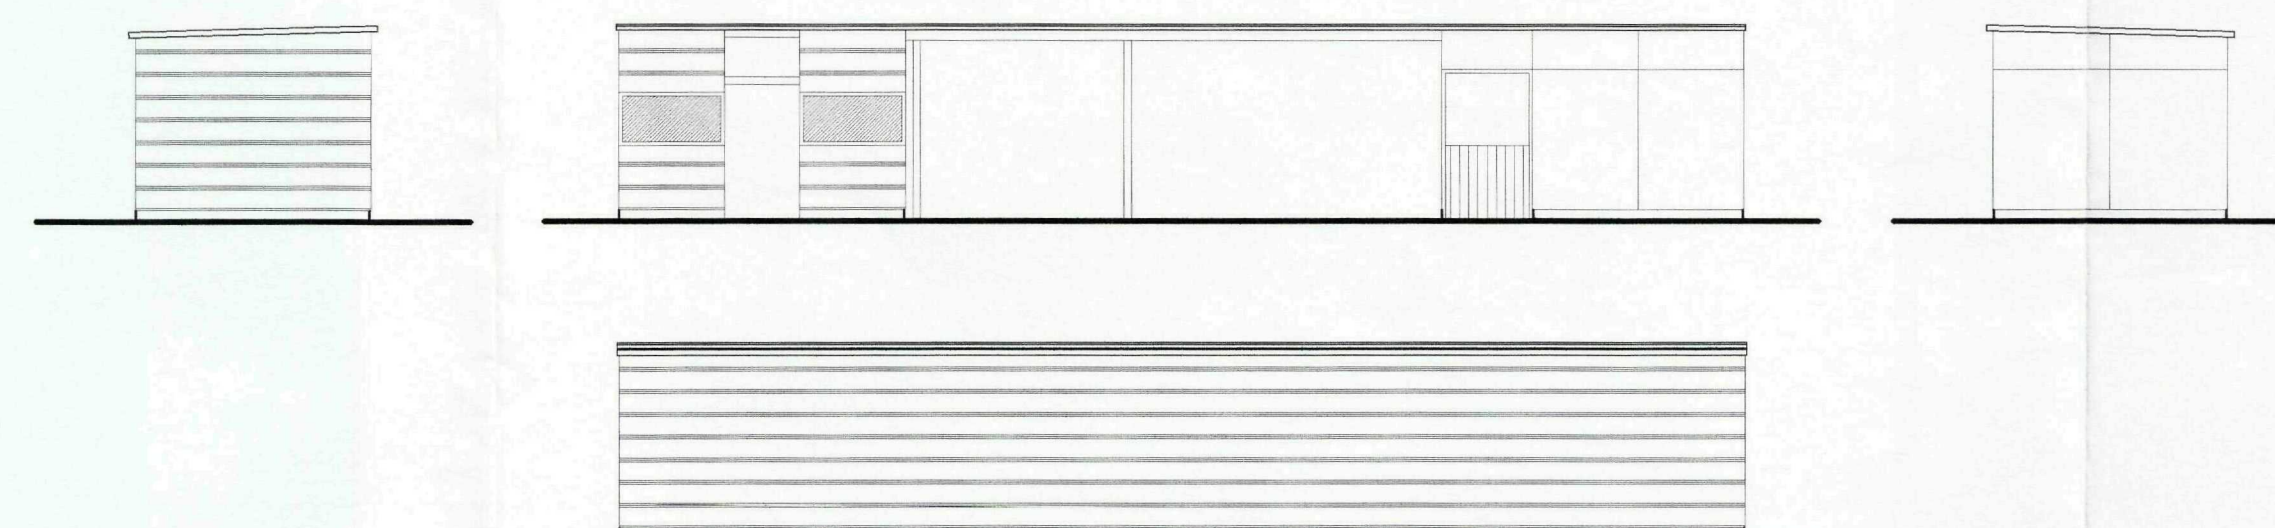

EXISTING BARN/CARTSHED ELEVATIONS @ 1:100