



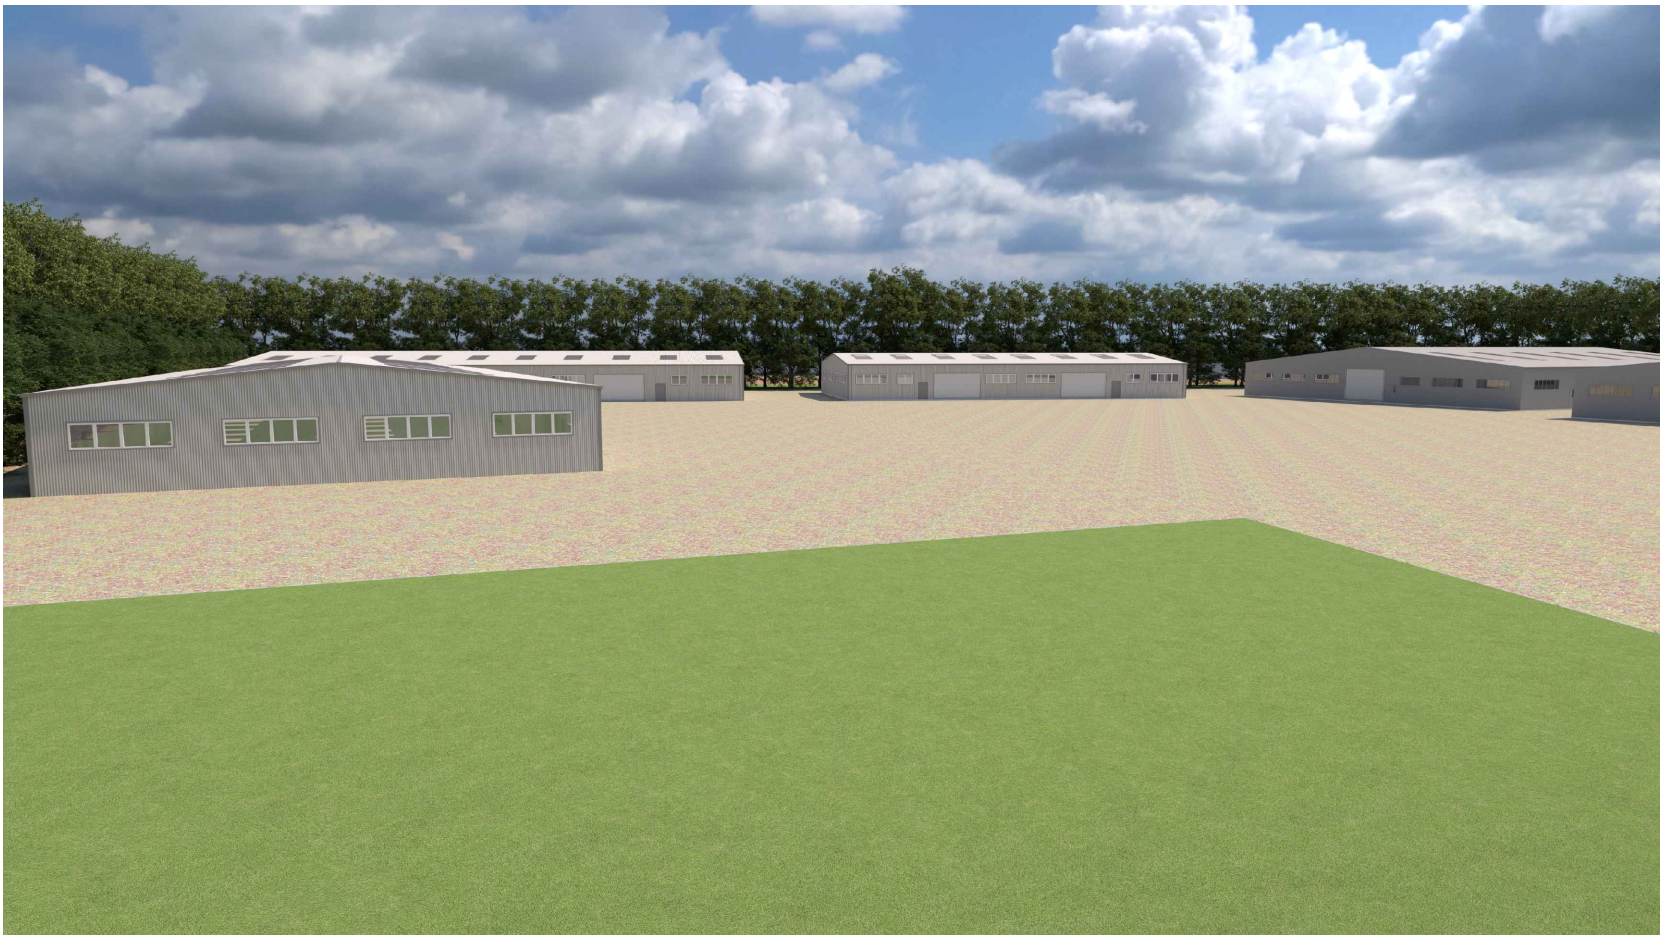

Proposed Visuals (n.t.s)
(BUND NOT SHOWN ON VISUALS FOR CLARITY)



Proposed Visuals (n.t.s)
(BUND NOT SHOWN ON VISUALS FOR CLARITY)

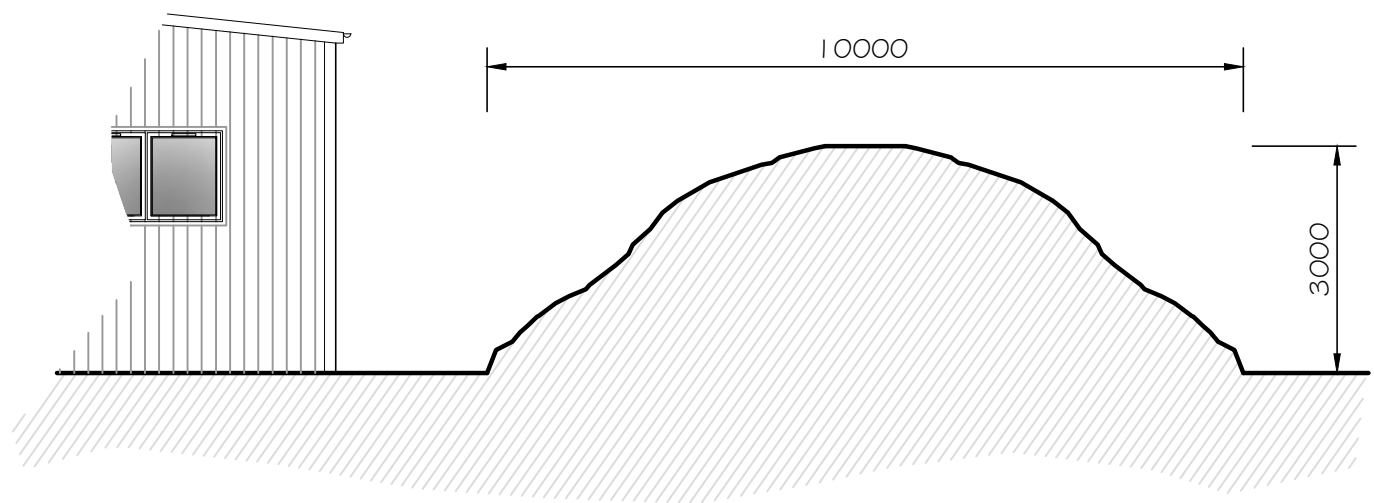

Bund Profile
Site Section 1 - 1 (scale 1:100)

A	BUND ADDED TO SITE PLAN	12/23
REV	DESCRIPTION	DATE
CLIENT	DUNSTER HOUSE LTD.	
PROJECT	DUNSTER HOUSE BELCHMIRE LANE, GOSBERTON	
TITLE	PROPOSED SITE PLAN PROPOSED VISUALS	
SCALE	1:100 @ A1	DATE DEC 22
DRG No.	LDG/22/1587/107A	REV.
STATUS		
DRAWN	CH	APPROVED MO