


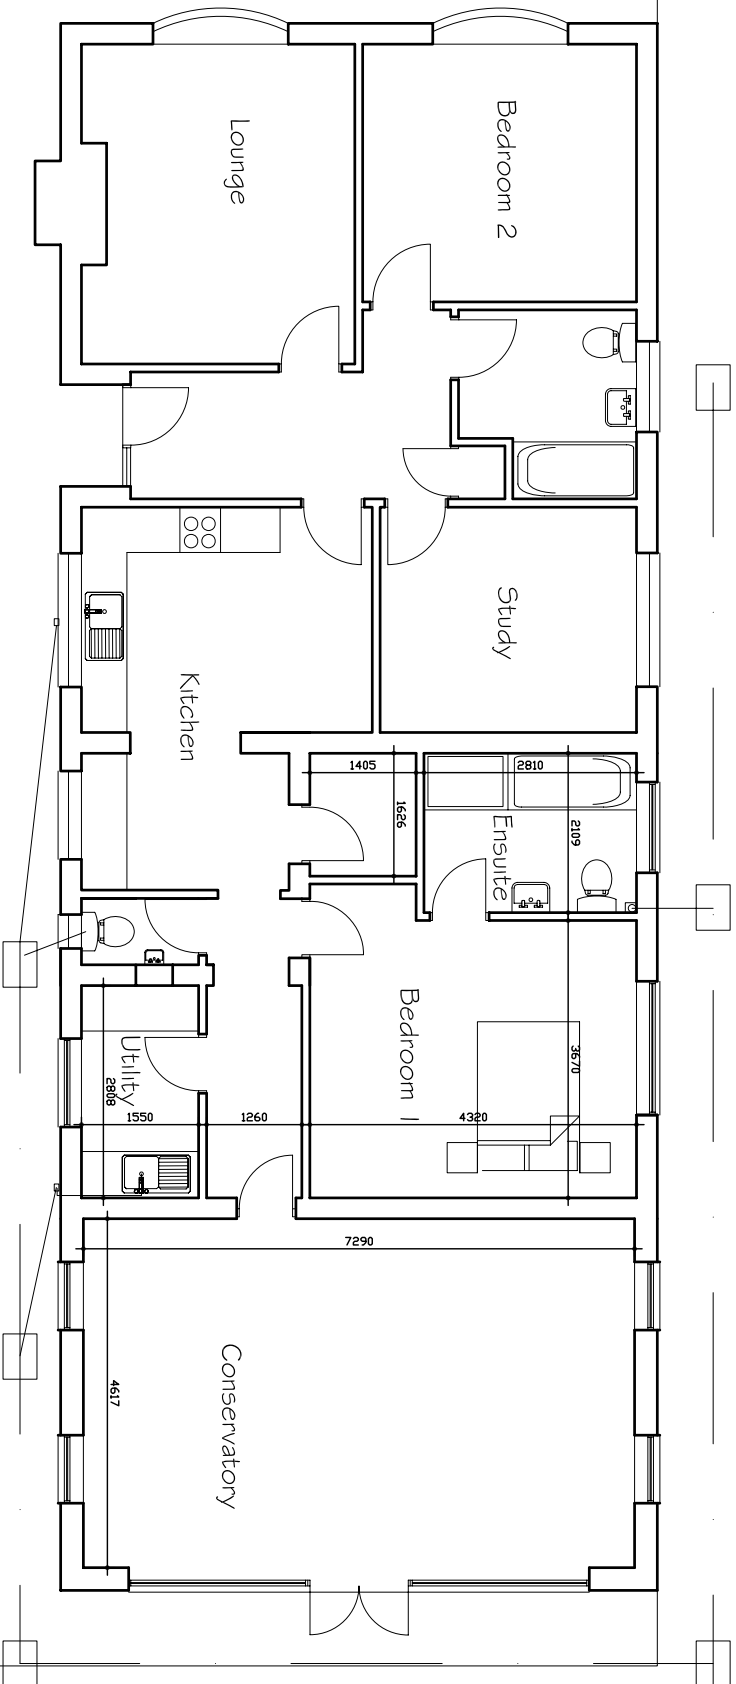

Proposed Floor Plan

Drawing Title

PROPOSED PLANS

Scale

1:100

Date

NOV 14

Drawing number

DC / 339S / 03

Drawn

db

Checked

Client

MR AND MRS SCASE

Project

Proposed extension to existing bungalow

DC ARCHITECTURAL SERVICES LIMITED

ARCHITECTURAL AND PLANNING SERVICES

The Barn, Partney Mill, Spilsby, Lincolnshire, PE24 4PE

TEL NO. 05601 500536 fax 01790 752865 mobile 077762227893

e-mail davdbigadke@btconnect.com