


Date:	JULY 2016	Rev.	A
Drawn:	RMB	Scale:	AS SHOWN
Drawing No.	3467-4	Project:	MR & MRS L ANDERSON, FOUNTAIN'S FARM, SECOND DRIVE, GOSBERTON CLOUGH.
PROPOSED PLANS			

26 Fergate
Moulton Chapel
Spalding
Lincolnshire
PE12 0XL
Phone & Fax:
01406 380279

R. BOOR DRAUGHTSMAN

Rev.	Date.	Int.	Revision Details.
A	12/16		REVISION OF LISTS, BUILDING LISTS, ADD WORK, SUEB OUTLINE & DRAWING
U	12/16		ADD MORE LINE OUT WALLS

On Site Before Work Commences.
Contractor To Check All Dimensions

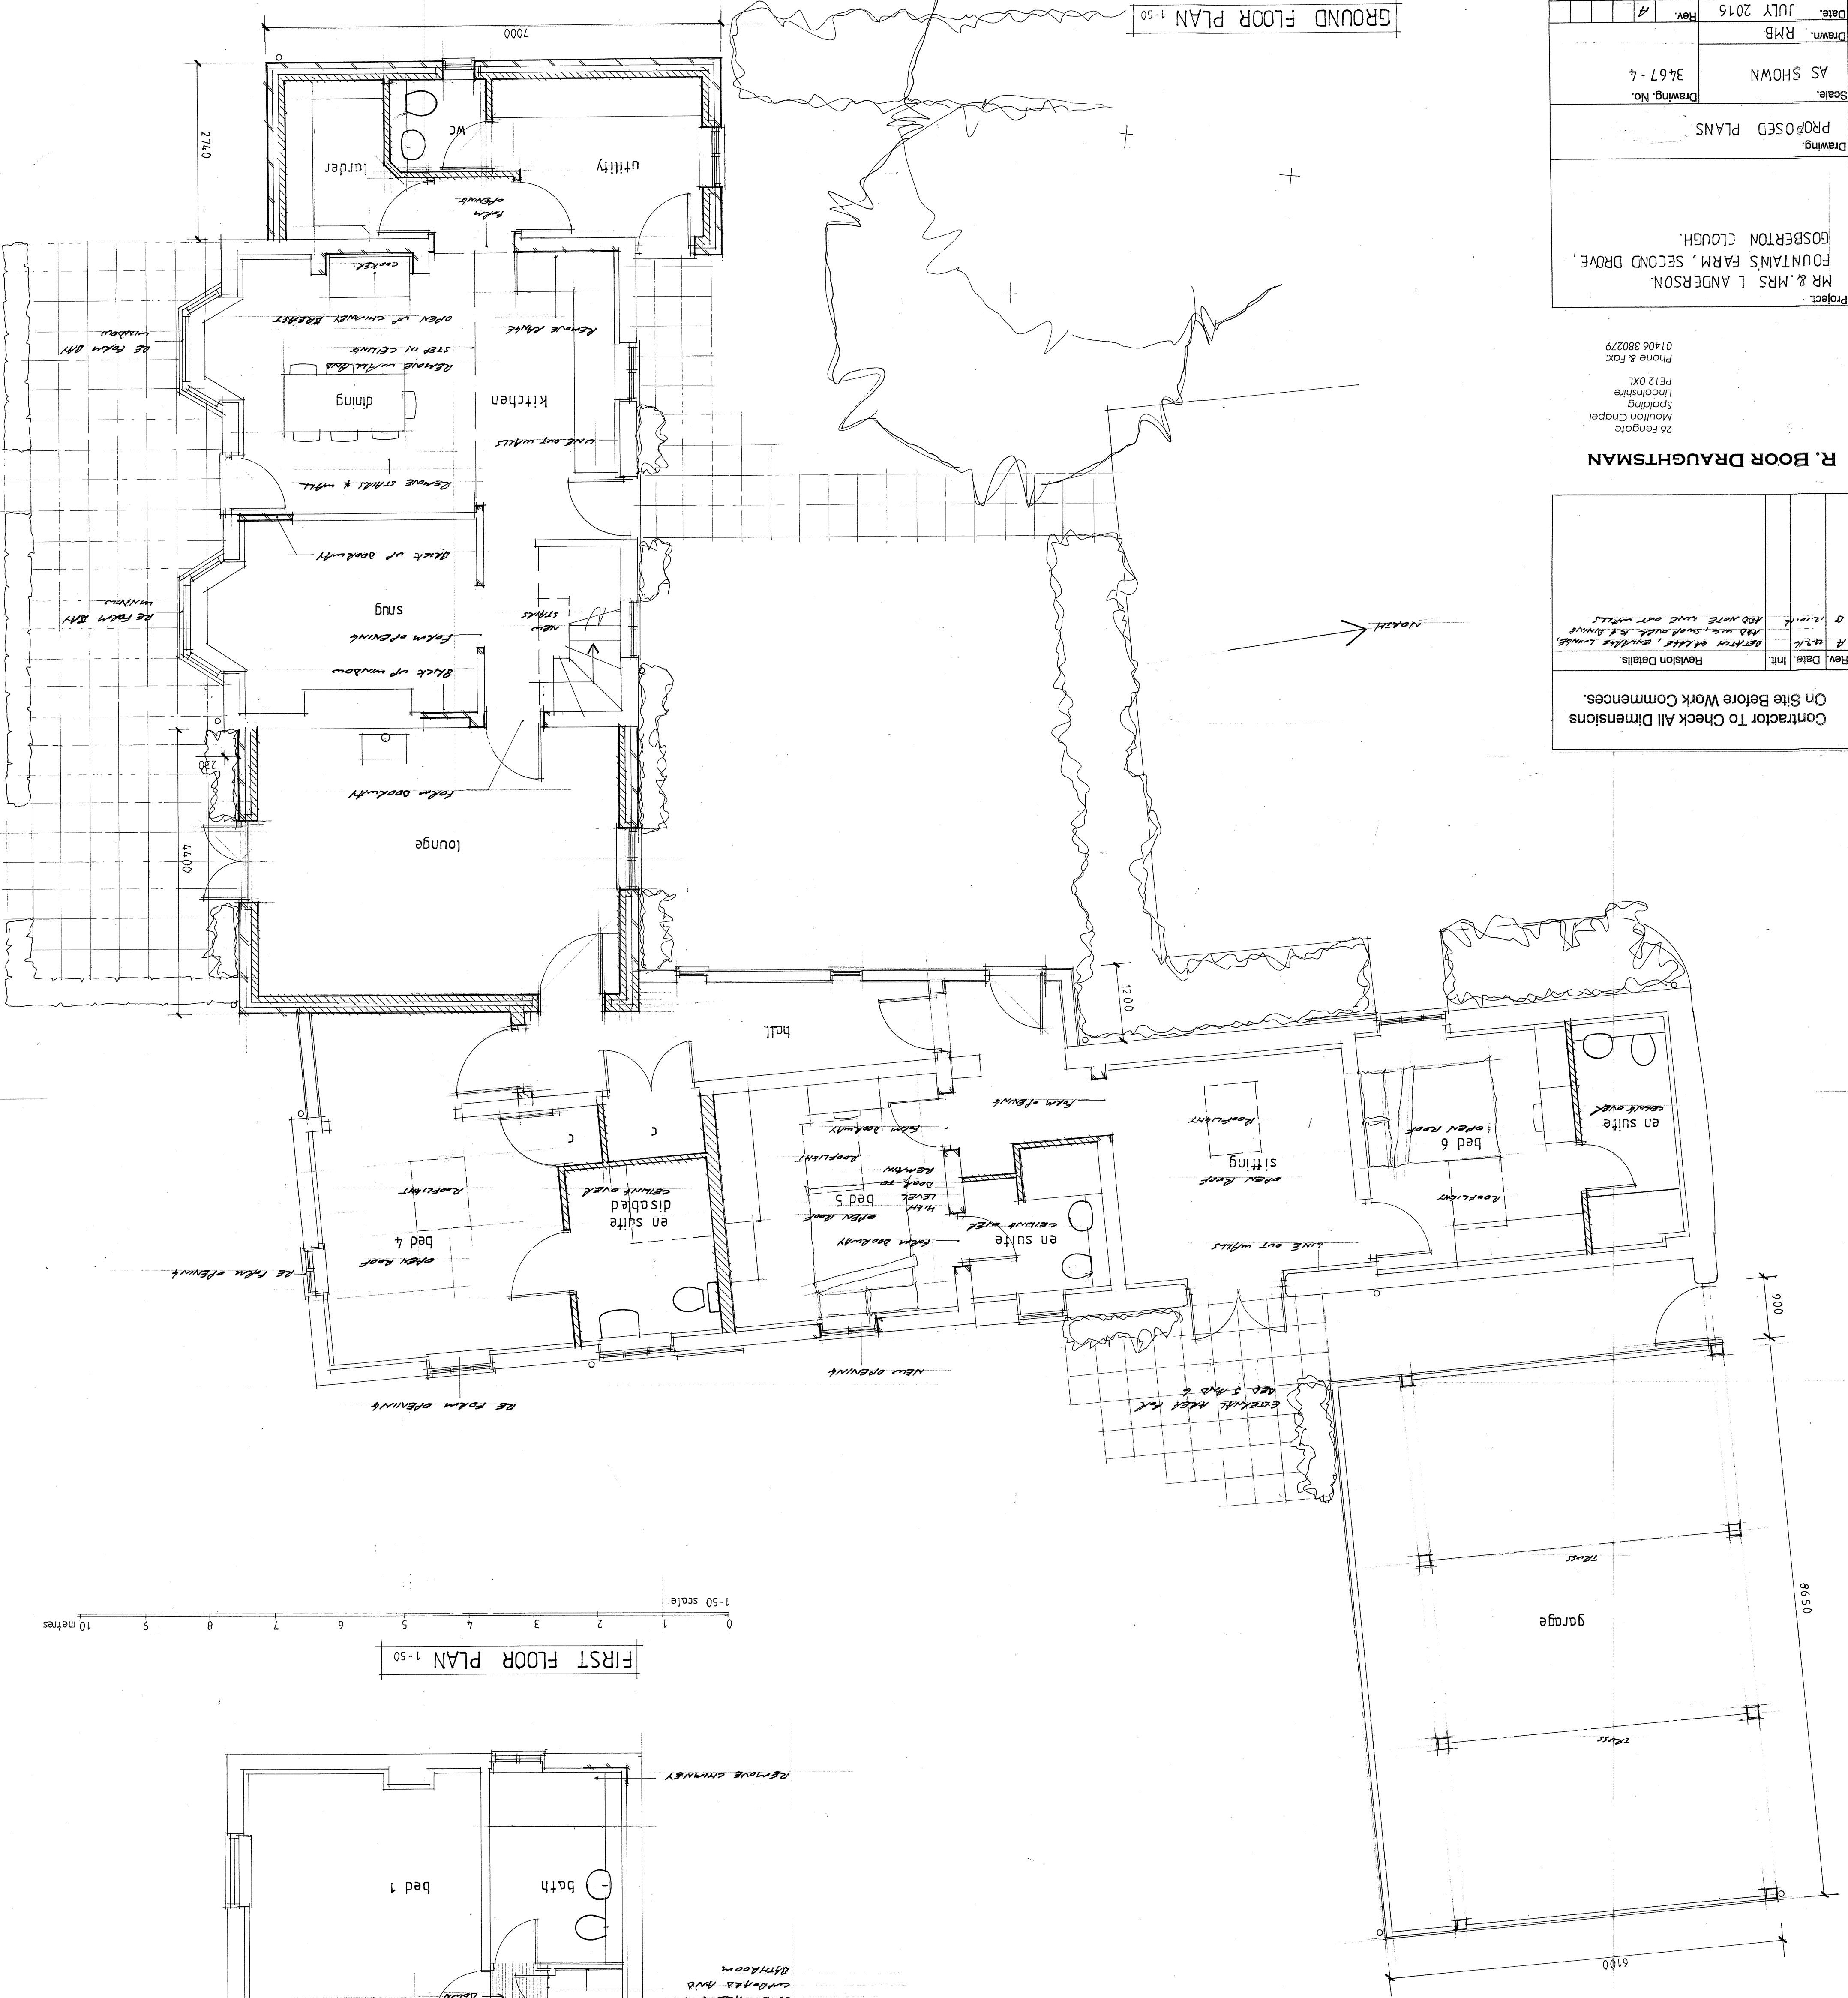

FIRST FLOOR PLAN 1-50

GROUND FLOOR PLAN 1-50