




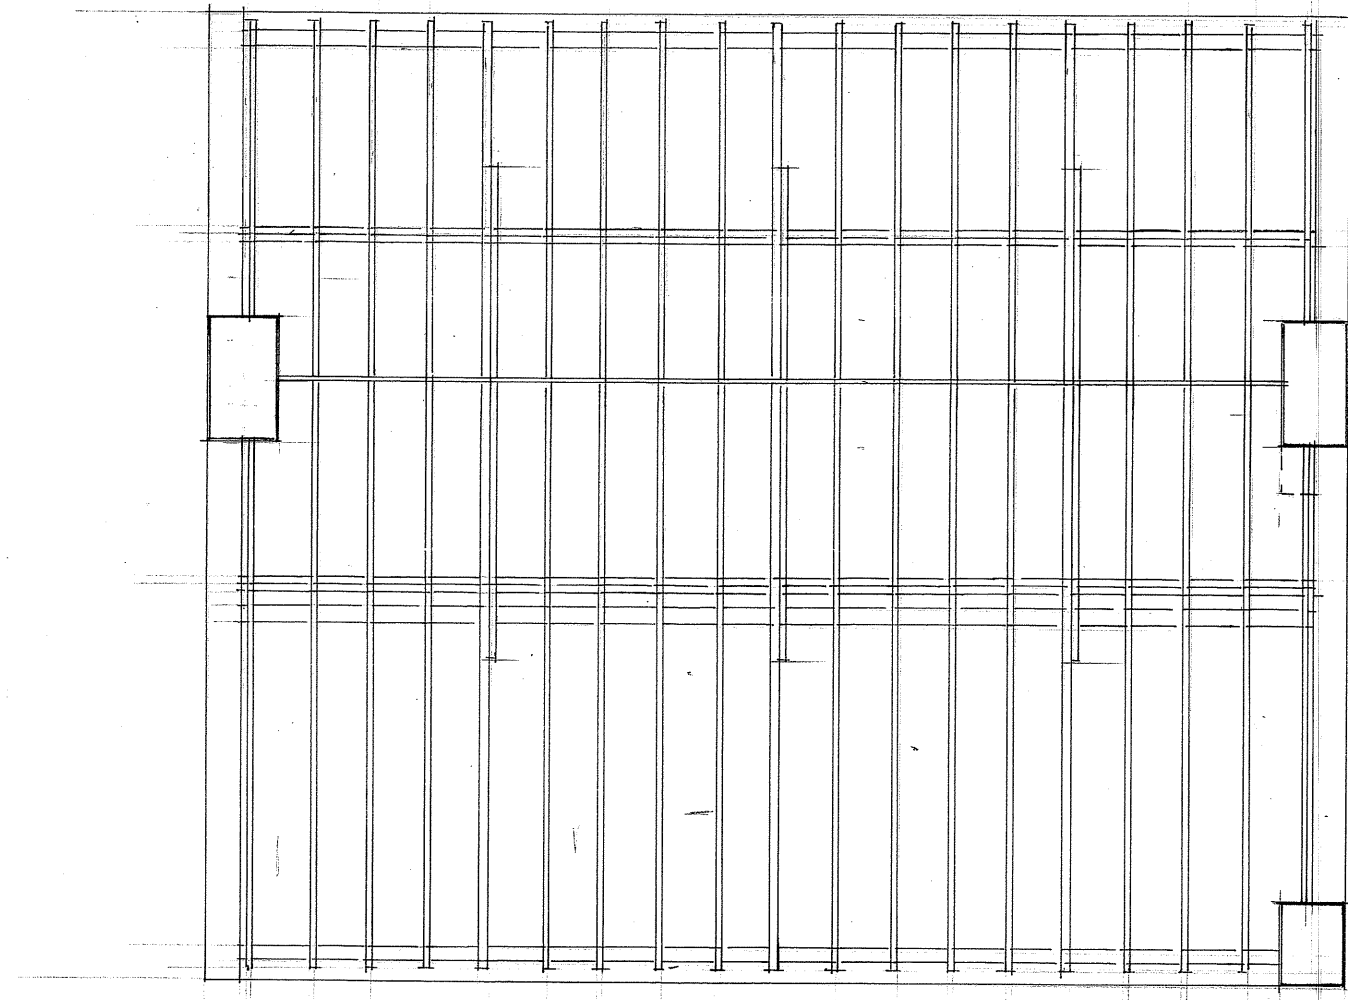


ROOF PLAN 1:50

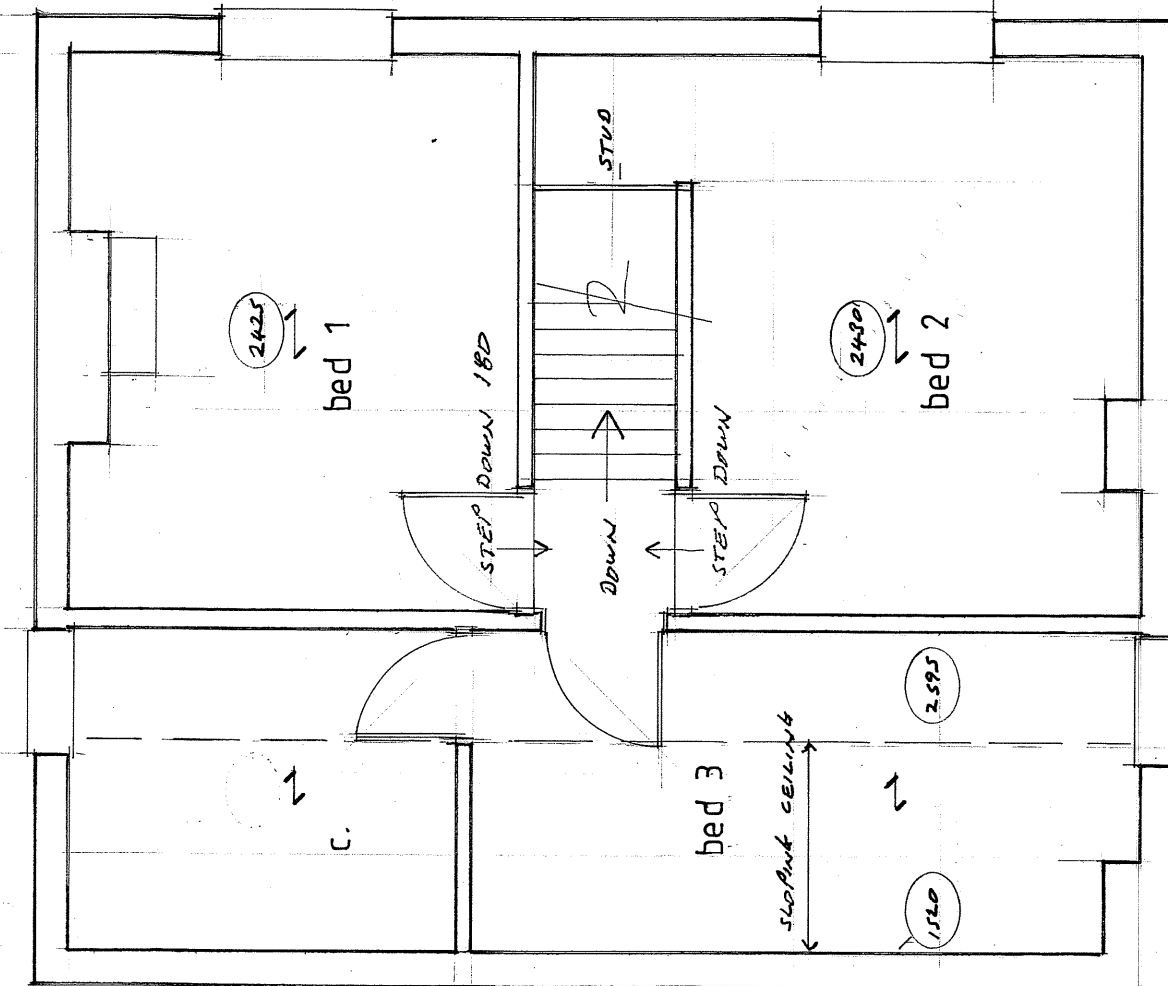

FIRST FLOOR PLAN 1:50

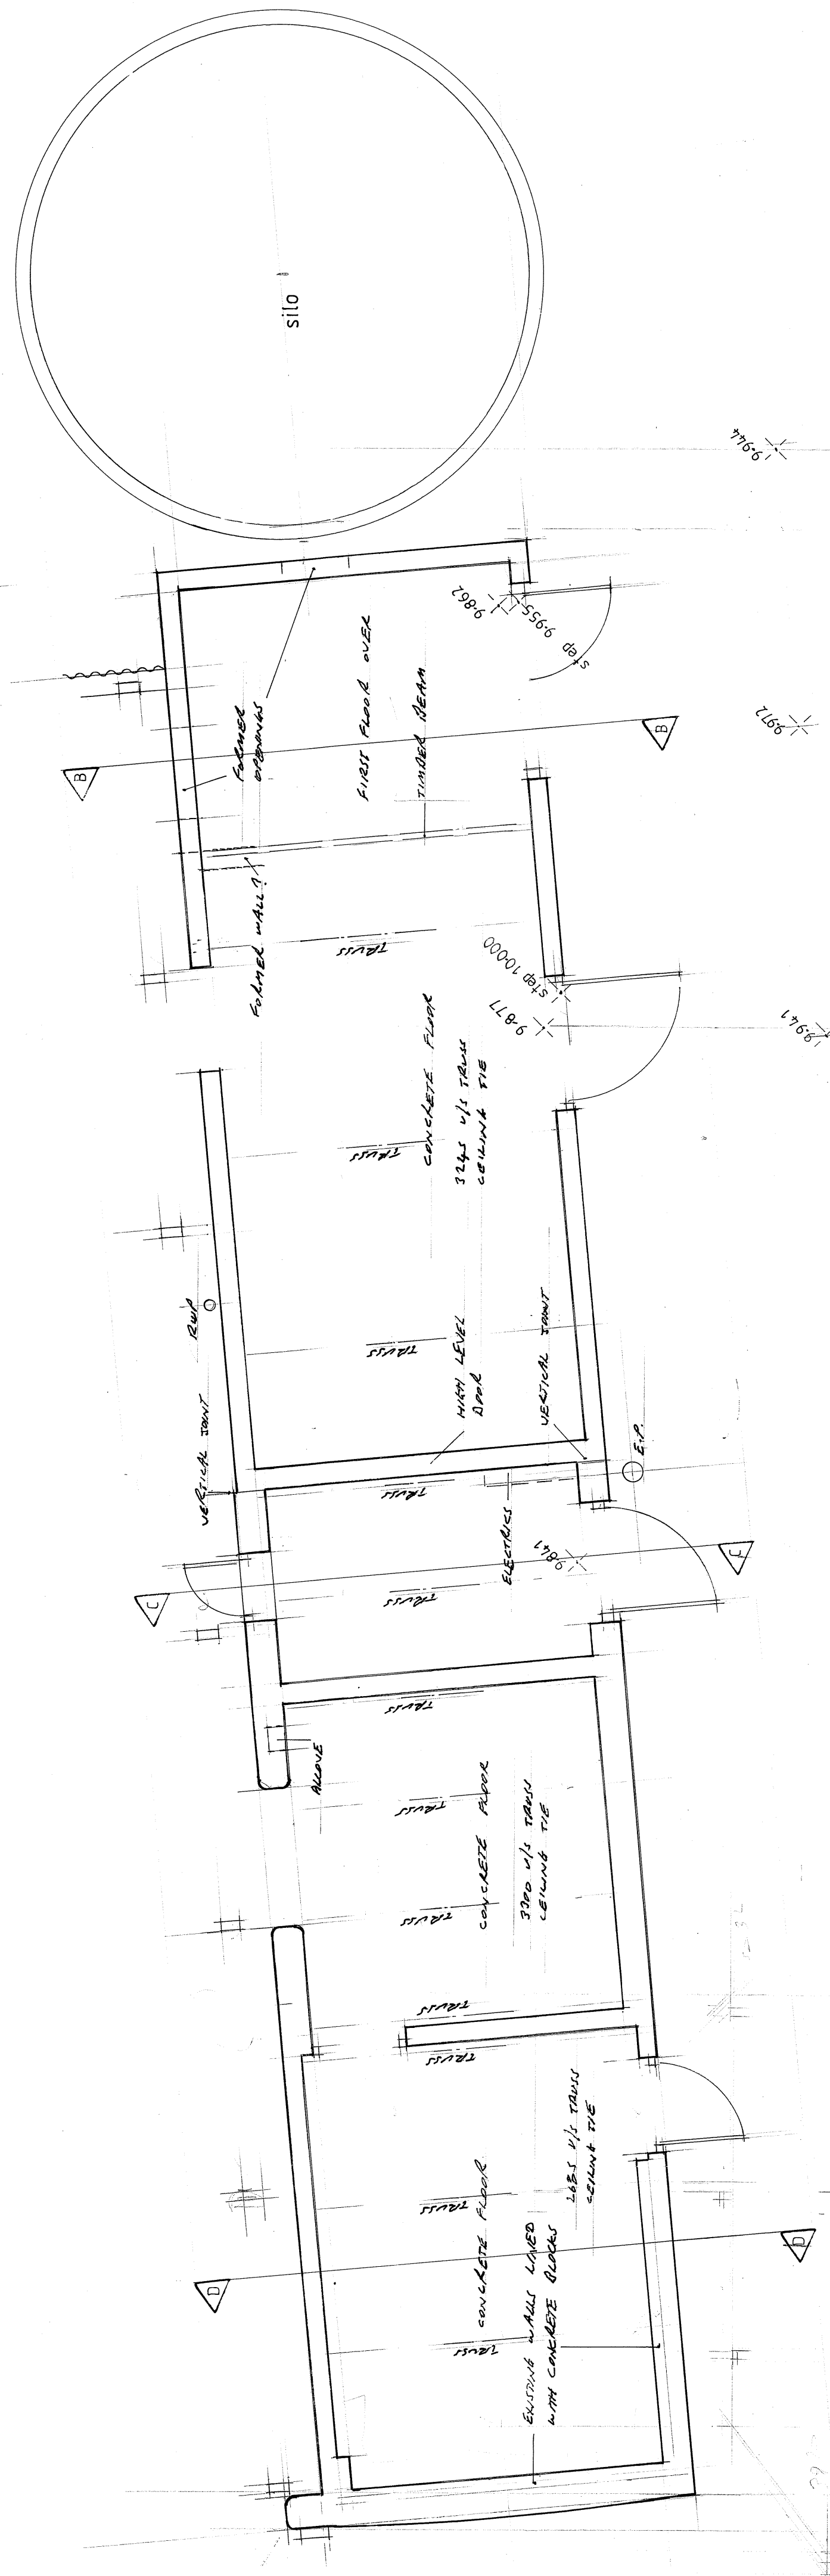

GROUND FLOOR PLAN 1:50

 

Contractor To Check All Dimensions On Site Before Work Commences.	
Rev	Date
Revision Details.	
R. BOOR DRAUGHTSMAN 26 Fensgate Moulton Chapel Spalding Lincolnshire PE12 0XL Phone & Fax: 01406 380279	
Project: MR & MRS L ANDERSON. FOUNTAIN'S FARM, SECOND DRIVE, GOSBERTON CLOUGH	
Drawing: PLANS AS EXISTING	
Scale: AS SHOWN	Drawing No. 3467-1
Drawn: RMB	Date: JULY 2016
Rev.	