



SHDC
Planning & Development
- 8 JAN 23 10
Ref: 0015-10

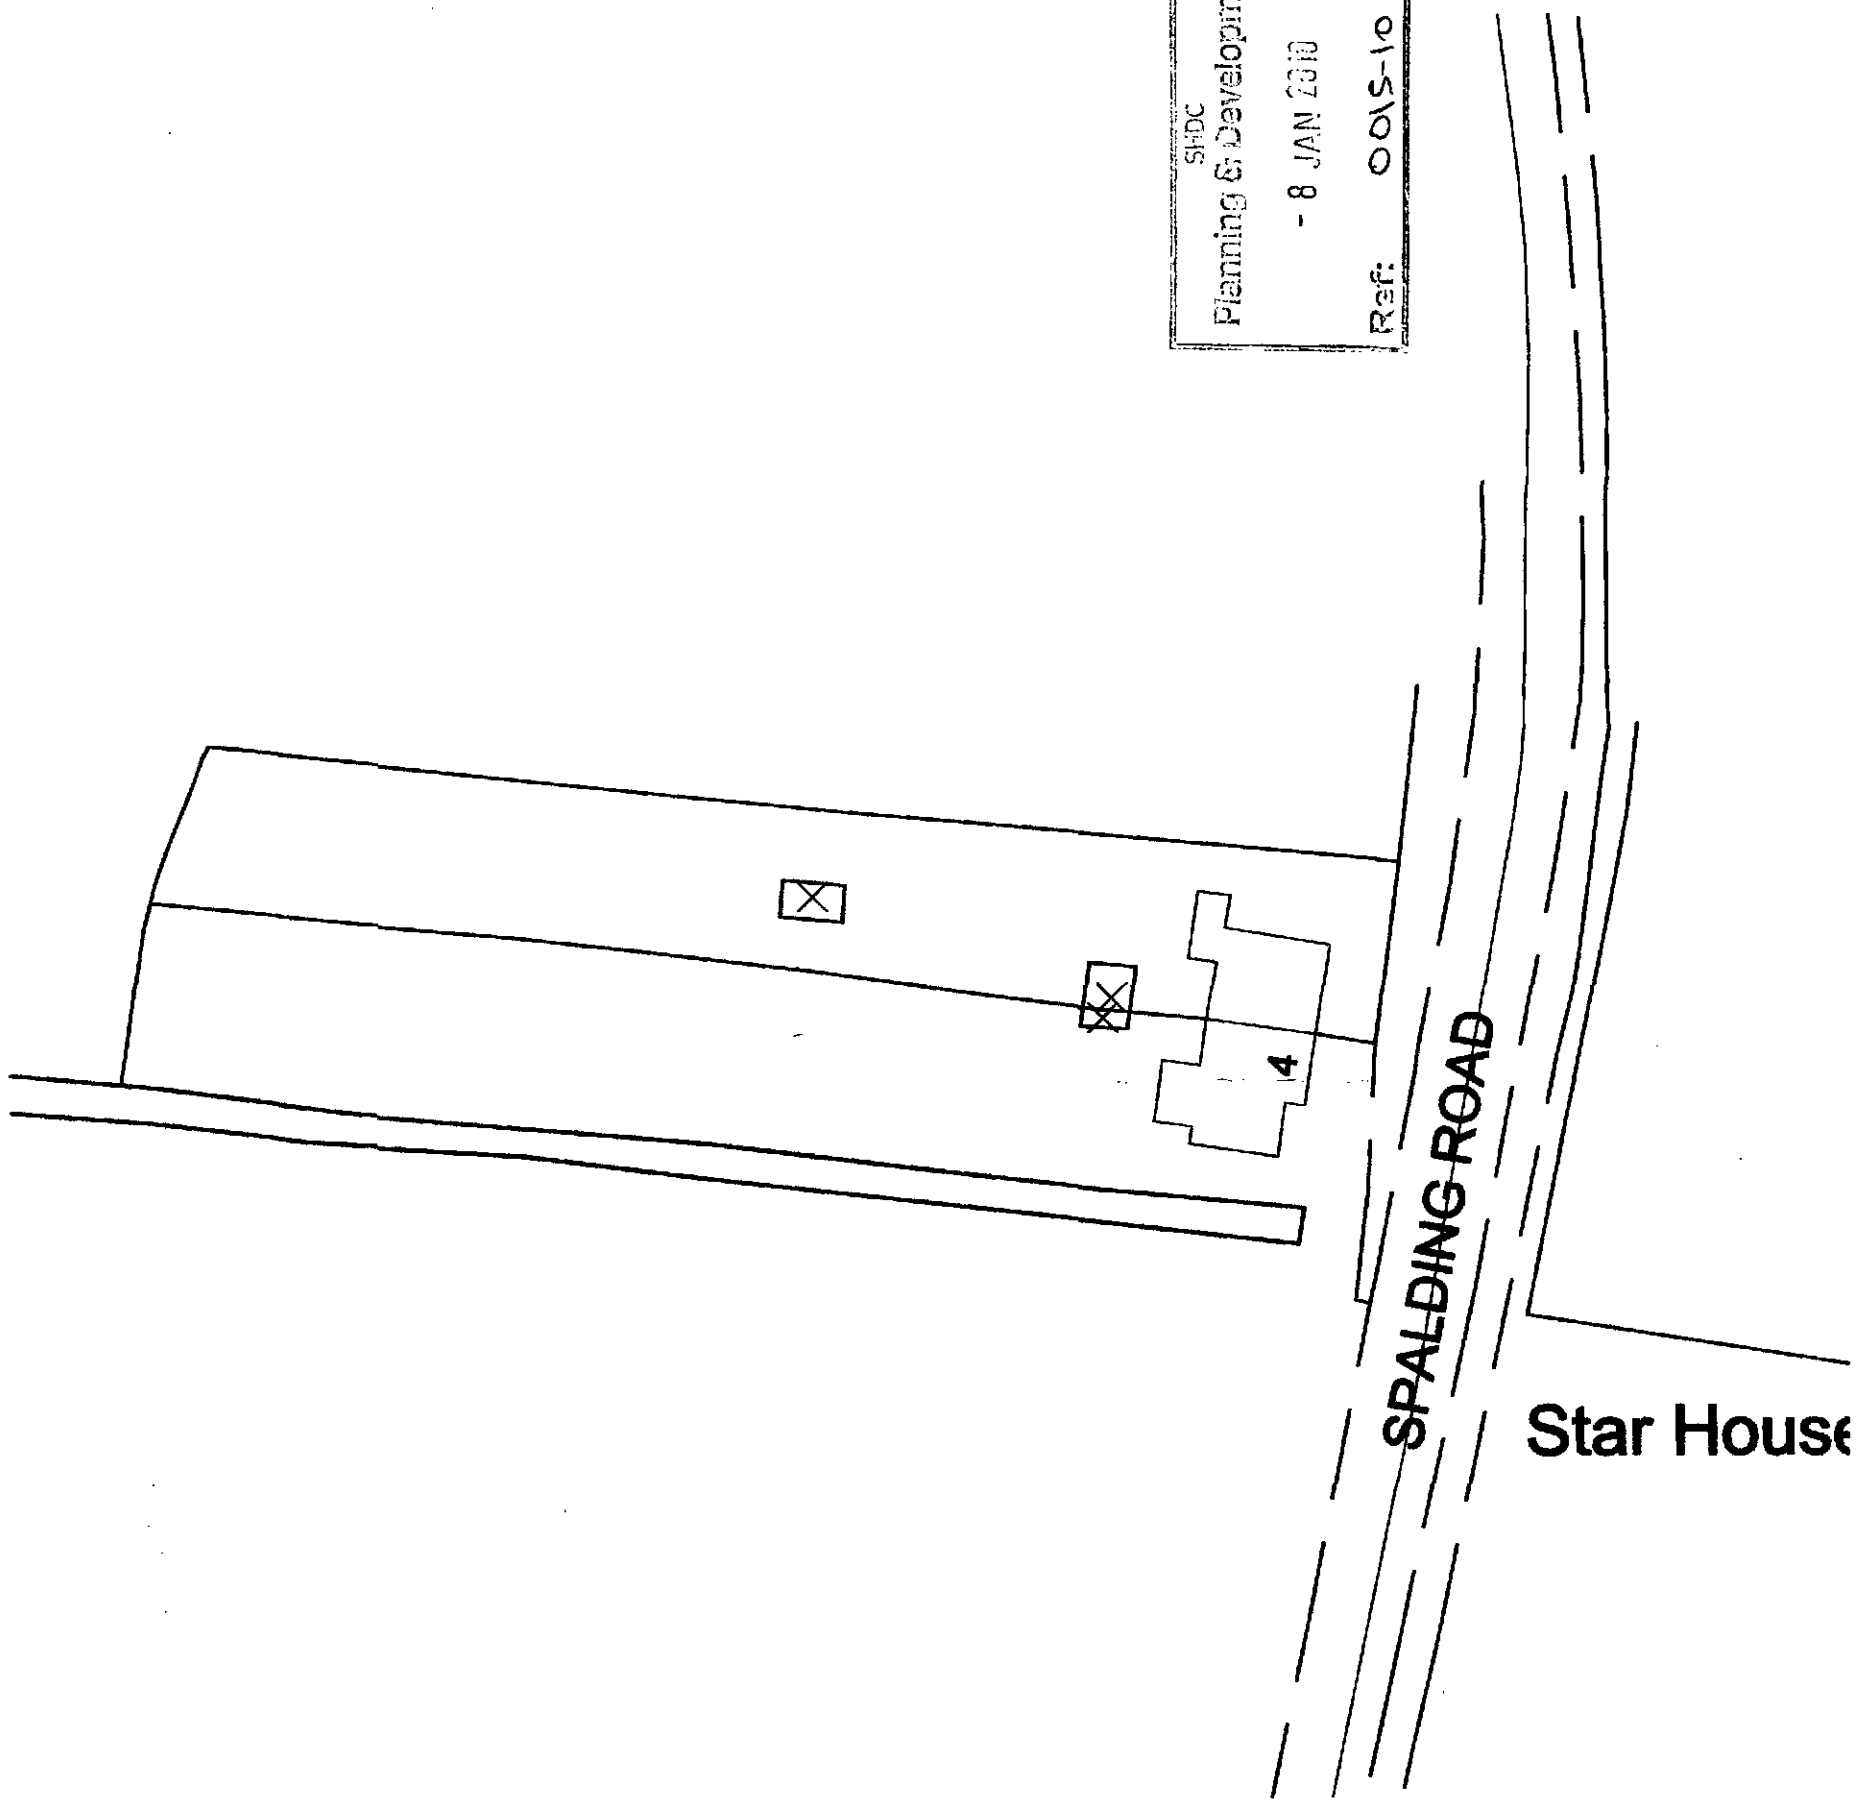

Site Block Plan

Scale 1:500

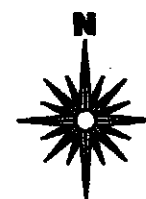

**2nd Floor - 5B Sheepmarket
Spalding
PE11 1BH
Tel: 01775 768 921
all: enquiries@brackneydesign.co.uk**

**Site : Proposed Two Storey Side Extension at:
4 Spalding Road
Gosberton
PE11 4NP**

Client :

Home Tailoring Ltd


Date: 2008-10-10

Scale : as noted


Drawing No:

No:
1865 - 02


Contractor to check all Dimensions on site prior to ordering materials / commencing work.Do Not Scale from this Drawing - If In doubt then please ask

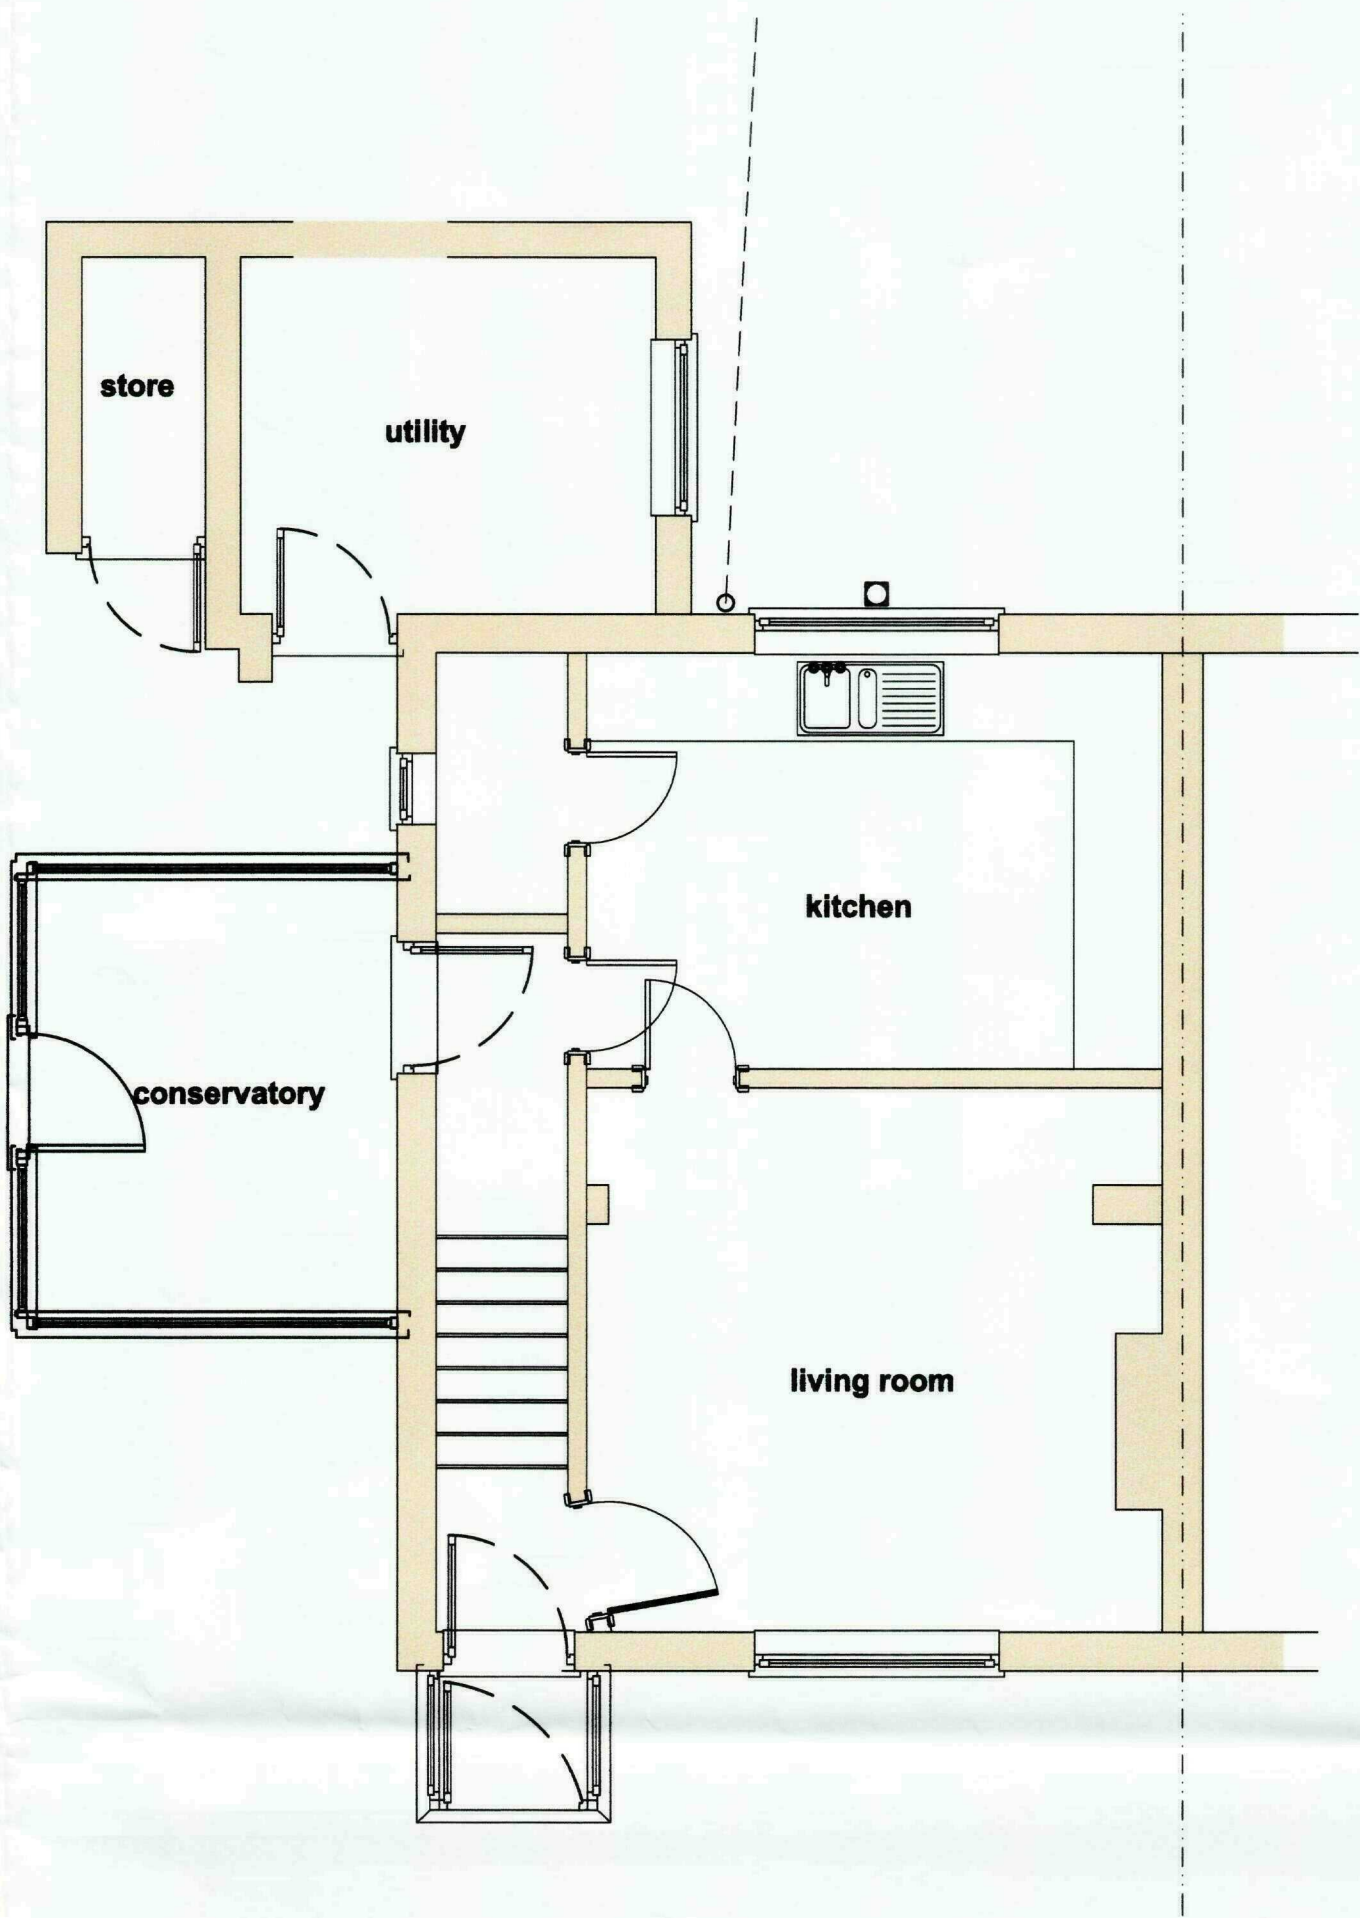

Ground Floor Plan
Scale 1:50

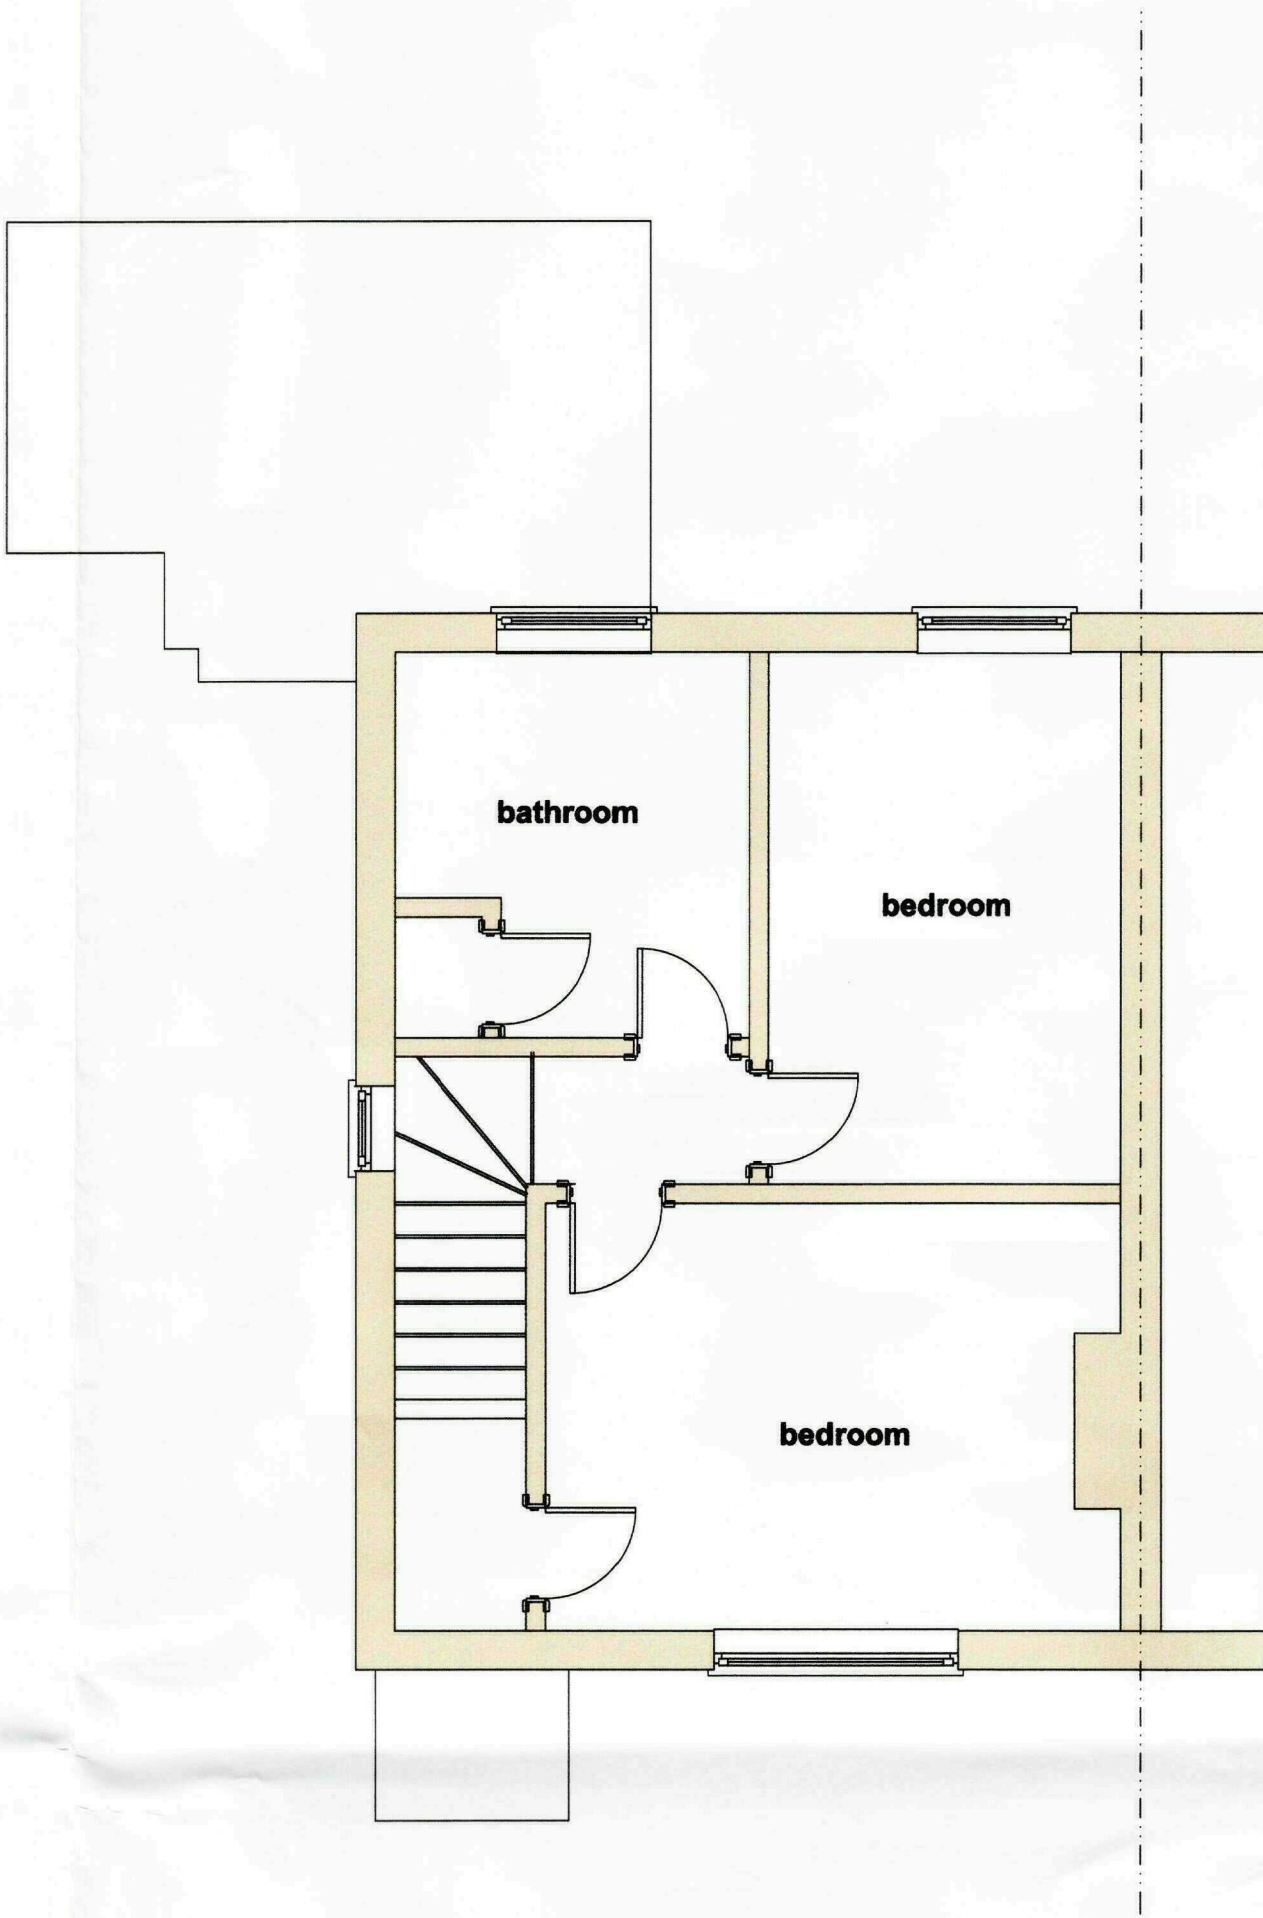

First Floor Plan
Scale 1:50

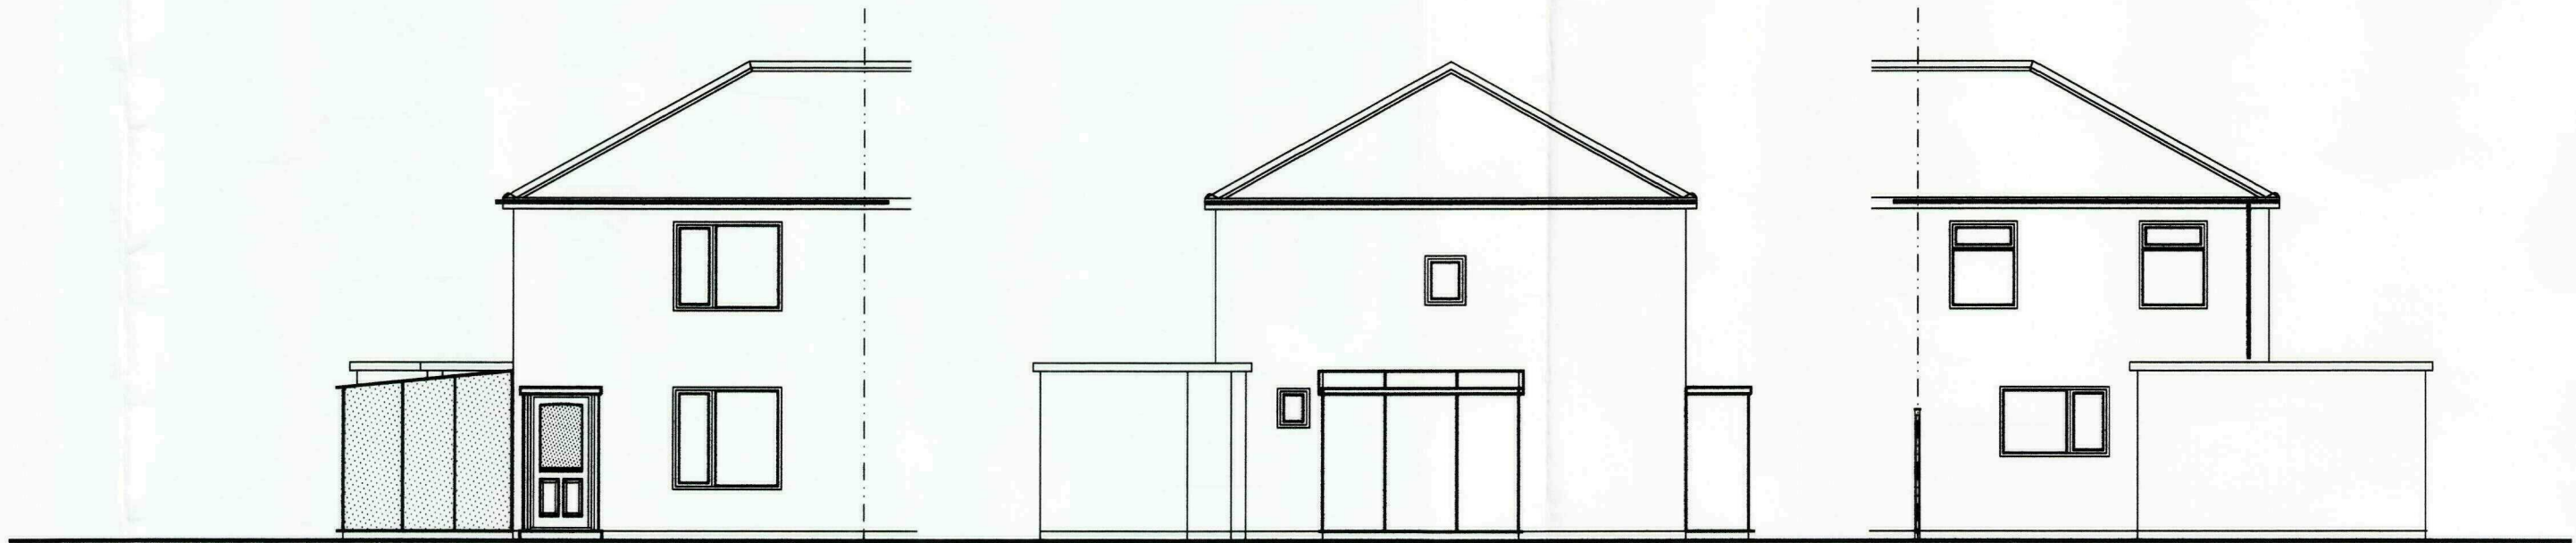

Front Elevation
Scale 1:100

Side Elevation
Scale 1:100

Rear Elevation
Scale 1:100

SHDC
Planning & Development
- 0 JAN 2010
Ref: 0045-10

GENERAL CONDITIONS
Contractors are responsible for checking all dimensions on site when work commences and before ordering any materials. Any discrepancies should be brought to the attention of the Client for remedial action before commencing further.

All materials not specified to be of a standard suitable for the work proposed and be fit for purpose. All work to be in accordance with good building practise and all necessary BS codes for Workmanship on Building Sites.

Revisions

Client: **Home Tailoring Ltd**

Site: **Proposed Two Storey Side Extension at:
4 Spalding Road
Gosberton
PE11 4NP**


Dwg Title: **Existing Plans and Elevations**




2nd Floor - 5B Sheepmarket
Spalding
PE11 1BH
Tel : 01775 768 921
e-mail: enquiries@remwaydesign.co.uk

Dwg Size	Drawing Number	Revision:
A1	1865-03	

Contractor to check all Dimensions on site prior to ordering materials / commencing work.Do Not Scale from this Drawing - If In doubt then please ask

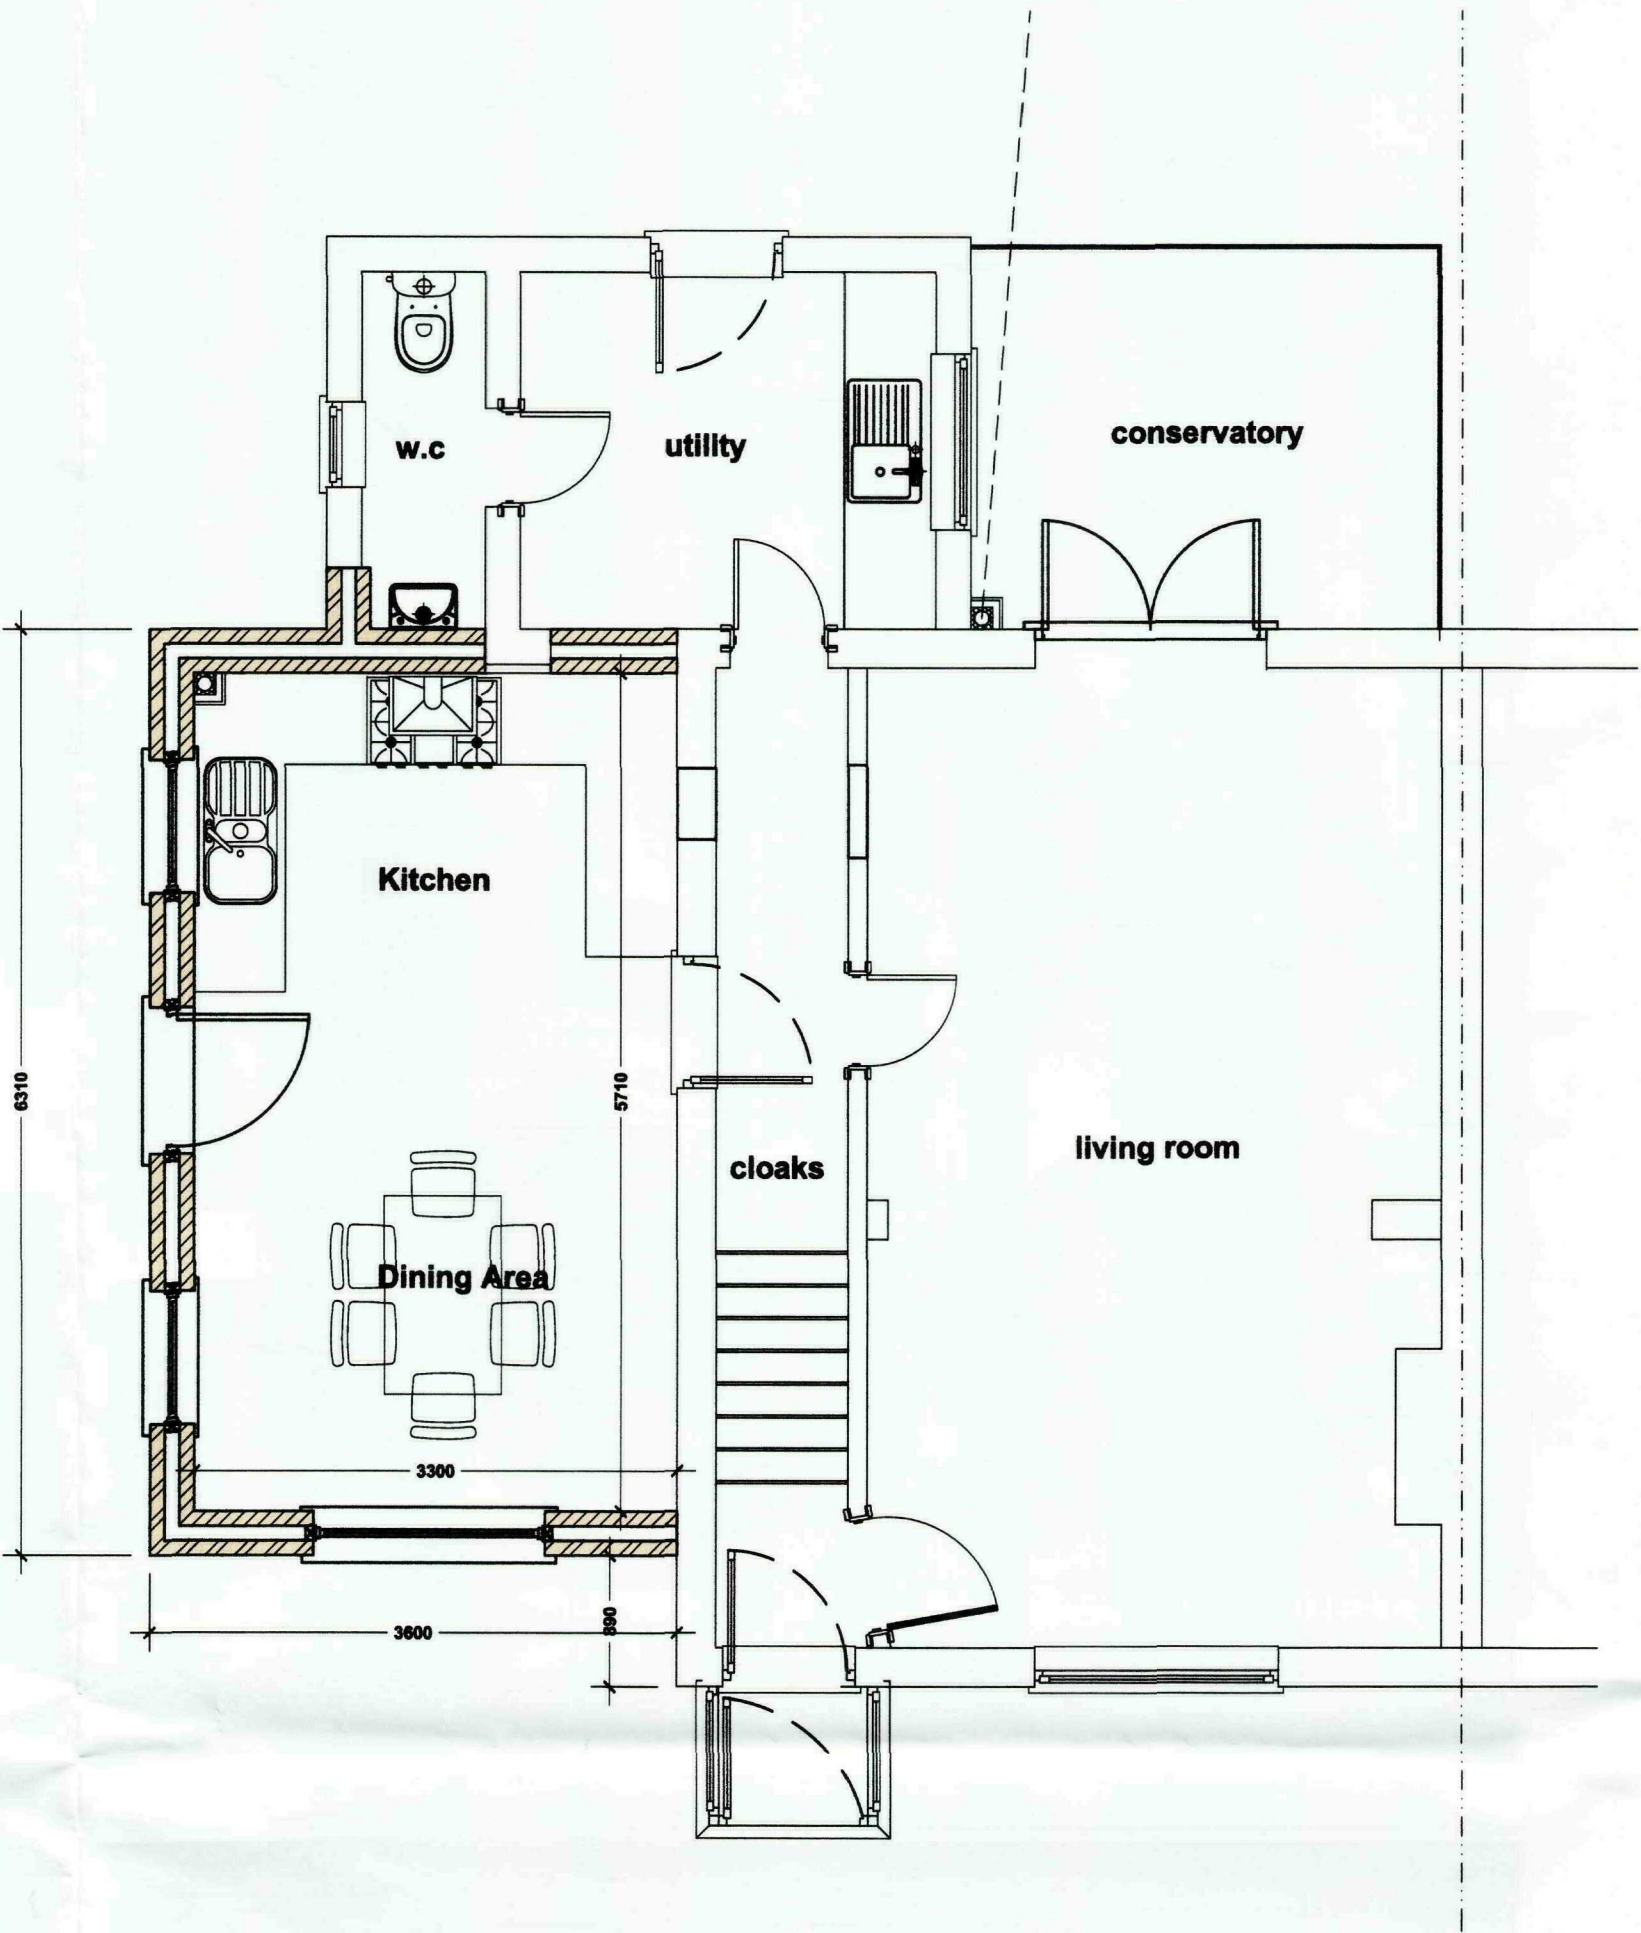

Ground Floor Plan
Scale 1:50

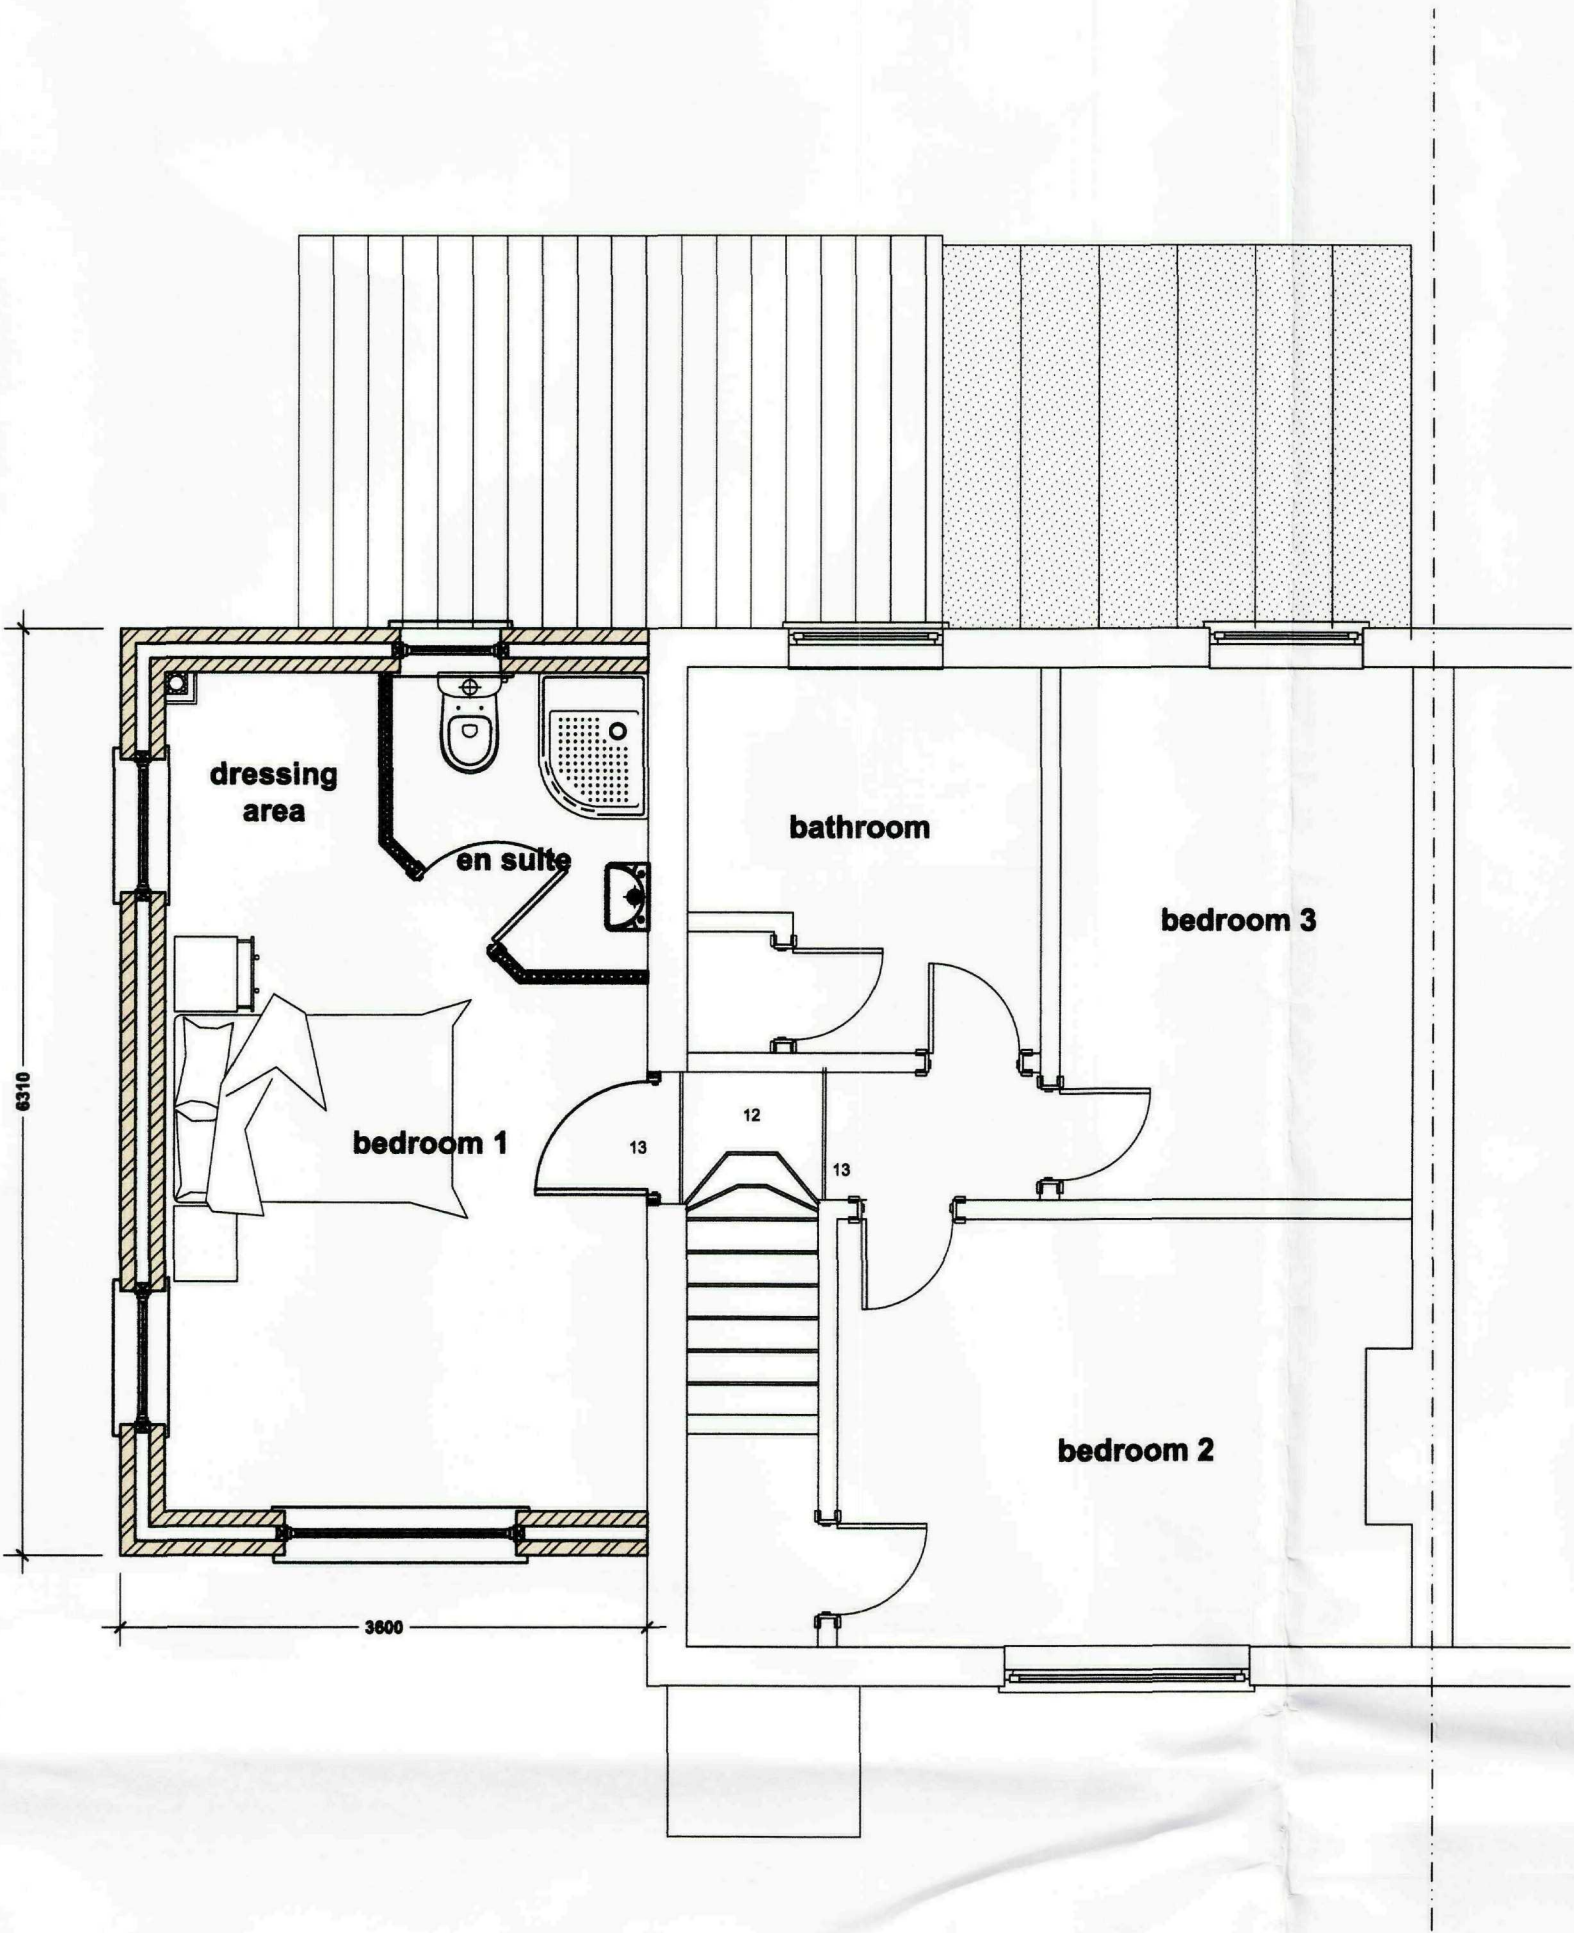


First Floor Plan
Scale 1:50



Front Elevation
Scale 1:100

Side Elevation
Scale 1:100

Rear Elevation
Scale 1:100

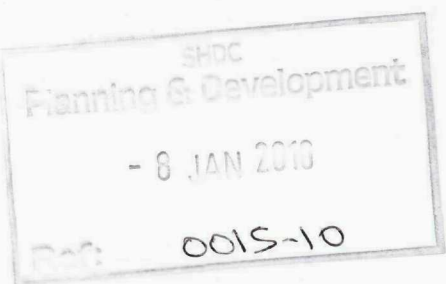

GENERAL CONDITIONS
Contractors are responsible for checking all dimensions on site when work commences and before ordering any materials. Any discrepancies should be brought to the attention of the Client for remedial action before commencing further.

All materials not specified to be of a standard suitable for the work proposed and be fit for purpose. All work to be in accordance with good building practise and all necessary BS codes for Workmanship on Building Sites.

Revisions

rev A - 15.12.09 - Amended to suit Clients comments

Client:
Home Tailoring Ltd

Site:
**Proposed Two Storey Side Extension at:
4 Spalding Road
Gosberton
PE11 4NP**

Dwg Title:
Proposed Plans and Elevations



2nd Floor - 5B Sheepmarket
Spalding
PE11 1BH
Tel : 01775 768 921
e-mail: enquiries@remwaydesign.co.uk

Dwg Size	Drawing Number	Revision:
A1	1865-04	A

PLEASE NOTE:
Due to areas of the structure being covered, unexposed or otherwise inaccessible the notes / specifications of existing materials are subject to confirmation of site when it is feasible to expose the relevant areas of construction.