



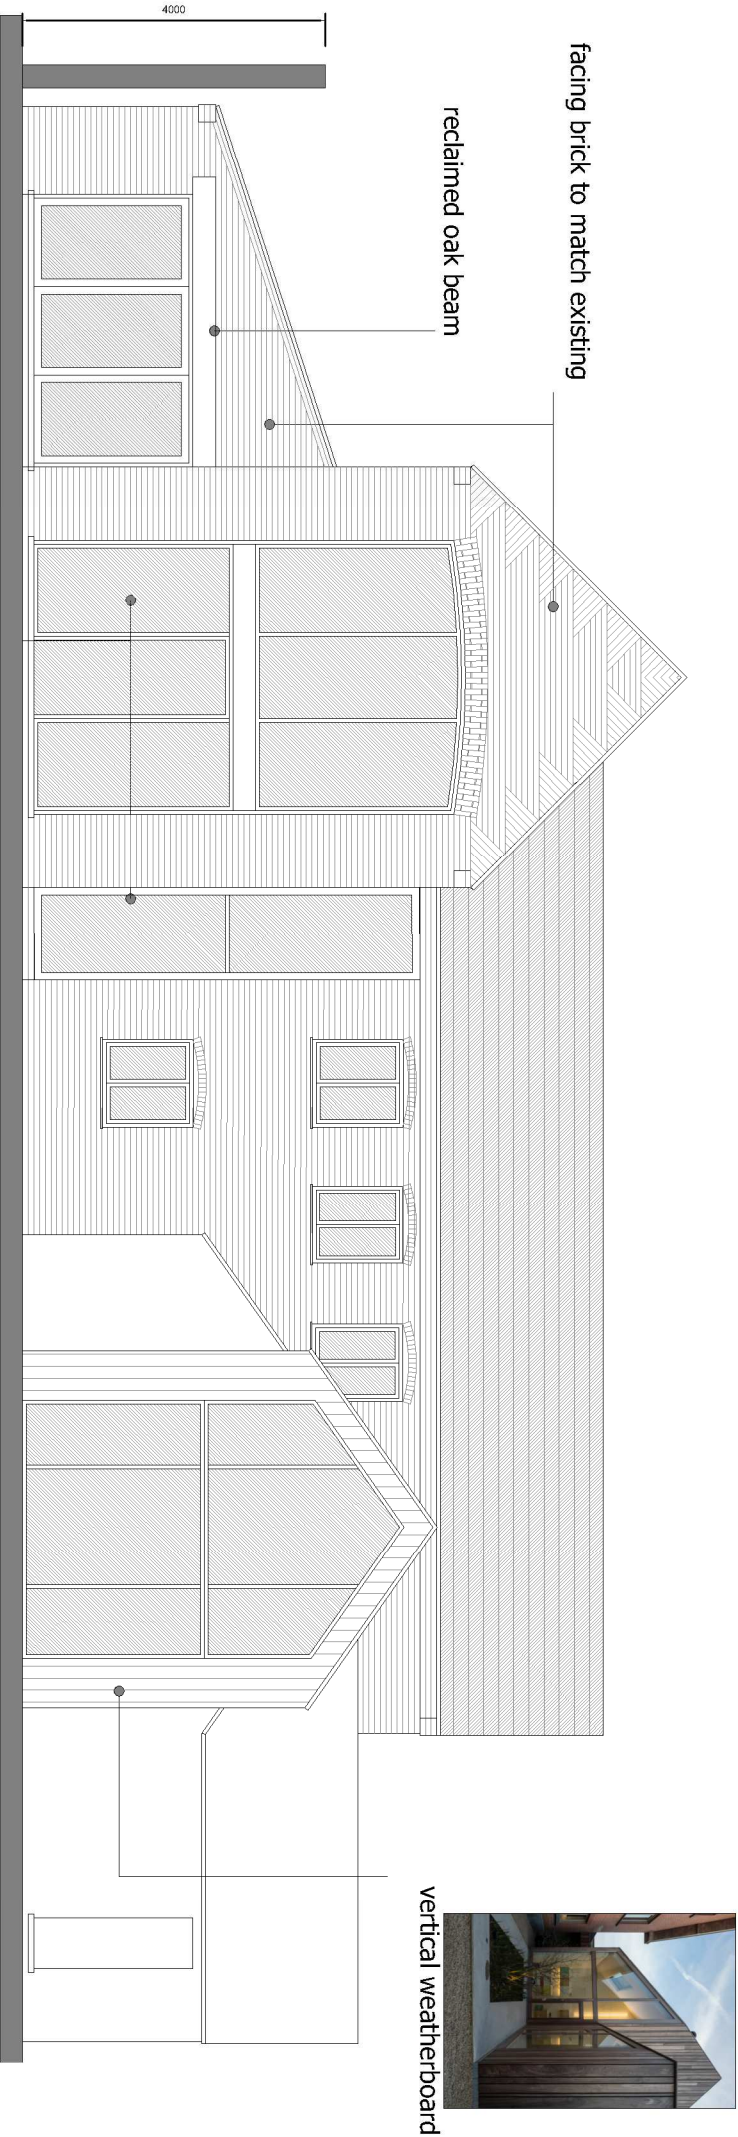


PROPOSED EAST ELEVATION


Aluminum doors
and frame RAL 7044

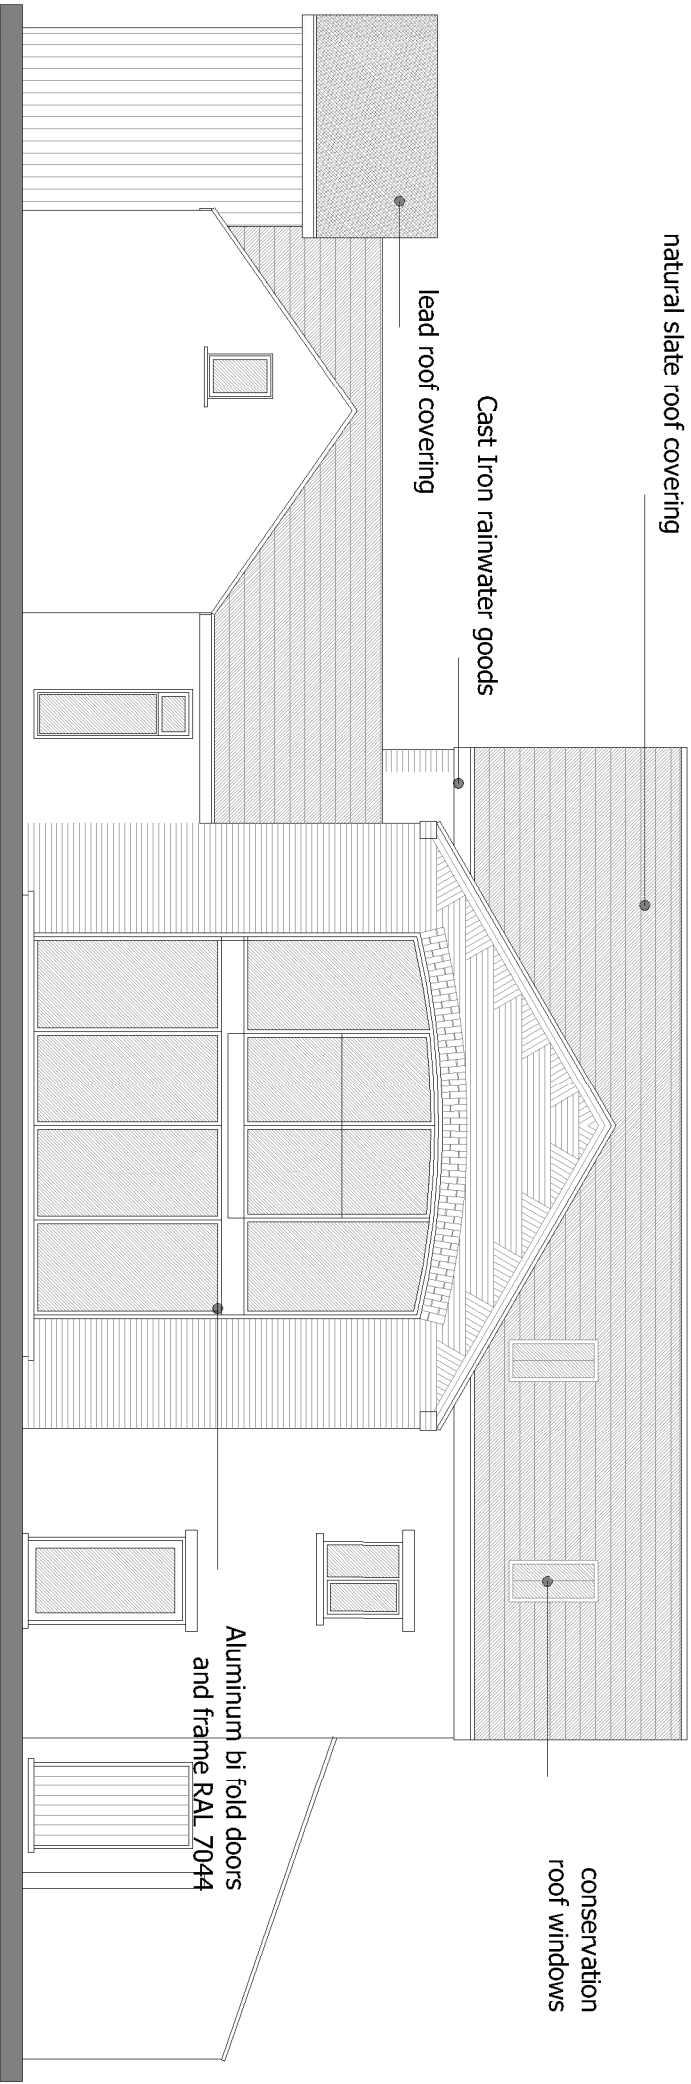

PROPOSED SOUTH ELEVATION

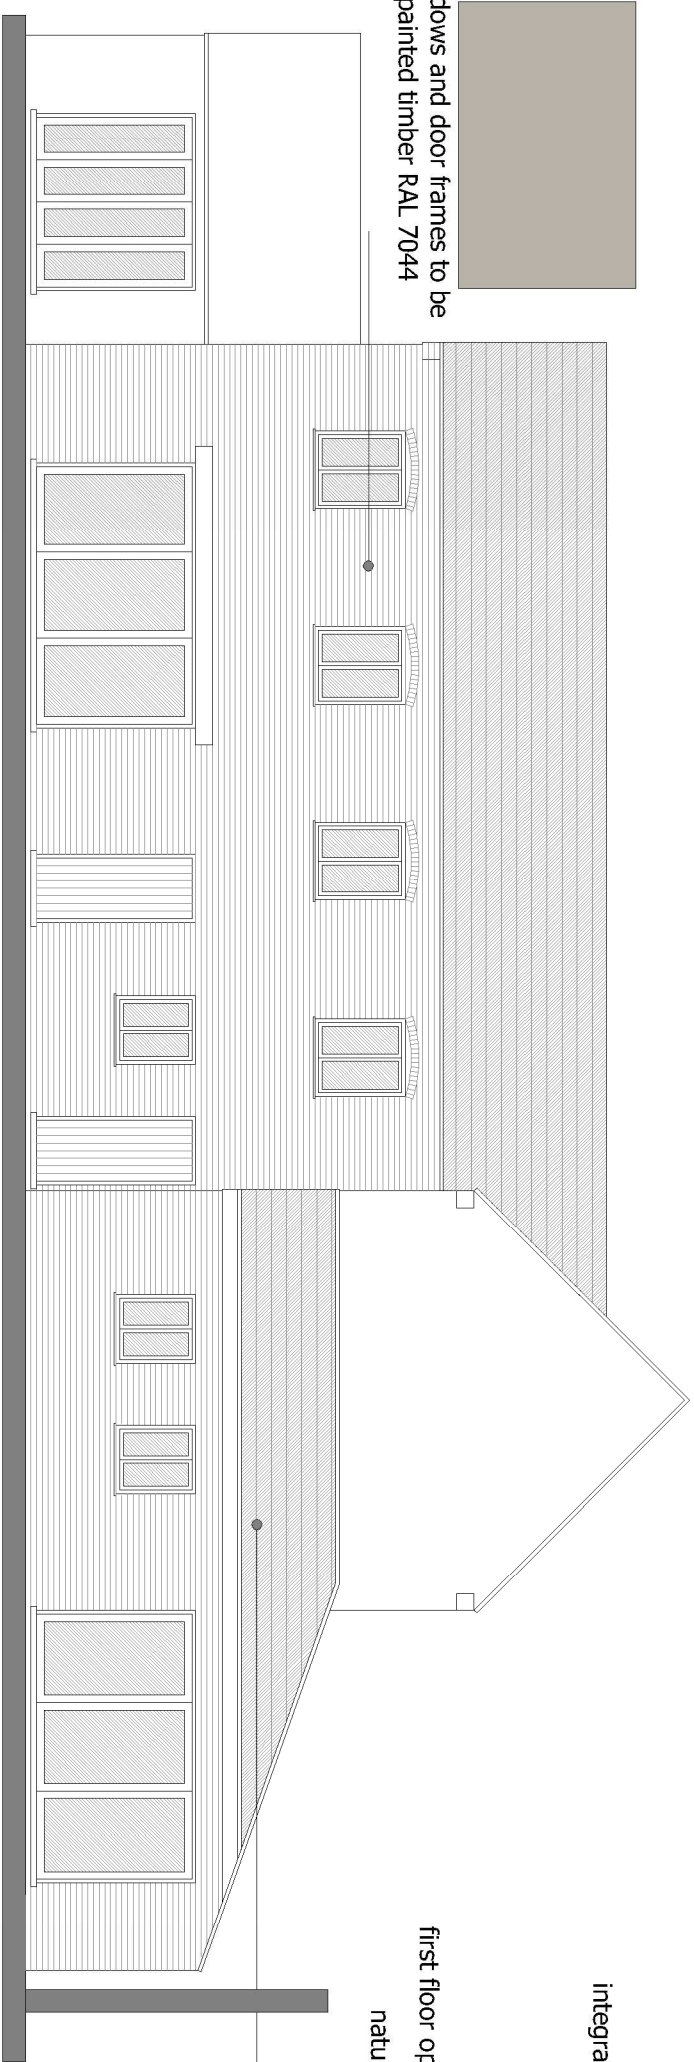

PROPOSED WEST ELEVATION

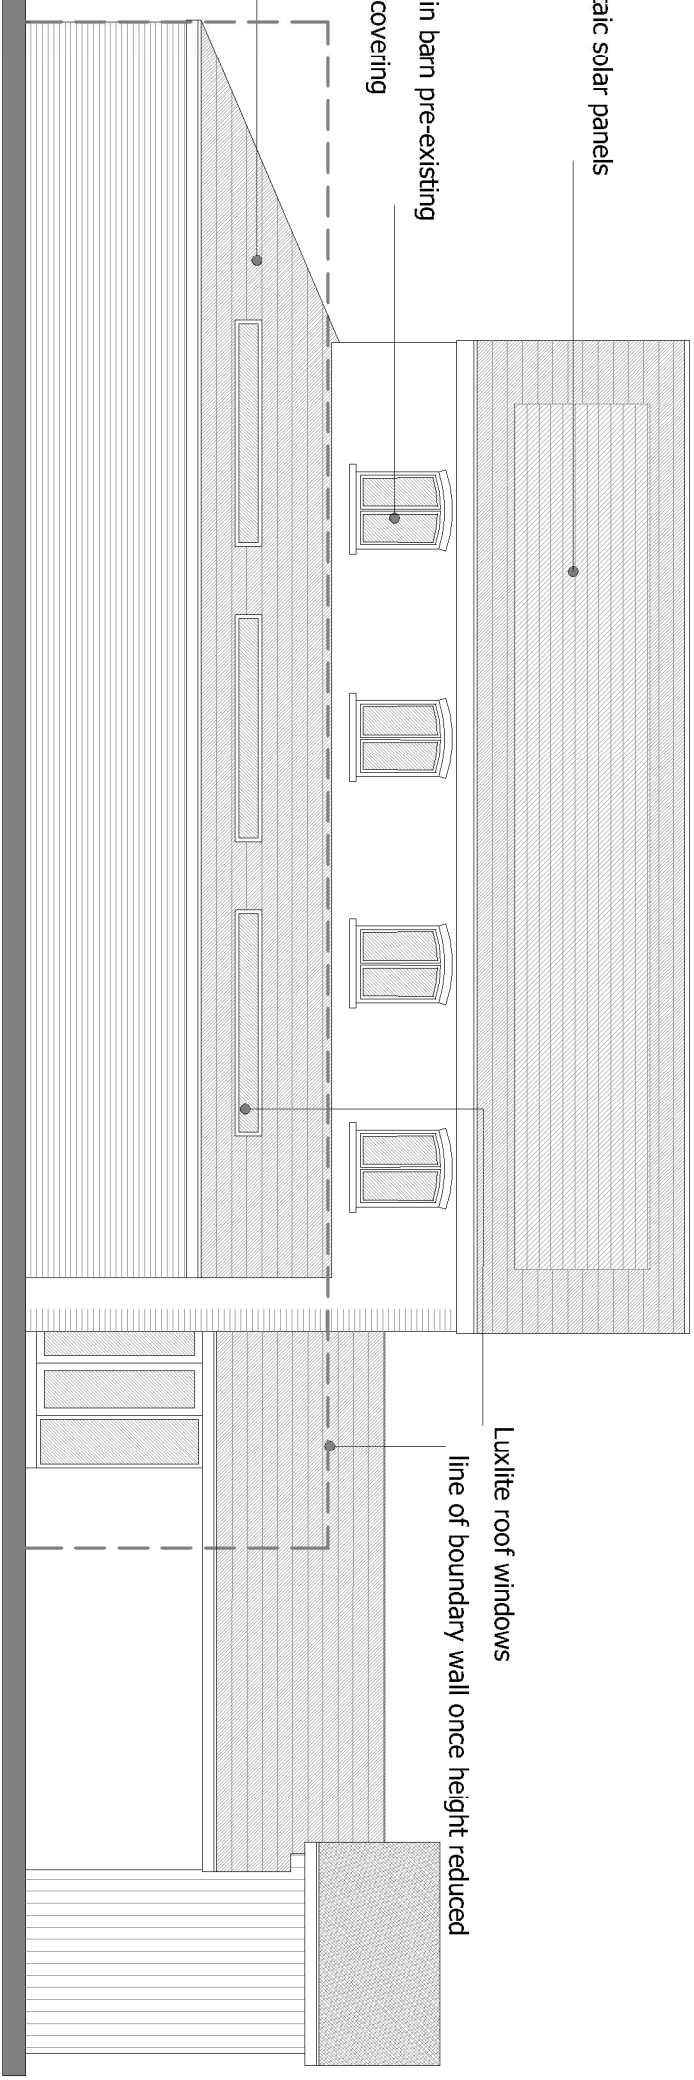

PROPOSED SOUTH ELEVATION

Revision	Date	AWM	Amendment to detailing
A	05/01/22	AWM	Drawn

Client **Ms Mel Firth**

Project **Barn Conversion - Hazelwood Grange**

Drawing **Planning Elevations**

Scale **1:100, @ A2** Drawn **TAC** Checked **AWM** date **21/05/2020** Drawing No. **19/544/PA/005A**

Trevor A Clay RIBA Ltd, 14 Old Fendike Road, Weston Hills, Spalding, Lincs, PE126DD
01406 380027 07778 597975 trevor@tacarchitects.co.uk www.tacarchitects.co.uk