


PROPOSED HOUSE AND DOUBLE GARAGE AT PLOT 2, BAKER'S YARD  
 BELCHMIRE LANE GOBBERTON FOR MR + MRS KNIGHTS  
 BLOCK PLAN - SCALE 1:500 DATE - DEC 2001.

NOTE - GARAGE CONSTRUCTION  
 - PITCHED ROOF ALL AS MATCHING  
 THE MAIN DWELLING HOUSE.  
 HEIGHT TO RIDGE - 5.0m

Ref: 0024/02



PROPOSED GARAGE

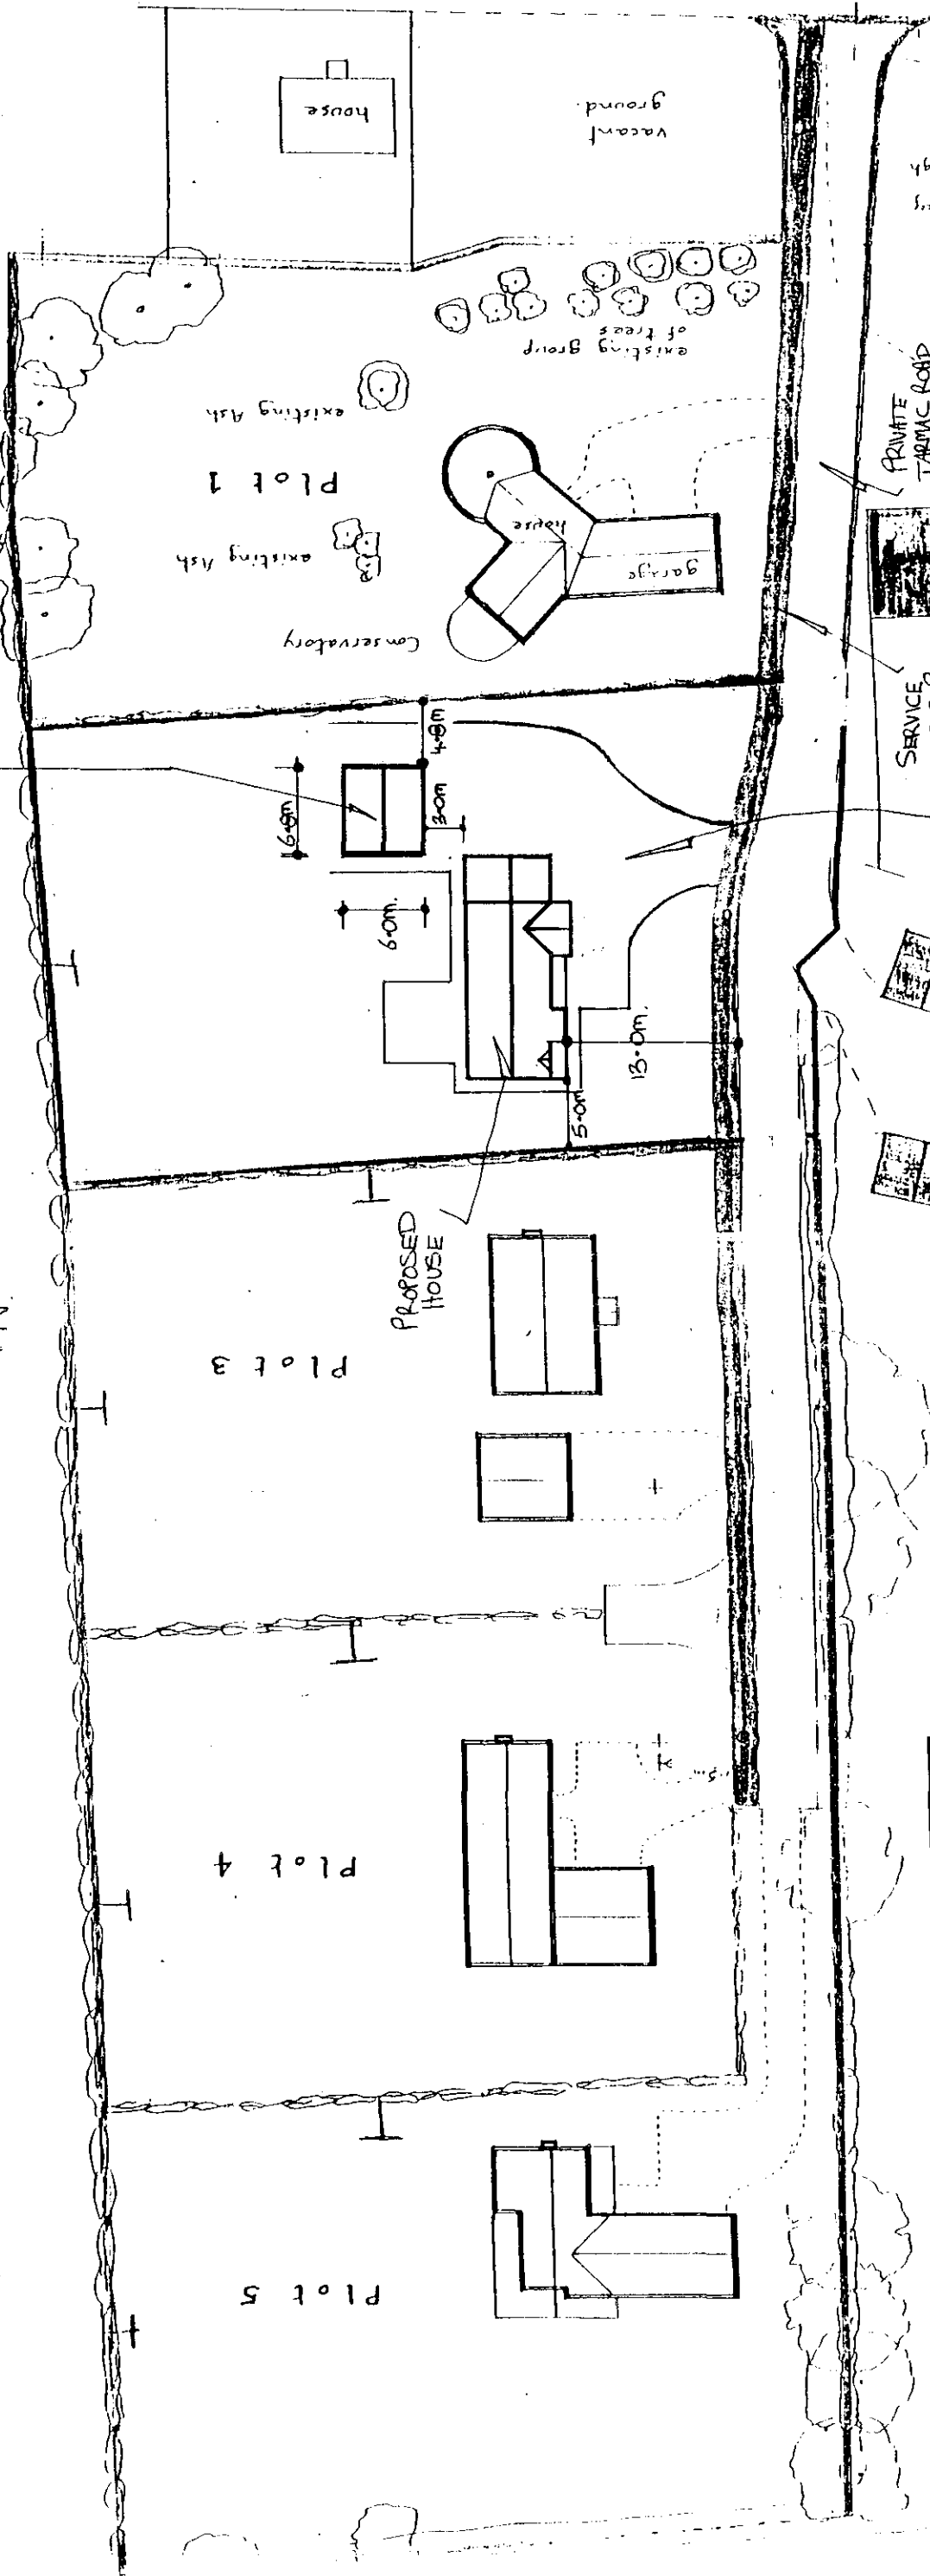

2.4 x 57m visibility splay  
 to be kept clear of all  
 obstructions over 0.5m high

PRIVATE  
 TARMAC ROAD

SERVICE  
 STRIP

PROPOSED  
 DRIVE + TURNING


Godfrey  
 Avenue

Belchmire Lane

Proposed house & detached double garage at plot 2 Bakers Yd Belchmire Lane Gosberton for Mr & Mrs Knights.

Scales - All 1:100 - Figured dimensions take preference  
 Date: DEC 2001  
 Refer to separate site plan for siting and garage details.


BRICKS (to all elevations) — MULTI-STOCK DESIMPEL HERITAGE BLEND.  
 ROOF TILES — MARLEY SLATE GREY CONCRETE INTERLOCKING DOUBLE PANTILE  
 WINDOW/DOORS + FRAMES — SOFTWOOD - LIGHT OAK STAINED.  
 SOFFITS/FACIAS/BARGES — SOFFITS/FACIAS - LIGHT OAK STAINED, CORBELLED B/WK AS NECESSARY.  
 3 NO. COURSES OVERSAILING B/WK TO ALL VERGES (CENTRE COURSE ALTERNATE HEADERS).  
 GUTTER/DOWNPipes — BLACK HALF ROUND AND CIRCULAR BLACK DOWNPIPES.

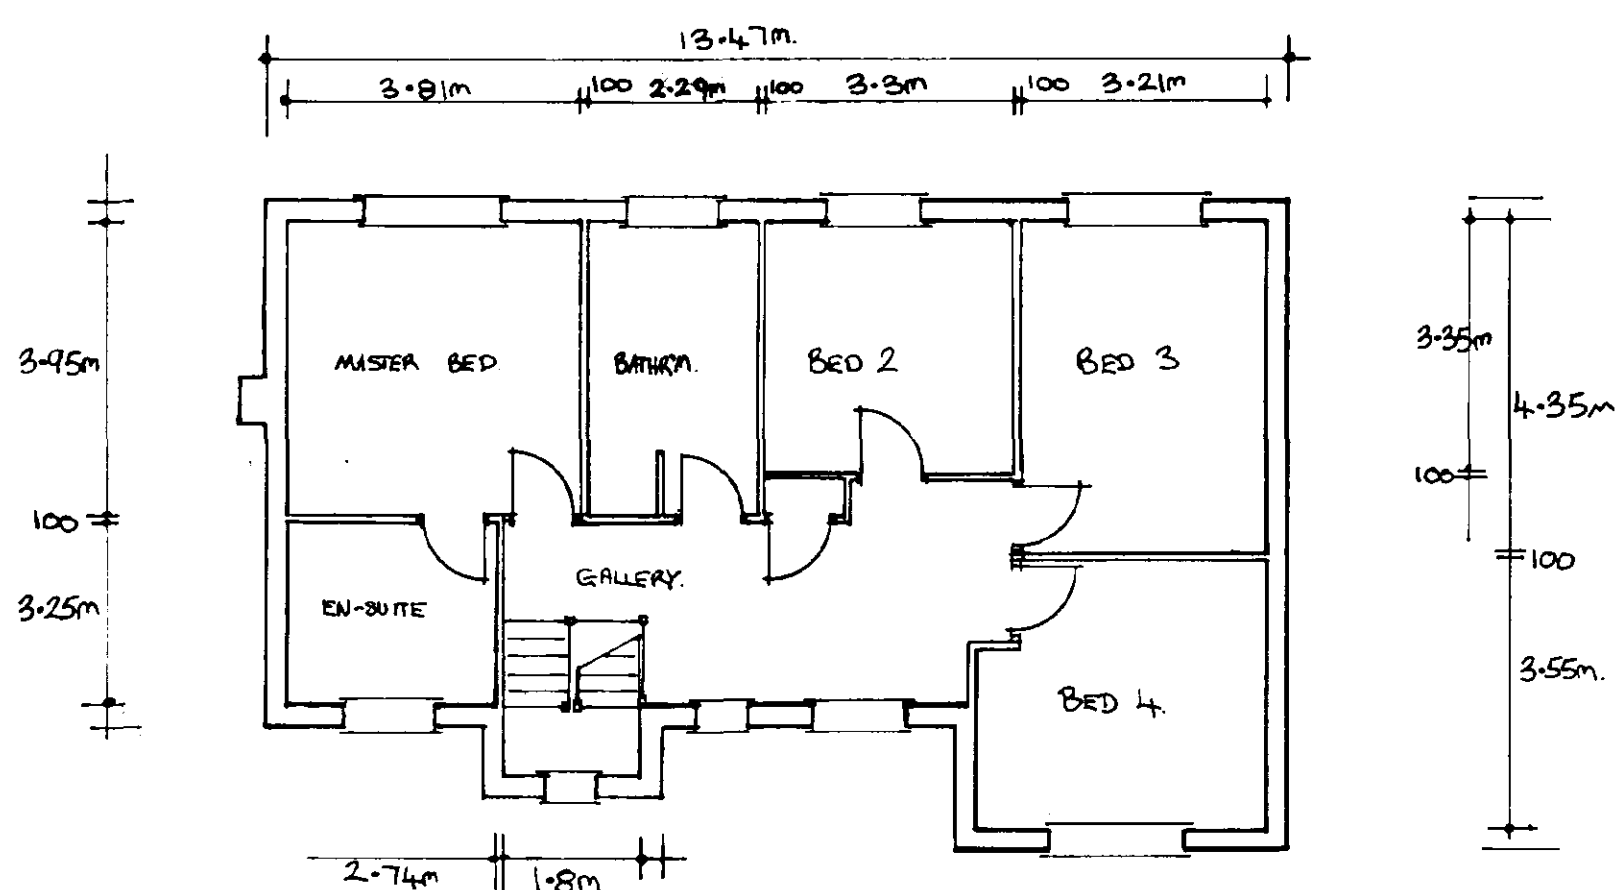


FIRST FLOOR PLAN.




FRONT ELEVATION - NORTH EAST.

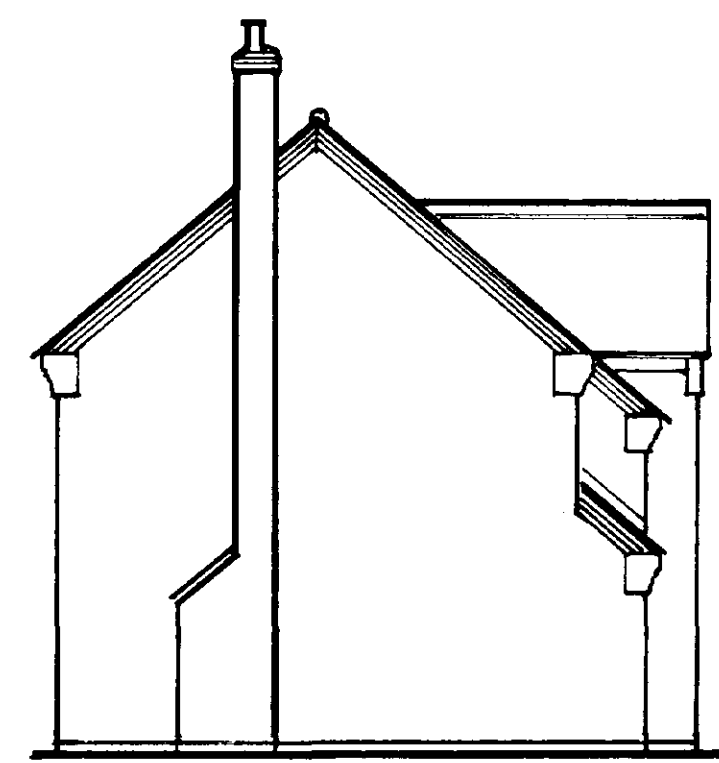


SIDE ELEVATION - SOUTH EAST.

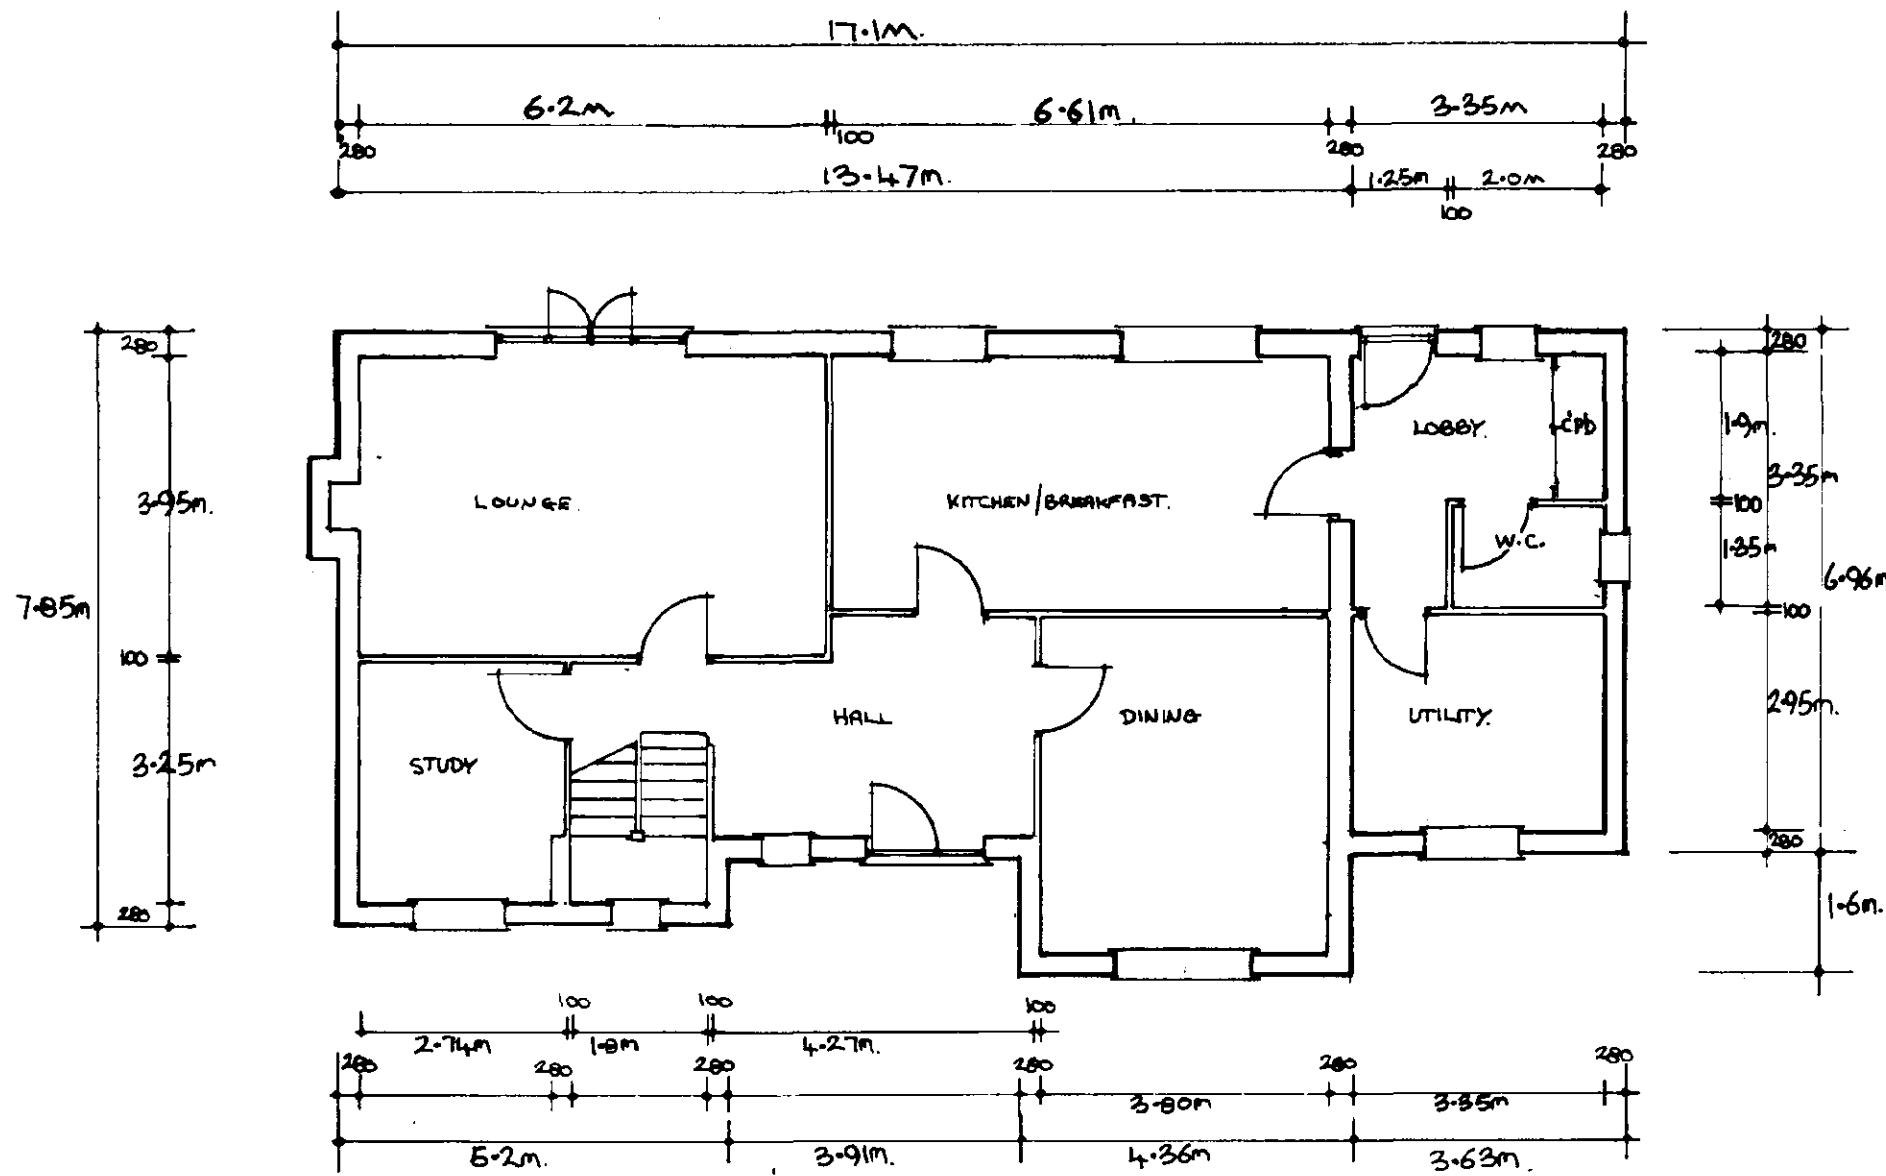

GROUND FLOOR PLAN.

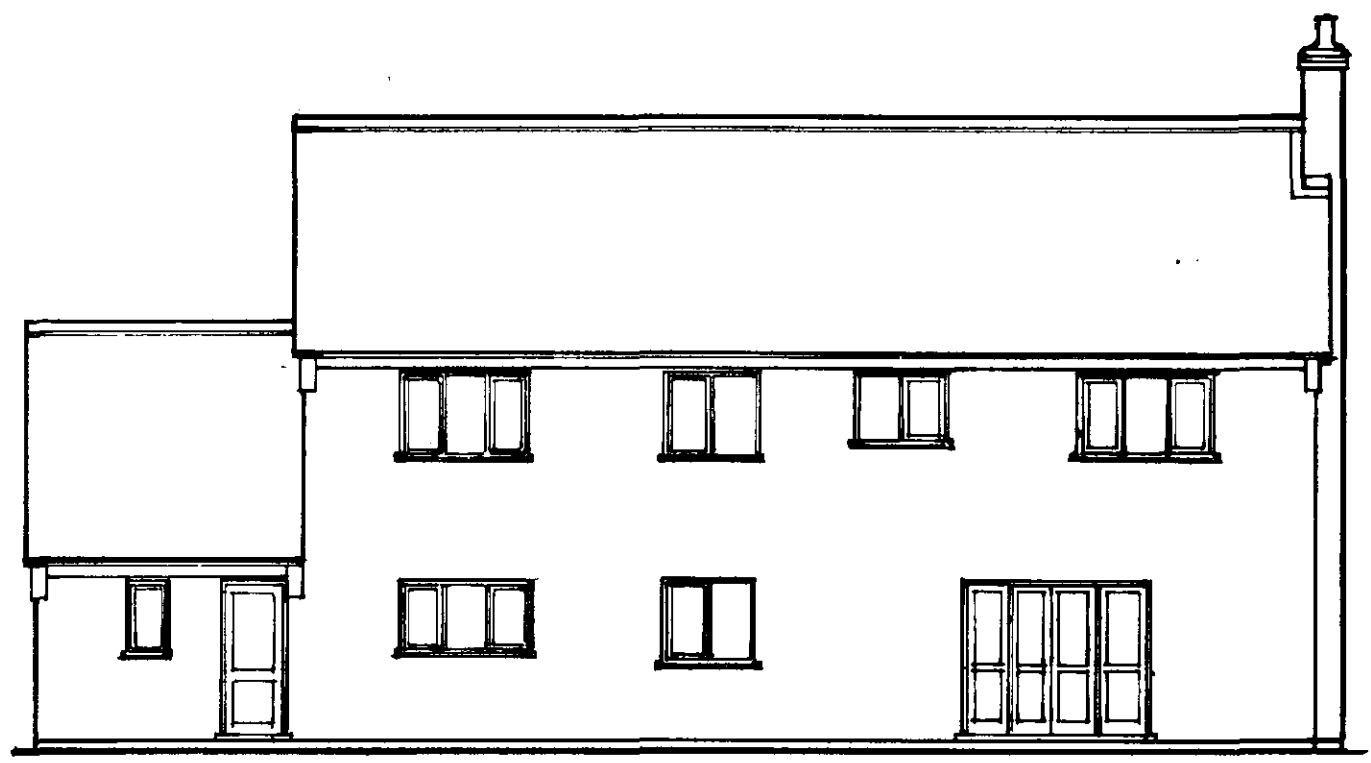

BACK ELEVATION - SOUTH WEST.

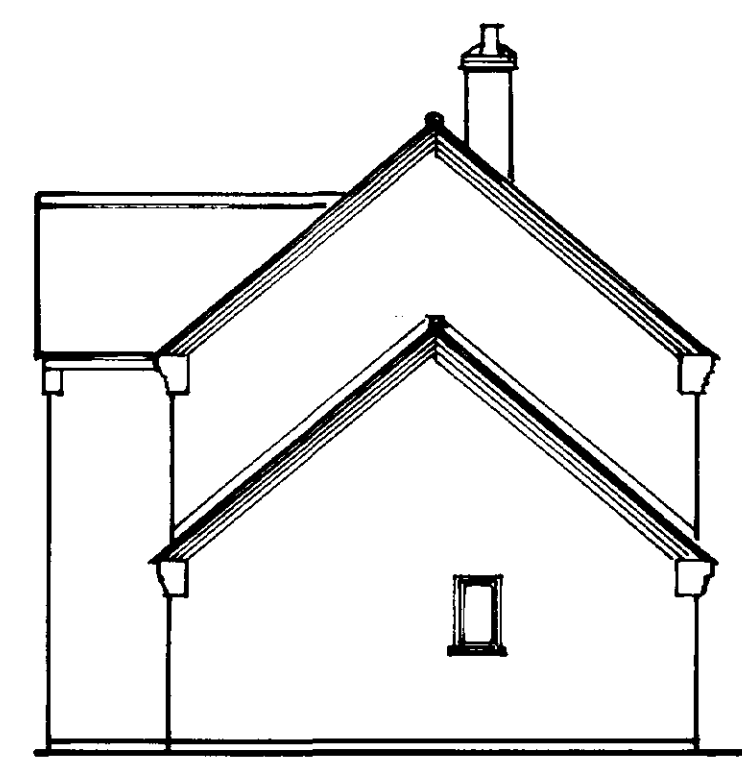

SIDE ELEVATION - NORTH WEST.

SOUTH HOLLAND DC  
 HOUSING & PLANNING  
 10 JAN 2002  
 Ref: 0024/02

DETERMINED  
 PLAN