


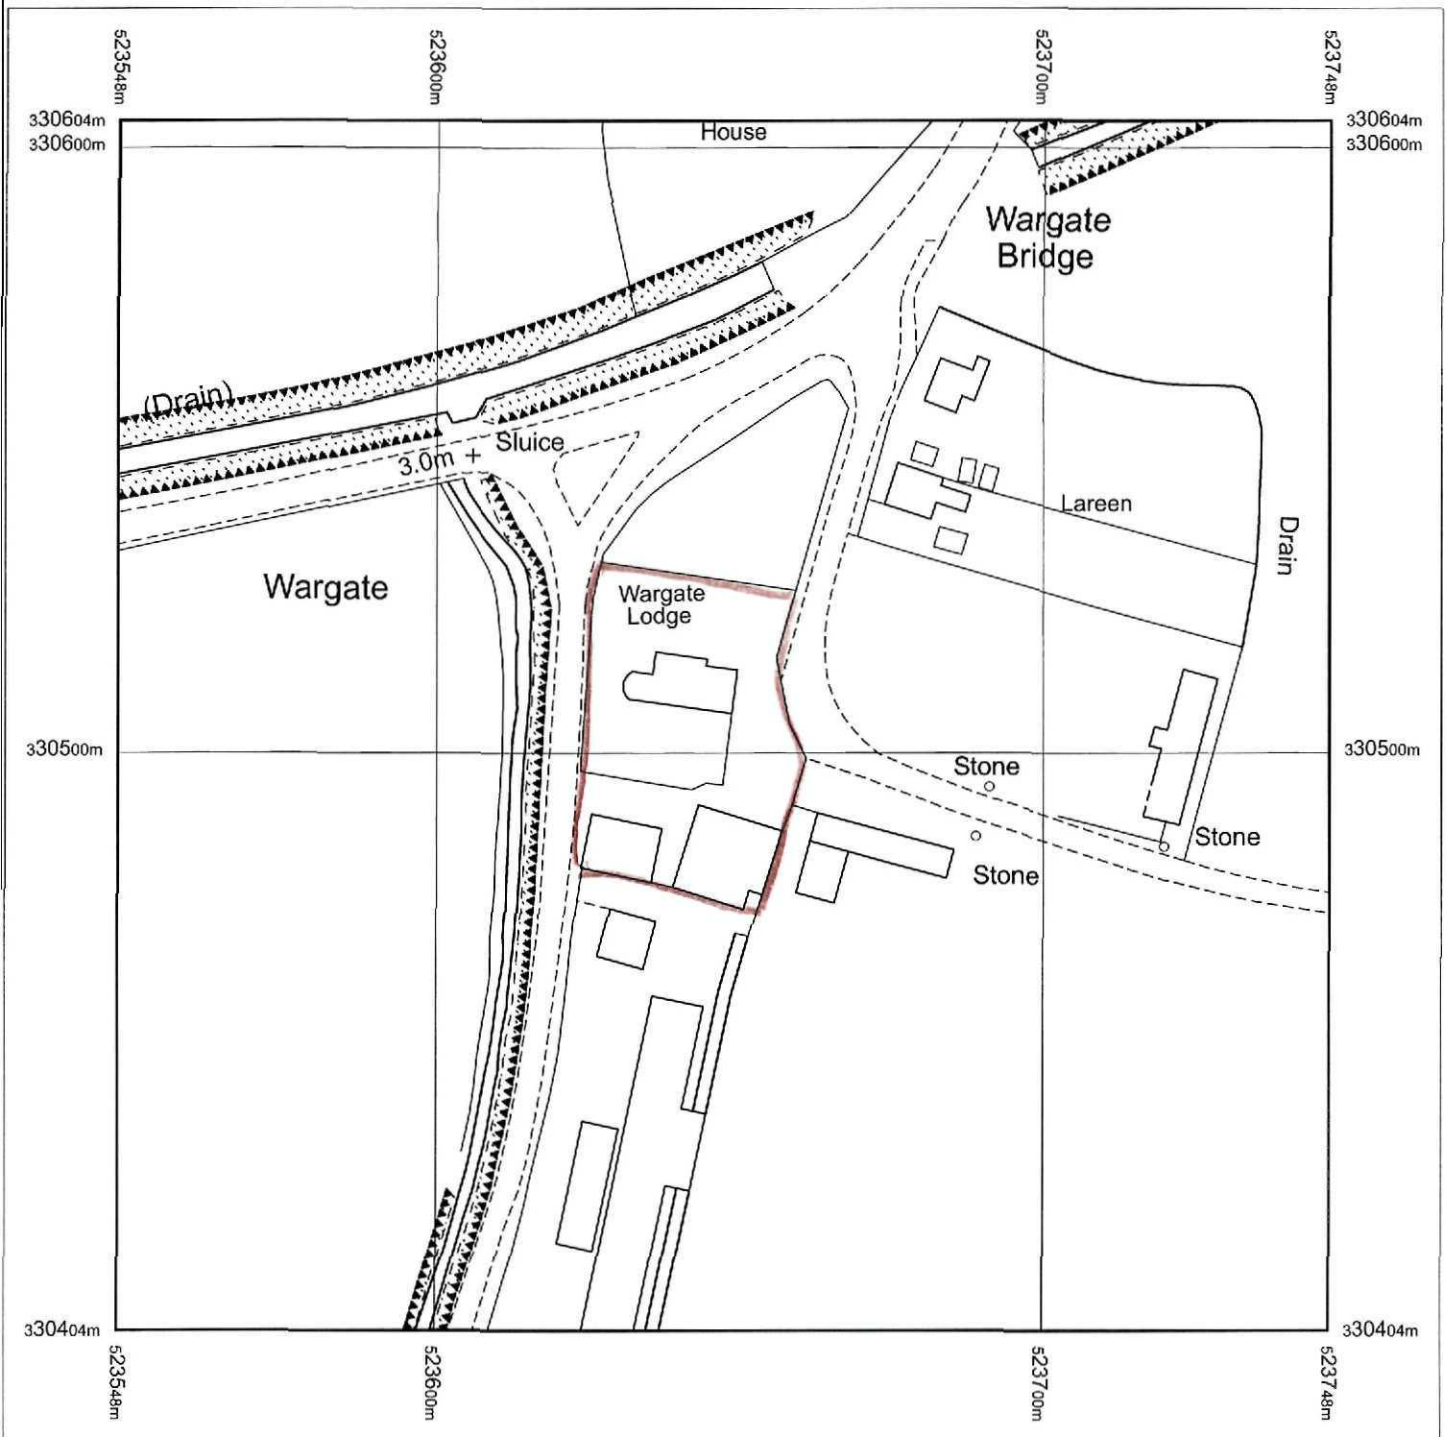

Produced 11.01.2011 from the Ordnance Survey National Geographic Database and incorporating surveyed revision available at this date. © Crown Copyright 2011.


Reproduction in whole or part is prohibited without the prior permission of Ordnance Survey.

Ordnance Survey, the OS Symbol and OS Sitemap are registered trademarks of Ordnance Survey, the national mapping agency of Great Britain.

The representation of a road, track or path is no evidence of a right of way.

The representation of features as lines is no evidence of a property boundary.


Part or all of this OS Sitemap is enlarged from mapping produced at one or more of the following scales: 1:1250, 1:2500, 1:10000.

 

Supplied by: **Bookmark Spalding Ltd**
 Serial number: 00110900
 Centre coordinates: 523647.5 330504.5

Further information can be found on the OS Sitemap Information leaflet or the Ordnance Survey web site:
www.ordnancesurvey.co.uk



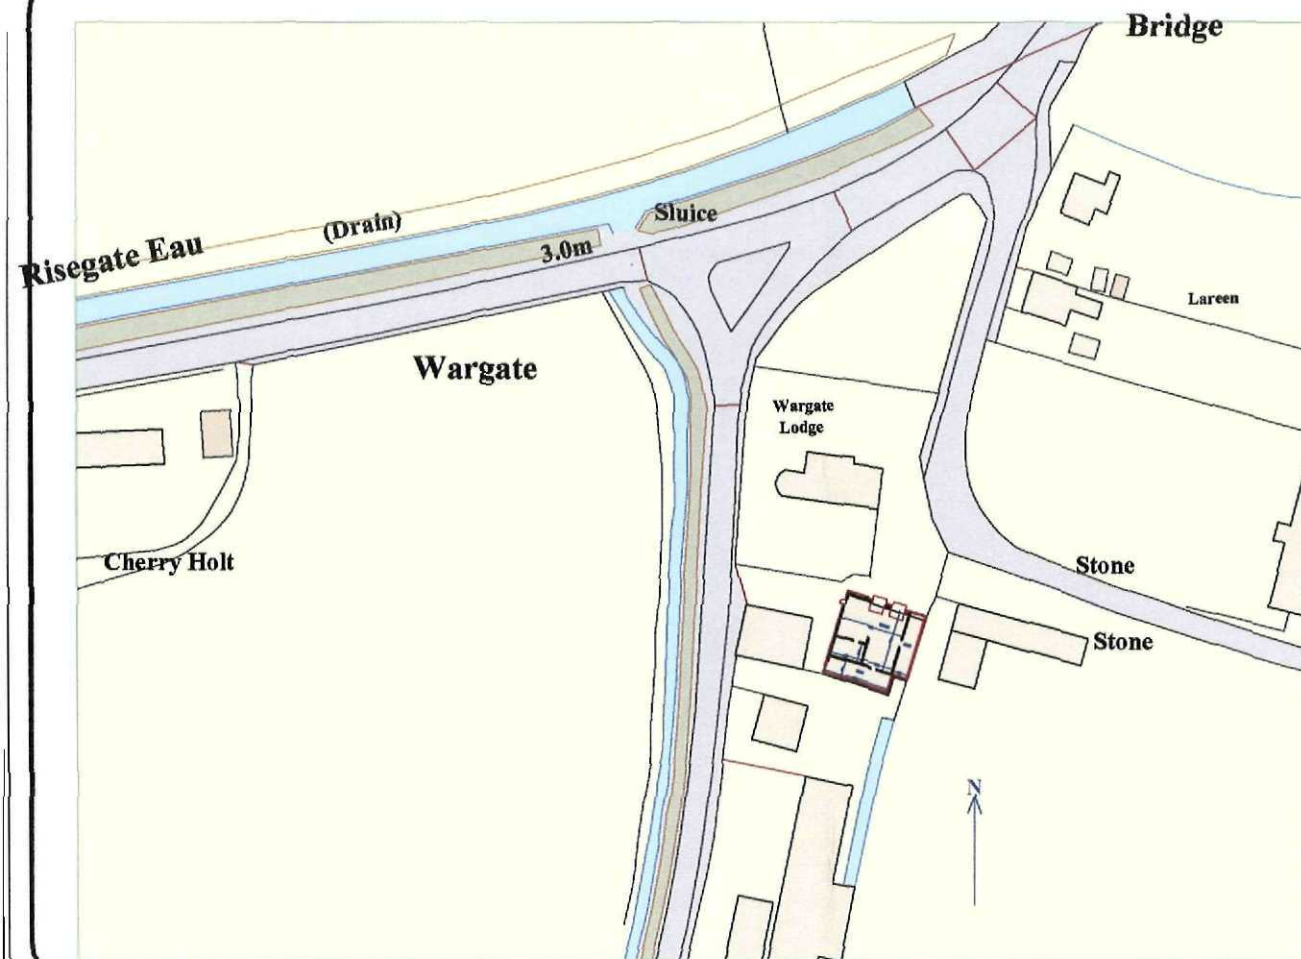

Ordnance Survey. (c) Crown Copyright 2010. All rights reserved. Licence number 100020449

General Notes

THIS DRAWING SHALL BE
READ IN CONJUNCTION
WITH THE SEPARATE
BUILDING REGULATION
SPECIFICATION NOTES

ALL DIMENSIONS SHALL BE
CHECKED ON SITE AND
UNDER NO CIRCUMSTANCES
SHALL DIMENSIONS BE
TAKEN FROM THE
DRAWINGS AND USED
FOR TENDERING, ORDERING
OR CONSTRUCTION
PURPOSES WITHOUT
CHECKING THEM ON SITE
FIRST

THIS DRAWING IS THE
COPYRIGHT OF J.W. MOSES
AND SHALL NOT BE COPIED
WITHOUT EXPRESS
CONSENT

No.	Revision/Notes	Date

Drawn by and signed
JOHN W. MOSES M.B.I.C.S.
CHARTERED SURVEYOR
3 FINE COURT
SPALDING
LINCOLNSHIRE
PE11 6PG


Project name and location
PROPOSED GARAGES &
STORAGE BUILDING AT
WARGATE LODGE
WARGATE FIELD LANE
GOSBERTON
SPALDING
PE11 4HJ

Client JWM/WL/014	Site PLAN
Date 21/12/10	
Scale 1:1250	

SHDC
Planning & Deve

13 JAN 20

Ref: 0025-

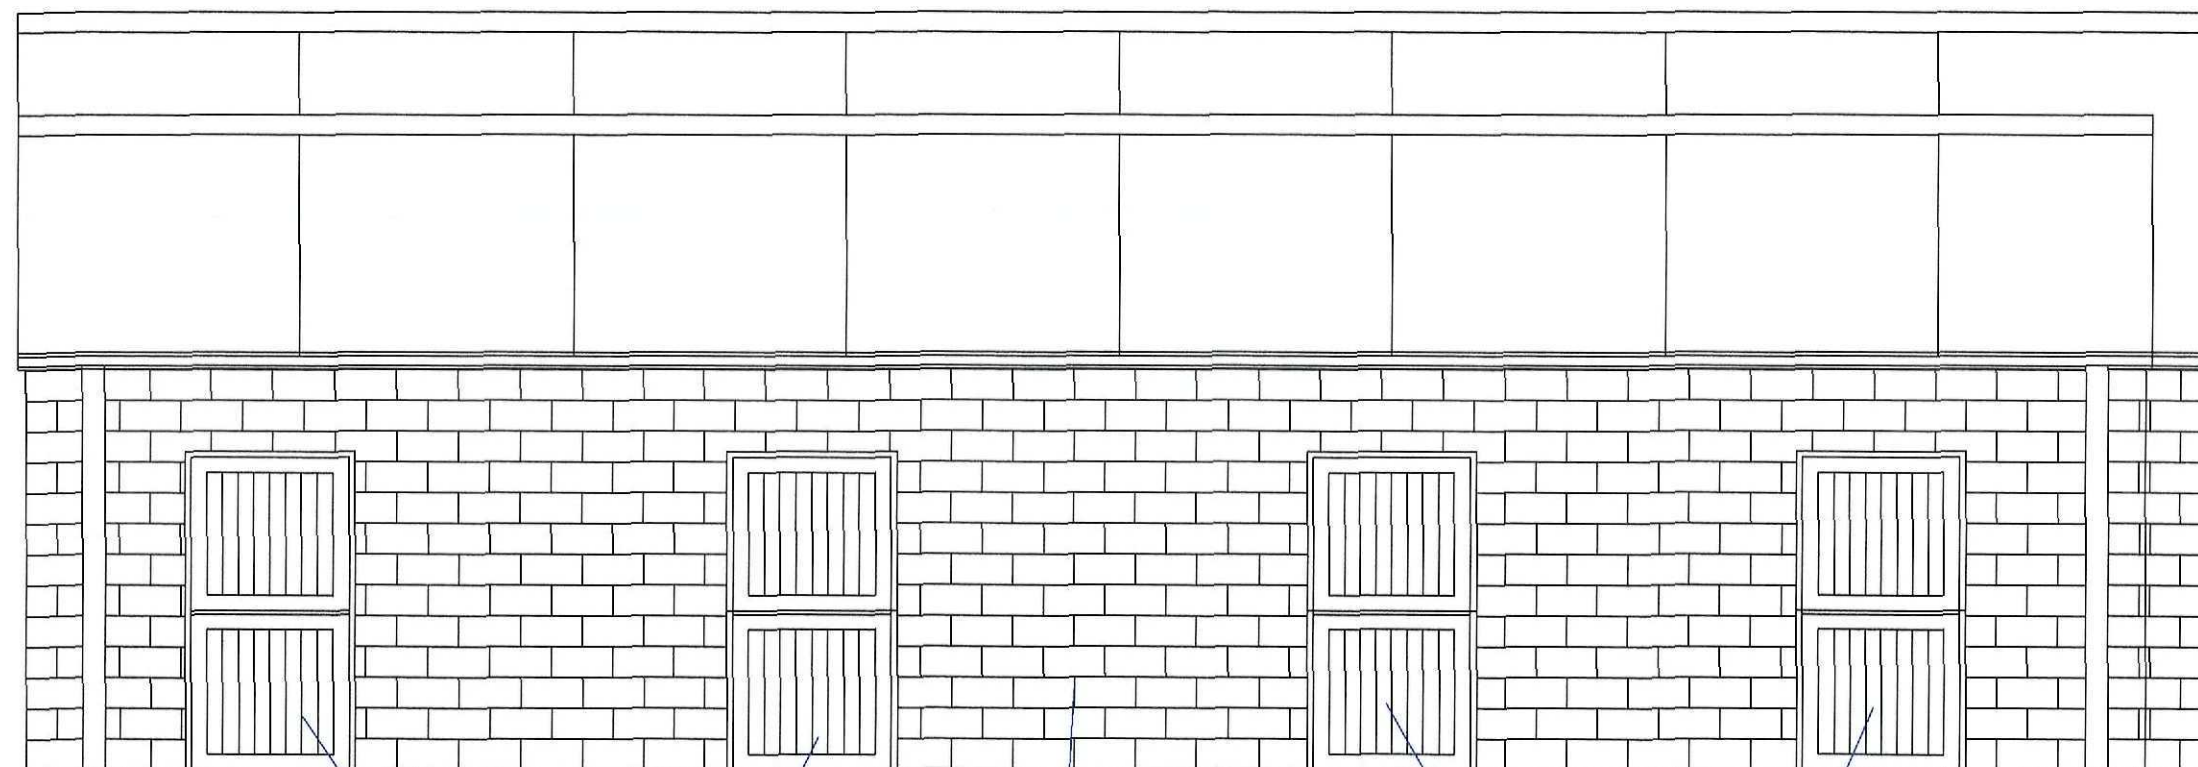

Stable Doors

Painted Blockwork

Stable Doors

SIDE ELEVATION 2

SHDC
Planning & Development
13 JAN 2011
Ref: 0025-11

General Notes

THIS DRAWING SHALL BE READ IN CONJUNCTION WITH THE SEPERATE BUILDING REGULATION SPECIFICATION NOTES

ALL DIMENSIONS SHALL CHECKED ON SITE AND UNDER NO CIRCUMSTAN SHALL DIMENSIONS BE TAKEN FROM THE DRAWINGS AND USED FOR TENDERING ORDER OR CONSTRUCTION PURPOSES WITHOUT CHECKING THEM ON SITI FIRST

THIS DRAWING IS THE COPYRIGHT OF J W MOSI AND SHALL NOT BE COPI WITHOUT EXPRESS CONSENT

No.	Revision/Issue	Date


Firm Name and Address
JOHN W MOSES M.R.I.C.S
CHARTERED SURVEYOR
3 PINE COURT
SPALDING
LINCOLNSHIRE
PE12 6FG

Project Name and Address
PROPOSED GARAGES & STORAGE BUILDING AT WARGATE LODGE
WARGATE FIELD LANE
GOSBERTON
SPALDING
PE11 4HJ

Project JWM/WL/003	Sheet EXISTING ELEVATION
Date 21/12/10	
Scale 1:50	

2

3

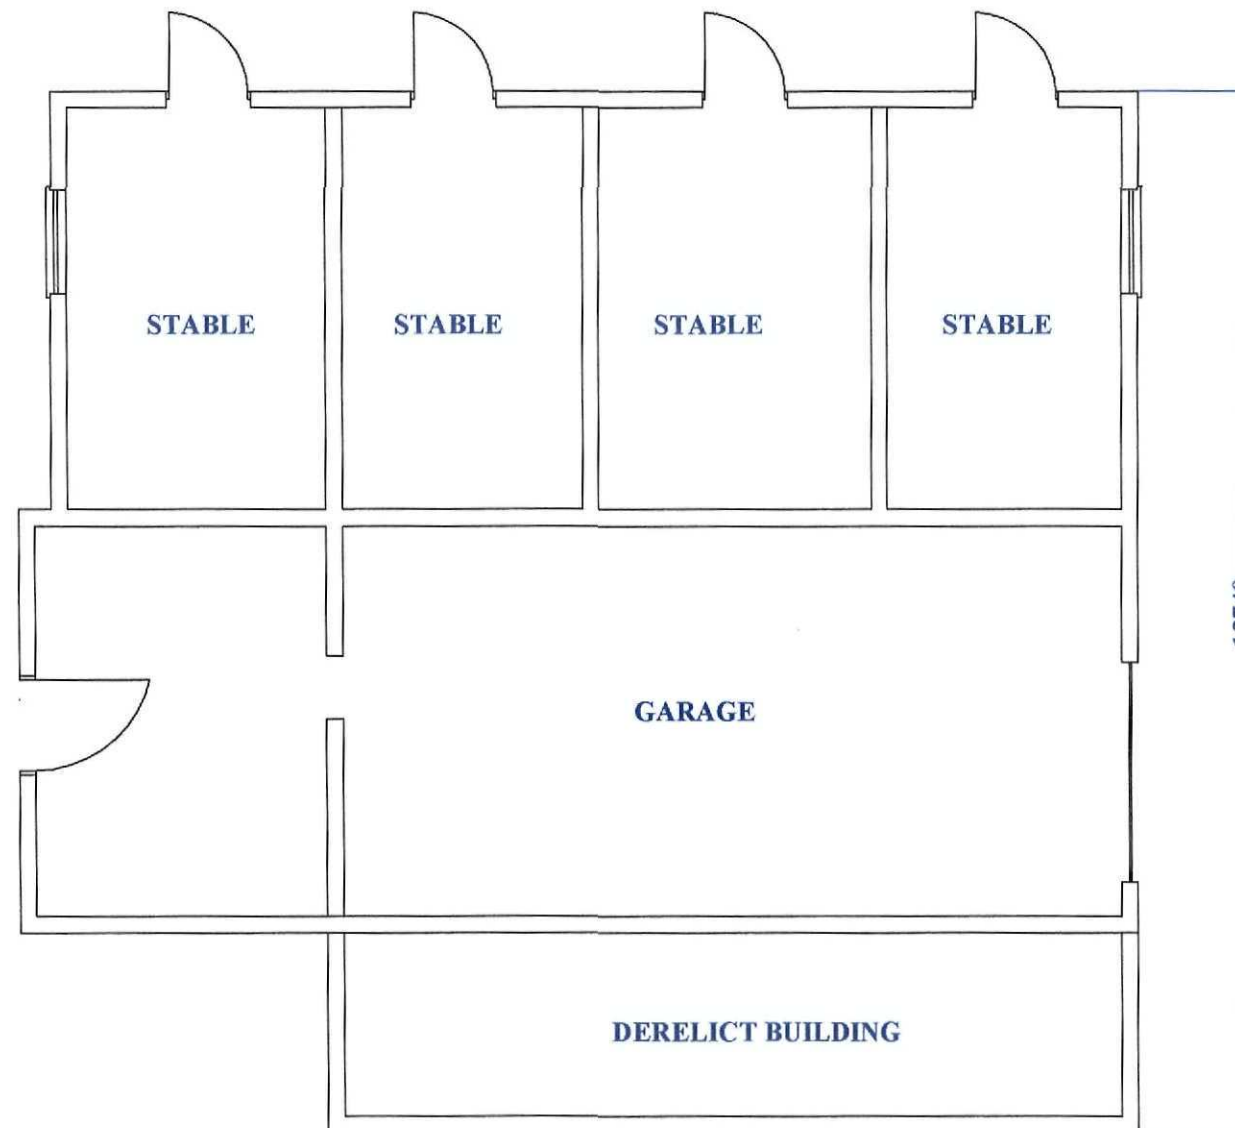


13740

1

DERELICT BUILDING

4

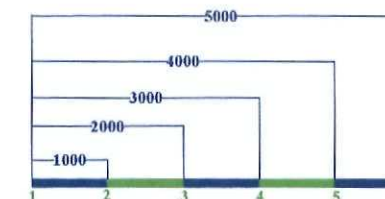

General Notes

THIS DRAWING SHALL BE READ IN CONJUNCTION WITH THE SEPERATE BUILDING REGULATION SPECIFICATION NOTES

ALL DIMENSIONS SHALL BE CHECKED ON SITE AND UNDER NO CIRCUMSTANCES SHALL DIMENSIONS BE TAKEN FROM THE DRAWINGS AND USED FOR TENDERING ORDERING OR CONSTRUCTION PURPOSES WITHOUT CHECKING THEM ON SITE FIRST


THIS DRAWING IS THE COPYRIGHT OF J W MOSES AND SHALL NOT BE COPIED WITHOUR EXPRESS CONSENT

No.	Revision/Issue	Date

Firm Name and Address
JOHN W MOSES M.R.I.C.S
CHARTERED SURVEYOR
3 PINE COURT
SPALDING
LINCOLNSHIRE
PE12 6FG


Project Name and Address
PROPOSED GARAGES &
STORAGE BUILDING AT
WARGATE LODGE
WARGATE FIELD LANE
GOSBERTON
SPALDING
PE11 4HJ

Project JWM/WL/001	Sheet EXISTING PLANS
Date 21/12/10	
Scale 1:100	

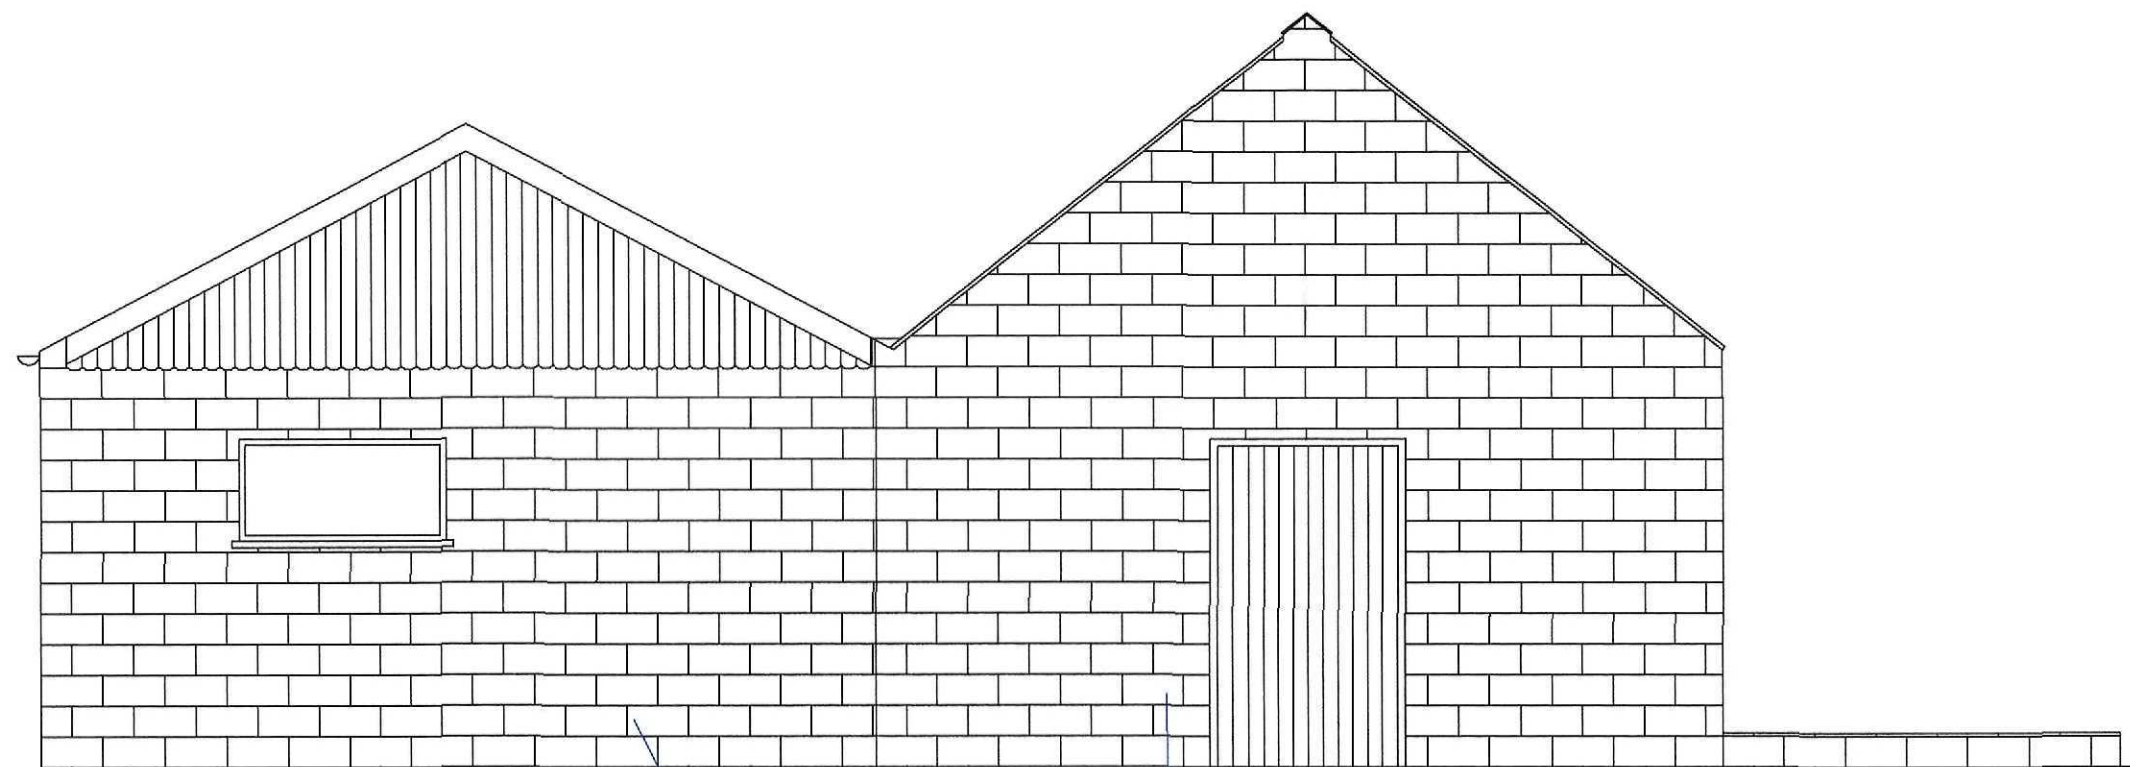

Painted Blockwork

REAR ELEVATION 3

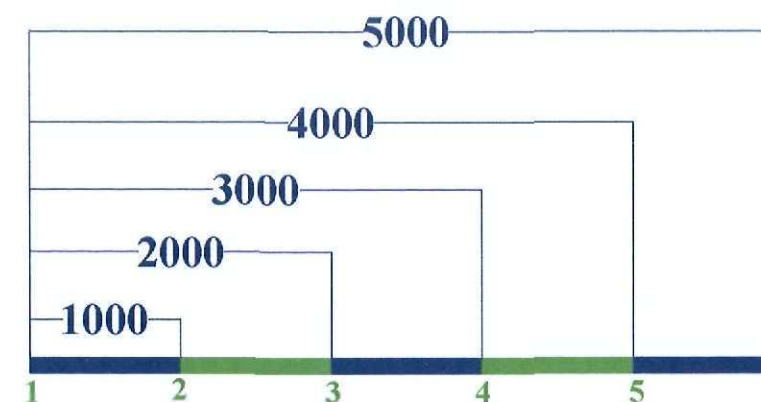

General Notes

THIS DRAWING SHALL BE READ IN CONJUNCTION WITH THE SEPERATE BUILDING REGULATION SPECIFICATION NOTES

ALL DIMENSIONS SHALL BE CHECKED ON SITE AND UNDER NO CIRCUMSTANCES SHALL DIMENSIONS BE TAKEN FROM THE DRAWINGS AND USED FOR TENDERING ORDERING OR CONSTRUCTION PURPOSES WITHOUT CHECKING THEM ON SITE FIRST

THIS DRAWING IS THE COPYRIGHT OF J W MOSES AND SHALL NOT BE COPIED WITHOUT EXPRESS CONSENT

No.	Revision/Issue	Date


Firm Name and Address

JOHN W MOSES M.R.I.C.S
CHARTERED SURVEYOR
3 PINE COURT
SPALDING
LINCOLNSHIRE
PE12 6FG

Project Name and Address


PROPOSED GARAGES & STORAGE BUILDING AT WARGATE LODGE
WARGATE FIELD LANE
GOSBERTON
SPALDING
PE11 4HJ

Project JWM/WL/004	Sheet EXISTING ELEVATION
Date 21/12/10	
Scale 1:50	

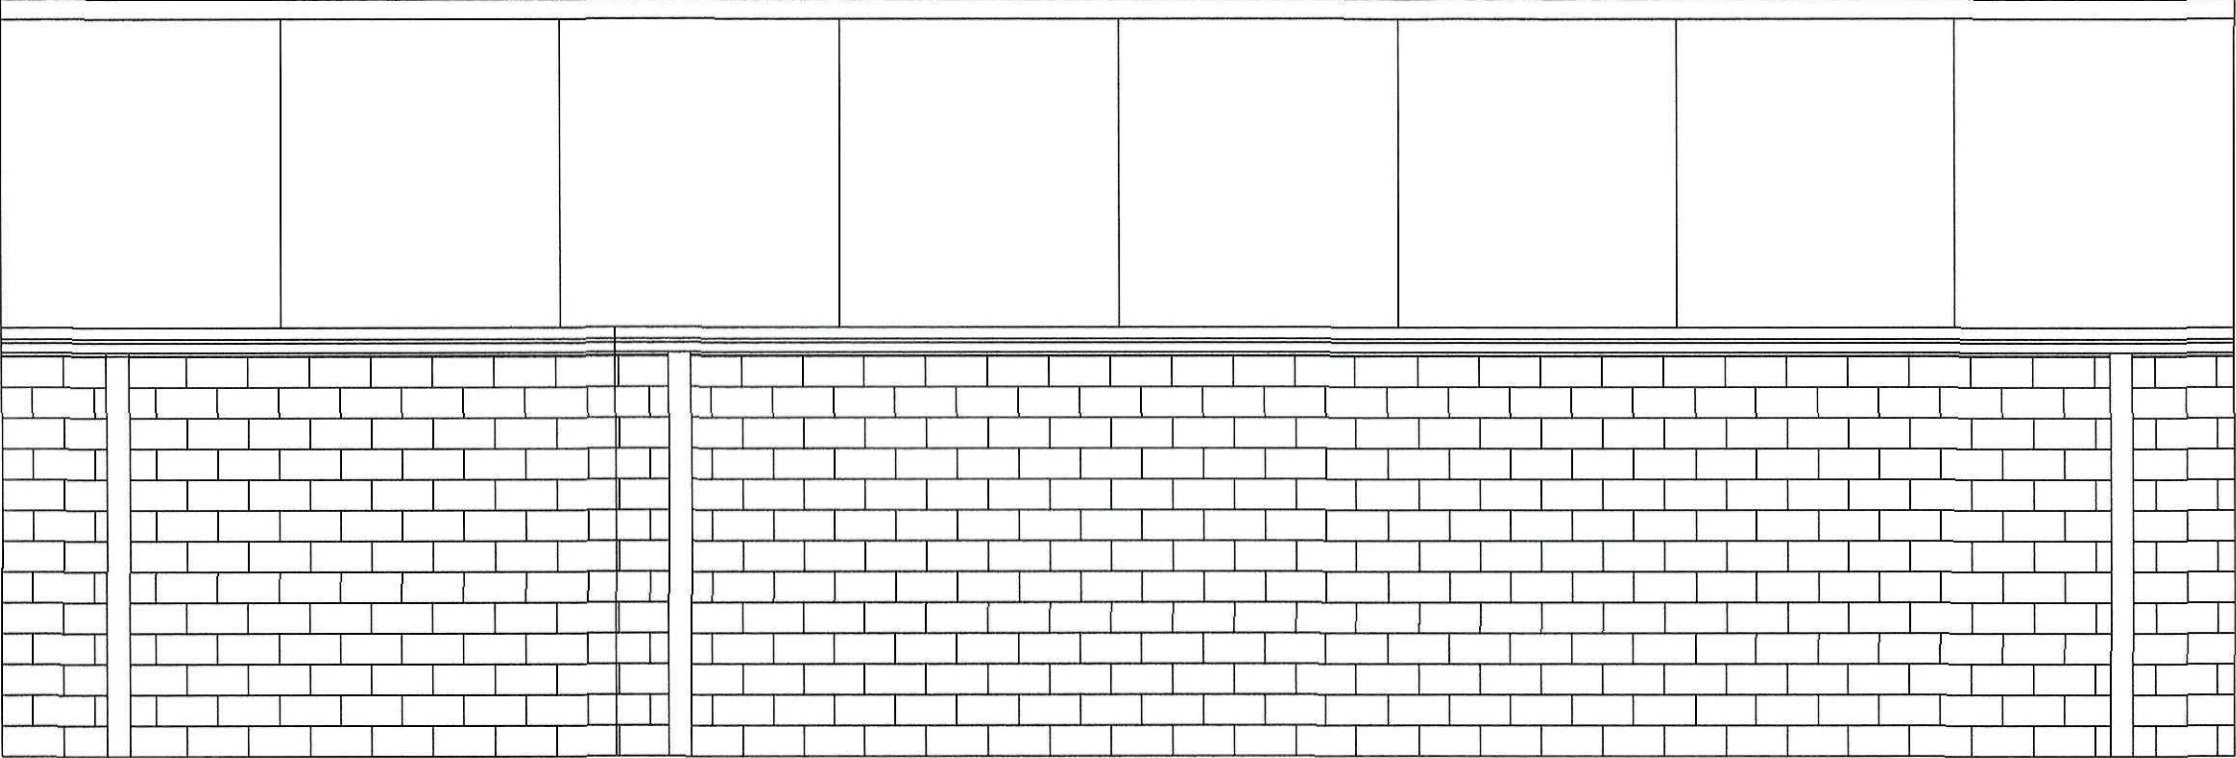

SIDE ELEVATION 4

SHDC
Planning & Development
13 JAN 2011
Ref: 0025-17

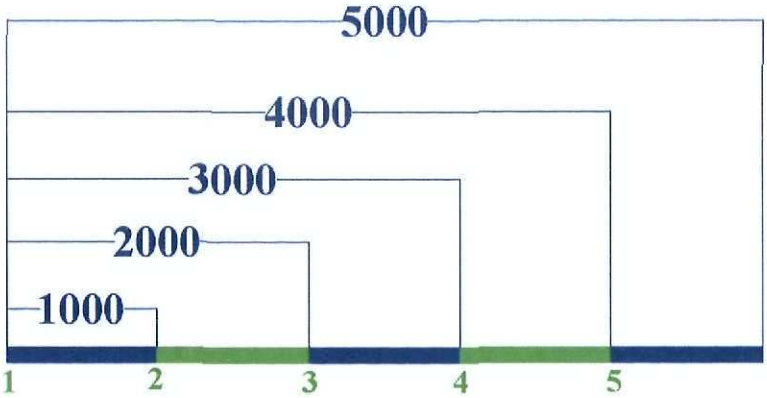

General Notes

THIS DRAWING SHALL BE READ IN CONJUNCTION WITH THE SEPERATE BUILDING REGULATION SPECIFICATION NOTES

ALL DIMENSIONS SHALL BE CHECKED ON SITE AND UNDER NO CIRCUMSTANCES SHALL DIMENSIONS BE TAKEN FROM THE DRAWINGS AND USED FOR TENDERING ORDERING OR CONSTRUCTION PURPOSES WITHOUT CHECKING THEM ON SITE FIRST



THIS DRAWING IS THE COPYRIGHT OF J W MOSES AND SHALL NOT BE COPIED WITHOUTOUR EXPRESS CONSENT

No.	Revision/Issue	Date

Firm Name and Address
JOHN W MOSES M.R.I.C.S
CHARTERED SURVEYOR
3 PINE COURT
SPALDING
LINCOLNSHIRE
PE12 6FG

Project Name and Address
PROPOSED GARAGES & STORAGE BUILDING AT WARGATE LODGE
WARGATE FIELD LANE
GOSBERTON
SPALDING
PE11 4HJ

Project JWM/WL/005	Sheet EXISTING ELEVATION
Date 21/12/10	
Scale 1:50	

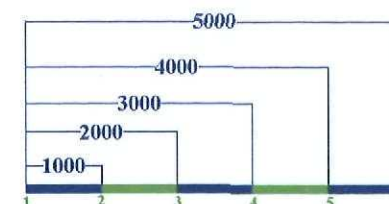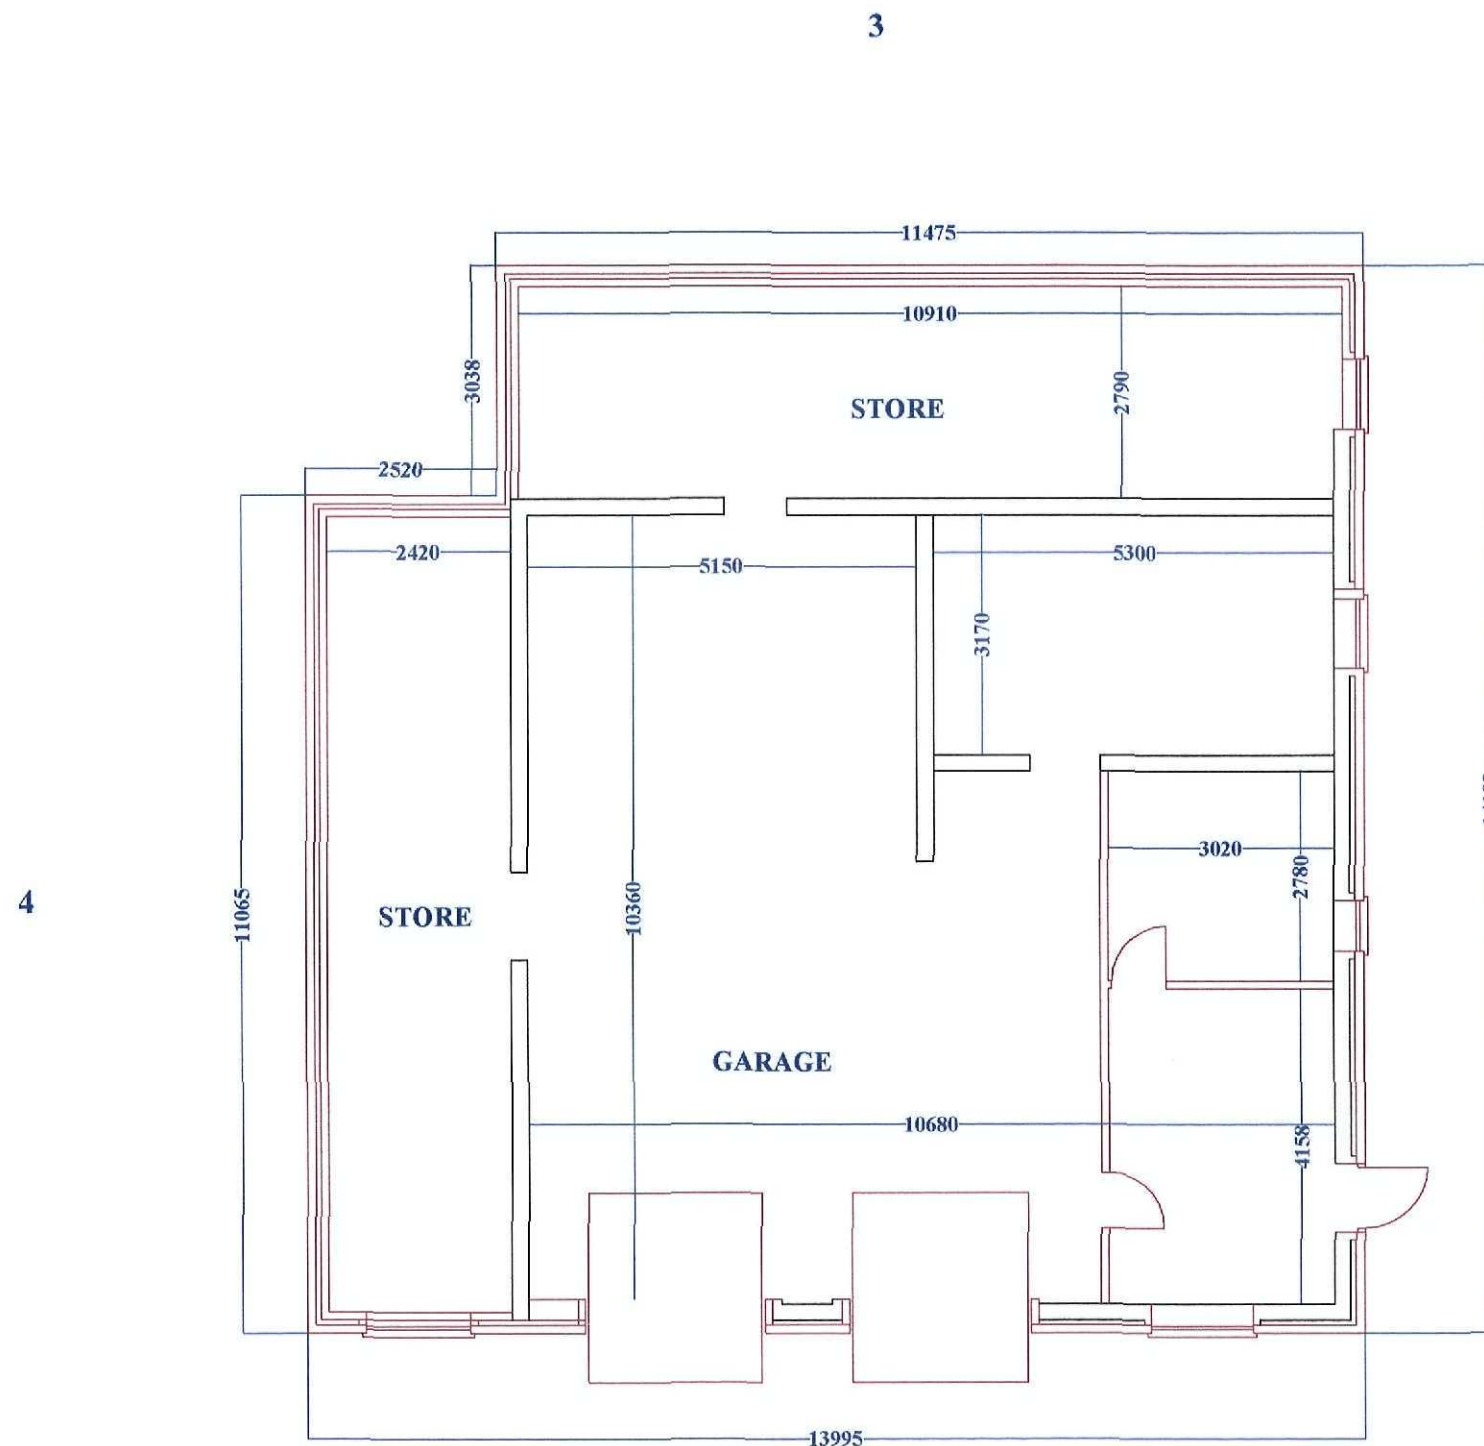

SHDC
Planning & Development
13 JAN 2011
Ref: 0025-11

General Notes
THIS DRAWING SHALL BE READ IN CONJUNCTION WITH THE SEPERATE BUILDING REGULATION SPECIFICATION NOTES

ALL DIMENSIONS SHALL BE CHECKED ON SITE AND UNDER NO CIRCUMSTANCES SHALL DIMENSIONS BE TAKEN FROM THE DRAWINGS AND USED FOR TENDERING ORDERING OR CONSTRUCTION PURPOSES WITHOUT CHECKING THEM ON SITE FIRST


THIS DRAWING IS THE COPYRIGHT OF J W MOSES AND SHALL NOT BE COPIED WITHOUR EXPRESS CONSENT

No.	Revision/Issue	Date


Firm Name and Address
JOHN W MOSES M.R.I.C.S
CHARTERED SURVEYOR
3 PINE COURT
SPALDING
LINCOLNSHIRE
PE12 6FG

Project Name and Address
PROPOSED GARAGES & STORAGE BUILDING AT WARGATE LODGE
WARGATE FIELD LANE
GOSBERTON
SPALDING
PE11 4HJ

Project JWM/BO/006	Sheet PROPOSED PLAN
Date 21/12/10	
Scale 1:50	

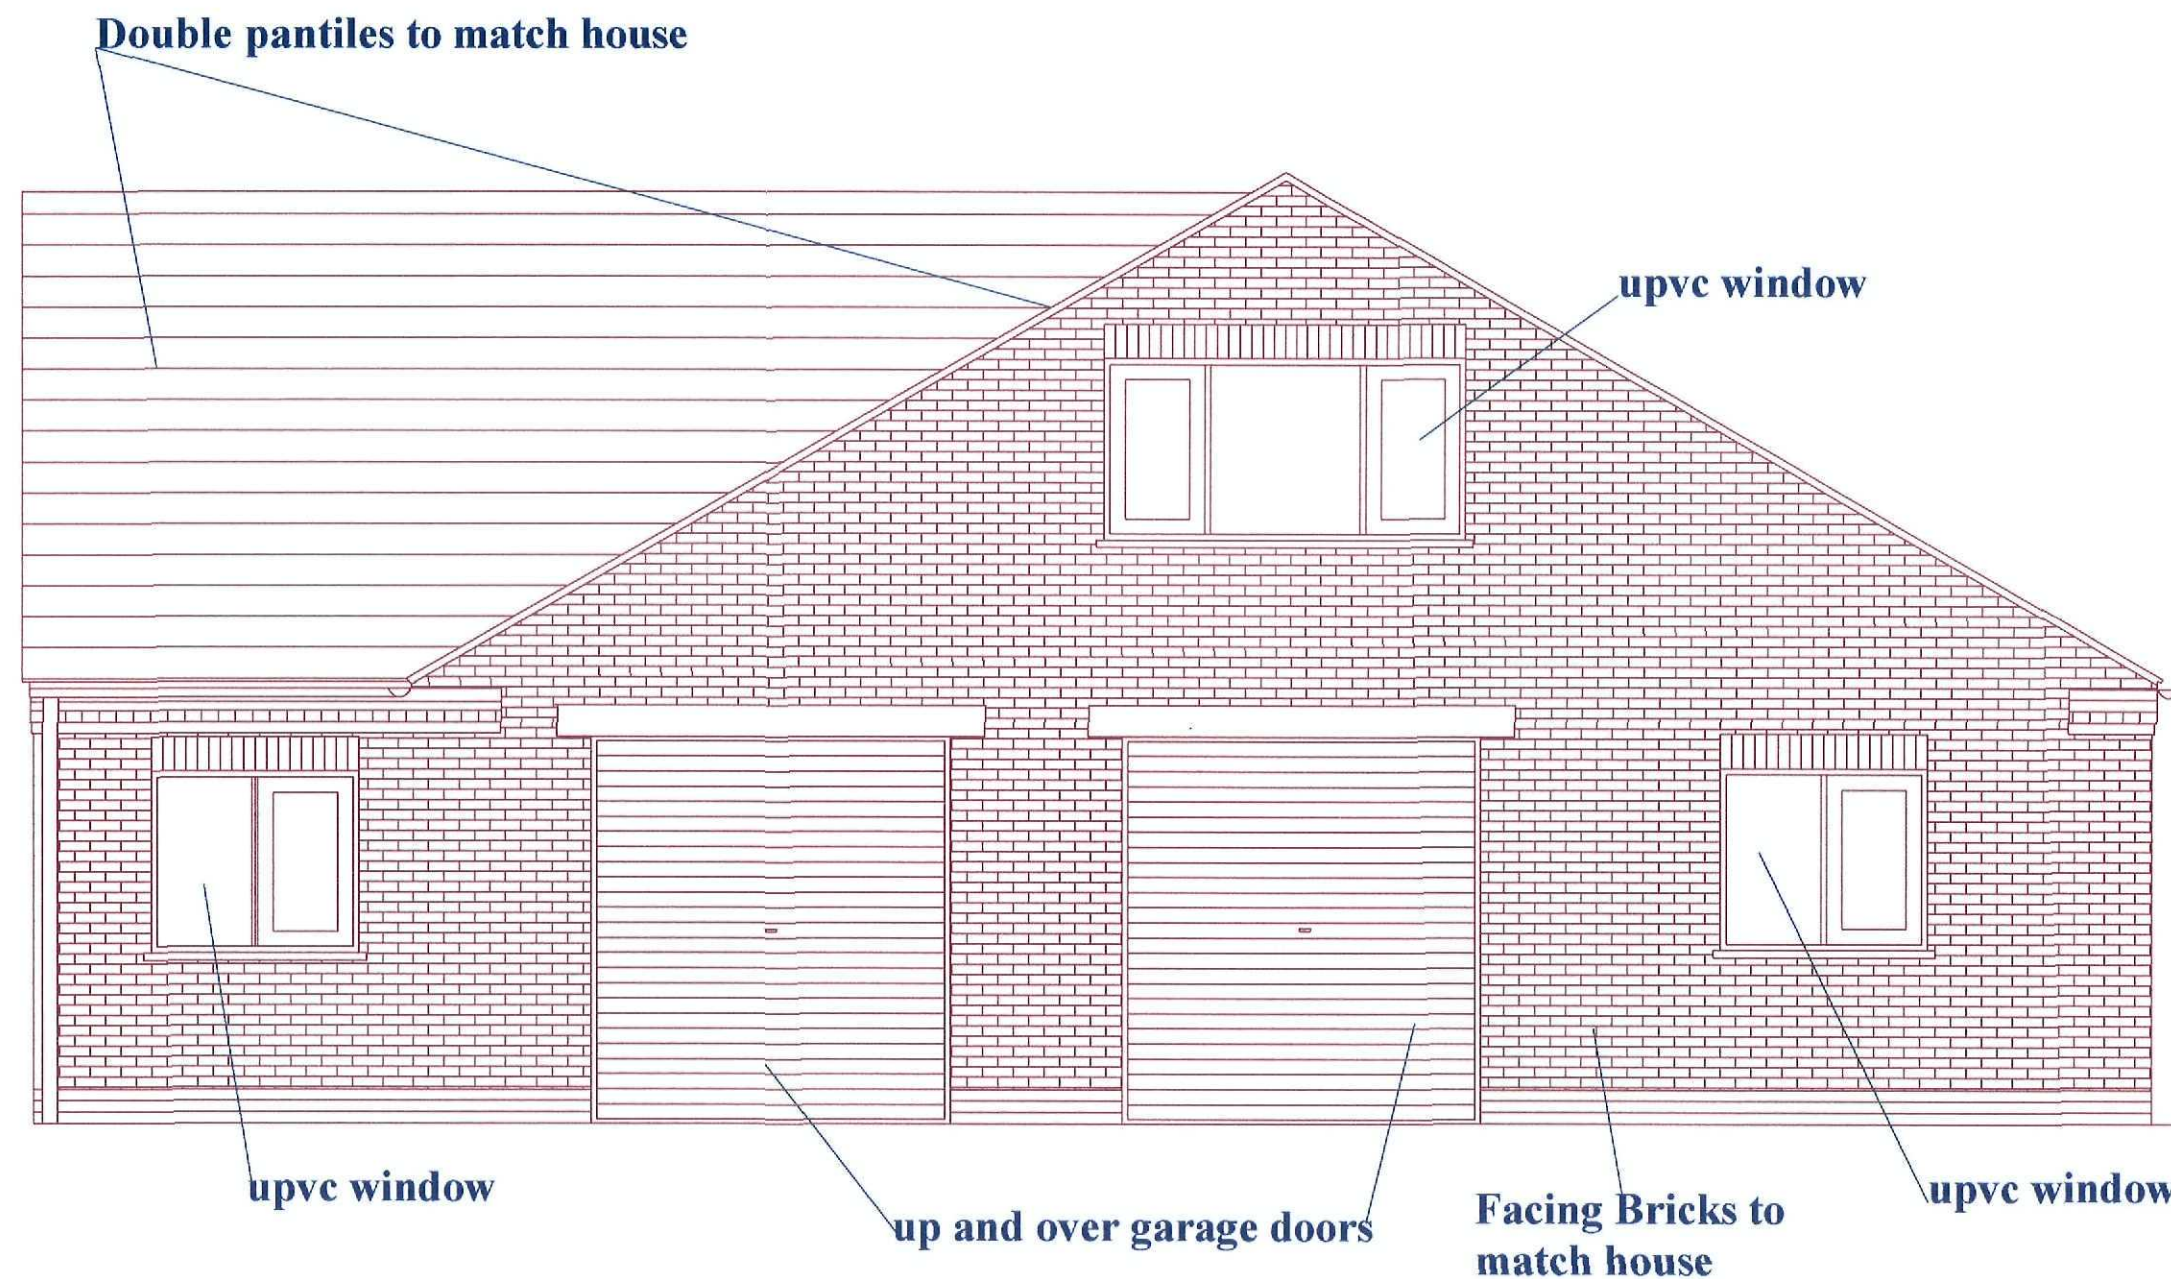

FRONT ELEVATION 1

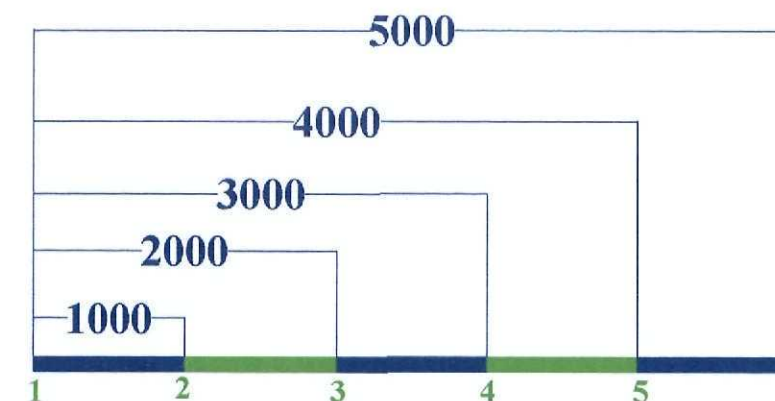

General Notes

THIS DRAWING SHALL BE READ IN CONJUNCTION WITH THE SEPERATE BUILDING REGULATION SPECIFICATION NOTES

ALL DIMENSIONS SHALL BE CHECKED ON SITE AND UNDER NO CIRCUMSTANCES SHALL DIMENSIONS BE TAKEN FROM THE DRAWINGS AND USED FOR TENDERING ORDER OR CONSTRUCTION PURPOSES WITHOUT CHECKING THEM ON SITE FIRST

THIS DRAWING IS THE COPYRIGHT OF J W MOSES AND SHALL NOT BE COPIED WITHOUT EXPRESS CONSENT


SHDC
Planning & Development
13 JAN 2011
Ref: 0025-11

No.	Revision/Issue	Date


Firm Name and Address
JOHN W MOSES M.R.I.C.S
CHARTERED SURVEYOR
3 PINE COURT
SPALDING
LINCOLNSHIRE
PE12 6FG

Project Name and Address
PROPOSED GARAGES &
STORAGE BUILDING AT
WARGATE LODGE
WARGATE FIELD LANE
GOSBERTON
SPALDING
PE11 4HJ

Project JWM/WL/007	Sheet PROPOSED ELEVATION
Date 21/12/10	
Scale 1:50	

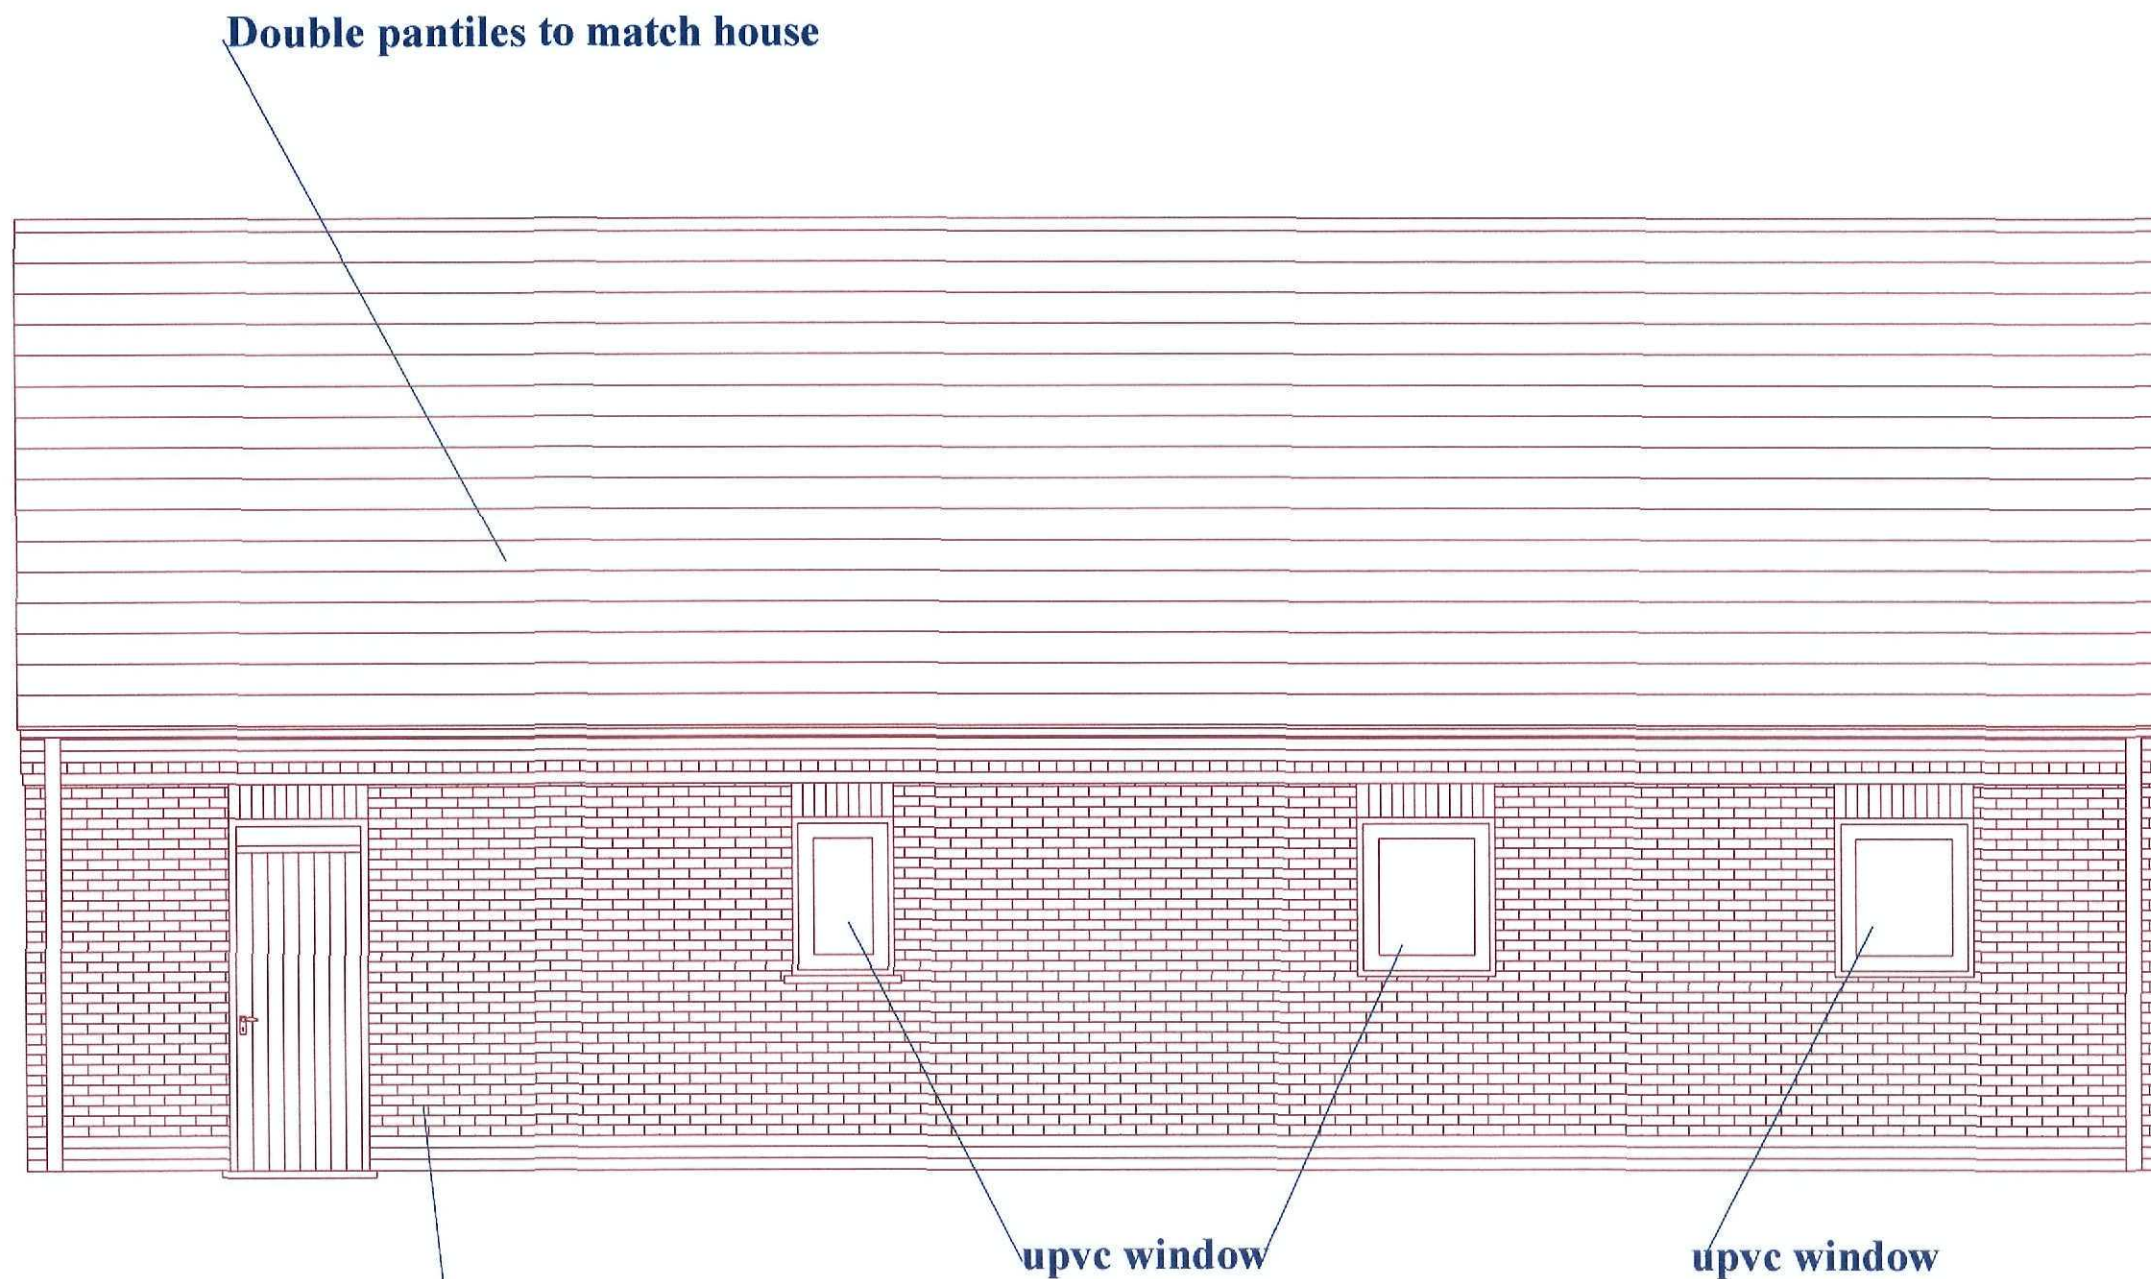

SIDE ELEVATION 2

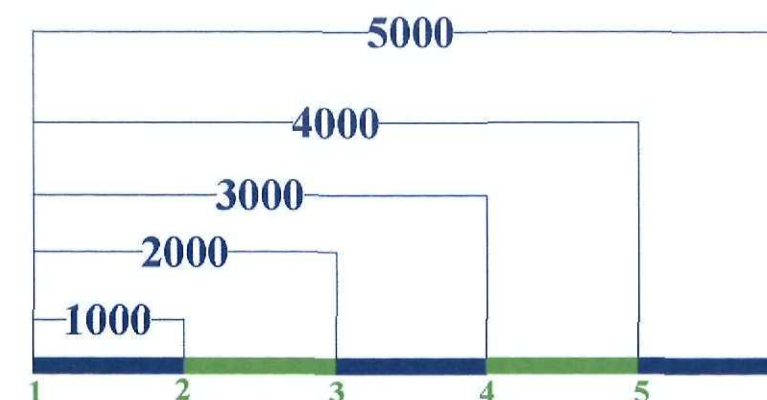

General Notes

THIS DRAWING SHALL BE READ IN CONJUNCTION WITH THE SEPERATE BUILDING REGULATION SPECIFICATION NOTES

ALL DIMENSIONS SHALL BE CHECKED ON SITE AND UNDER NO CIRCUMSTANCES SHALL DIMENSIONS BE TAKEN FROM THE DRAWINGS AND USED FOR TENDERING ORDERING OR CONSTRUCTION PURPOSES WITHOUT CHECKING THEM ON SITE FIRST

THIS DRAWING IS THE COPYRIGHT OF J W MOSES AND SHALL NOT BE COPIED WITHOUT EXPRESS CONSENT


SHDC
Planning & Development
13 JAN 2011
Ref: 0025-11

No.	Revision/Issue	Date

Firm Name and Address
JOHN W MOSES M.R.I.C.S
CHARTERED SURVEYOR
3 PINE COURT
SPALDING
LINCOLNSHIRE
PE12 6FG

Project Name and Address
PROPOSED GARAGES &
STORAGE BUILDING AT
WARGATE LODGE
WARGATE FIELD LANE
GOSBERTON
SPALDING
PE11 4HJ


Project JWM/W1/008	Sheet PROPOSED ELEVATION
Date 21/12/10	
Scale 1:50	

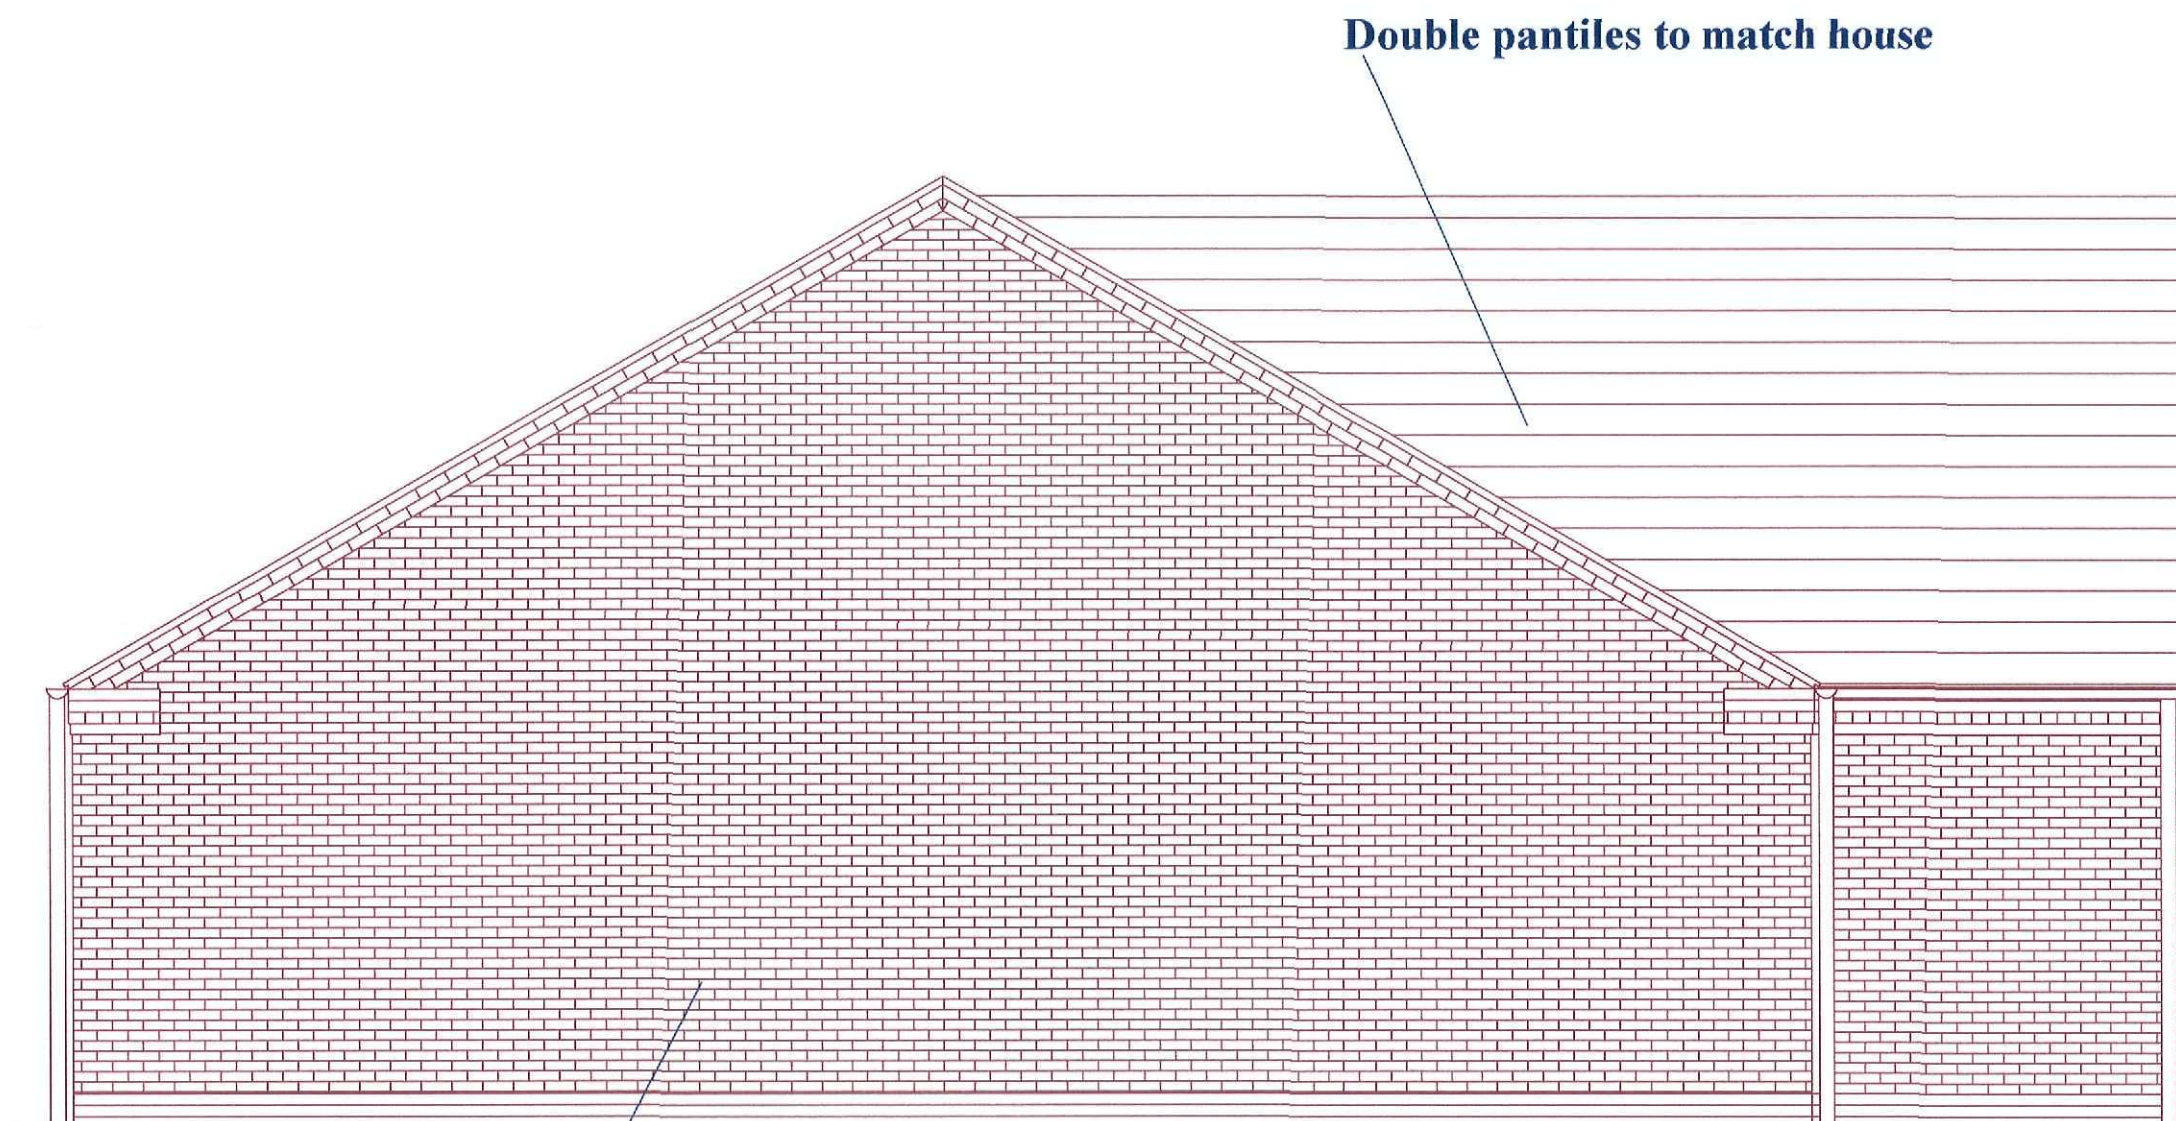

Facing Bricks to
match house

Double pantiles to match house

REAR ELEVATION 3

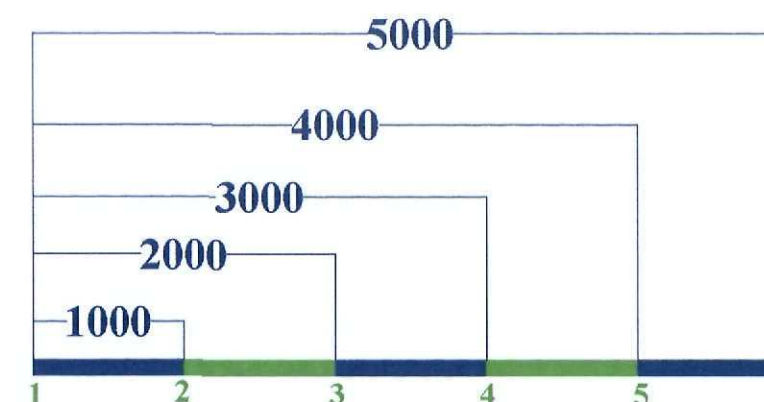

General Notes

THIS DRAWING SHALL BE
READ IN CONJUNCTION
WITH THE SEPERATE
BUILDING REGULATION
SPECIFICATION NOTES

ALL DIMENSIONS SHALL BE
CHECKED ON SITE AND
UNDER NO CIRCUMSTANCES
SHALL DIMENSIONS BE
TAKEN FROM THE
DRAWINGS AND USED
FOR TENDERING ORDERING
OR CONSTRUCTION
PURPOSES WITHOUT
CHECKING THEM ON SITE
FIRST

THIS DRAWING IS THE
COPYRIGHT OF J W MOSES
AND SHALL NOT BE COPIED
WITHOUT EXPRESS
CONSENT


SHDC
Planning & Development
13 JAN 2011
Ref: 0025-11

No.	Revision/Issue	Date

Firm Name and Address
JOHN W MOSES M.R.I.C.S
CHARTERED SURVEYOR
3 PINE COURT
SPALDING
LINCOLNSHIRE
PE12 6FG


Project Name and Address
PROPOSED GARAGES &
STORAGE BUILDING AT
WARGATE LODGE
WARGATE FIELD LANE
GOSBERTON
SPALDING
PE11 4HJ

Project JWM/WL/009	Sheet PROPOSED ELEVATION
Date 21/12/10	
Scale 1:50	

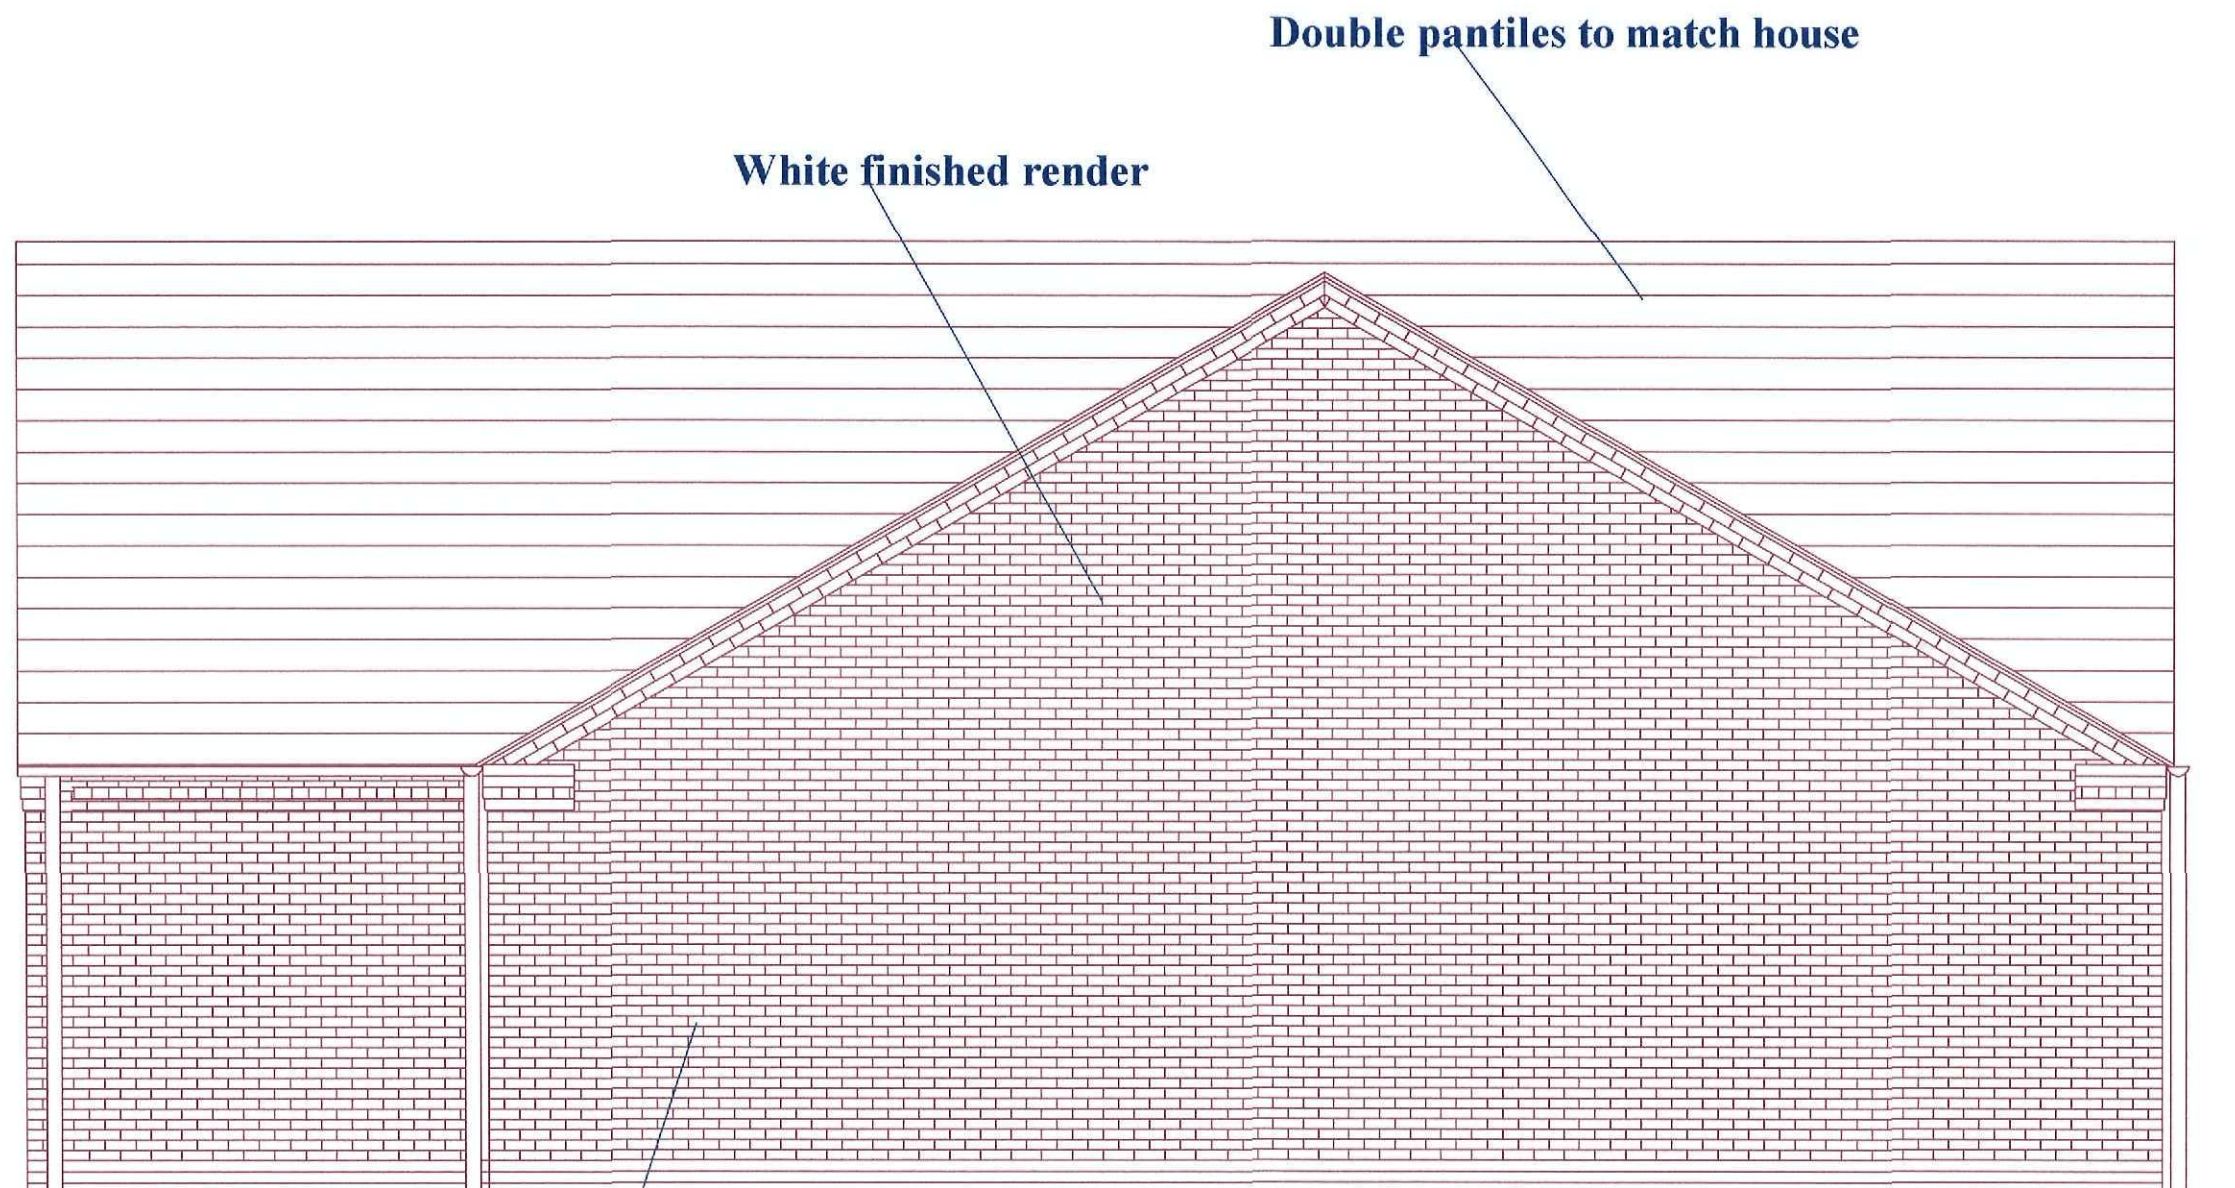

Facing Bricks to
match house

ELEVATION 4

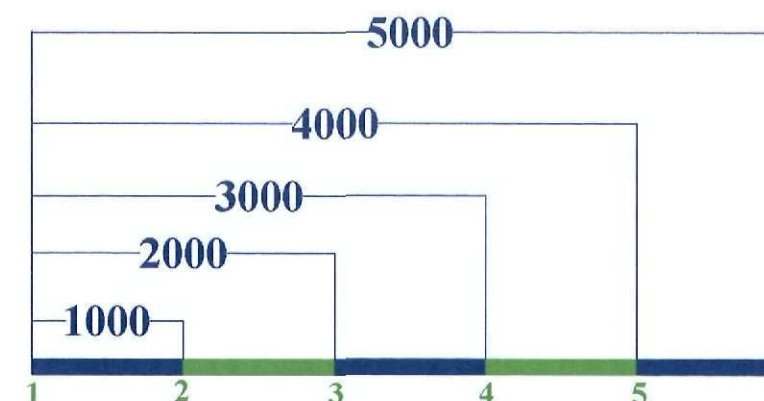

SHDC
Planning & Development
13 JAN 2011
Ref: 0025-11

General Notes

THIS DRAWING SHALL BE
READ IN CONJUNCTION
WITH THE SEPERATE
BUILDING REGULATION
SPECIFICATION NOTES

ALL DIMENSIONS SHALL
CHECKED ON SITE AND
UNDER NO CIRCUMSTANCES
SHALL DIMENSIONS BE
TAKEN FROM THE
DRAWINGS AND USED
FOR TENDERING ORDER
OR CONSTRUCTION
PURPOSES WITHOUT
CHECKING THEM ON SITE
FIRST

THIS DRAWING IS THE
COPYRIGHT OF J W MOSES
AND SHALL NOT BE COPIED
WITHOUT EXPRESS
CONSENT

No.	Revision/Issue	Date

Firm Name and Address
JOHN W MOSES M.R.I.C.S
CHARTERED SURVEYOR
3 PINE COURT
SPALDING
LINCOLNSHIRE
PE12 6FG

Project Name and Address
PROPOSED GARAGES &
STORAGE BUILDING AT
WARGATE LODGE
WARGATE FIELD LANE
GOSBERTON
SPALDING
PE11 4HJ

Project JWM/WL/0010	Sheet PROPOSED ELEVATION
Date 21/12/10	
Scale 1:50	