


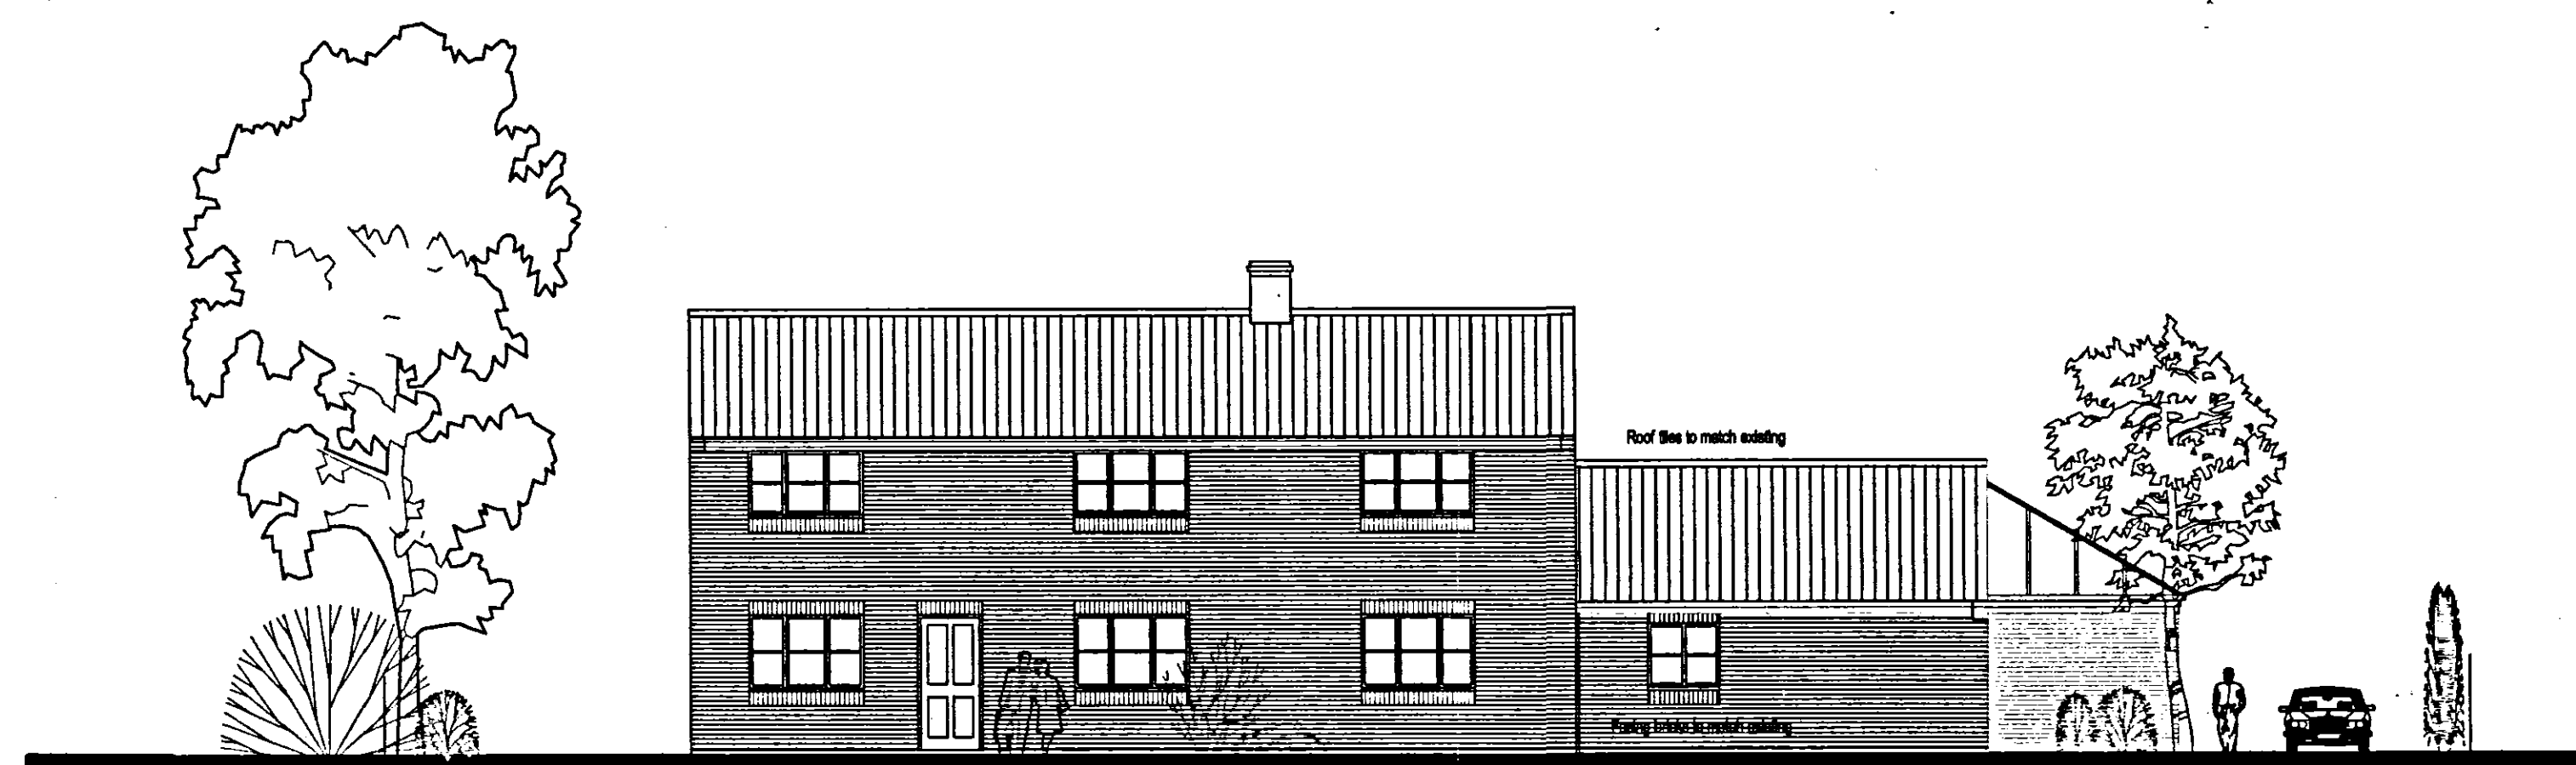


PROPOSED NORTH ELEVATION





PROPOSED SOUTH ELEVATION



PROPOSED EAST ELEVATION

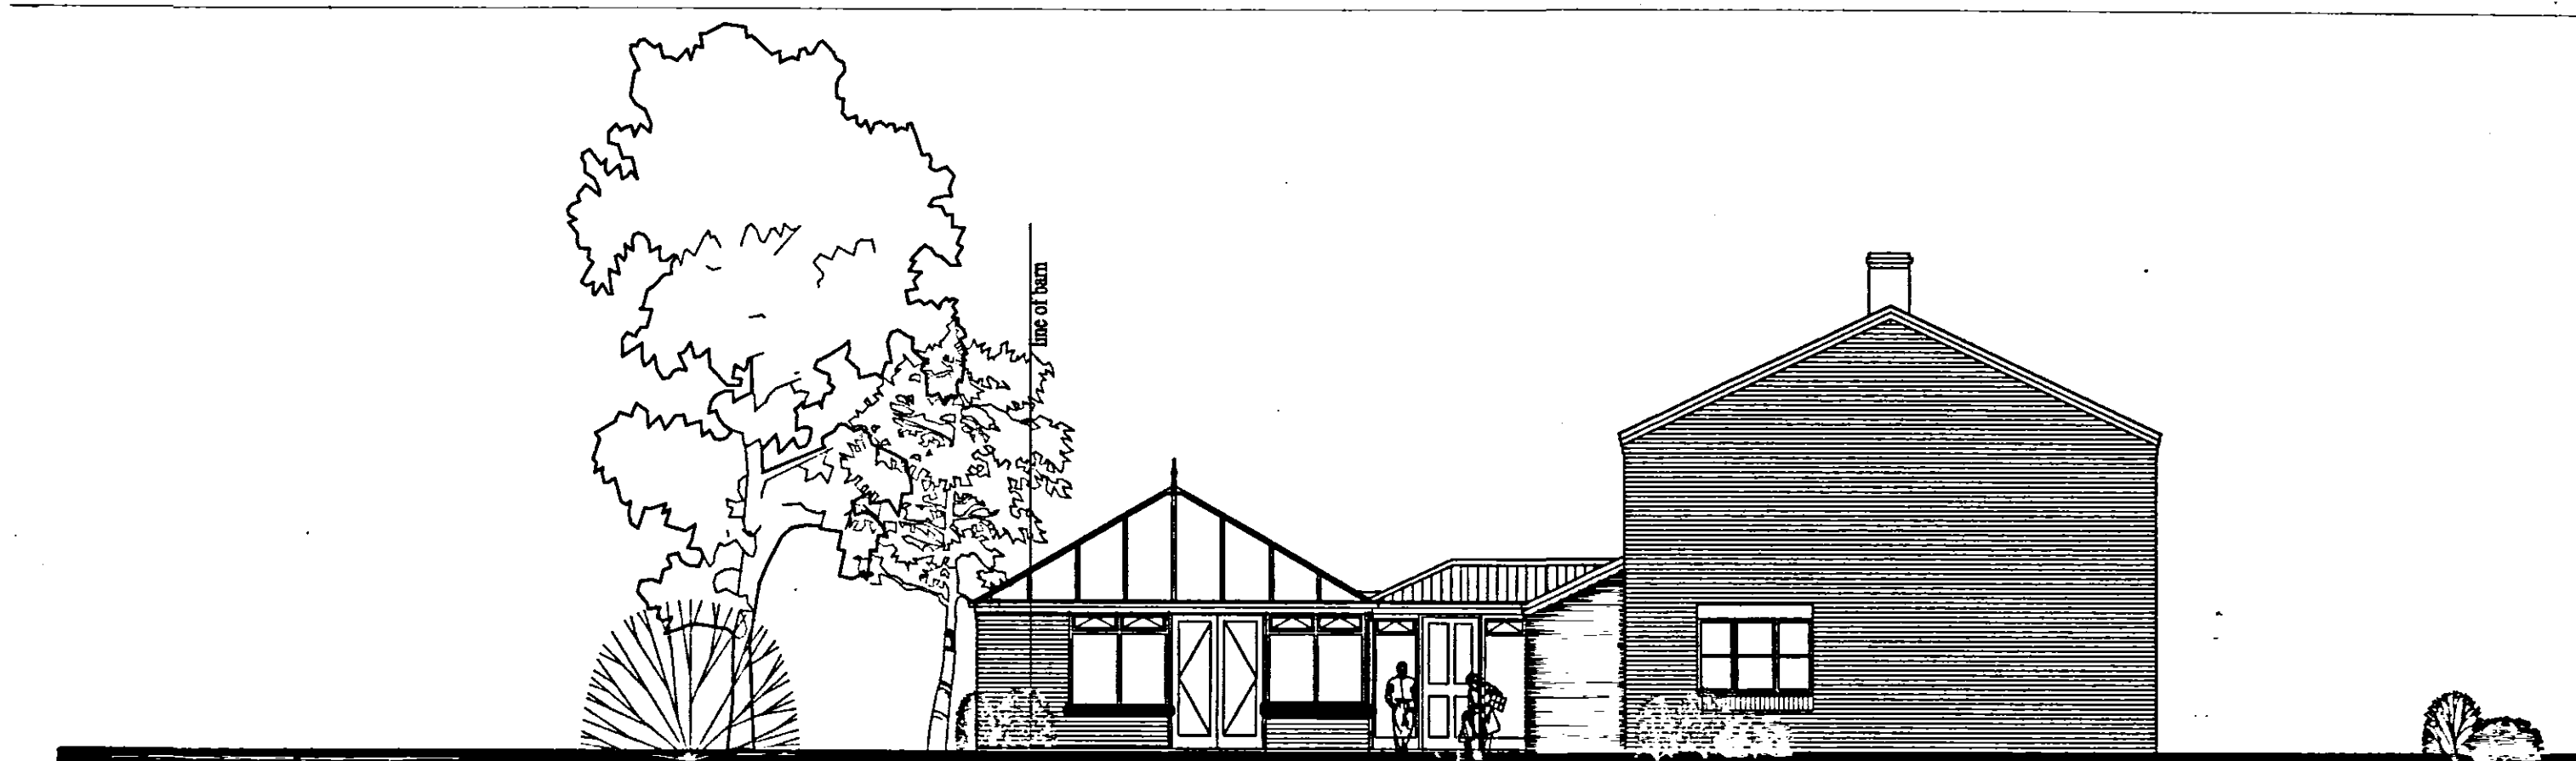

PROPOSED WEST ELEVATION

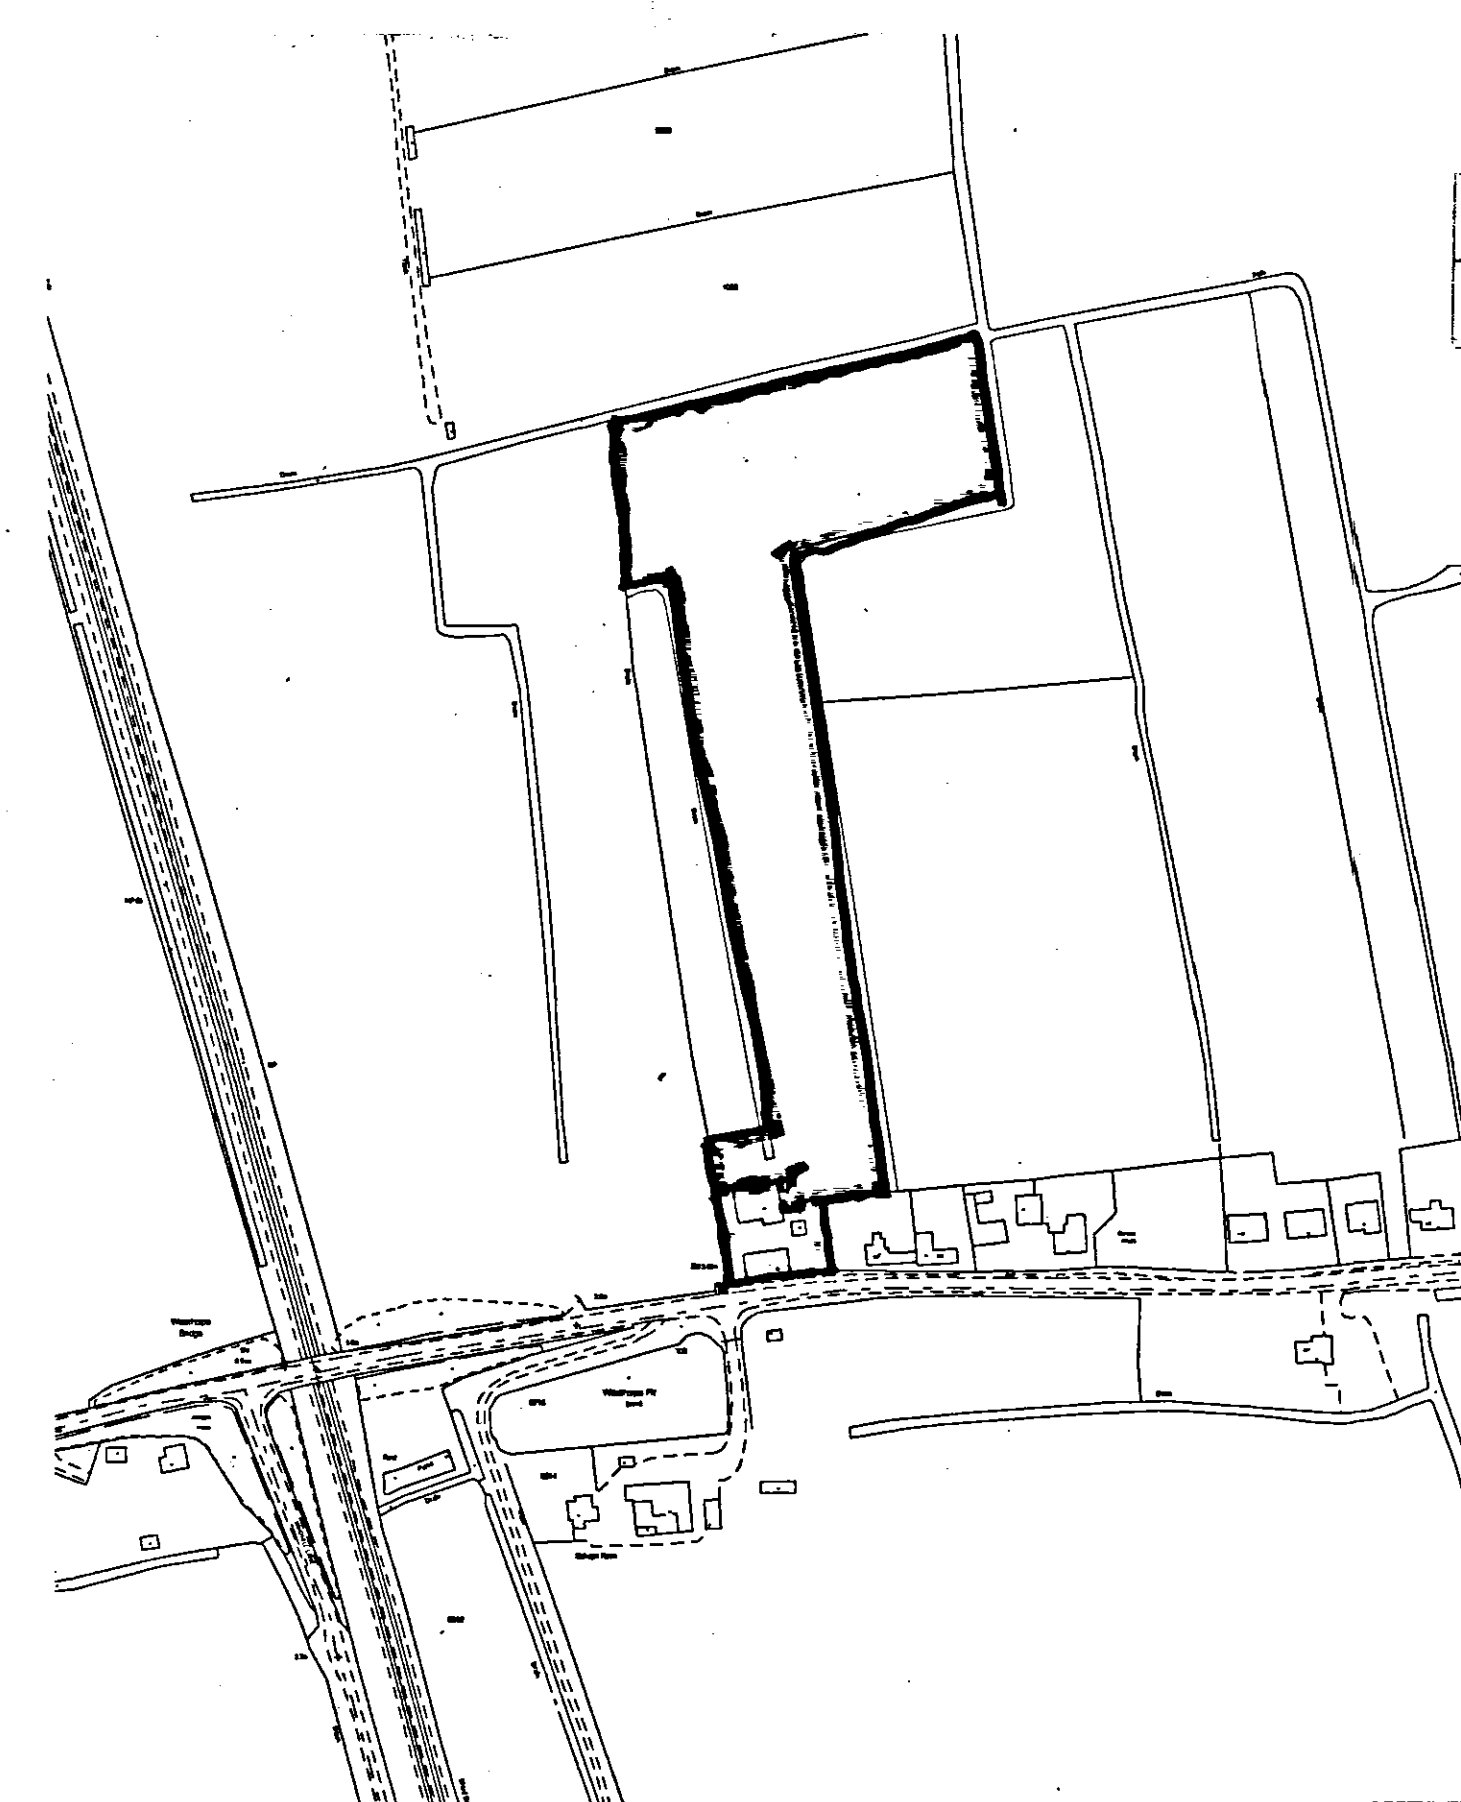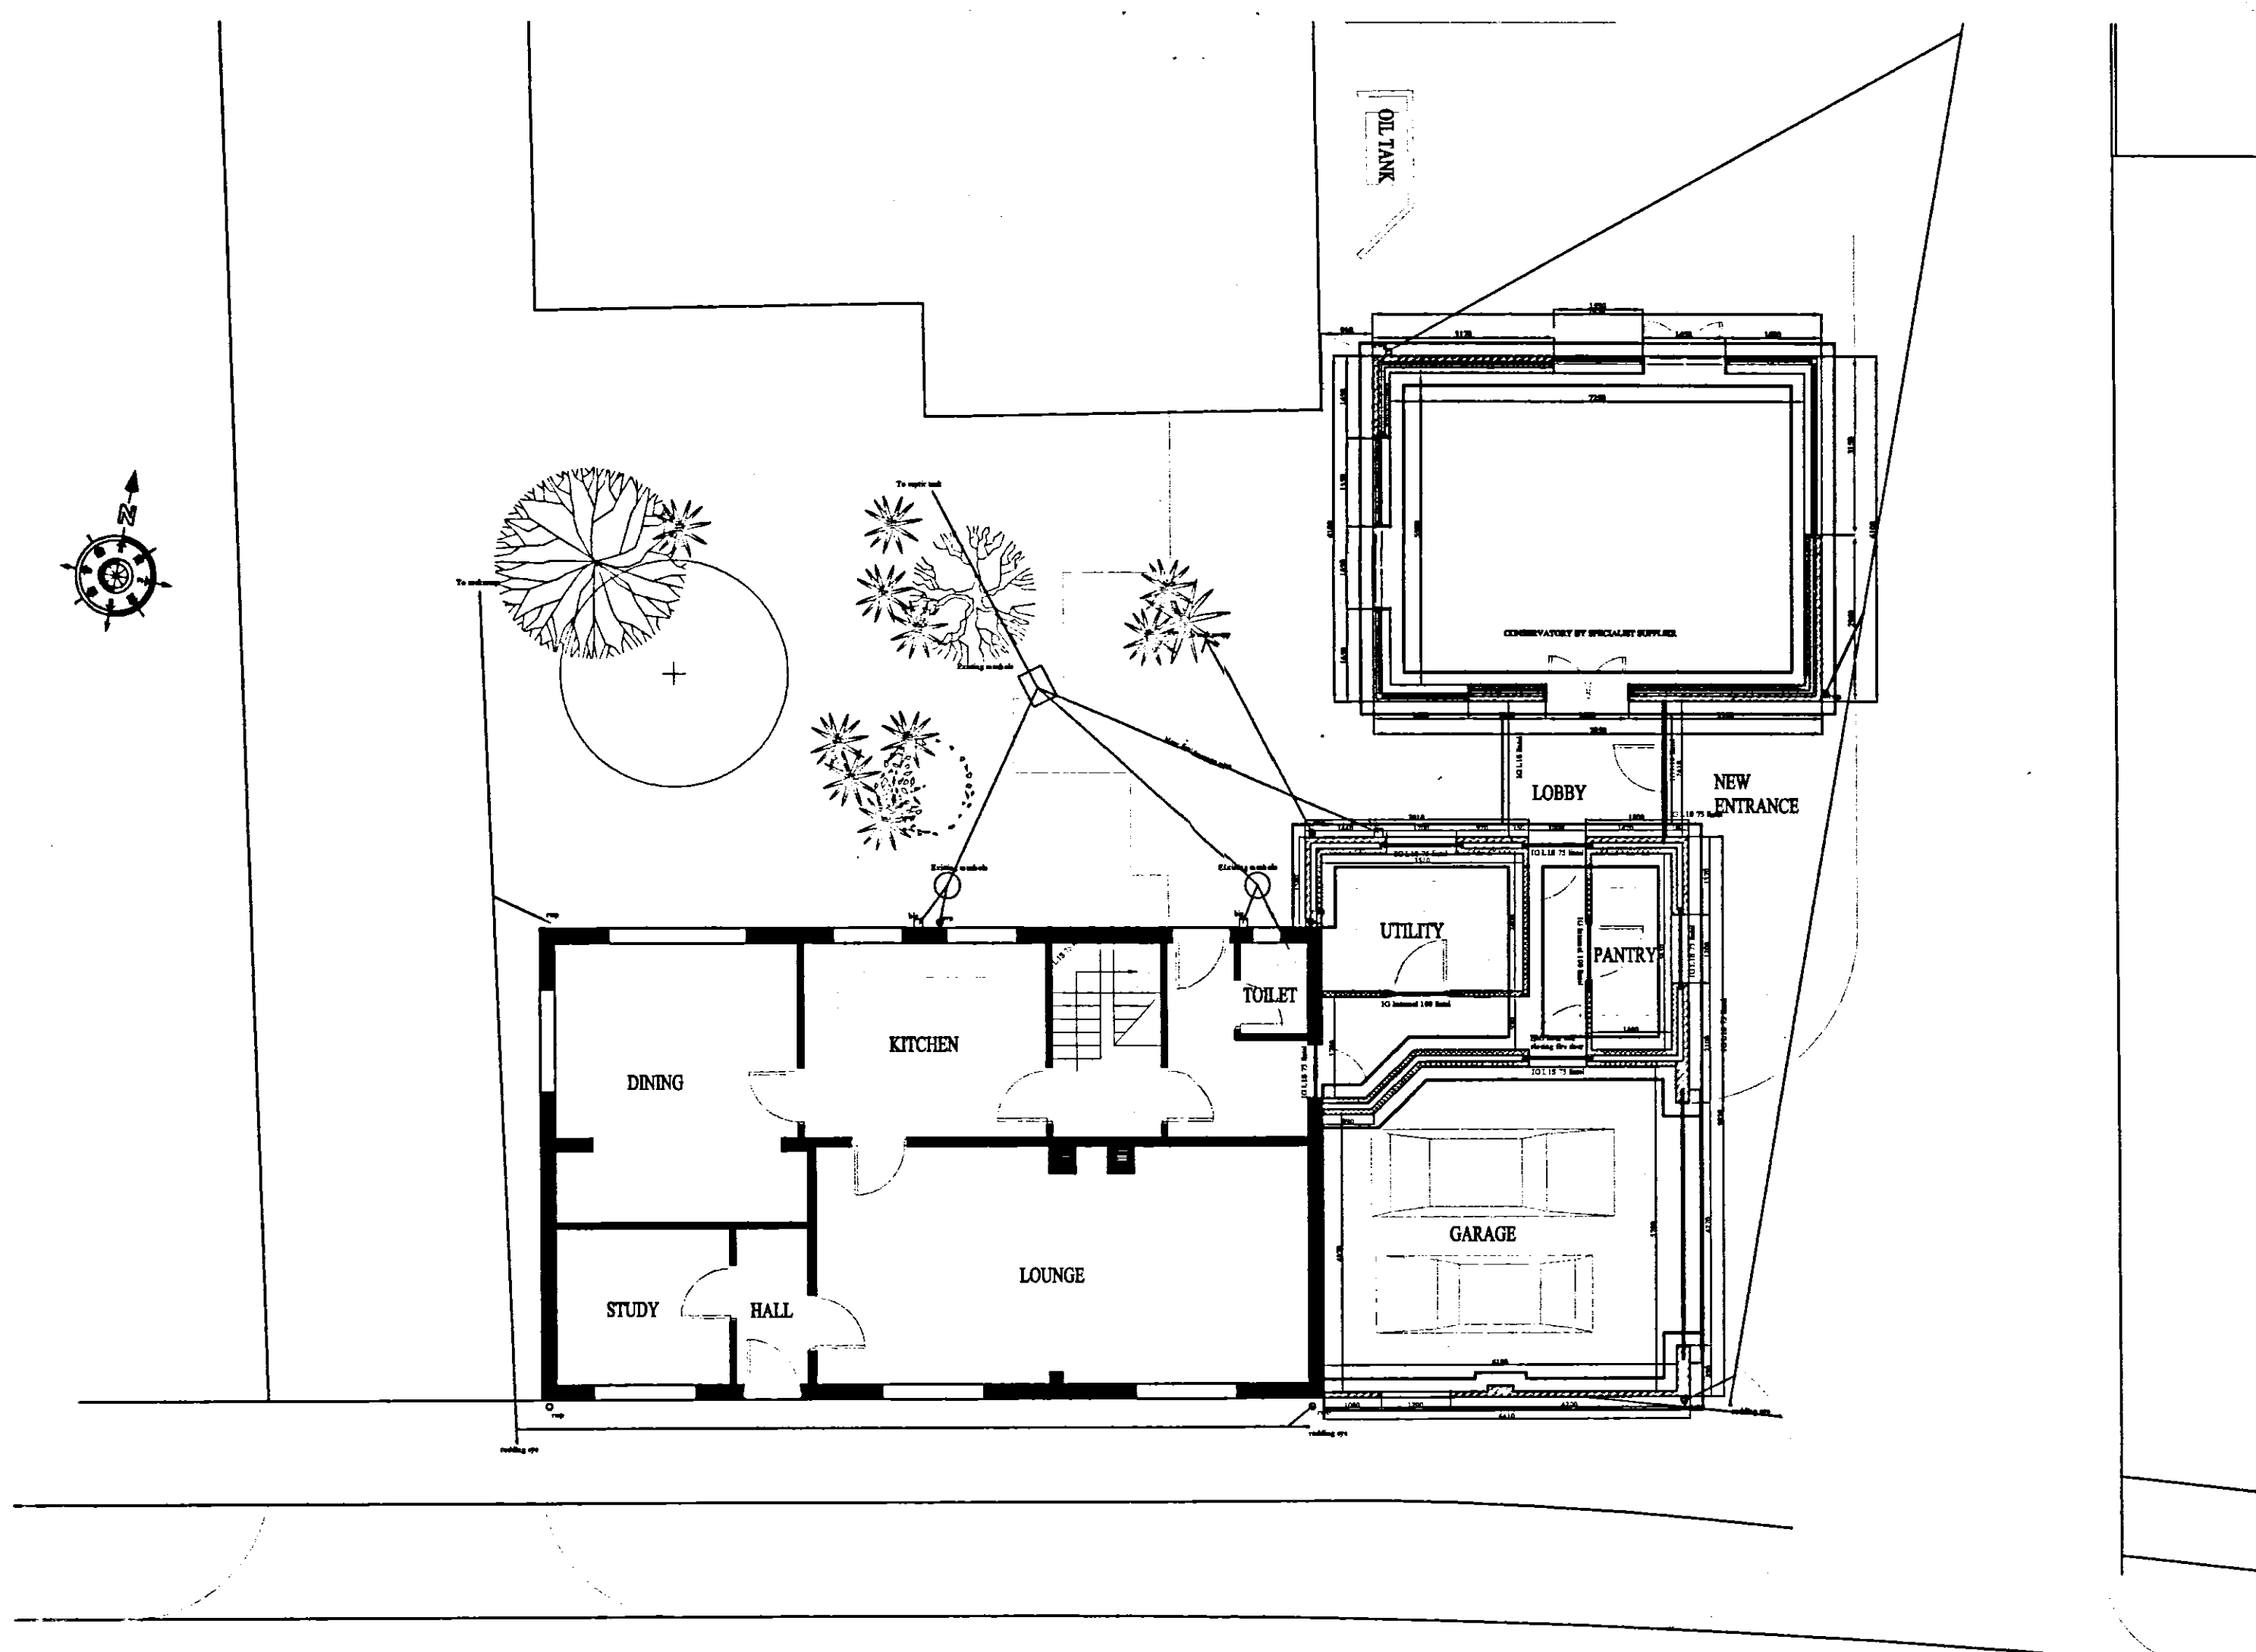

AMENDED PLAN
H01A1

DETERMINED
PLAN

Planned Development
- 4 JUL 2005
0030/04

JOHN D. LYNCH <i>partnership</i> EXETER CHARTERED ARCHITECTS	
Client:- Dr R Brookes	
Project:- Alterations & Extension to The White House	
Drawing:- Proposed Plans & Elevations	
Date:- Aug 2004	Drawn JDL
Job No. 1605	Drawing No. WD/1
1:50, 1:100	Revision No. 4.