




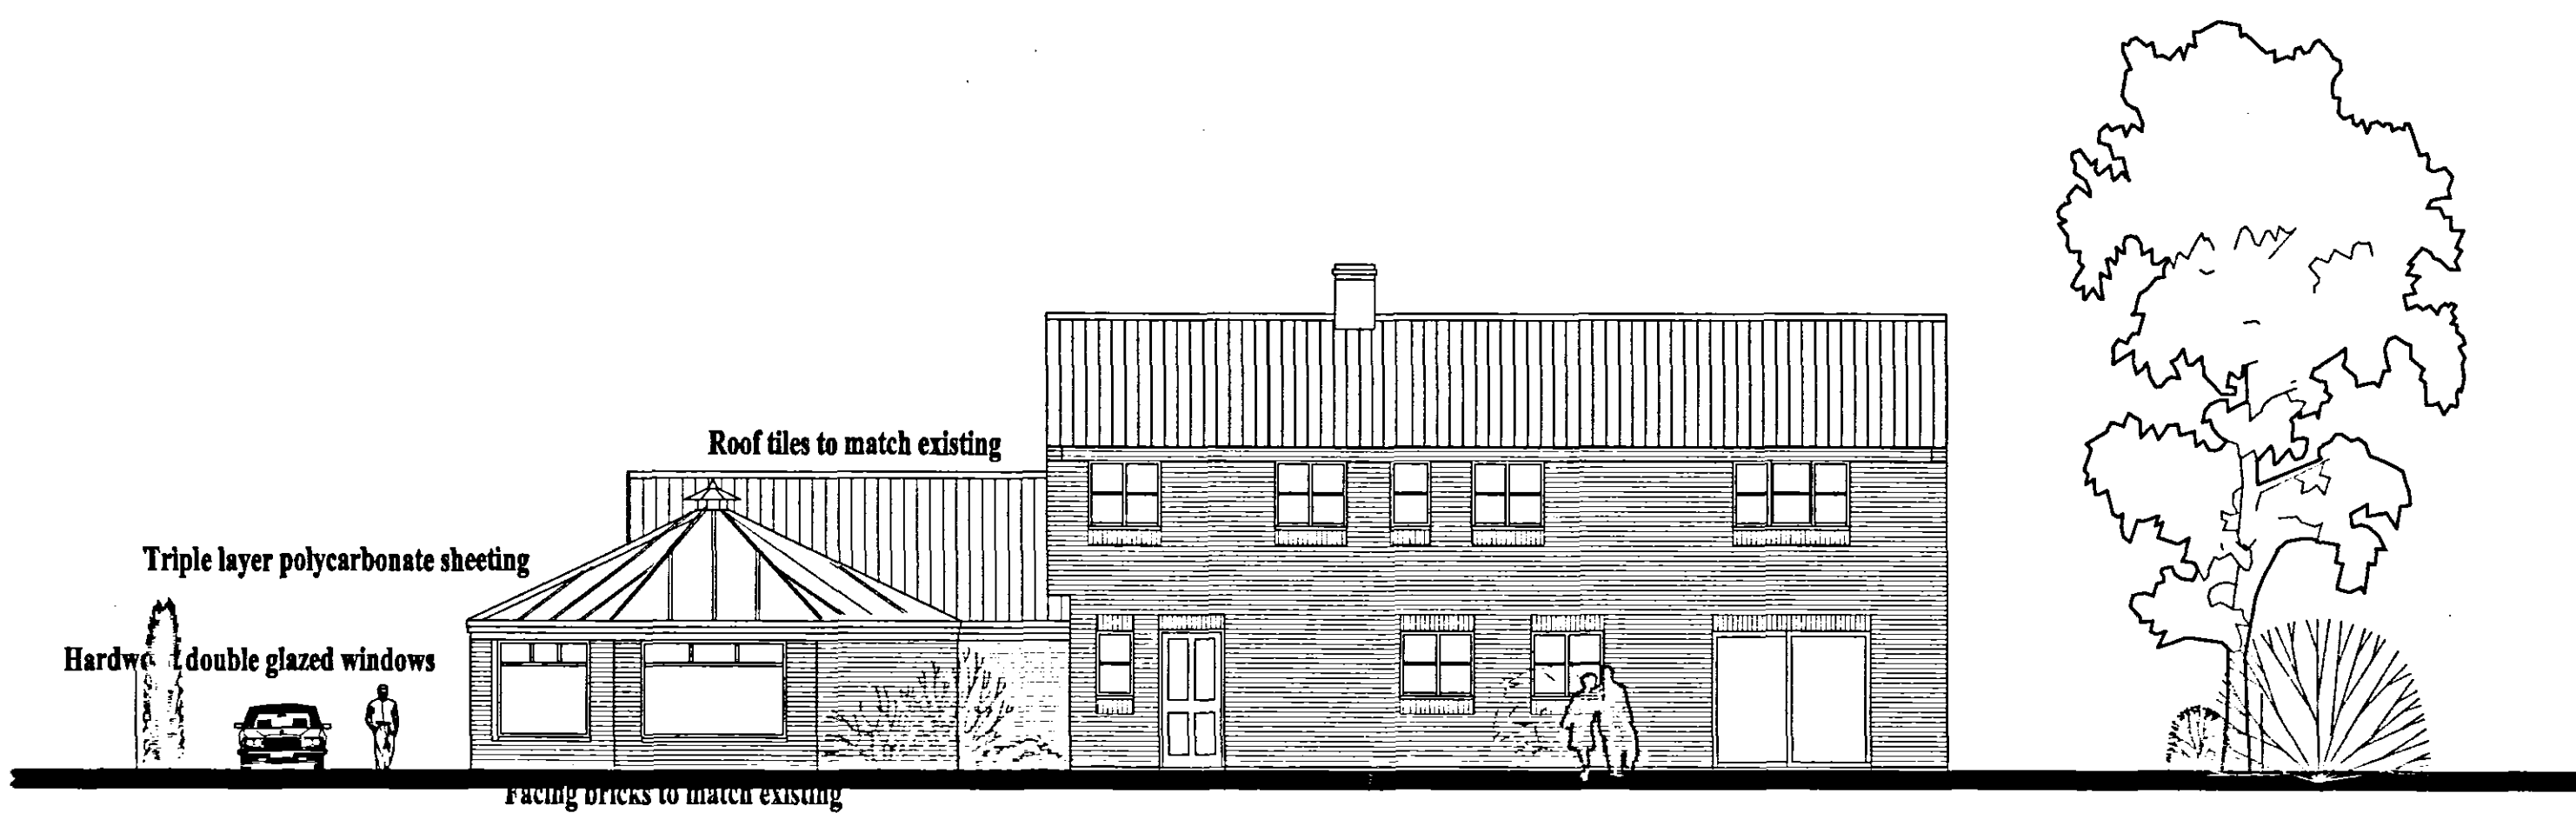

PROPOSED NORTH ELEVATION

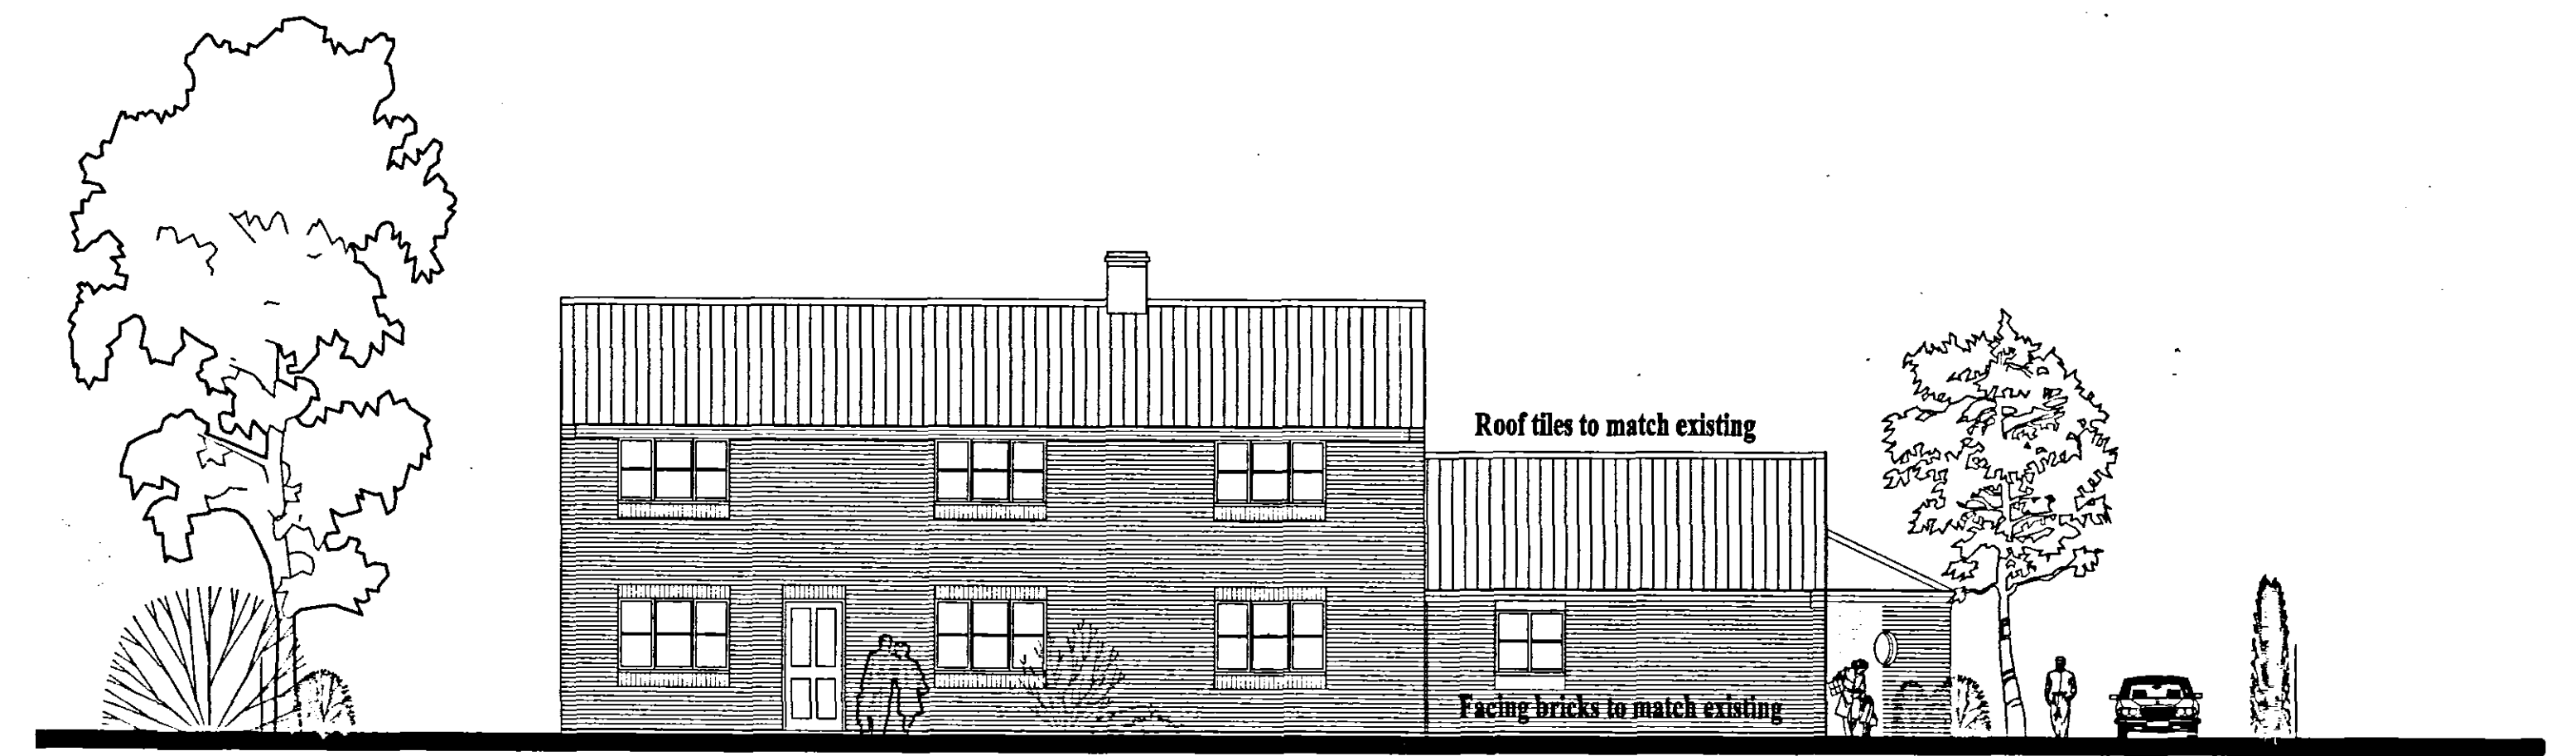



PROPOSED SOUTH ELEVATION

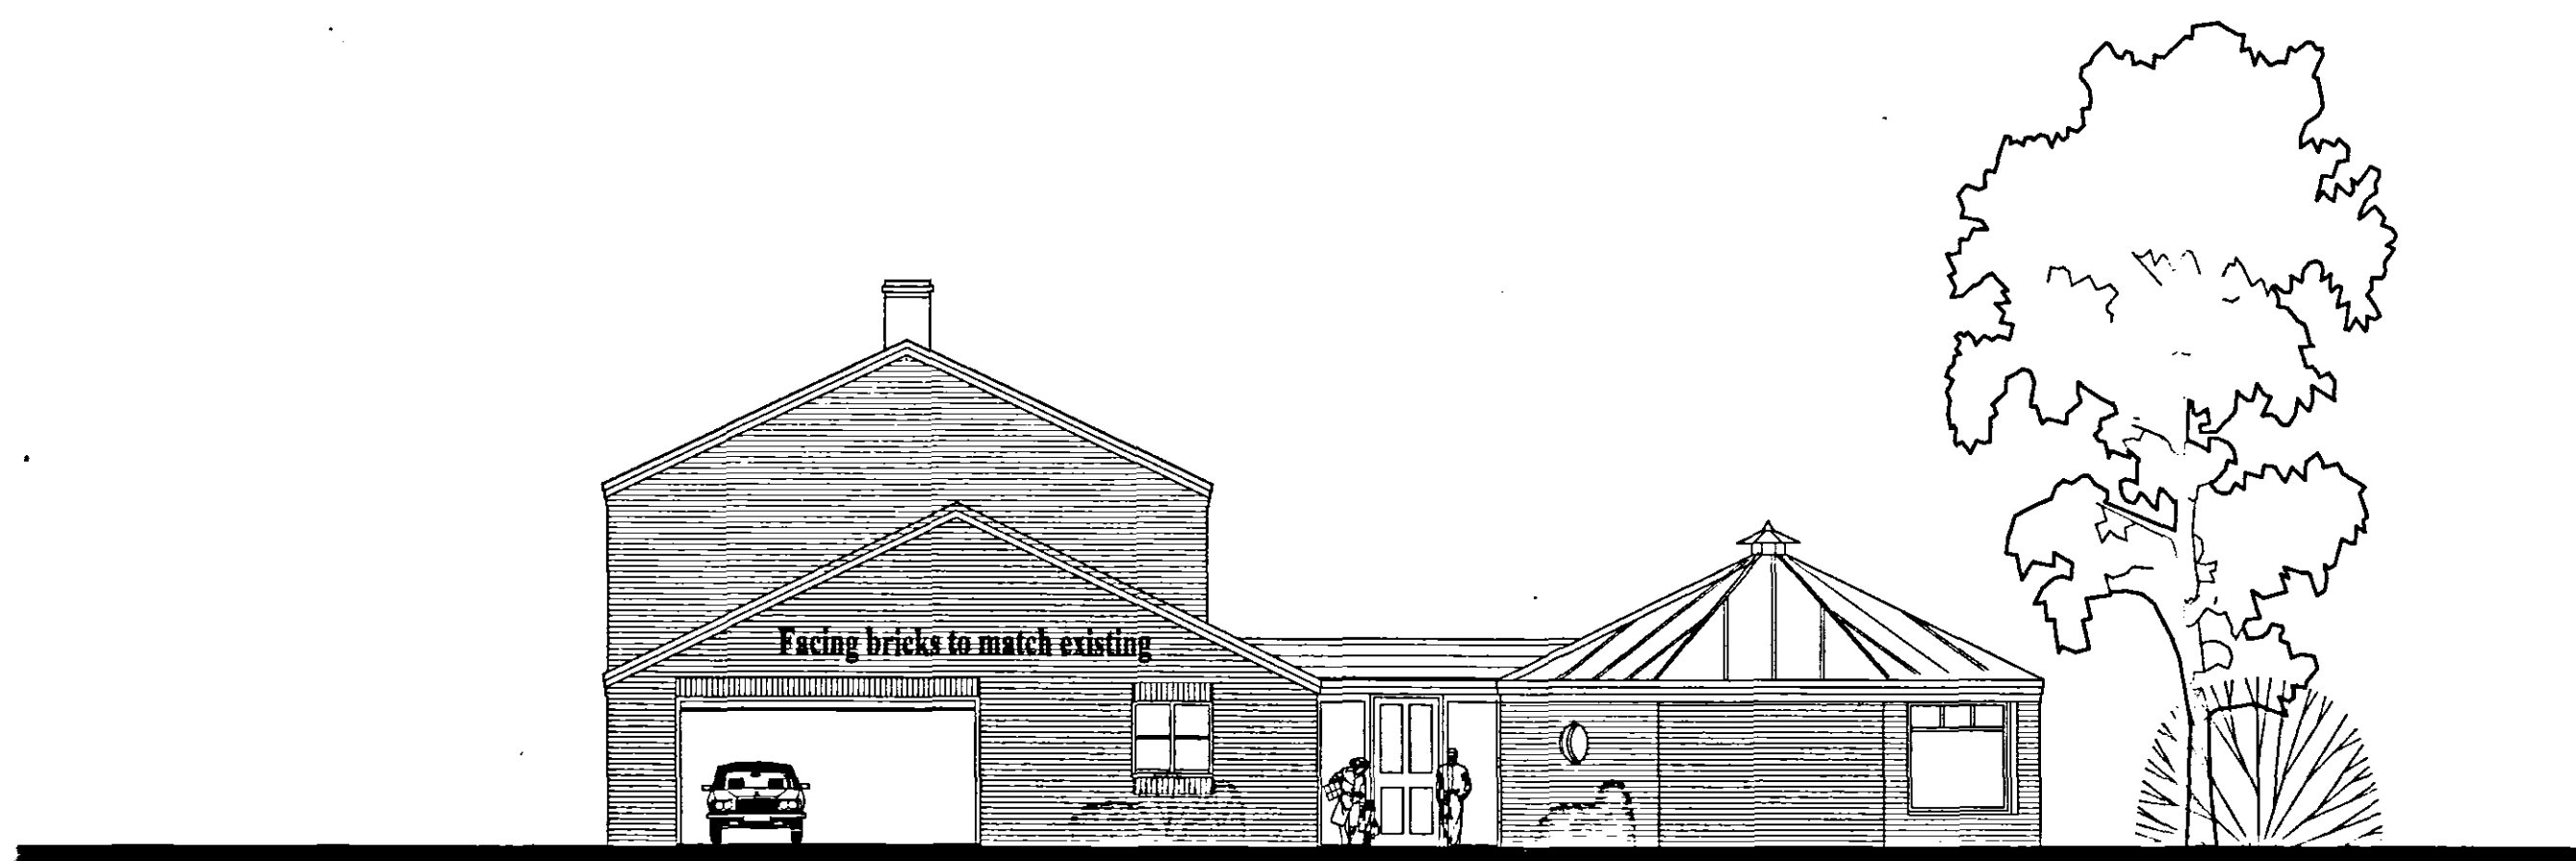

PROPOSED EAST ELEVATION



PROPOSED WEST ELEVATION

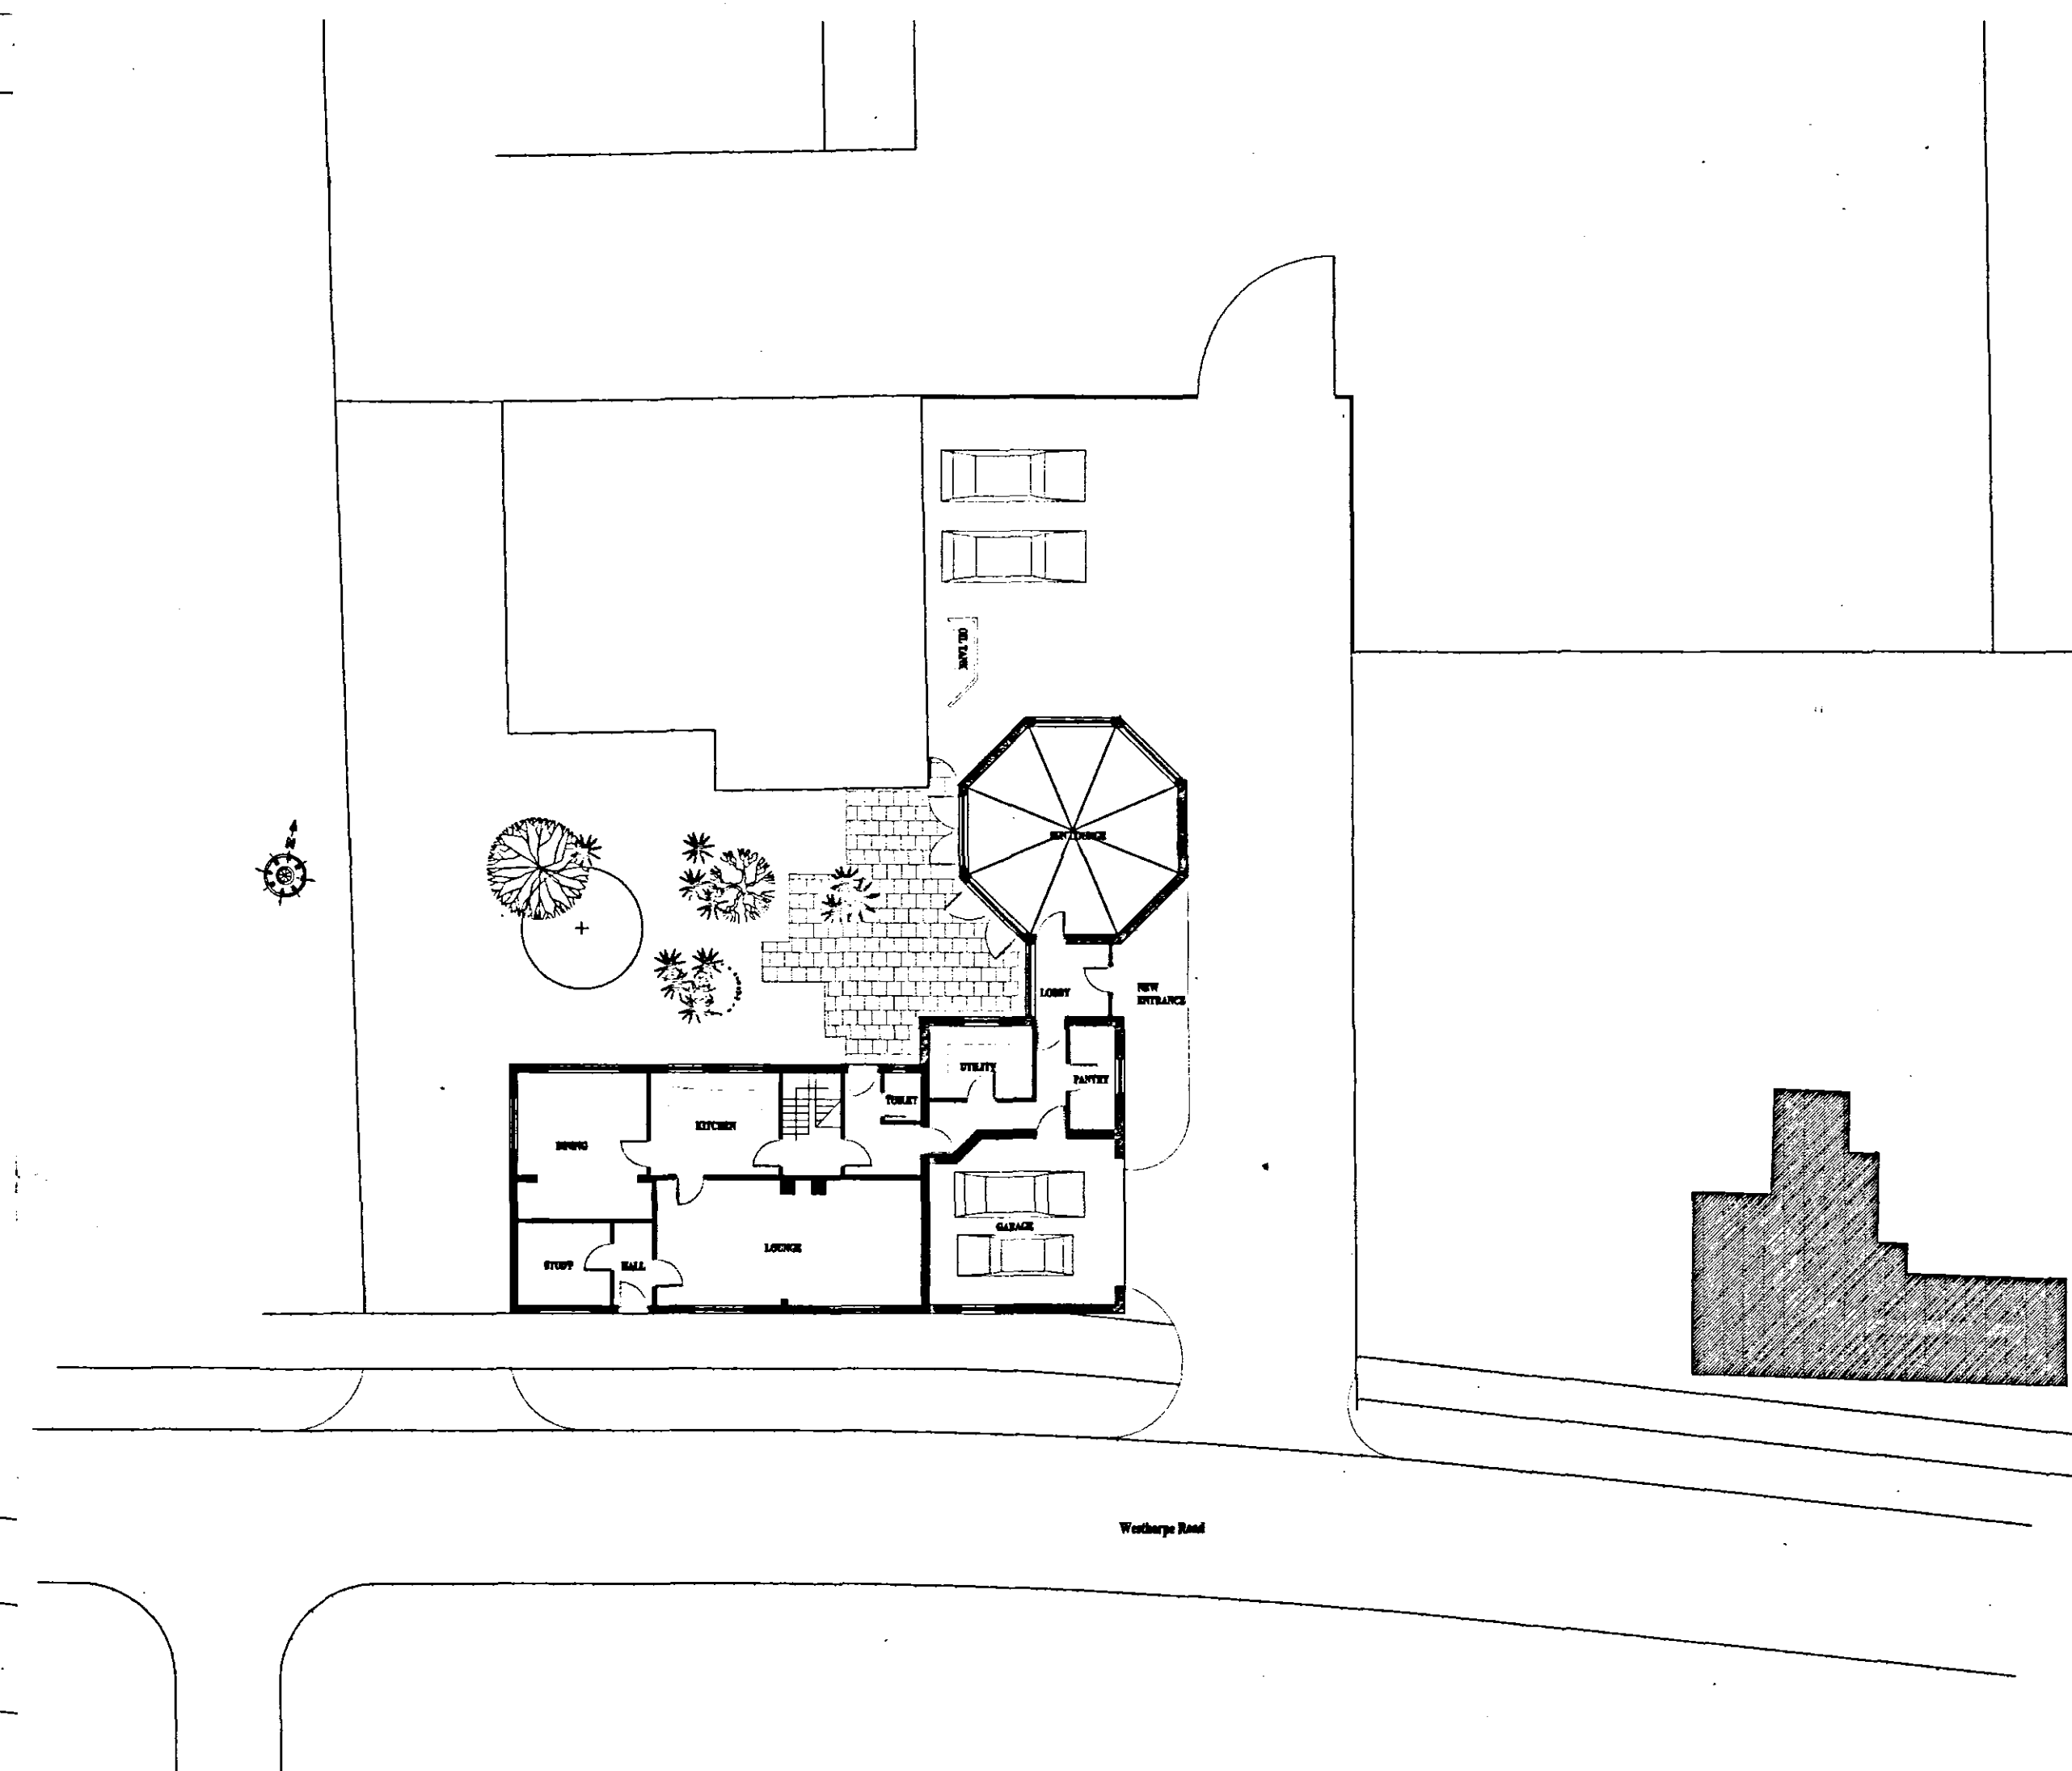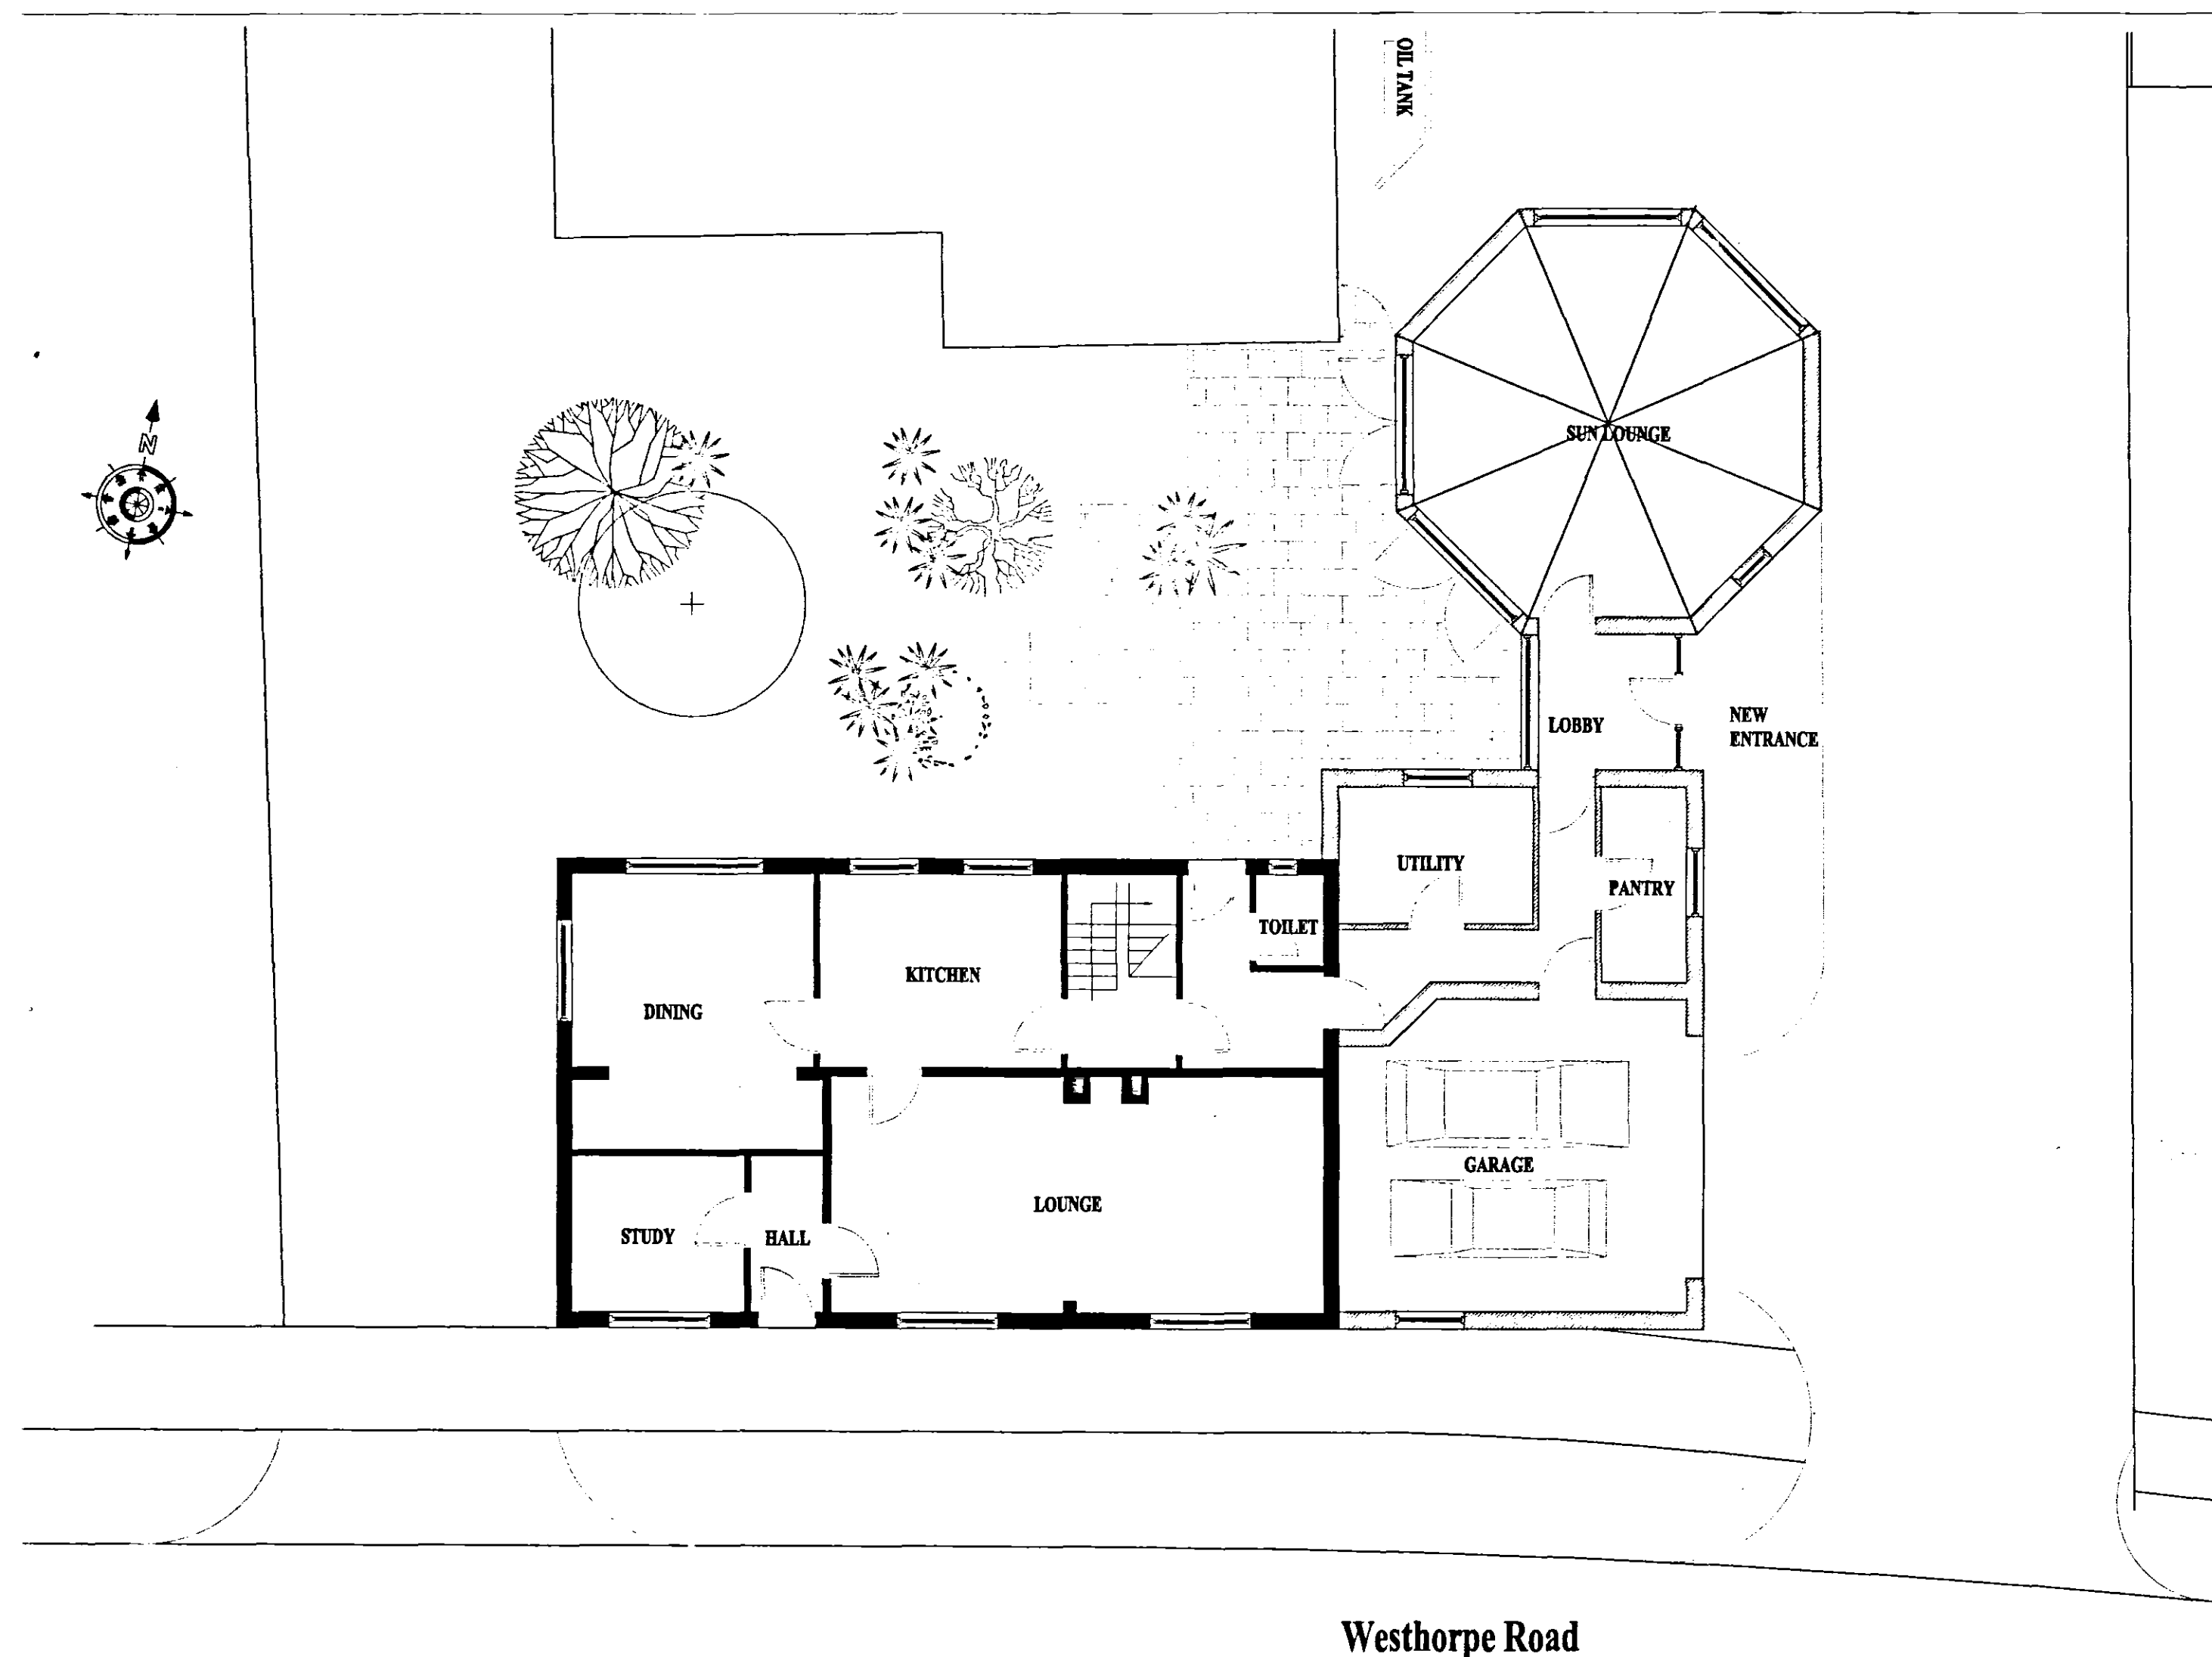

DETERMINED PLAN SHDC Planning & Development - 5 APR 2004 P.d.	
JOHN D LYNCH partnership CHARTERED ARCHITECTS	
Client:- Dr R H Brookes	
Project:- Extensions to dwelling at Westhorpe Road, Gosberton	
Plans Proposed Plans & Elevations	
Date : Dec 2003	Drawn JDL
Job No. 1605	Drawing No. AD/ 1
Scale. 1:100, 1:200 1:2500	Revision No. A.B.