




EXISTING SOUTH ELEVATION




EXISTING NORTH ELEVATION




EXISTING WEST ELEVATION

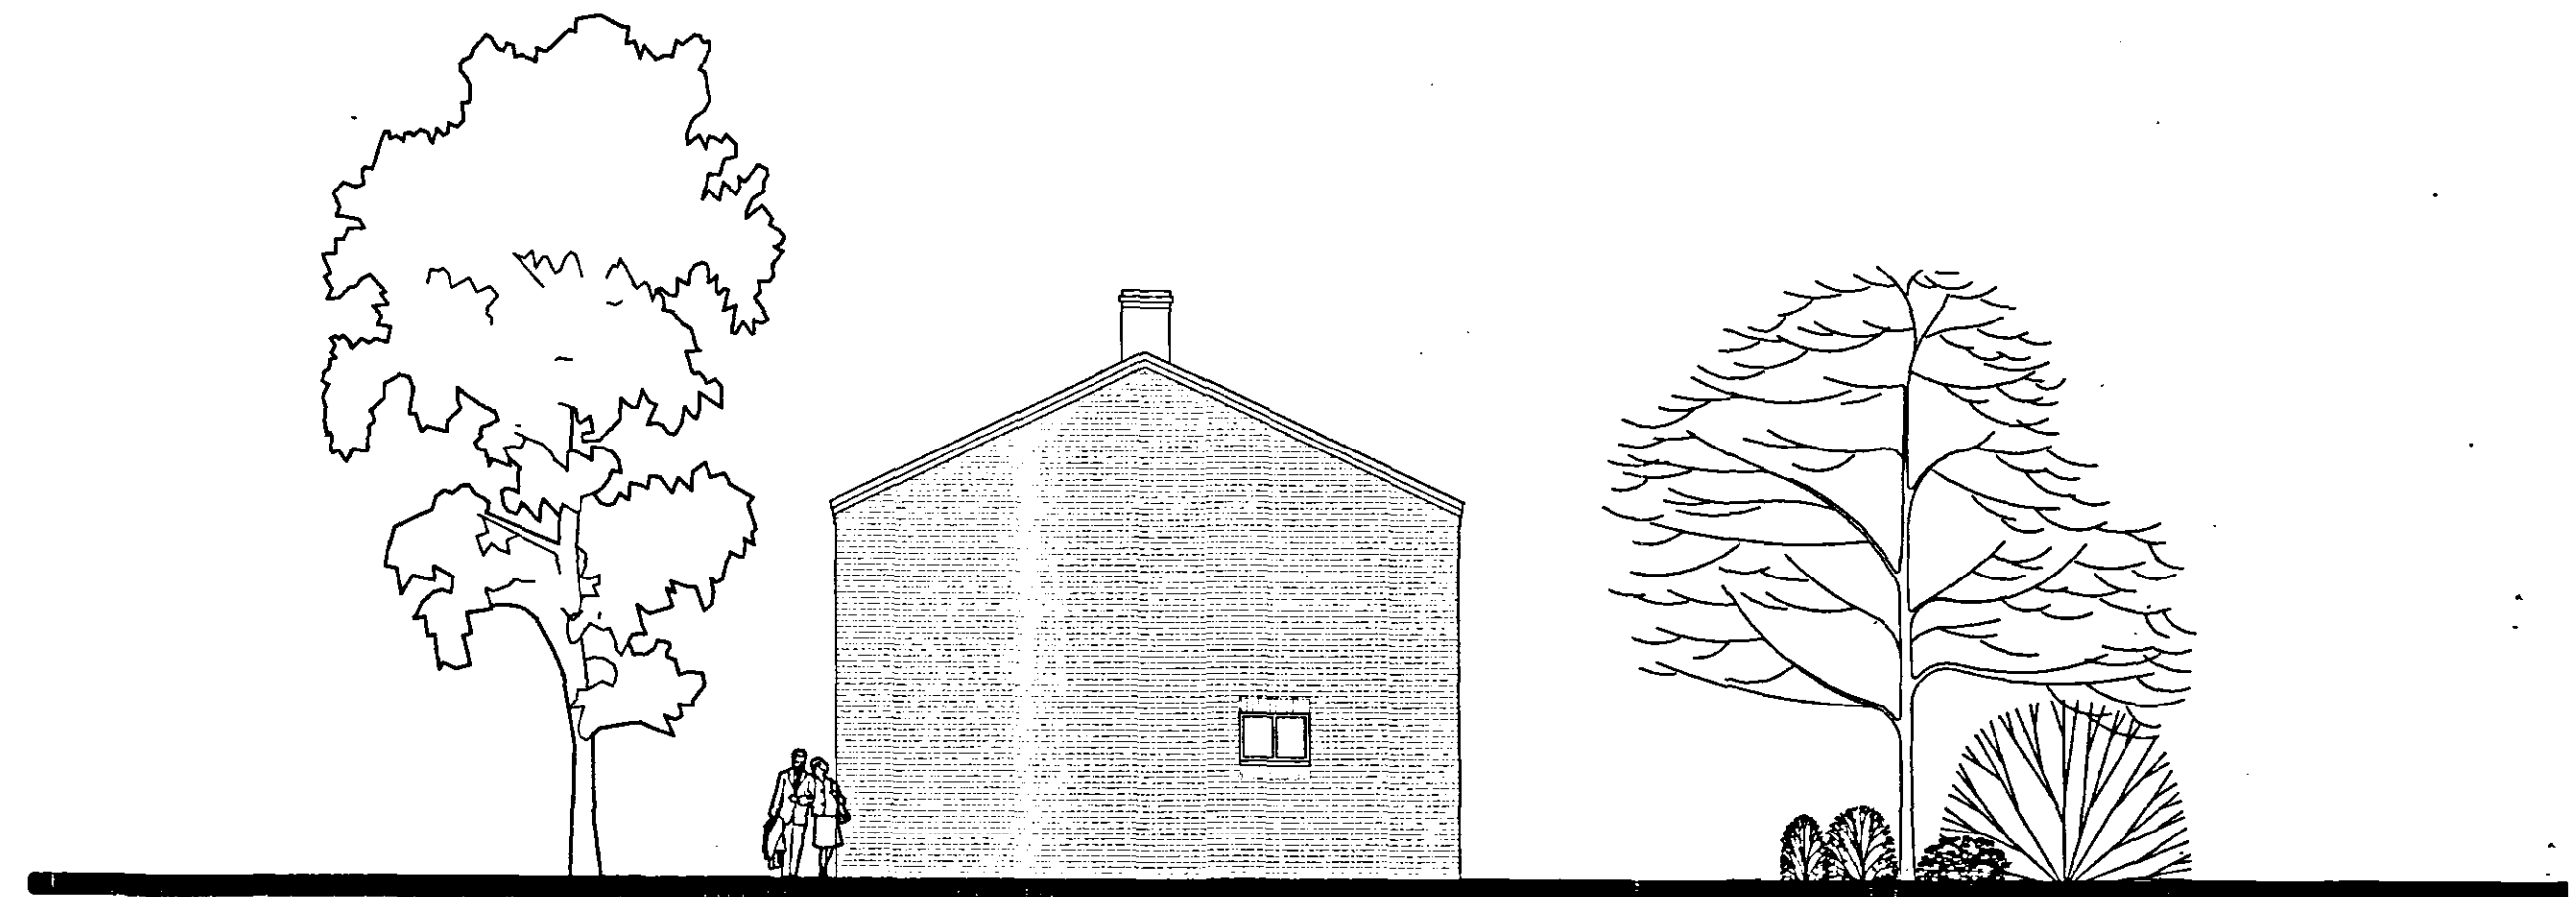

EXISTING EAST ELEVATION

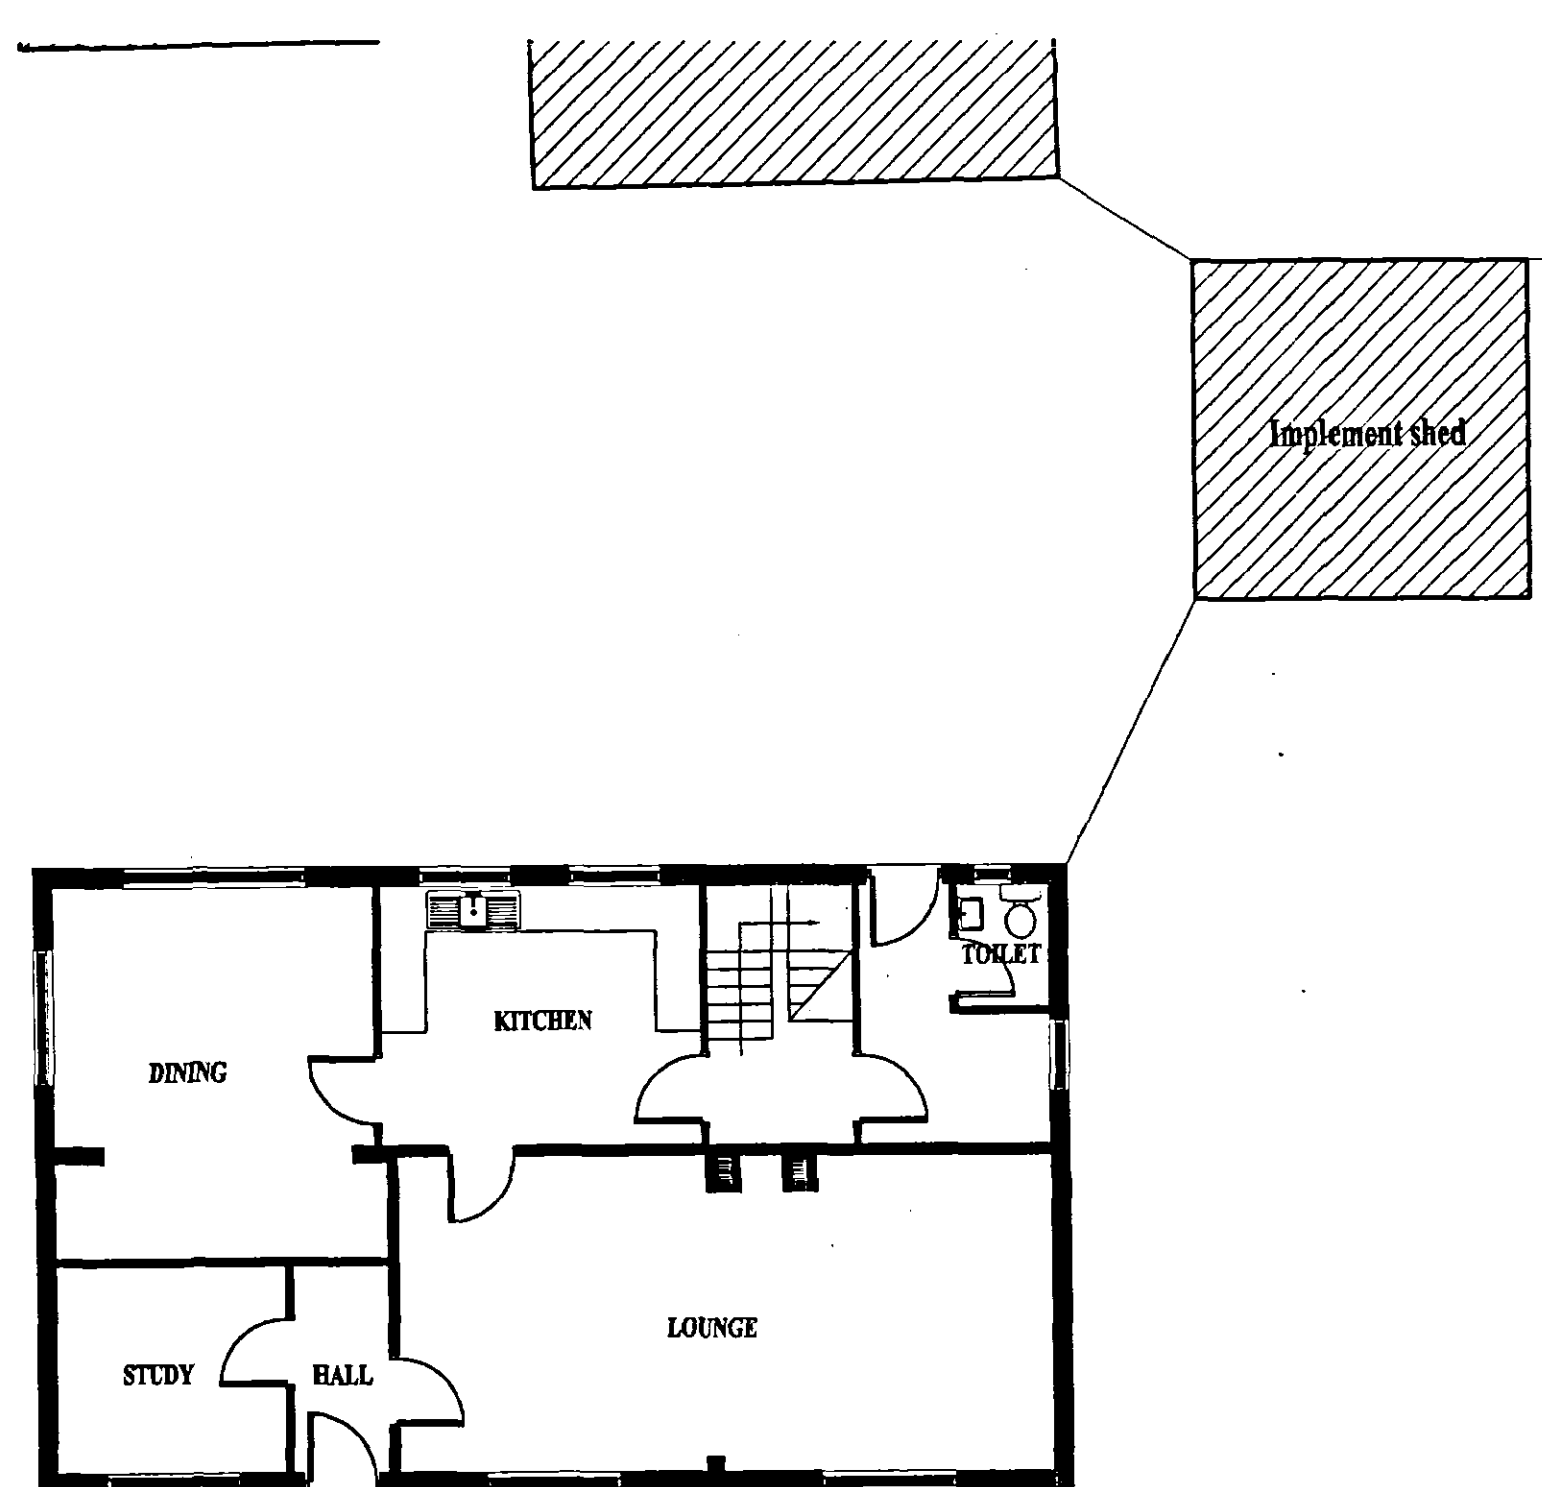

EXISTING GROUND FLOOR PLAN

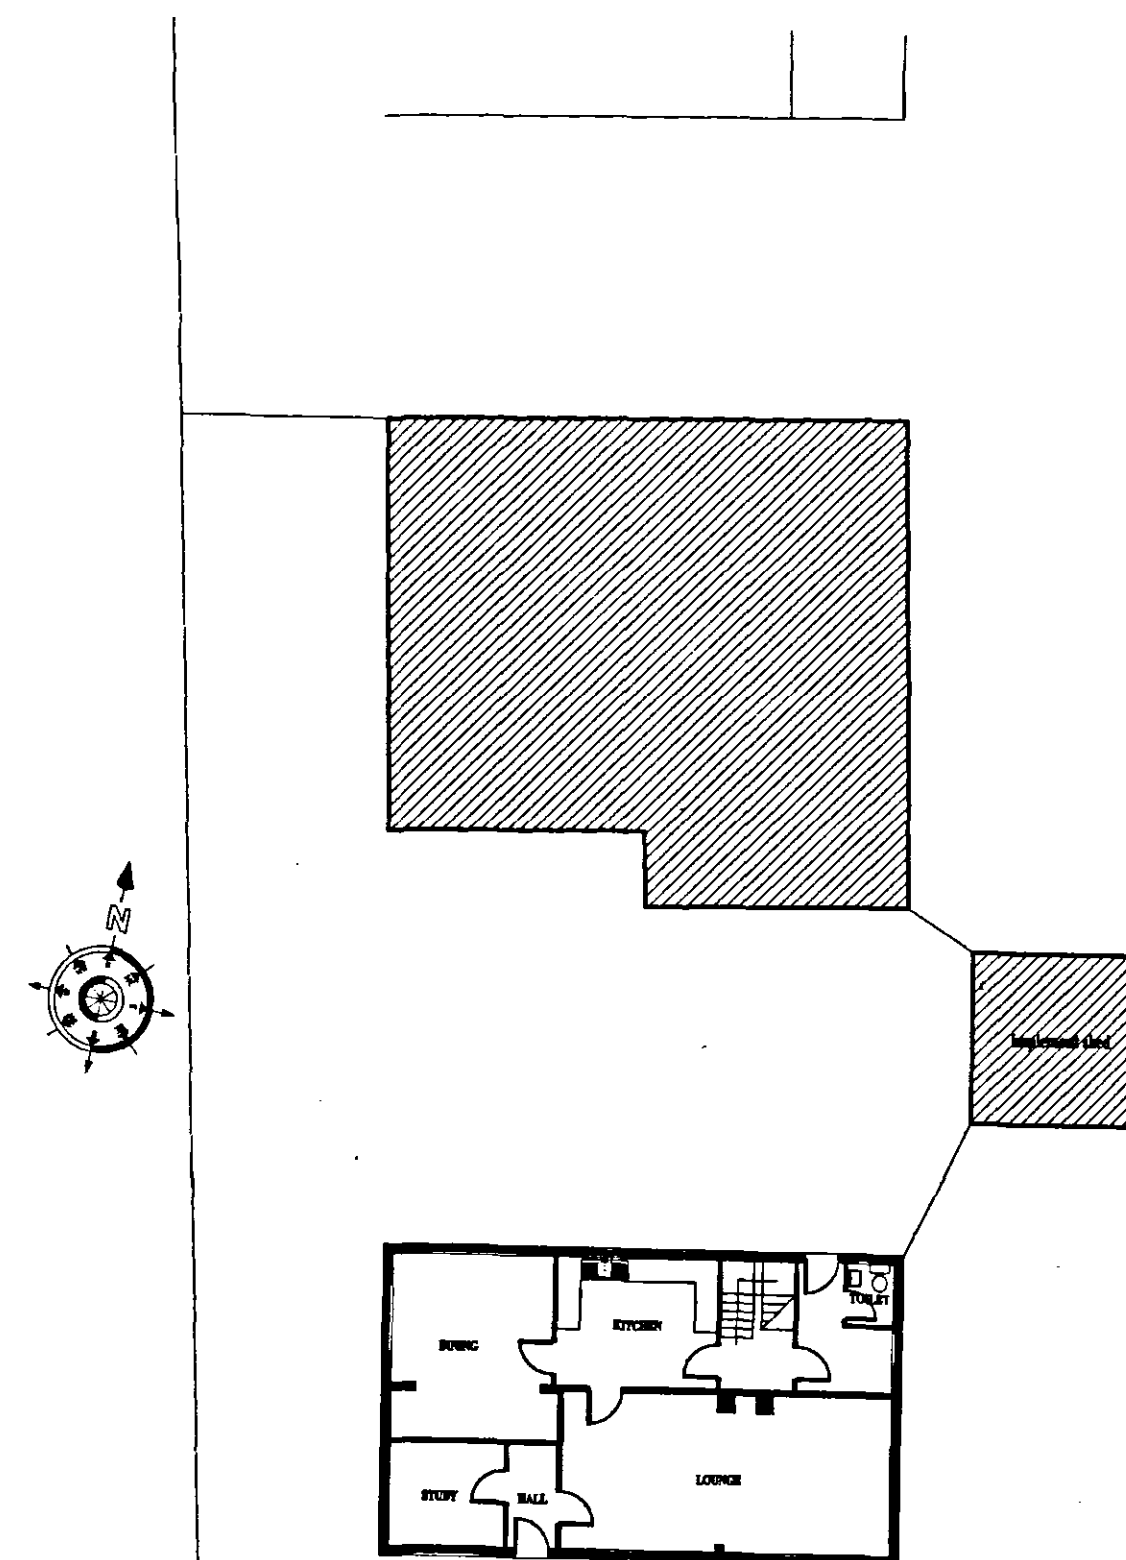


EXISTING GROUND FLOOR PLAN

EFFECTIVE DWELLING SITE PLAN



**DETERMINED
PLAN**

Planning & Development
13 JAN 2004
Ref C030104

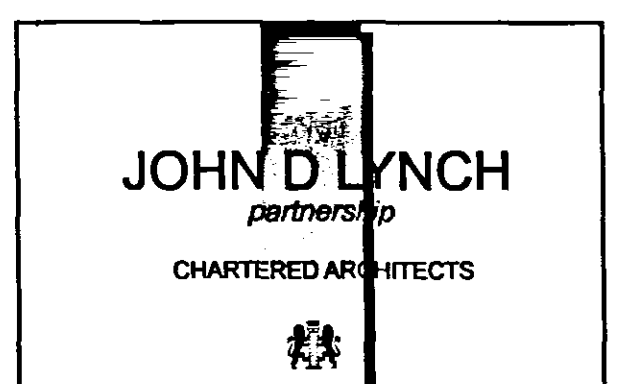

Client:-
Dr R H Brookes

Project:-
**Extensions to dwelling at
Westhorpe Road,
Gosberton**

Plan:-
Existing Plans & Elevations

Date :
Dec 2003

Drawn
JDL

Job No.
1605

Drawing No.
AL/ 1

Scale.
**1:50, 1:100, 1:200
1:2500**

Revision No.