

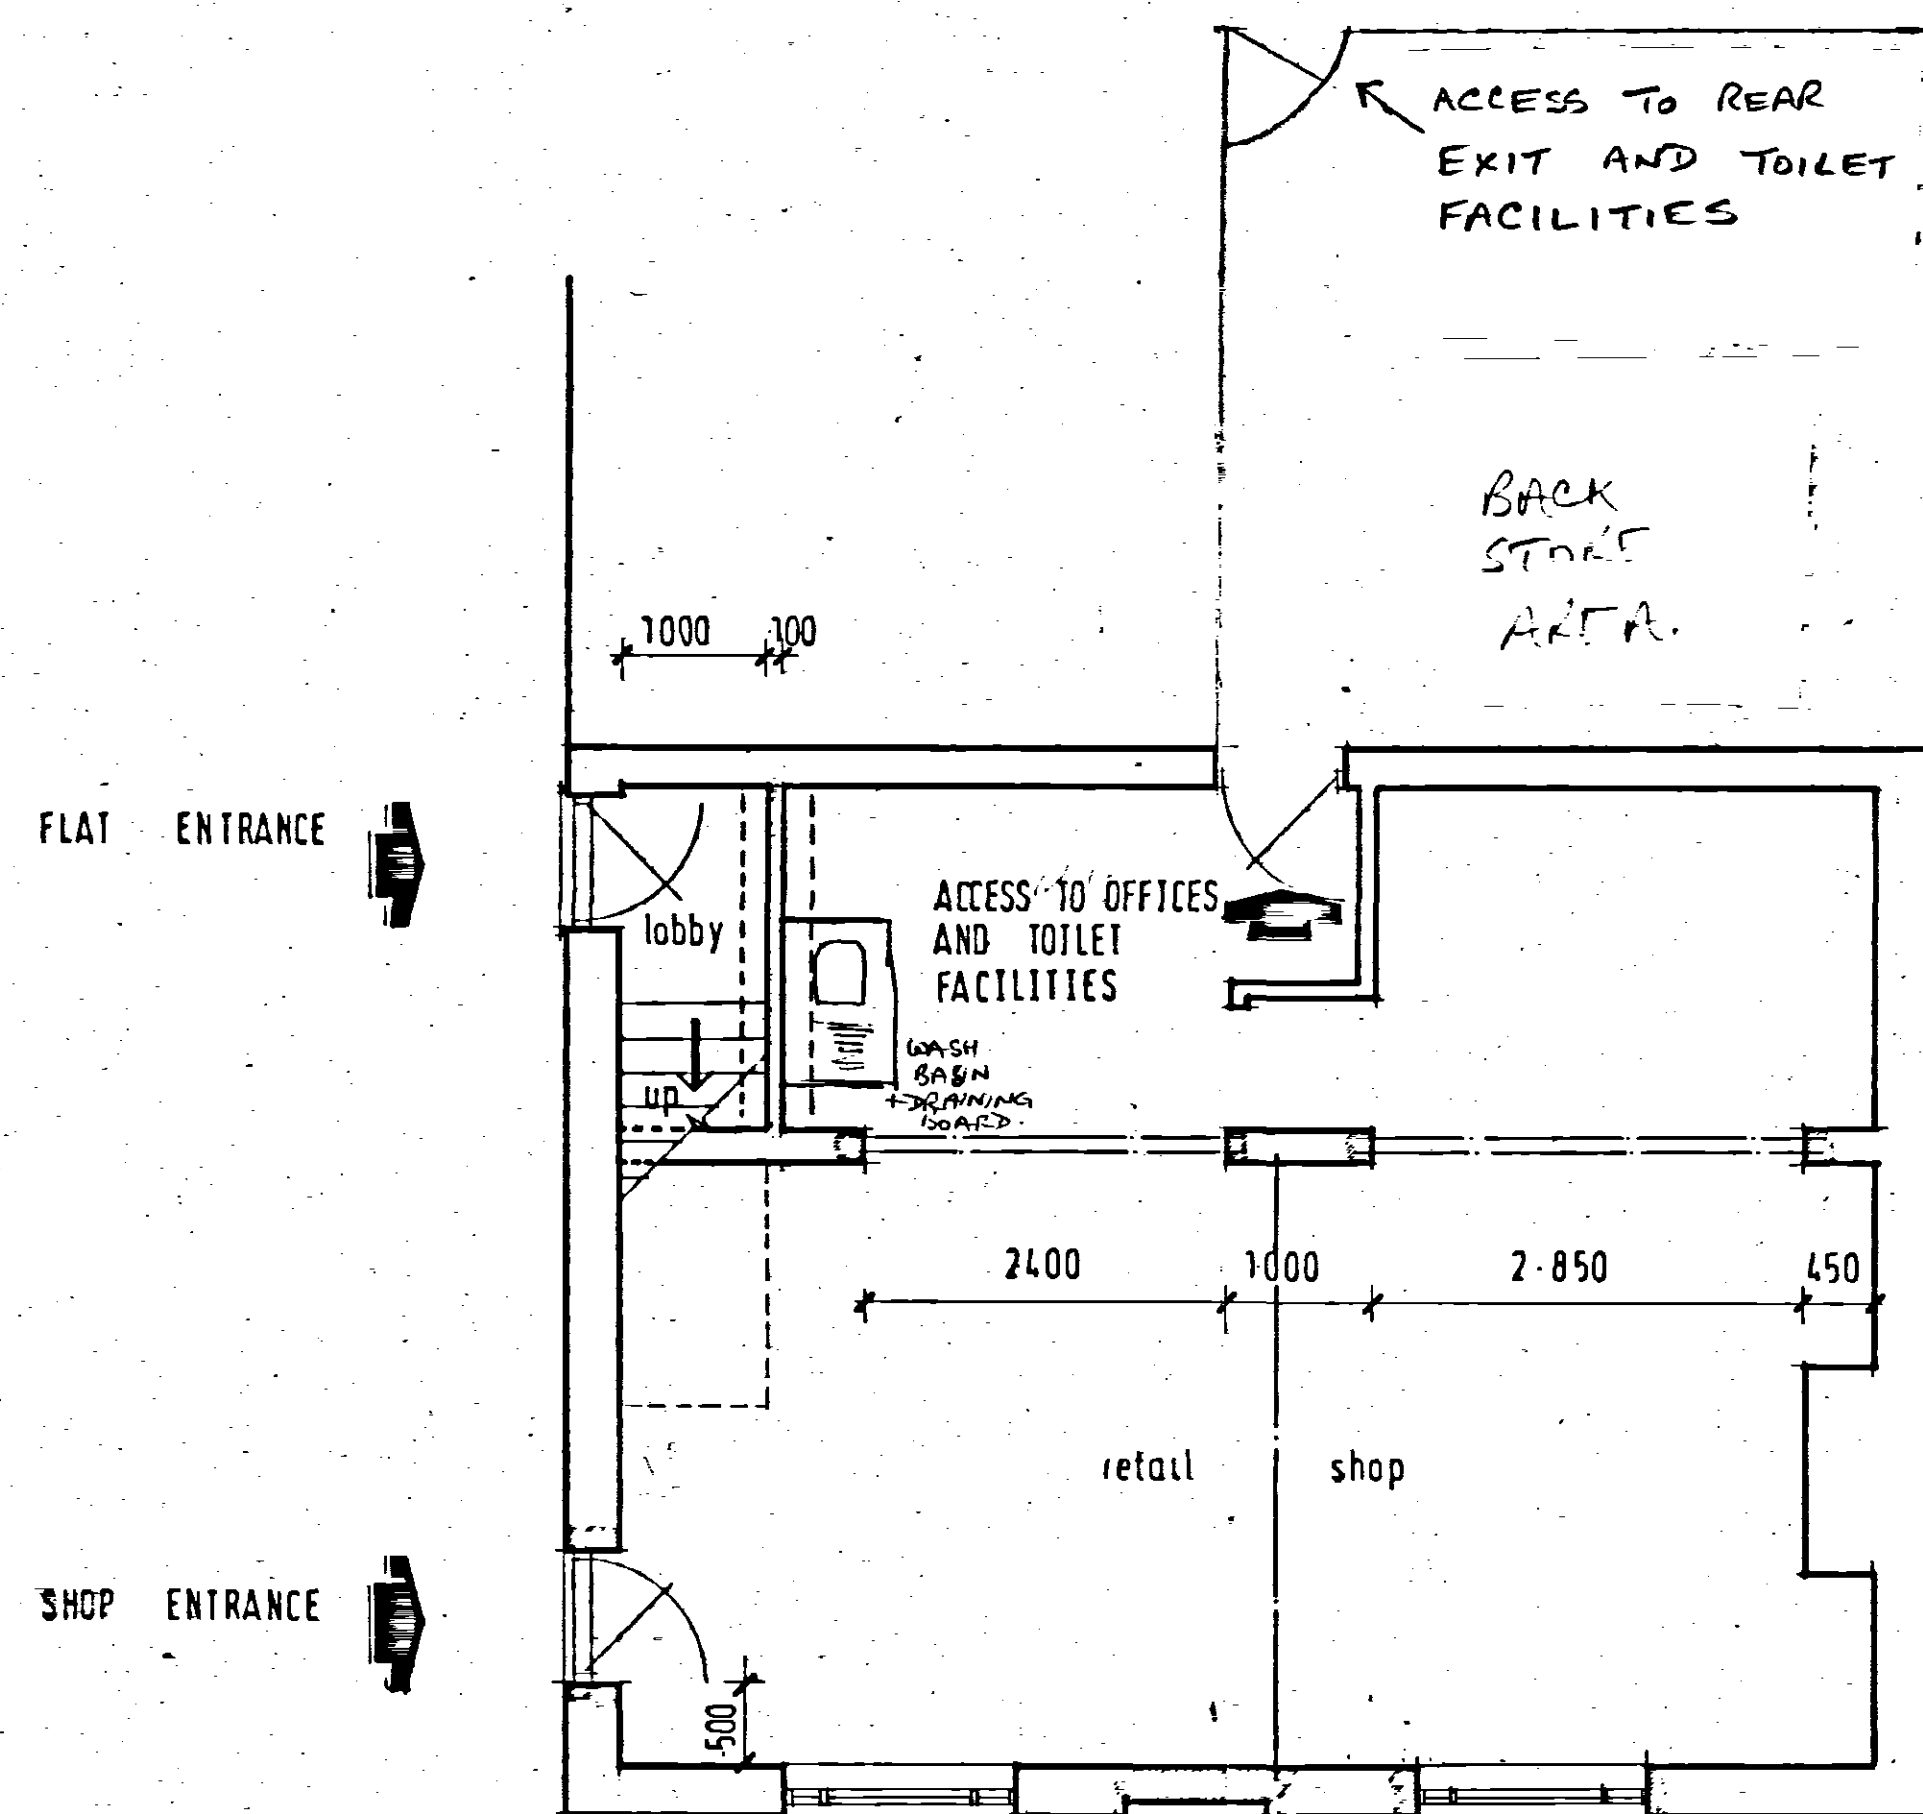


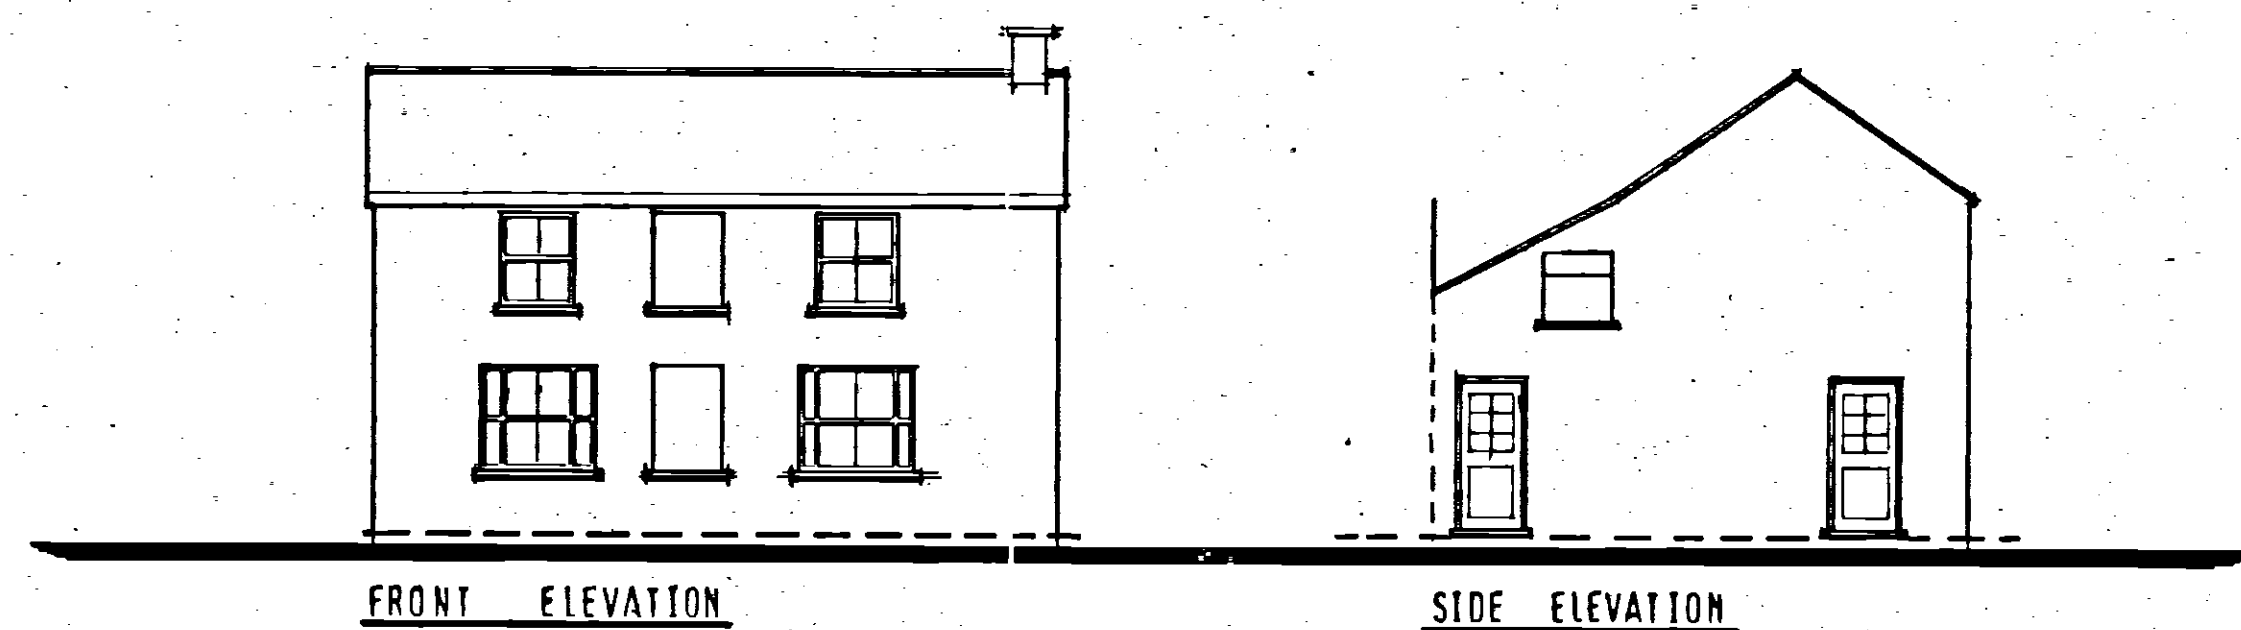


GROUND FLOOR PLAN PROPOSED

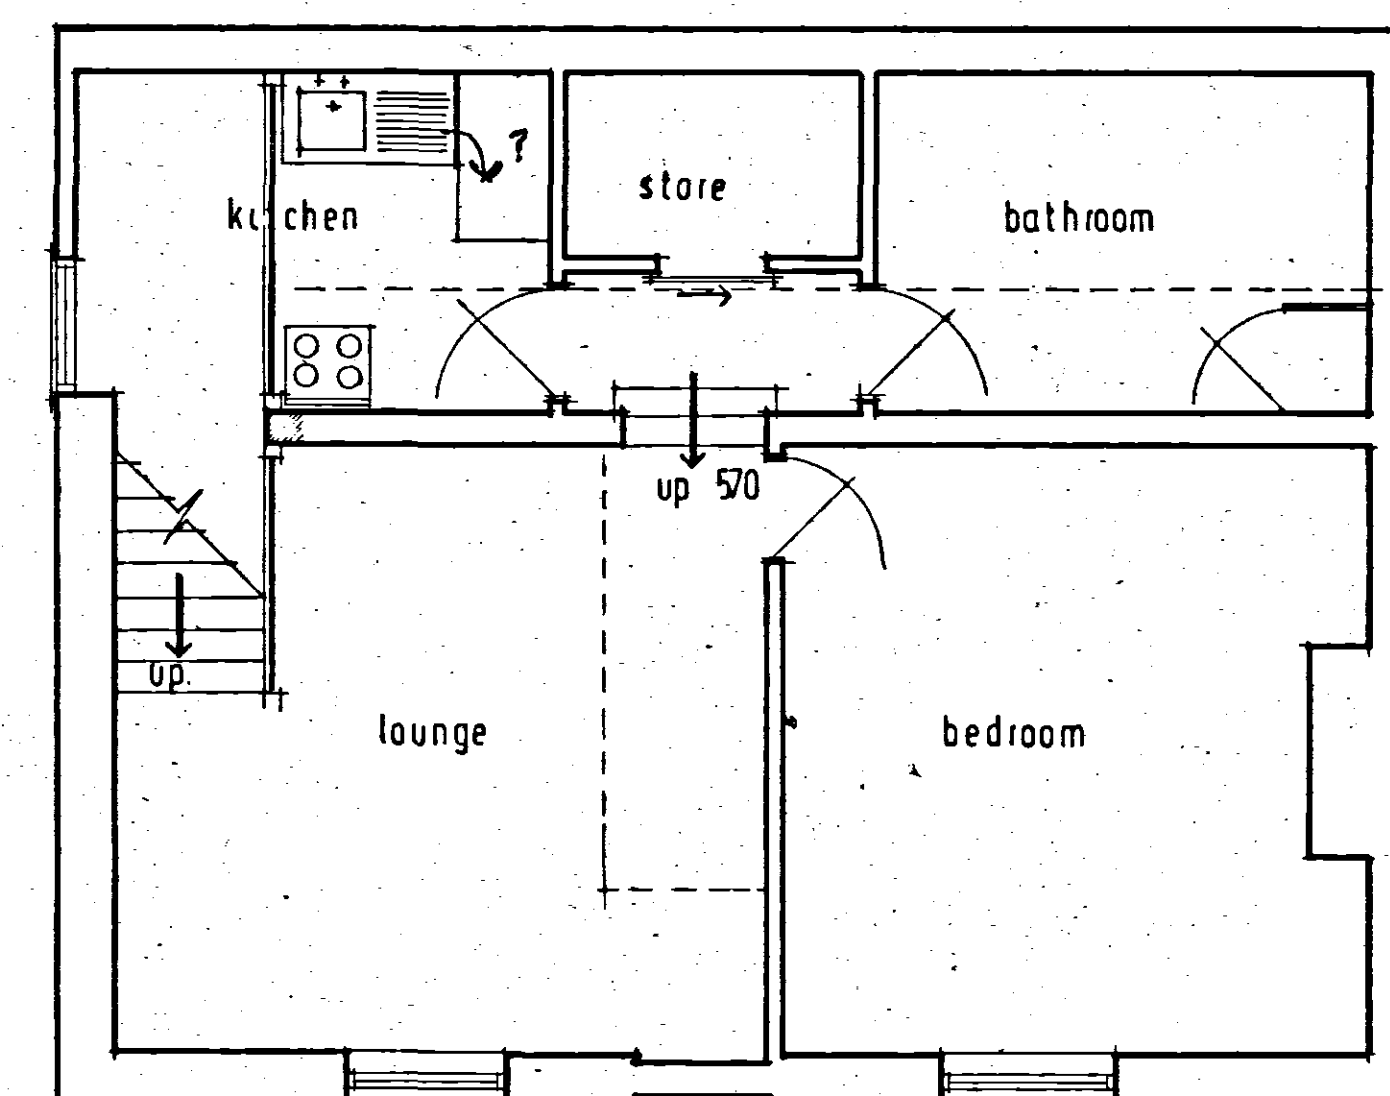

FIRST FLOOR PLAN PROPOSED

SHDC  
Planning & Developm. Ltd  
17 JAN 2005  
Ref: 0040105

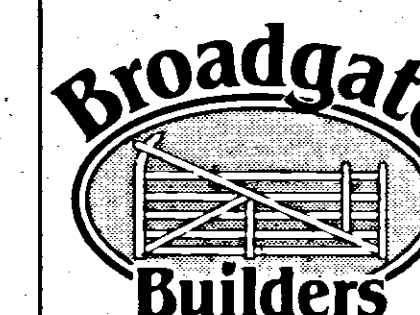

**Broadgate Builders (Spalding) Limited**

Broadgate House, Weston Hills, Spalding, Lincolnshire, PE12 6DB.  
Telephone: Holbeach (0406) 380381 & 380532.

TITLE  
Proposed alteration and change of use of  
ground floor from domestic to shop at  
HIGH STREET GOSBERTON Lincs  
for  
BROWN VICTOR (GOSBERTON) LTD

DATE FEBRUARY, 1986  
DRAWN M. CHARLTON  
DRWG. No. B6025-1.  
SCALE 1:50, 1:100.

REVISIONS

**DETERMINED**  
DIANI

THIS DRAWING MUST NOT BE REPRODUCED WITHOUT PERMISSION FROM BROADGATE BUILDERS (SPALDING) LTD.