

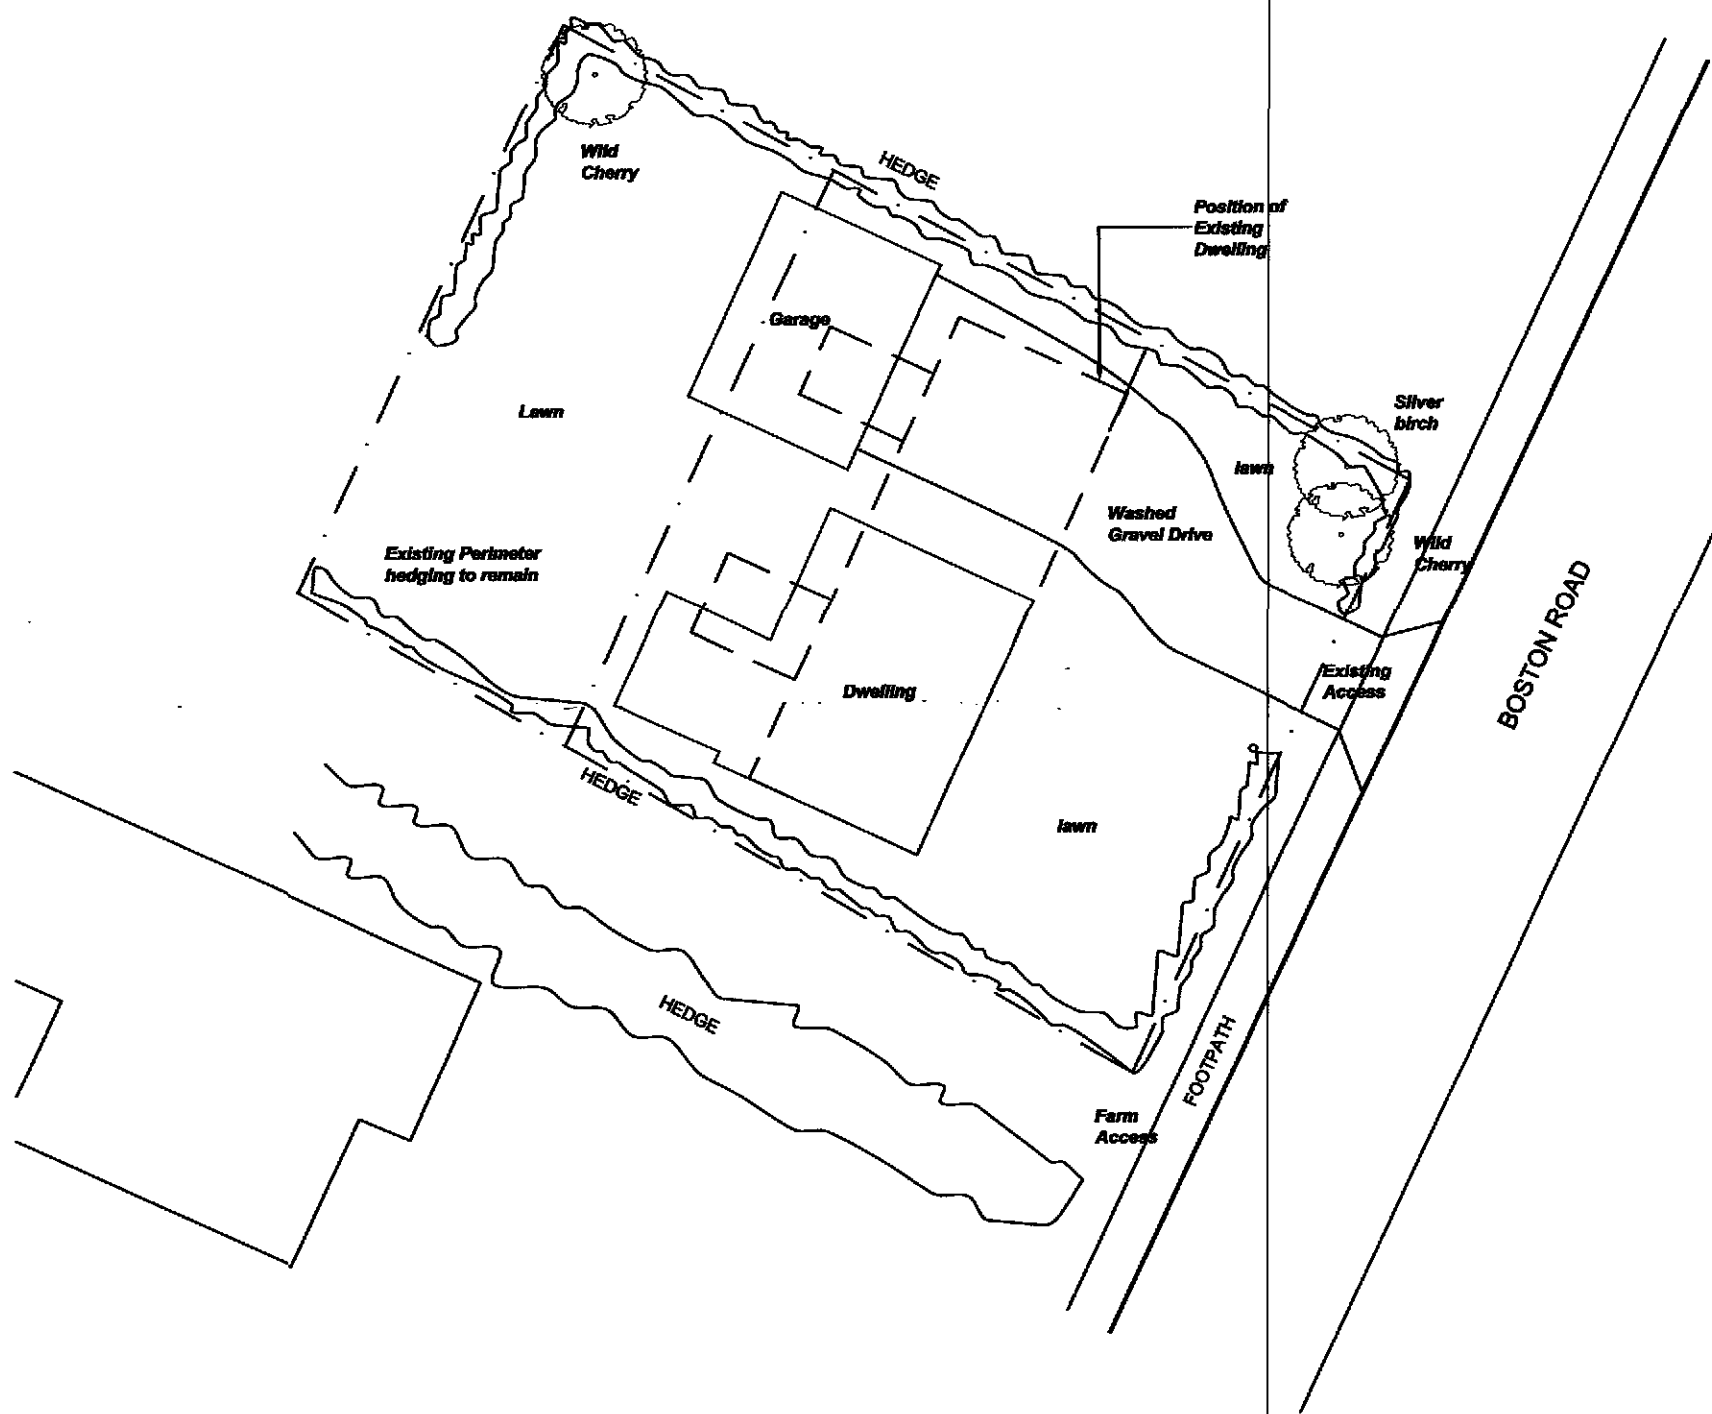


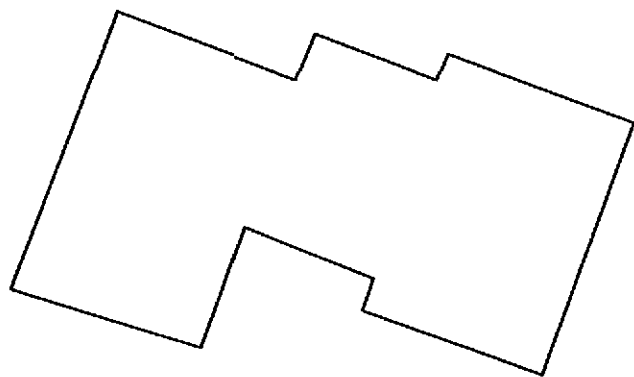

Site Block Plan
Scale 1:250

SHDC
Planning & Development
2 8 JAN 2011
Ref: 0059-11

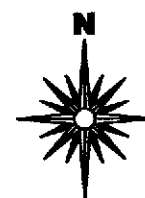

rev "A" - 02.12.10 - Condition detail added

Date: ★★★★★ Scale: as noted

Drawing No:
1930 - 02A



2nd Floor - 58 Sheepmarket
Spalding
PE11 1BH
Tel: 01775 768 921
e-mail: enquiries@remwaydesign.co.uk

Site:

Boston Road
Gosberton

Client:

Mrs A Cordner




Architectural drawings of the rear and side elevations of a building. The drawings include a roof line, first floor plan, and ground floor plan. The rear elevation shows a gabled roof with two chimneys and a central entrance. The side elevation shows a gabled roof with two chimneys and a central entrance. The drawings are labeled with numbers 2, 3, 4, and 5, and include a scale of 1:100.

2 Front Elevation
1 : 100

3 Side 2 Elevation
1 : 100

4 Rear Elevation
1 : 100

5 Side Elevation
1 : 100

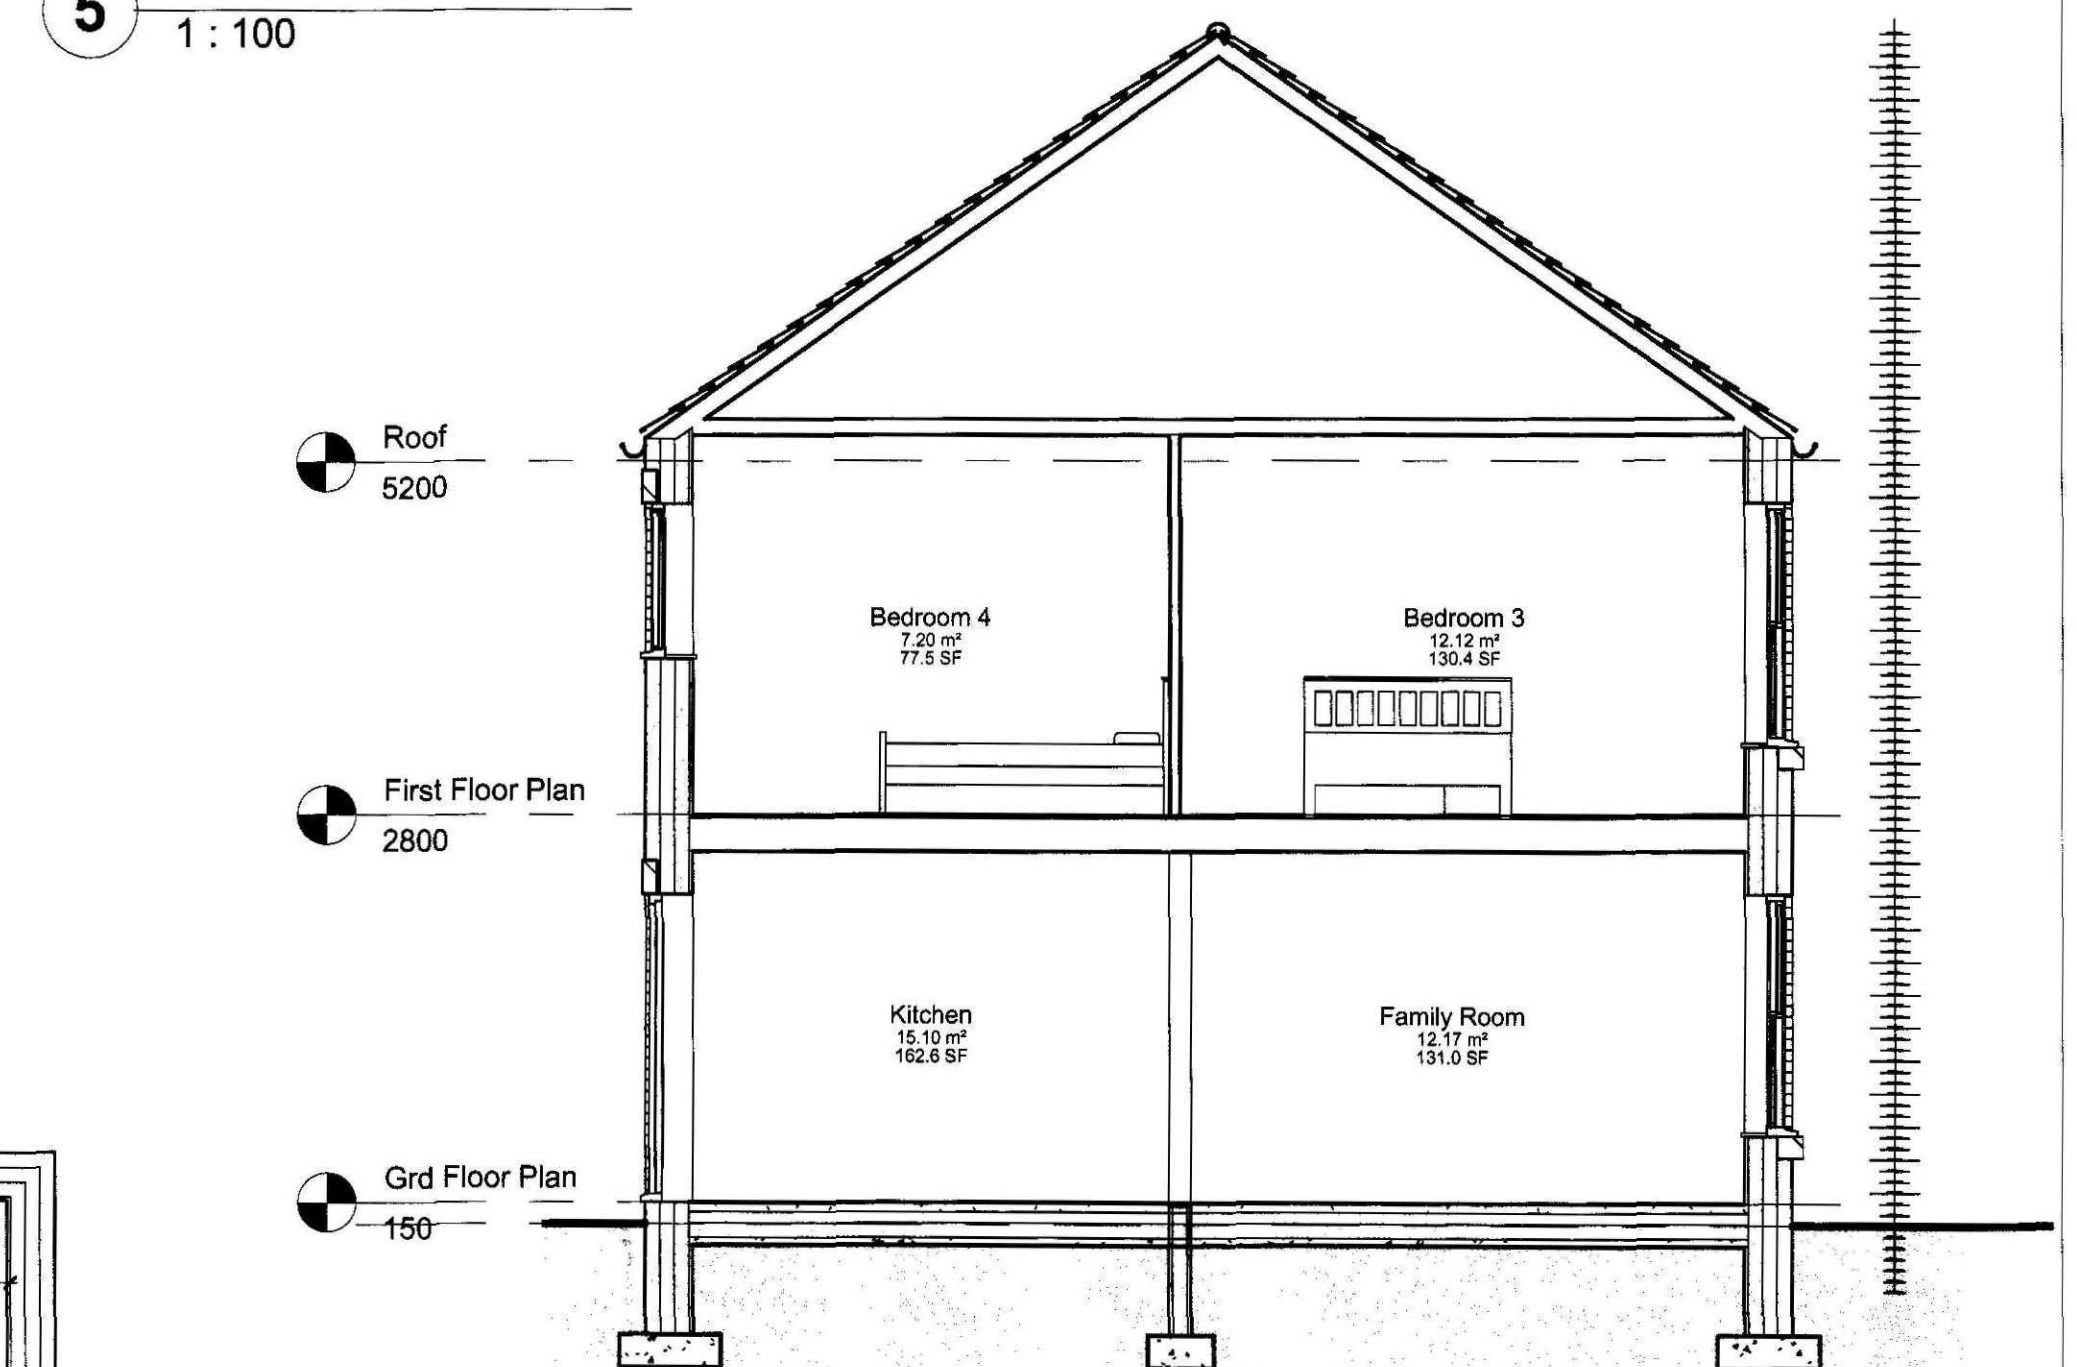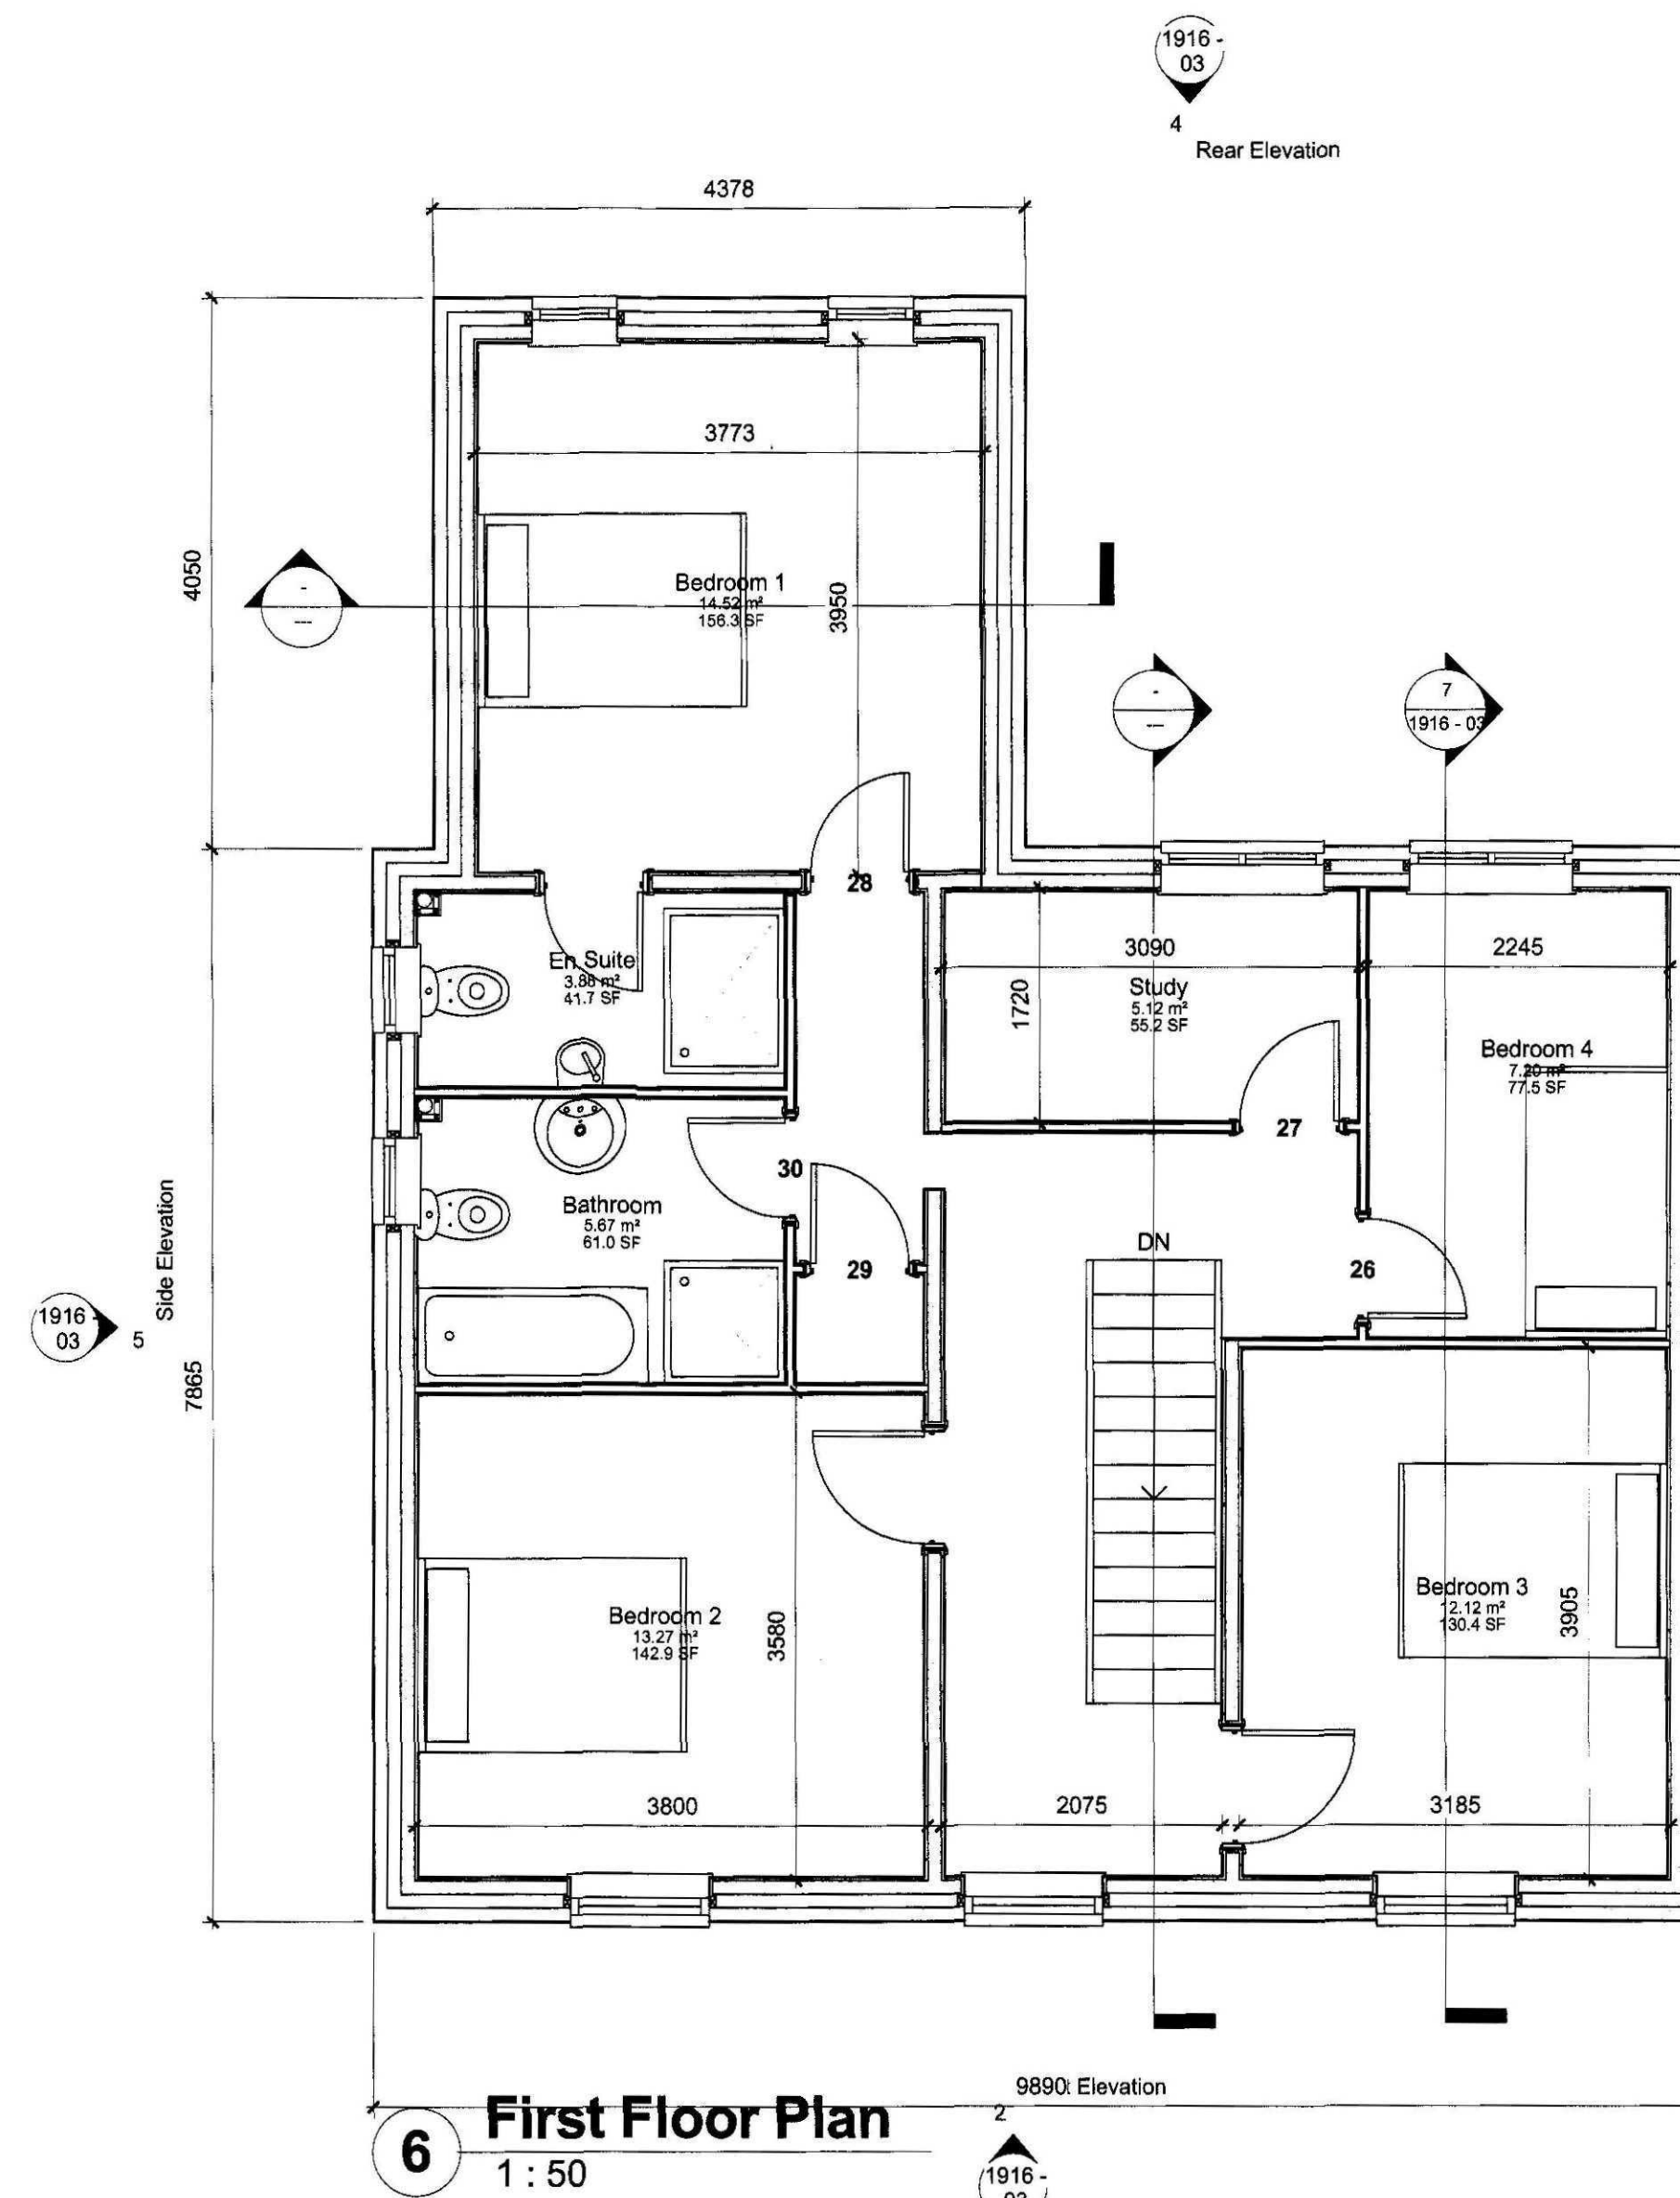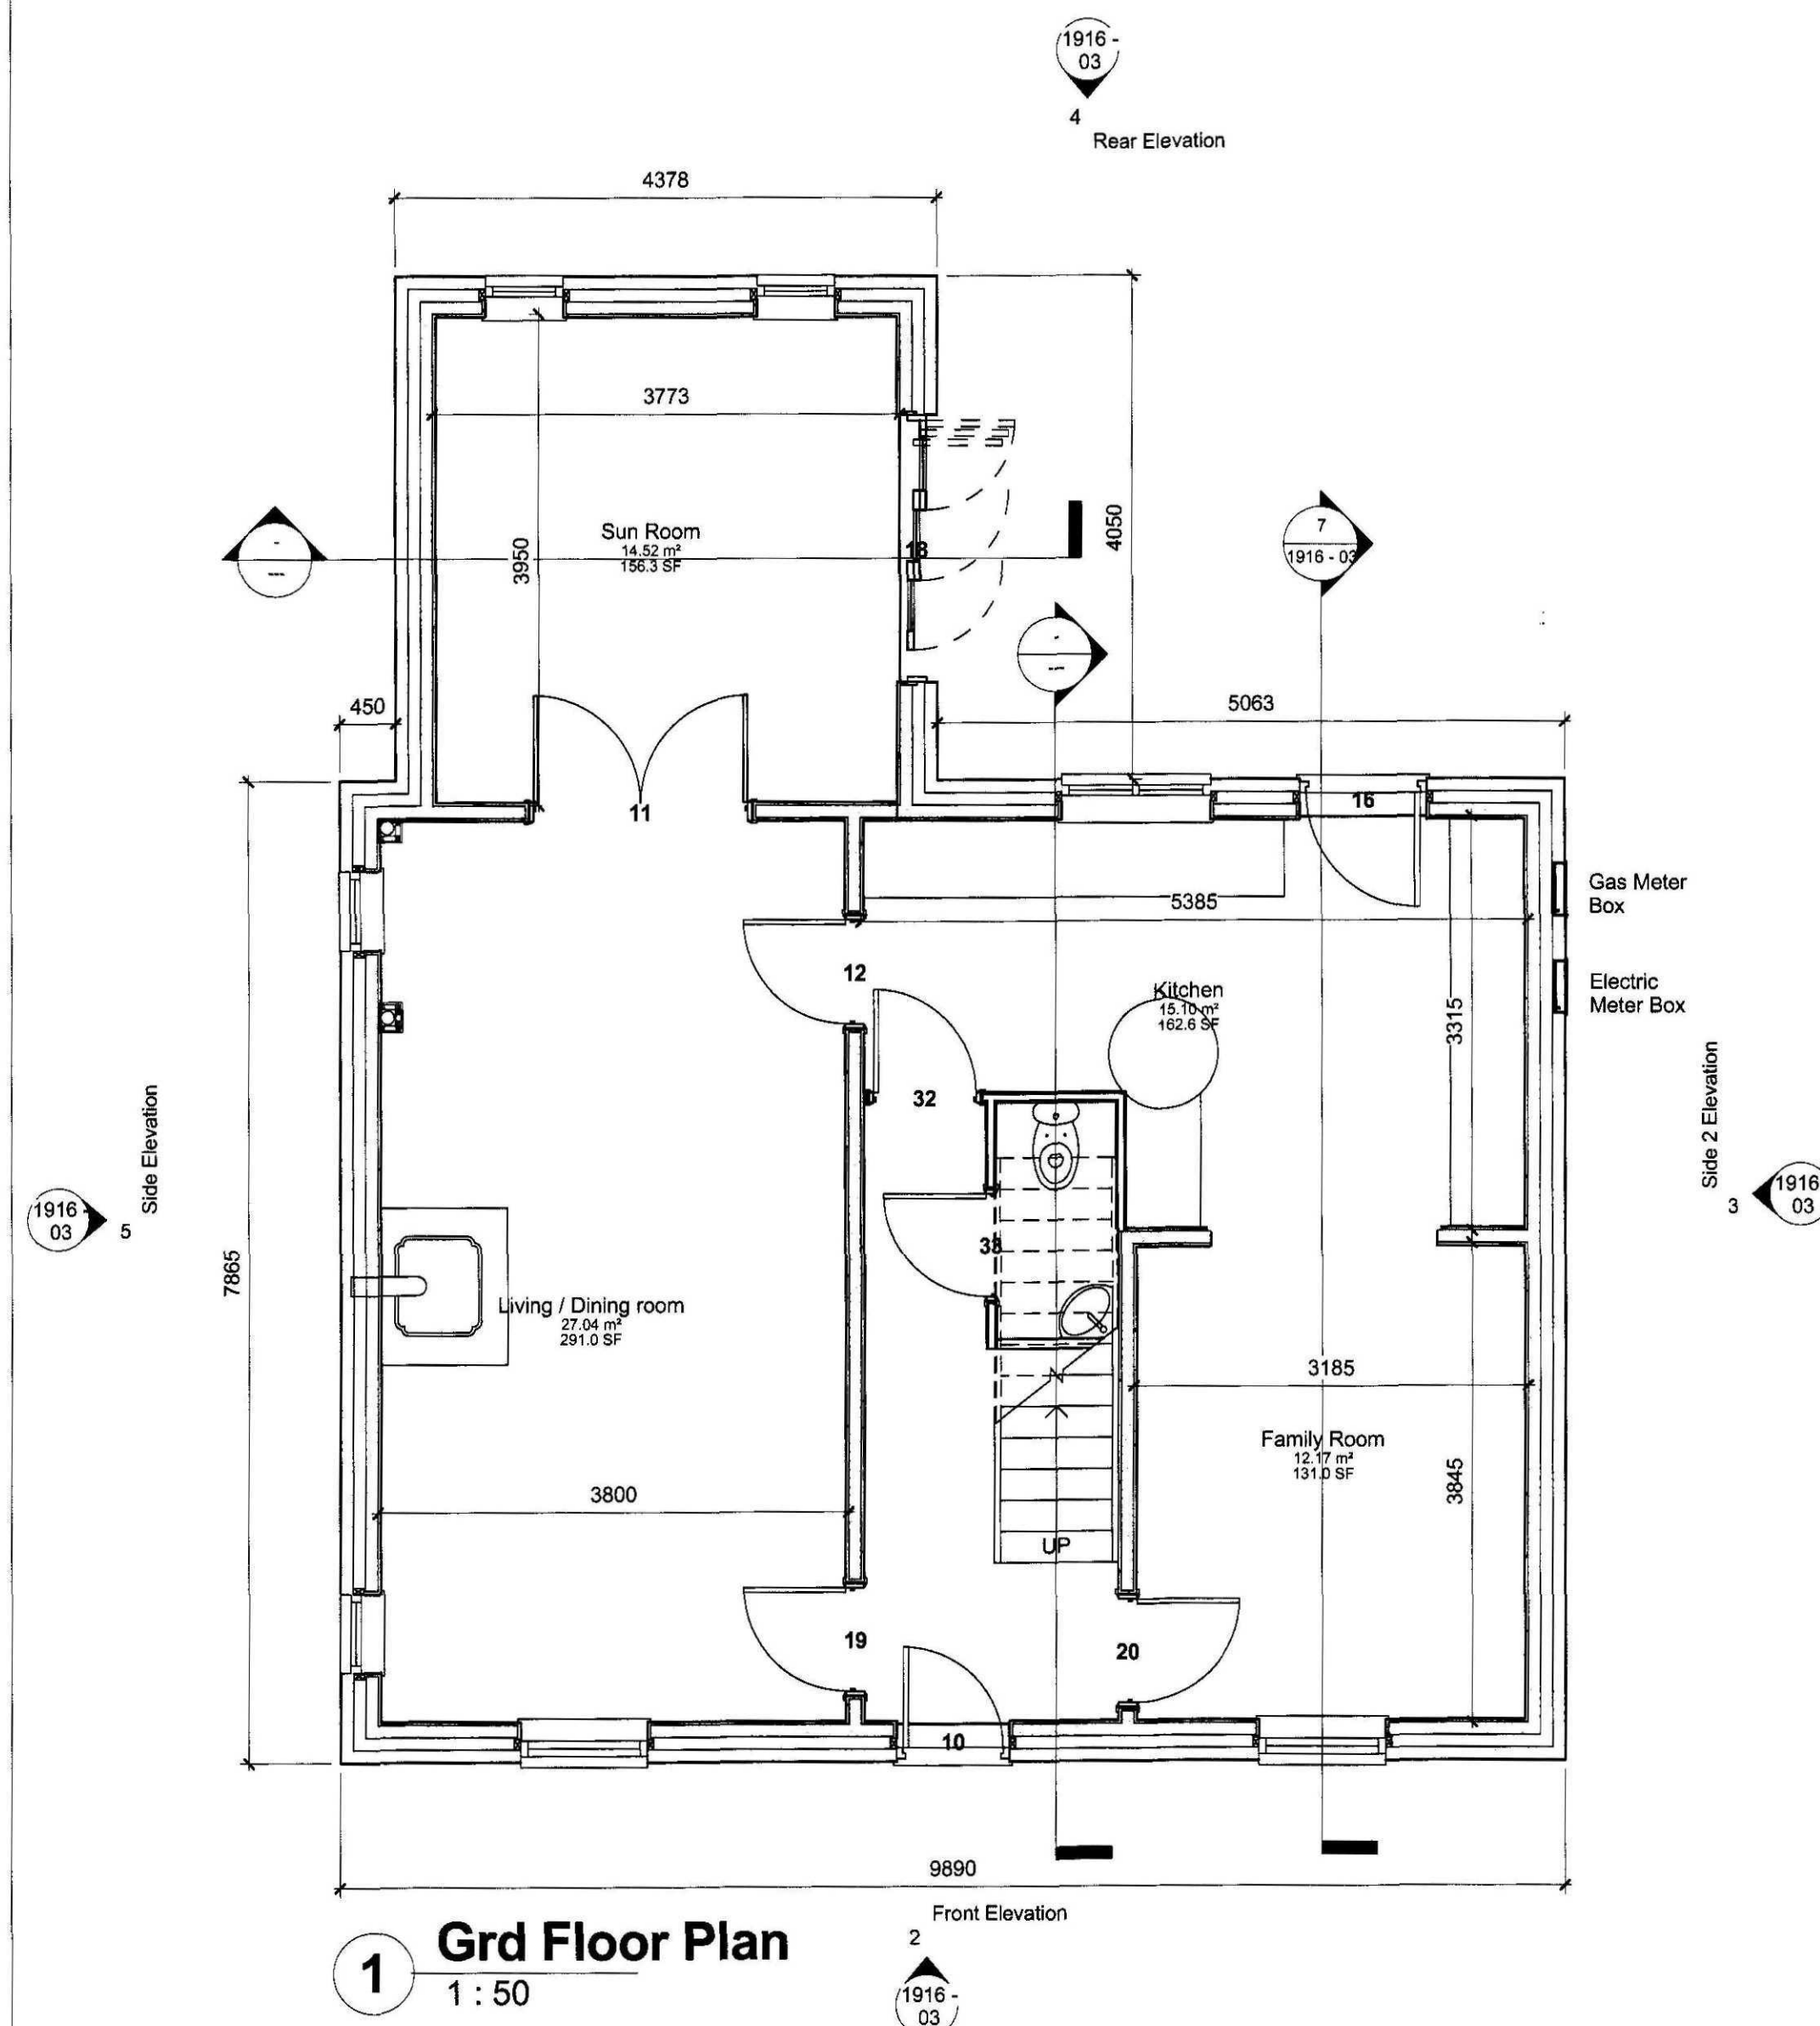

7 Section 1
1 : 50

GENERAL CONDITIONS
Contractors are responsible for checking all dimensions on site when work commences and before ordering any materials. Any discrepancies should be brought to the attention of the Client for remedial action before commencing further.
All materials not specified to be of a standard suitable for the work proposed and be fit for purpose. All work to be in accordance with good building practise and all necessary BS codes for Workmanship on Building Sites.

"C" - 02.12.10 - Condition Details added
 "B" - 21.09.10 - Amended to suit SHDC
 "A" - 04.08.10 - Amended to suit Client

Mrs T Beresford


Replacement Dwelling at Boston road, Gosberton

Drg Title: **Proposed Plans**



**2nd Floor - 5B Sheepmarket
Spalding
PE11 1BH
Tel : 01775 768 921
mail: enquiries@remwaydesign.co.uk**


Drg Size a1	Drawing Number 1916 - 03	Revision: C
-----------------------	------------------------------------	-----------------------

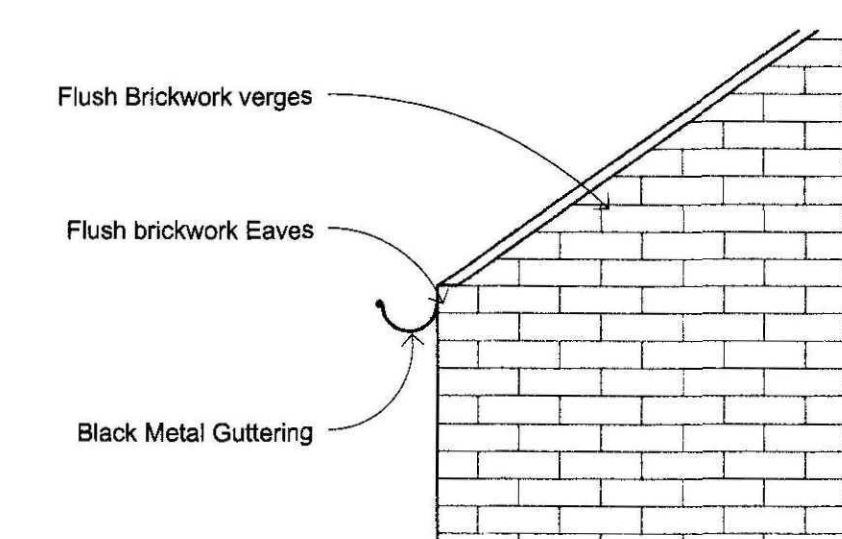


8 Eaves Detail

Due to areas of the structure being covered, unexposed or otherwise inaccessible the notes / specifications of existing materials are subject to confirmation of site when it is feasible to expose the relevant areas of construction.


Contractor to check all Dimensions on site prior to ordering materials / commencing work.Do Not Scale from this Drawing - If in doubt then please ask

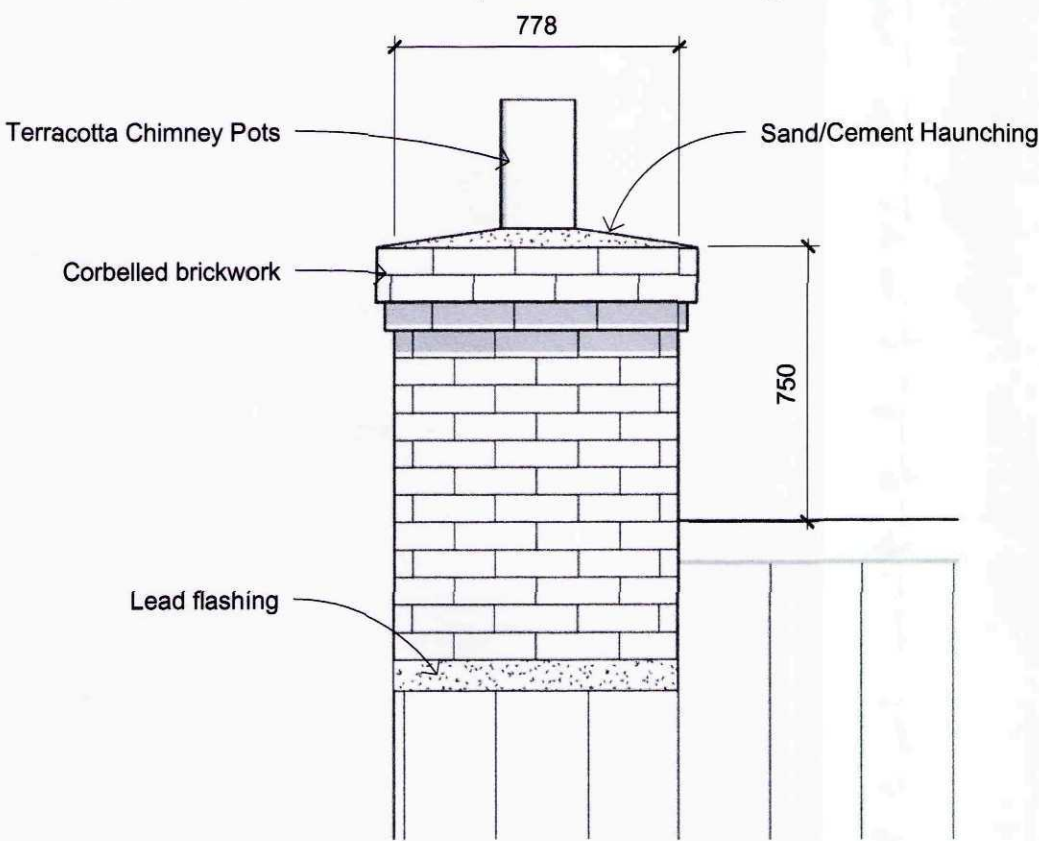

5 Front Chimney
1 : 20

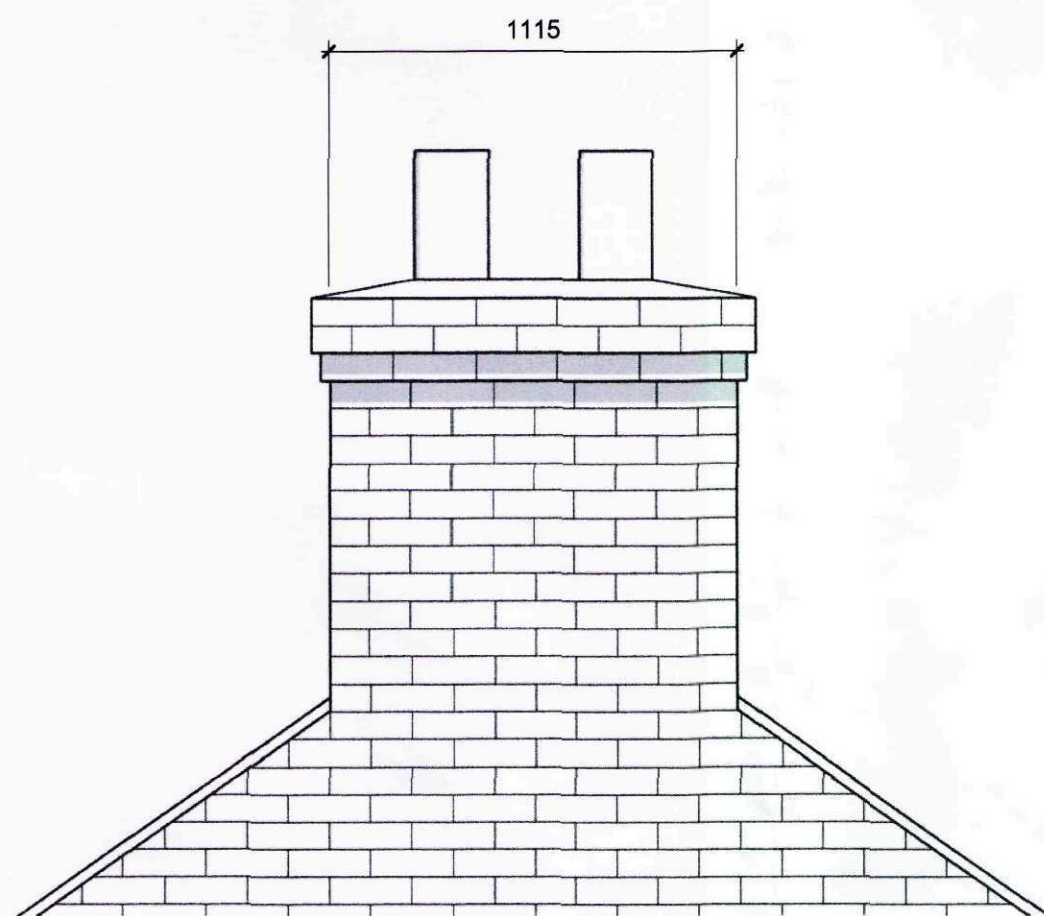

6 Side Chimney
1 : 20

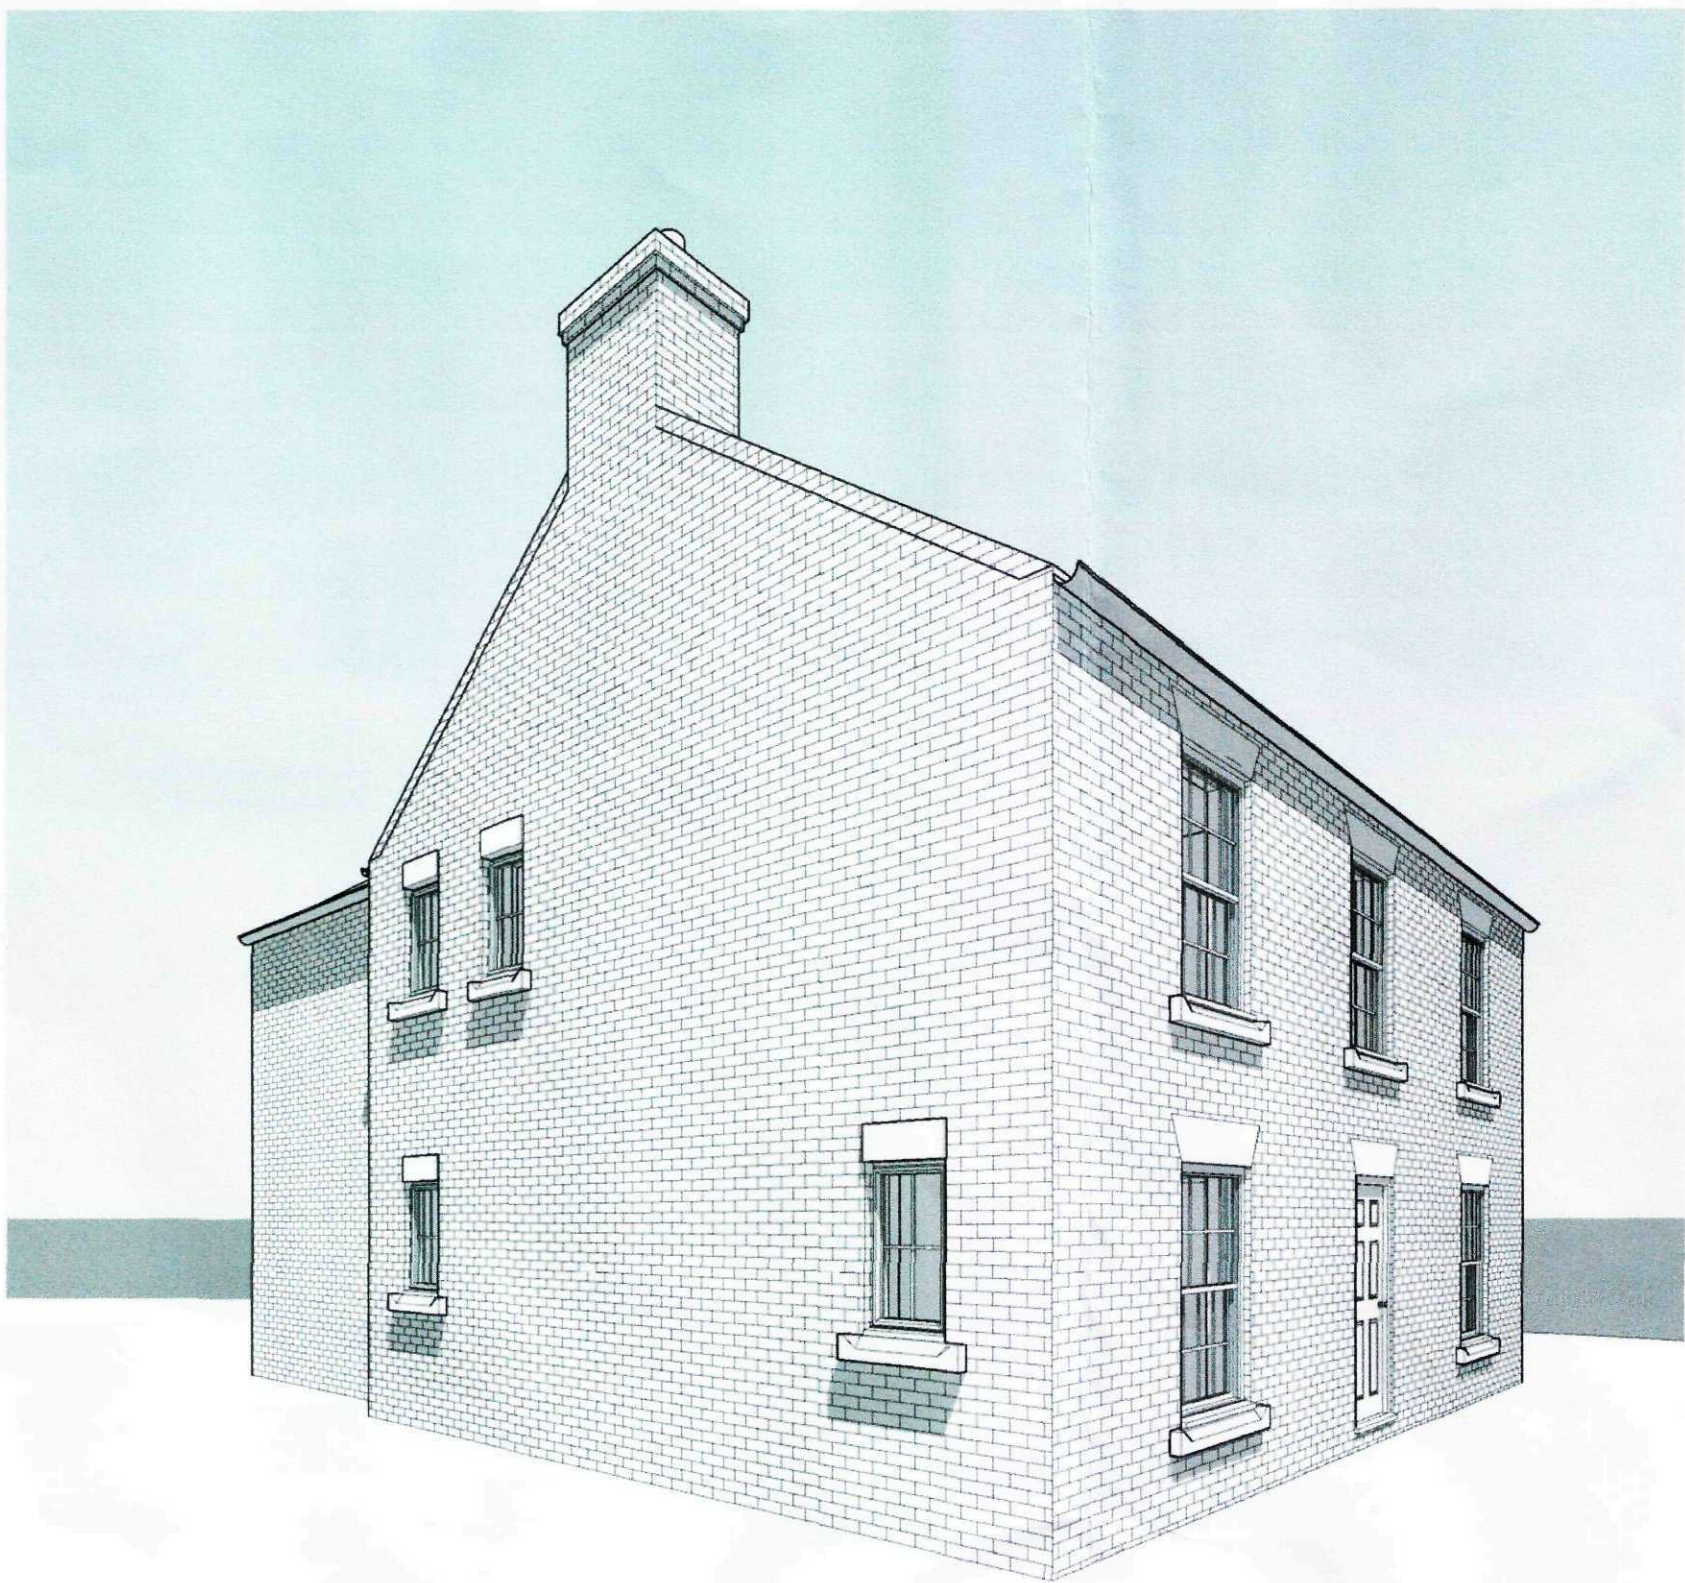


1 3D View 1



2 3D View 2



3 3D View 3

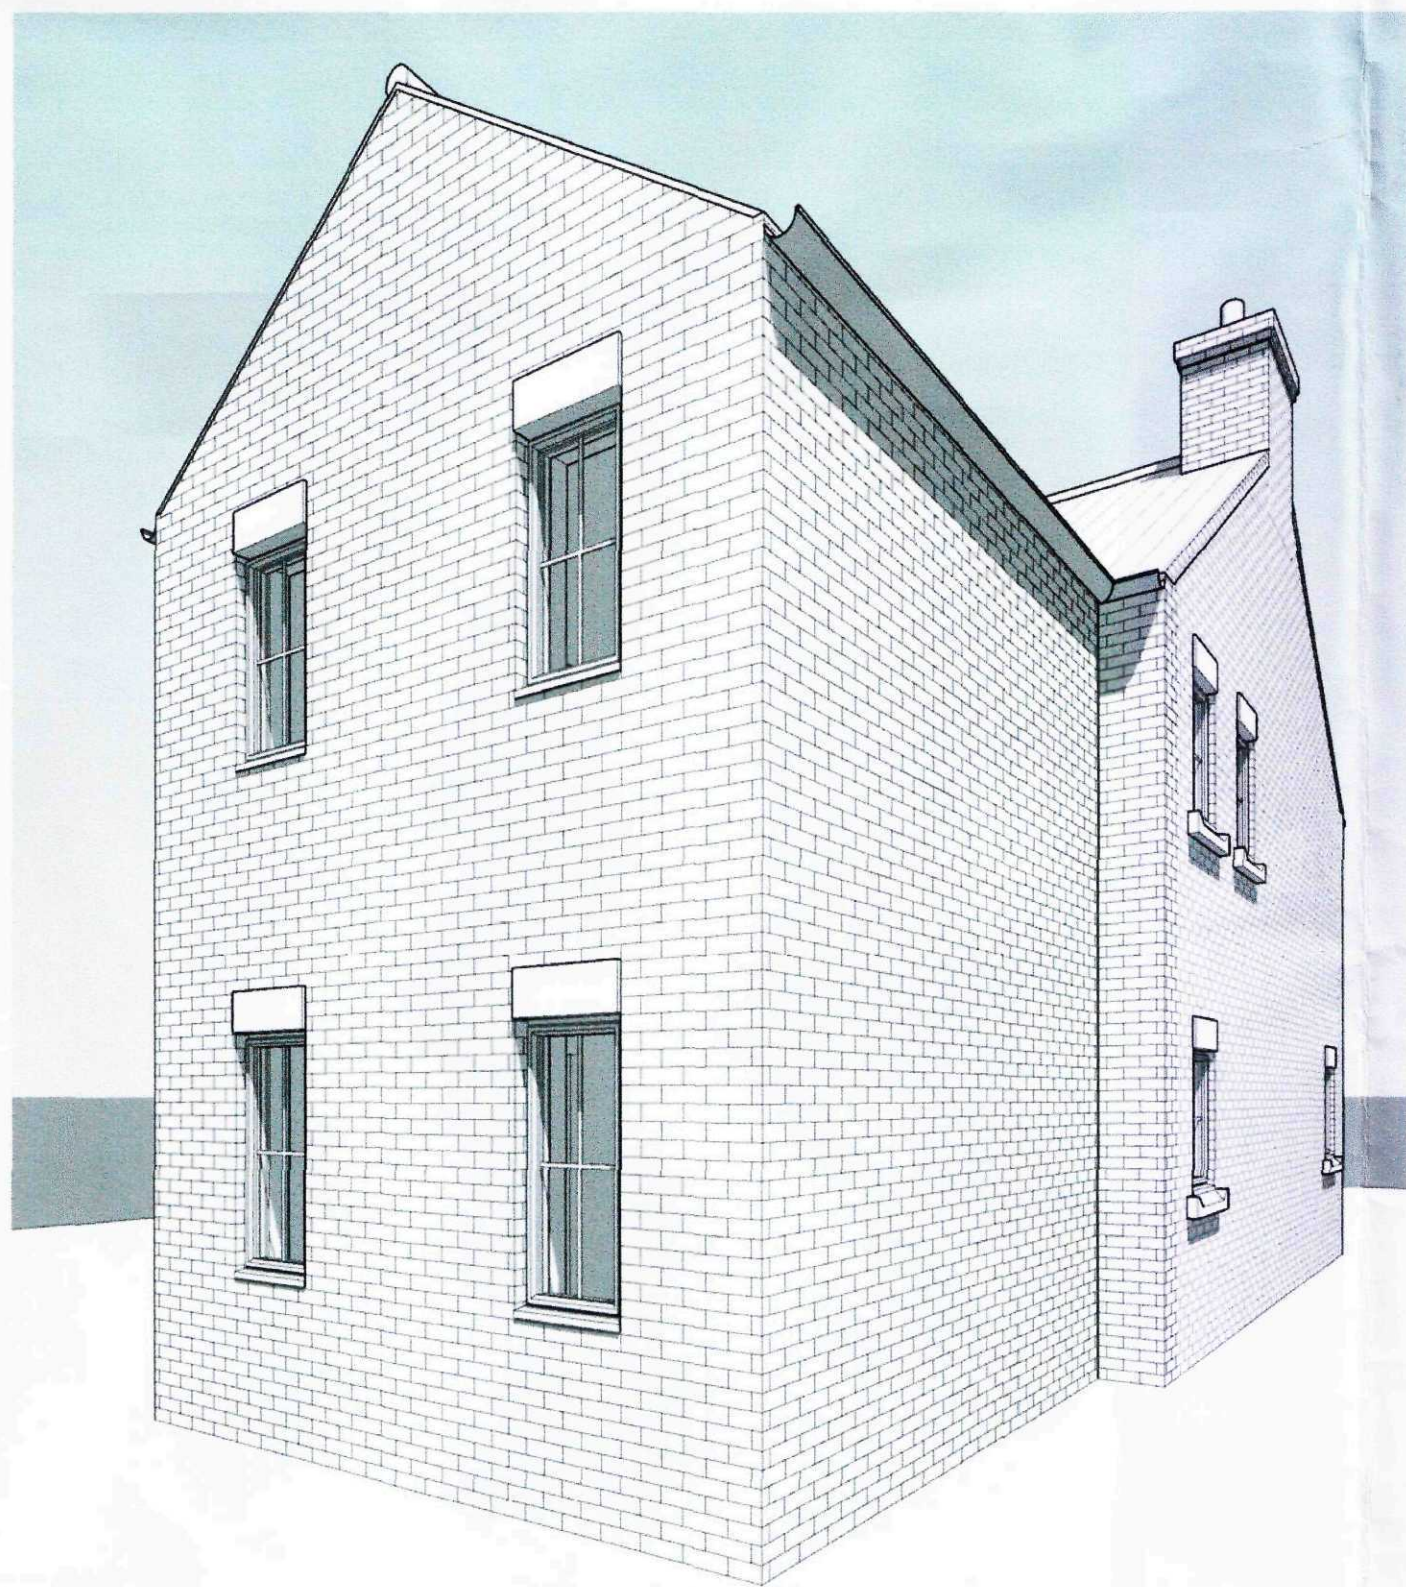

4 3D View 4

GENERAL CONDITIONS
Contractors are responsible for checking all dimensions on site when work commences and before ordering any materials. Any discrepancies should be brought to the attention of the Client for remedial action before commencing further.
All materials not specified to be of a standard suitable for the work proposed and be fit for purpose. All work to be in accordance with good building practice and all necessary BS codes for Workmanship on Building Sites.

"C" - 02.12.10 - Condition details added
"B" - 21.09.10 - Amended to suit SHDC
"A" - 04.08.10 - Amended to suit Client

Revisions

Client:

Mrs T Beresford

Site:

Replacement Dwelling at
Boston road, Gosberton

Dwg Title:

Isometric Views

SHDC
Planning & Development
28 JAN 2011
Ref: 0059-11

remway
Design Ltd

2nd Floor - 58 Sheepmarket
Spalding
PE11 1BH
Tel: 01775 768 921
e-mail: enquiries@remwaydesign.co.uk

Dwg Size	Drawing Number	Revision
a1	1916 - 04	C