


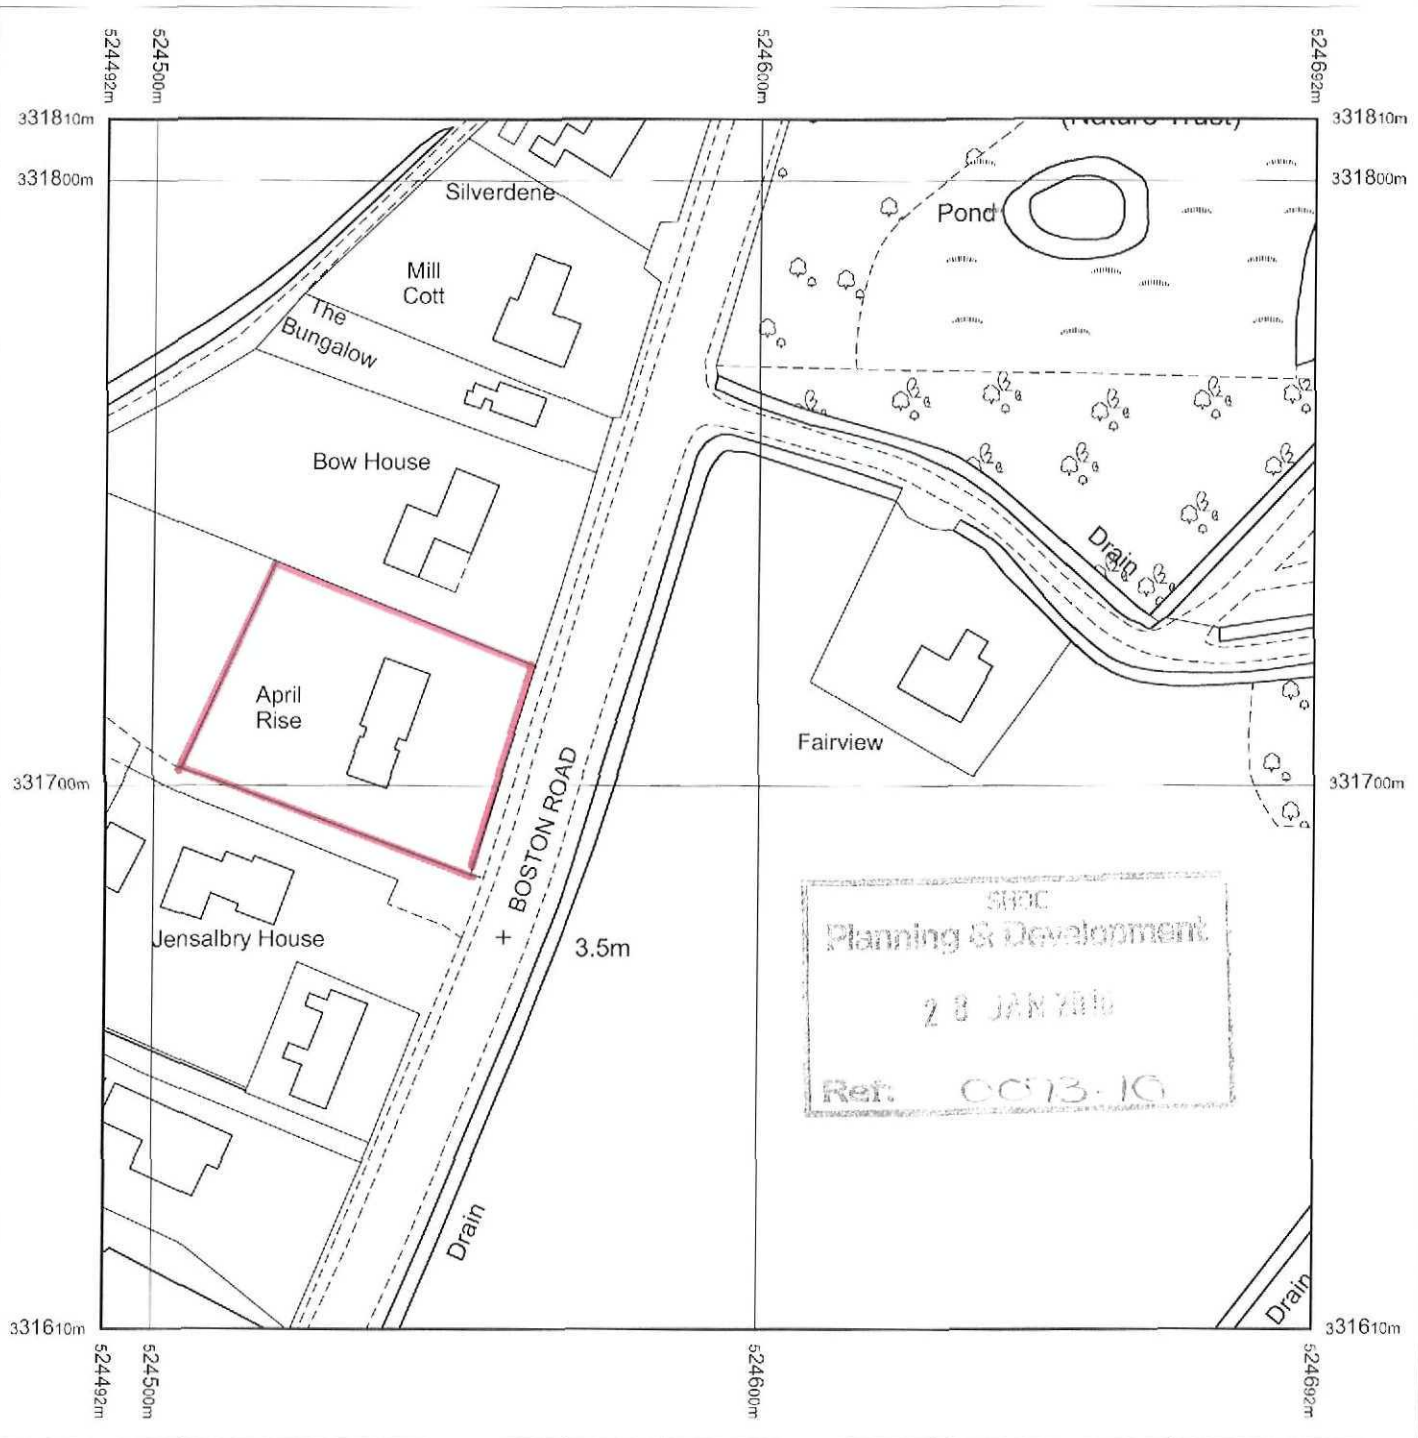

Produced 24.11.2009 from the Ordnance Survey National Geographic Database and incorporating surveyed revision available at this date. © Crown Copyright 2009.

Reproduction in whole or part is prohibited without the prior permission of Ordnance Survey.


Ordnance Survey, the OS Symbol and OS Sitemap are registered trademarks of Ordnance Survey, the national mapping agency of Great Britain.

The representation of a road, track or path is no evidence of a right of way.

The representation of features as lines is no evidence of a property boundary.

Part or all of this OS Sitemap is enlarged from mapping produced at one or more of the following scales: 1:1250, 1:2500, 1:10000.

DRWG No 259/LP1

 

Scale 1:1250


Supplied by: **Bookmark Spalding Ltd**
Serial number: 00090500
Centre coordinates: 524592 331710.25

Further information can be found on the OS Sitemap Information leaflet or the Ordnance Survey web site:
www.ordnancesurvey.co.uk



architectural/detailing services

RESIDENTIAL COMMERCIAL INDUSTRIAL & AGRICULTURAL
PLANNING & BUILDING REGULATIONS SUBMISSIONS

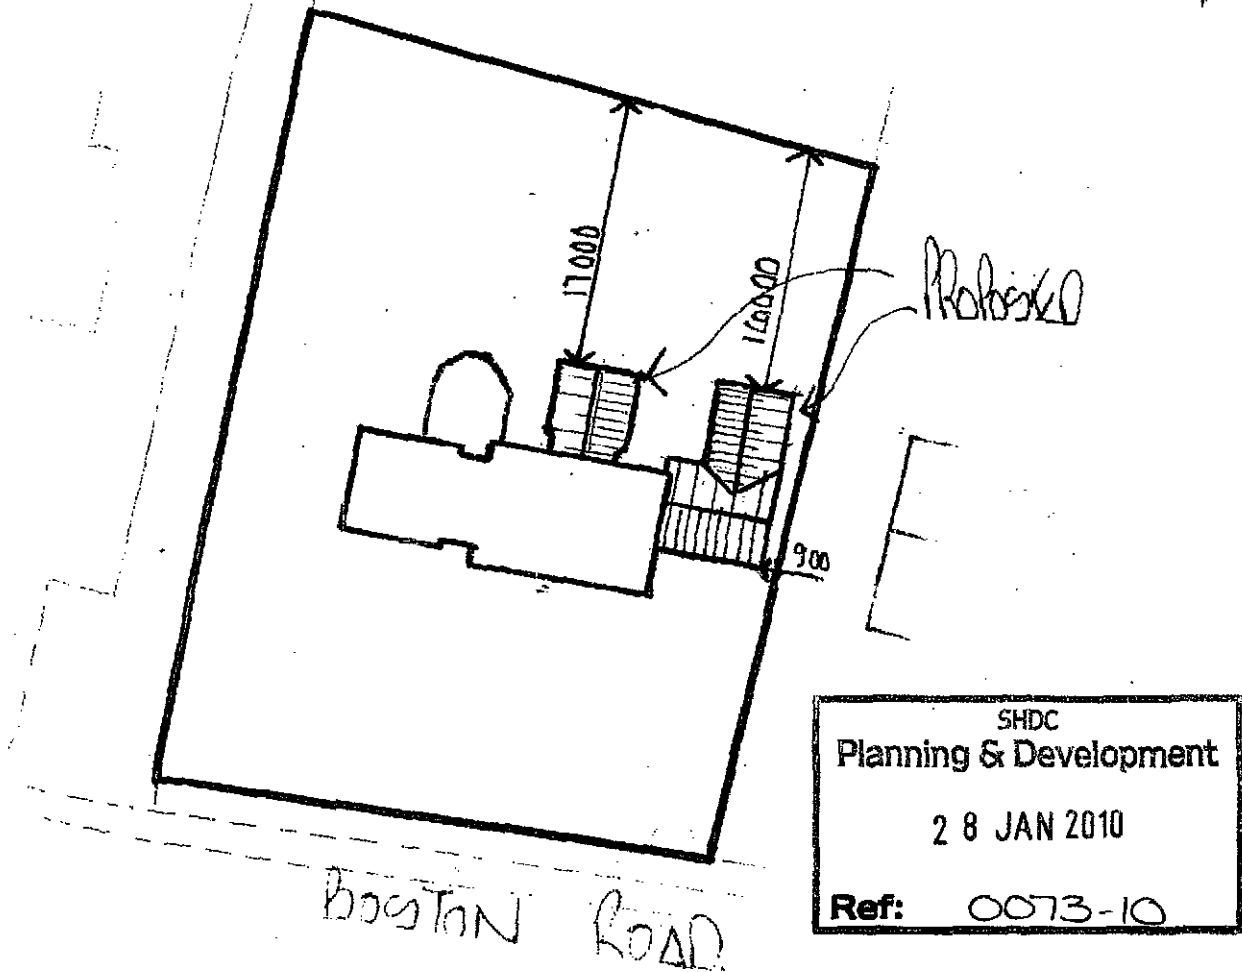

BLOCK PLAN (SITE AREA APPROX 0.17 ha)

SCALE 1/500

MR & MRS G. SHARPLES

4 PHIL RISE

BOSTON ROAD

GOSSBERTON

SPALDING

LINCS PER 4NR

DRWG NO 259 / BPI^A

13 Wimberley Way, Pinchbeck, Spalding, Lincs. PE11 3RY.
Tel/Fax: 01775 767650 Mobile: 07957 527167
email: m.j.w.13@btinternet.com

Δ REVISED AFTER PRE-PLANNING COMMENTS

18/1/10 MW



Existing Front Elevation




Existing Side Elevation



Existing Rear Elevation




Proposed Front Elevation

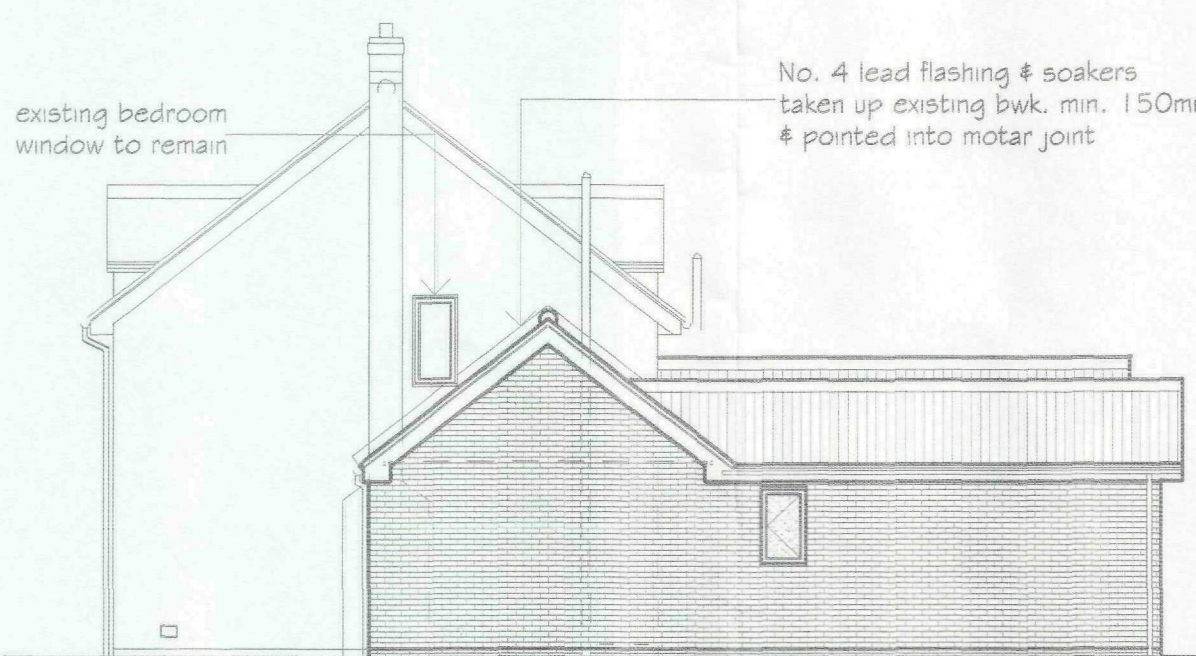

Proposed Side Elevation




Proposed Rear Elevation

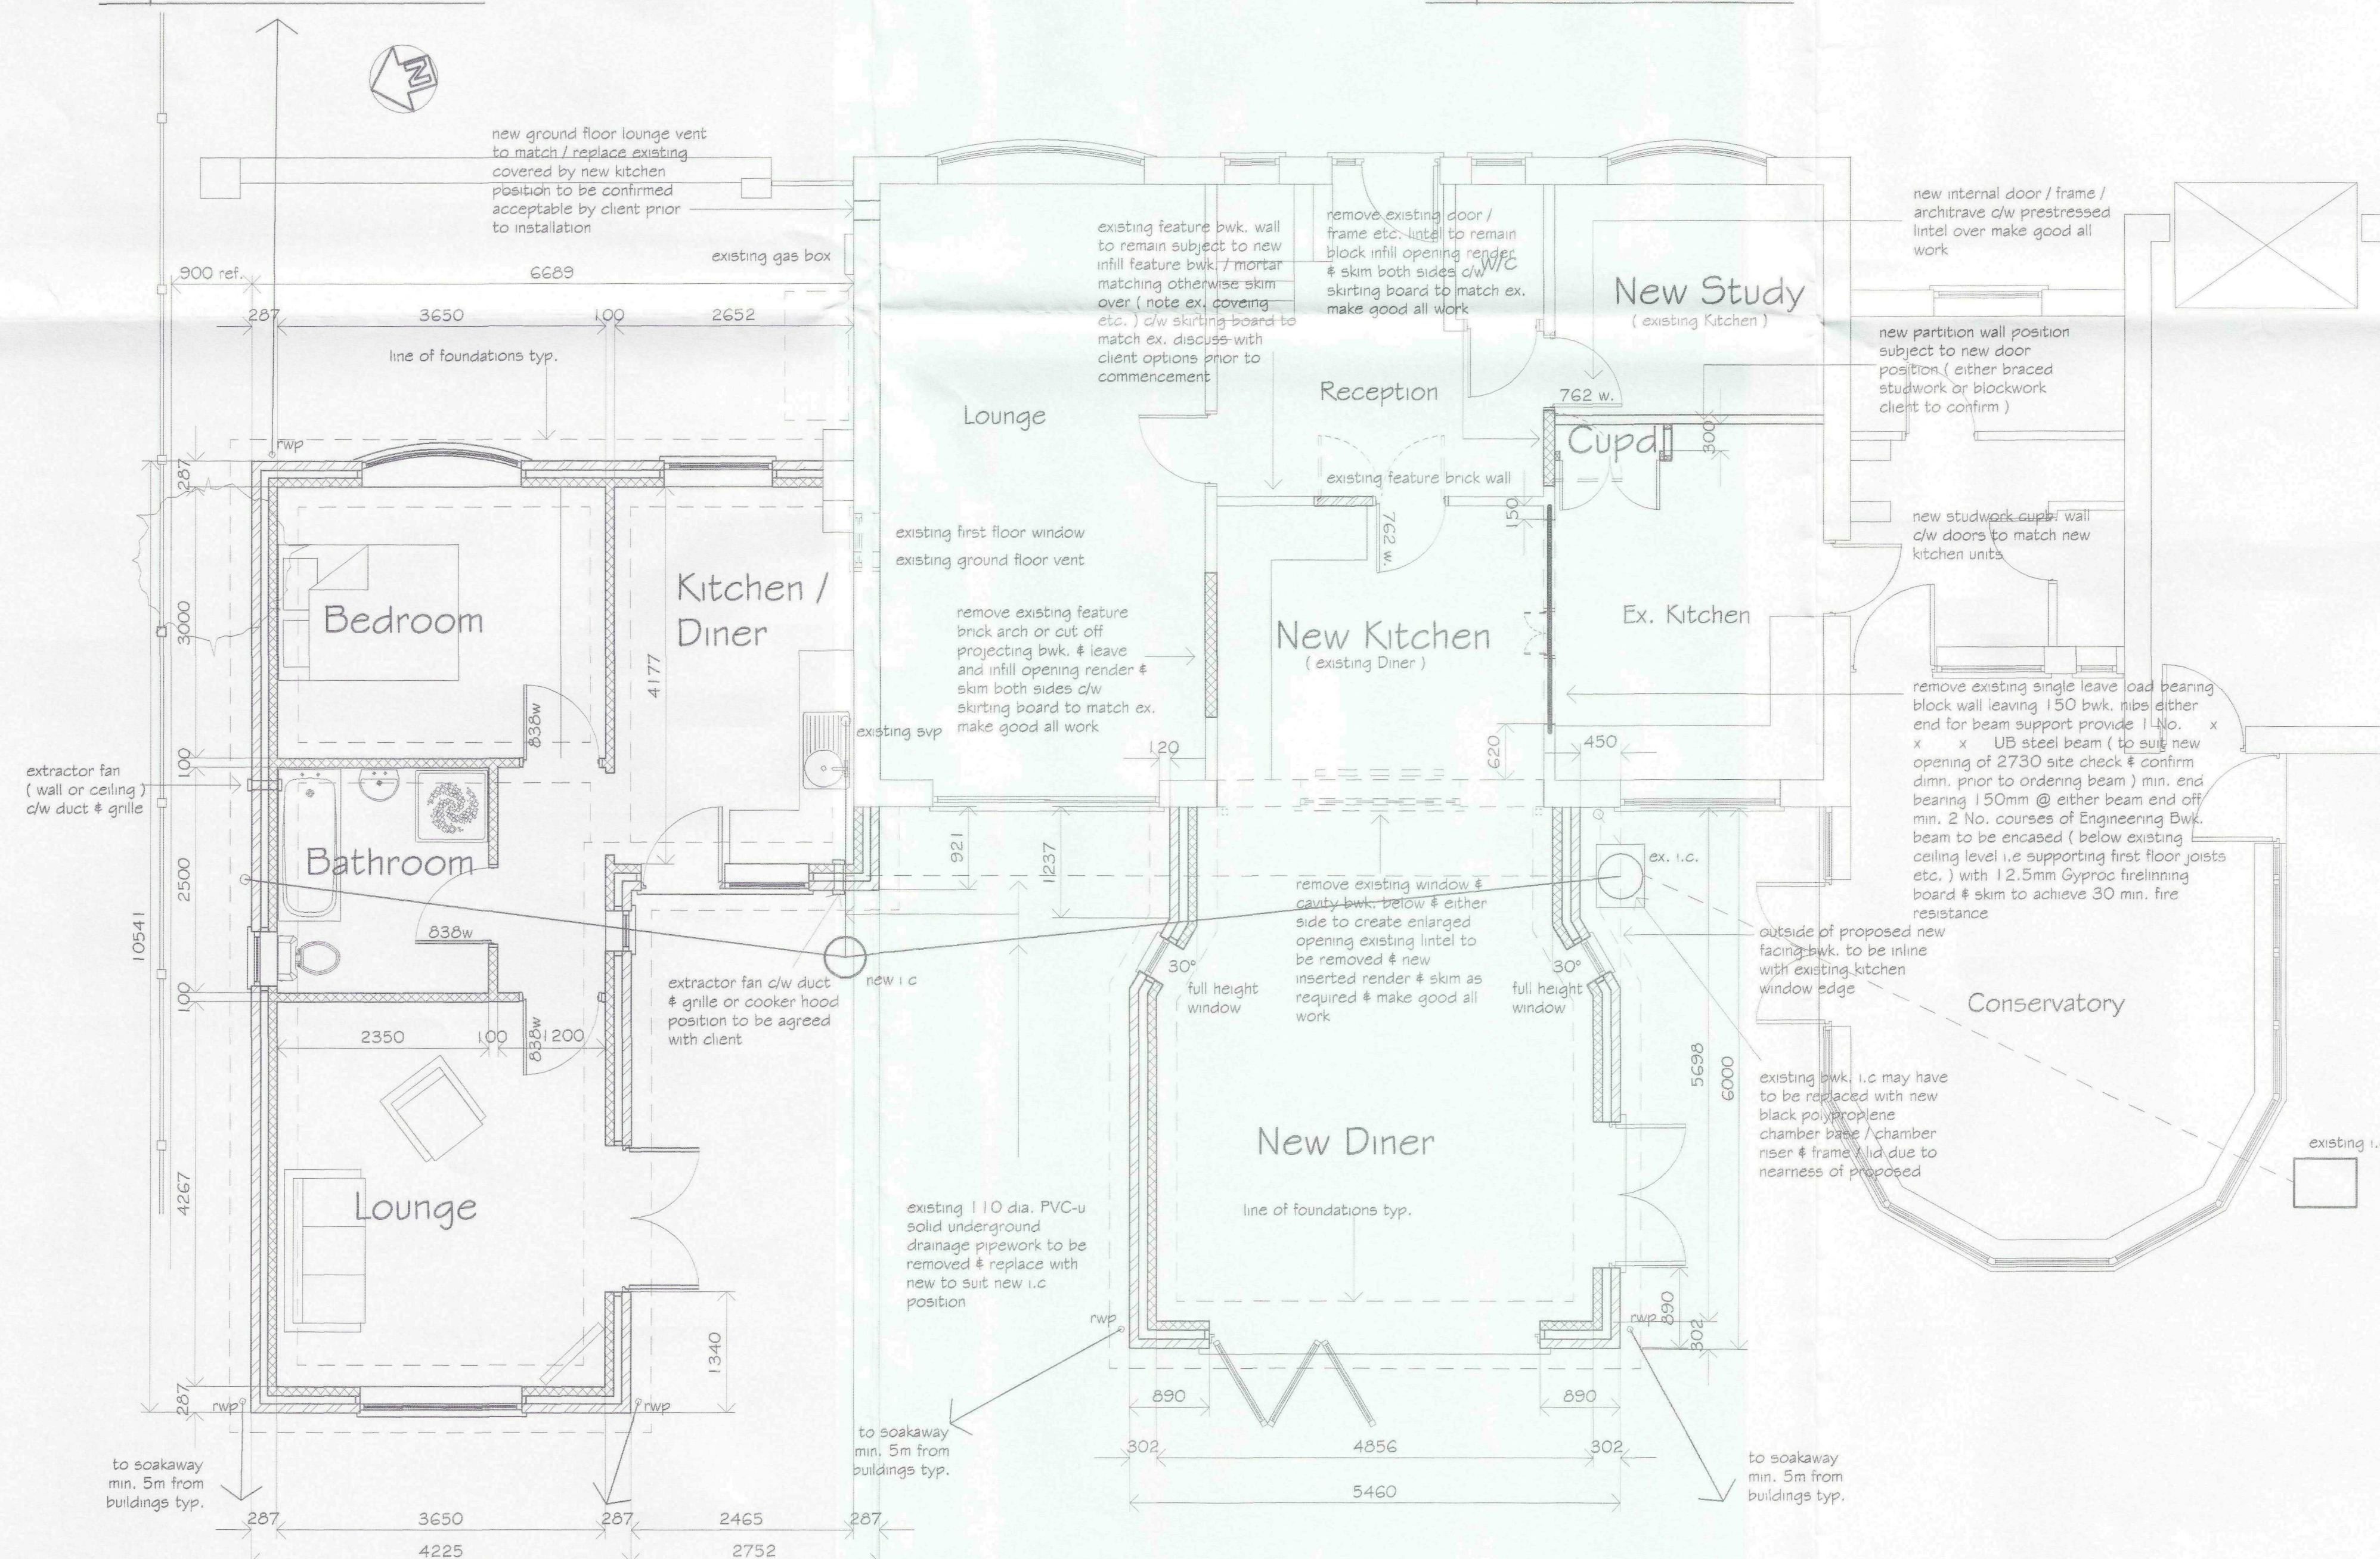

Existing / Proposed Ground Floor Plan



Existing Side Elevation

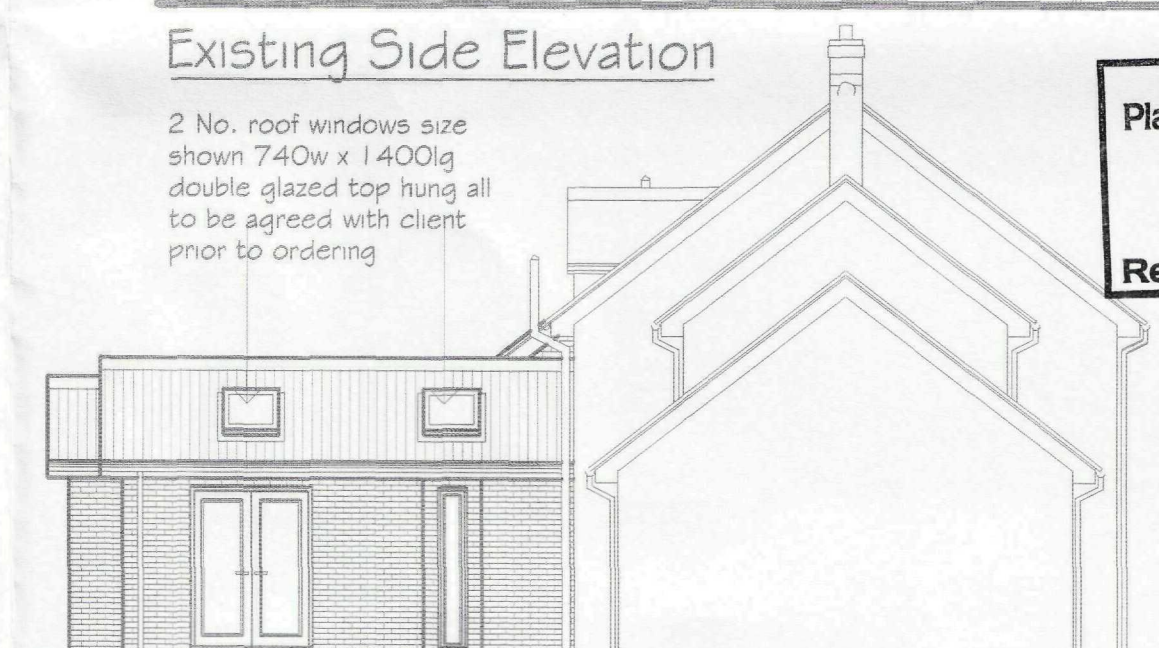

Proposed Side Elevation

SHDC
Planning & Development
28 JAN 2010
Ref: 0073-10

GENERAL NOTES

Copies of drawing 259/1/2009 must not be taken, traced or altered for any purpose other than that for which it is issued without written permission of MW Architectural - Detailing Services. The drawing is produced only for the purpose of obtaining Planning Permission & does not contain a full specification for the proposed works & must not be used as a contract document alone. The proposed work will not be supervised / inspected on site by MW Architectural / Detailing Services & it therefore the client or their appointed Builder / Contractor responsibility to control workmanship / materials / specification & any variations to the contract (variations may require amended drawings / new application having to be submitted to S.H.D.C. Planning Dept. for approval, Builder / Contractor to confirm prior to any variations with S.H.D.C. Planning Dept.). All measurements on this drawing are not to be scaled for construction / ordering purposes, dim's & set out of the works as shown on the drawing to be checked by the Builder / Contractor prior to the commencement of work & any discrepancies report immediately. The actual position of existing gas / electric underground service pipes / cables, surface water pipes / soakaways are not known / shown the actual positions of all these apparatus must be established by the Builder / Contractor prior to commencement of or during any work.

HEALTH & SAFETY

The client is to ensure that the appointed contractor is familiar with & complies with Health & Safety for Building Sites & Work Places.

TILES

Sandtoft concrete interlocking roof tile or similar approved 'Double Roman' to match existing dwelling type & colour

NEW WINDOWS / FRENCH DOORS

PVCu frames colour: brown to match existing dwelling style c/w double glazed 'K' glass sealed units & safety glass as reqd.

BIFOLDING SLIDING - FOLDING DOORS

Aluminium bifold - sliding doors with tinted privacy double glazed 'K' glass sealed units & safety glass frame colour: black

FACING BRICKWORK

Facing brickwork to match existing dwelling type / colour & bond as near as possible

FASCIA / SOFFITS

PVCu colour: brown to match existing dwelling

RWPS / GUTTERS

PVCu colour: brown to match existing dwelling

A Revised after S.H.D.C. pre-planning comments mjlw 18/1/10

REVISIONS BY DATE

DRAWN MJW DATE 9/7/09

SCALE 1 / 50 CHECKED

CLIENT Mr. & Mrs. G. Sharples

'April Rise'

Boston Road

Gosberton

Spalding

Lincoln

PE11 4NR

PROJECT

Proposed single storey side & rear extensions to create annex & diner to existing dwelling

DETAILS

Proposed / Existing Elevations & Floor Plans

Malcolm Watson

Architectural - Detailing Services

Residential - Commercial - Industrial - Agricultural

Planning & Building Regulations submissions

13 Winterville Way, Foston, Spalding, Lincoln, PE11 3RY

Tel / Fax: 01775 747650

email: mjlw@pcinternet.com

DRWG No. 259/1/2009^A