





1 Front Elevation - (Proposed)
1 : 100

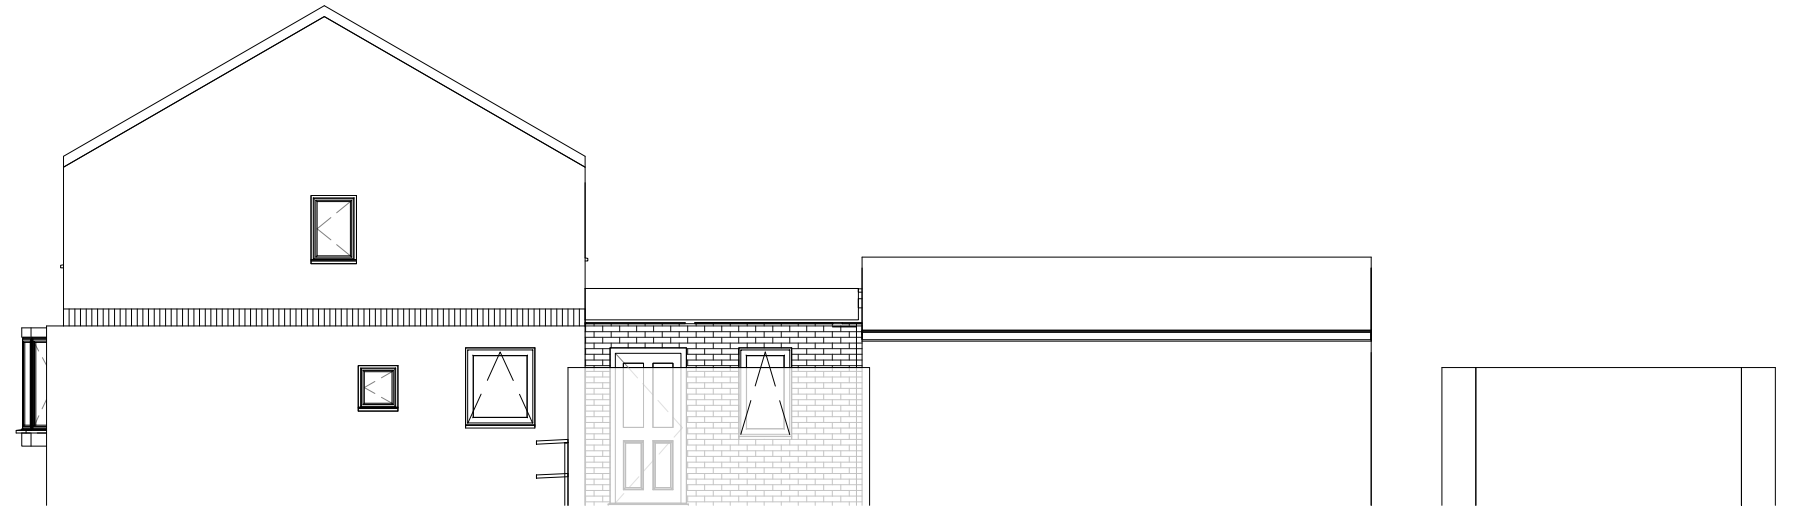

2 Side Elevation_R - (Proposed)
1 : 100



3 Rear Elevation - (Proposed)
1 : 100

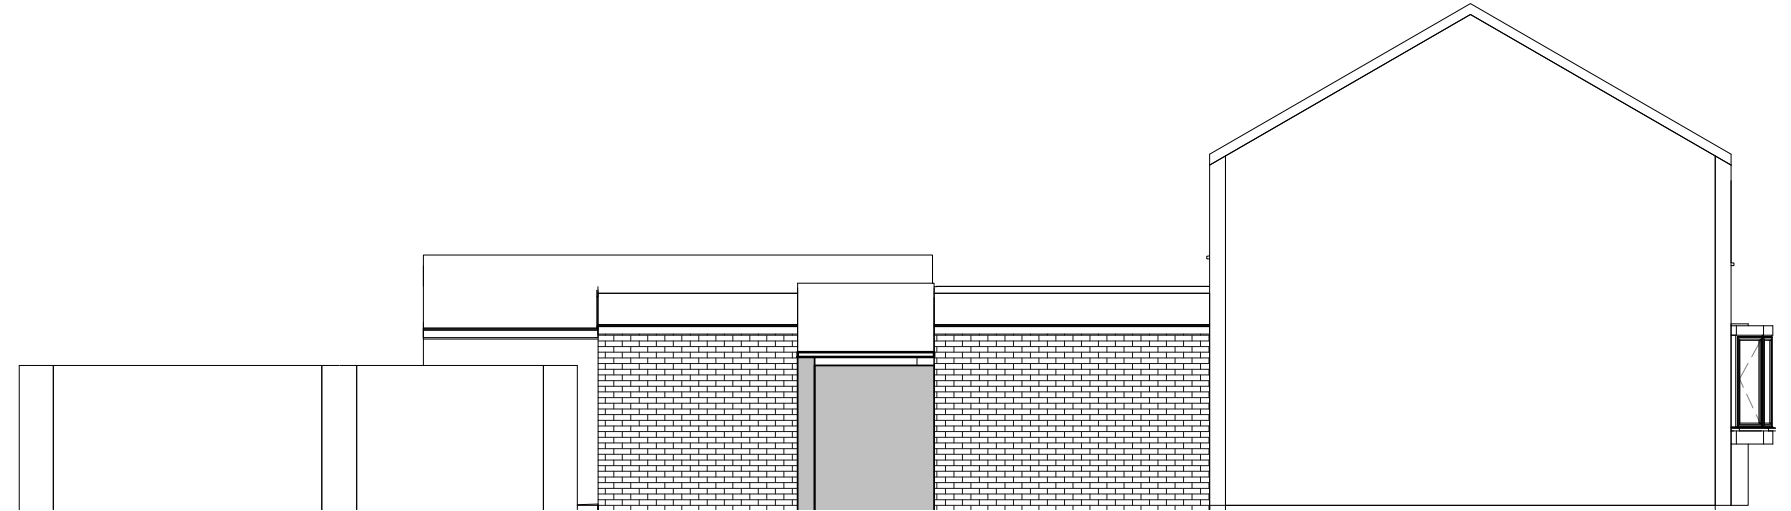

4 Side Elevation_L - (Proposed)
1 : 100

Rev.	Description	Date
A	Scheme revised	15.01.21



CLIENT ADDRESS	Mr C Robertson 18 Churchfleet Lane Gosberton PE11 4NE	PROJECT Accessibility Adaptations	Date 11/11/2020	Project number DFG/20/1197	Scale (@ A3) 1 : 100
		SHEET Proposed Elevations	Drawn by SG	DRAWING NUMBER 06	REV A