




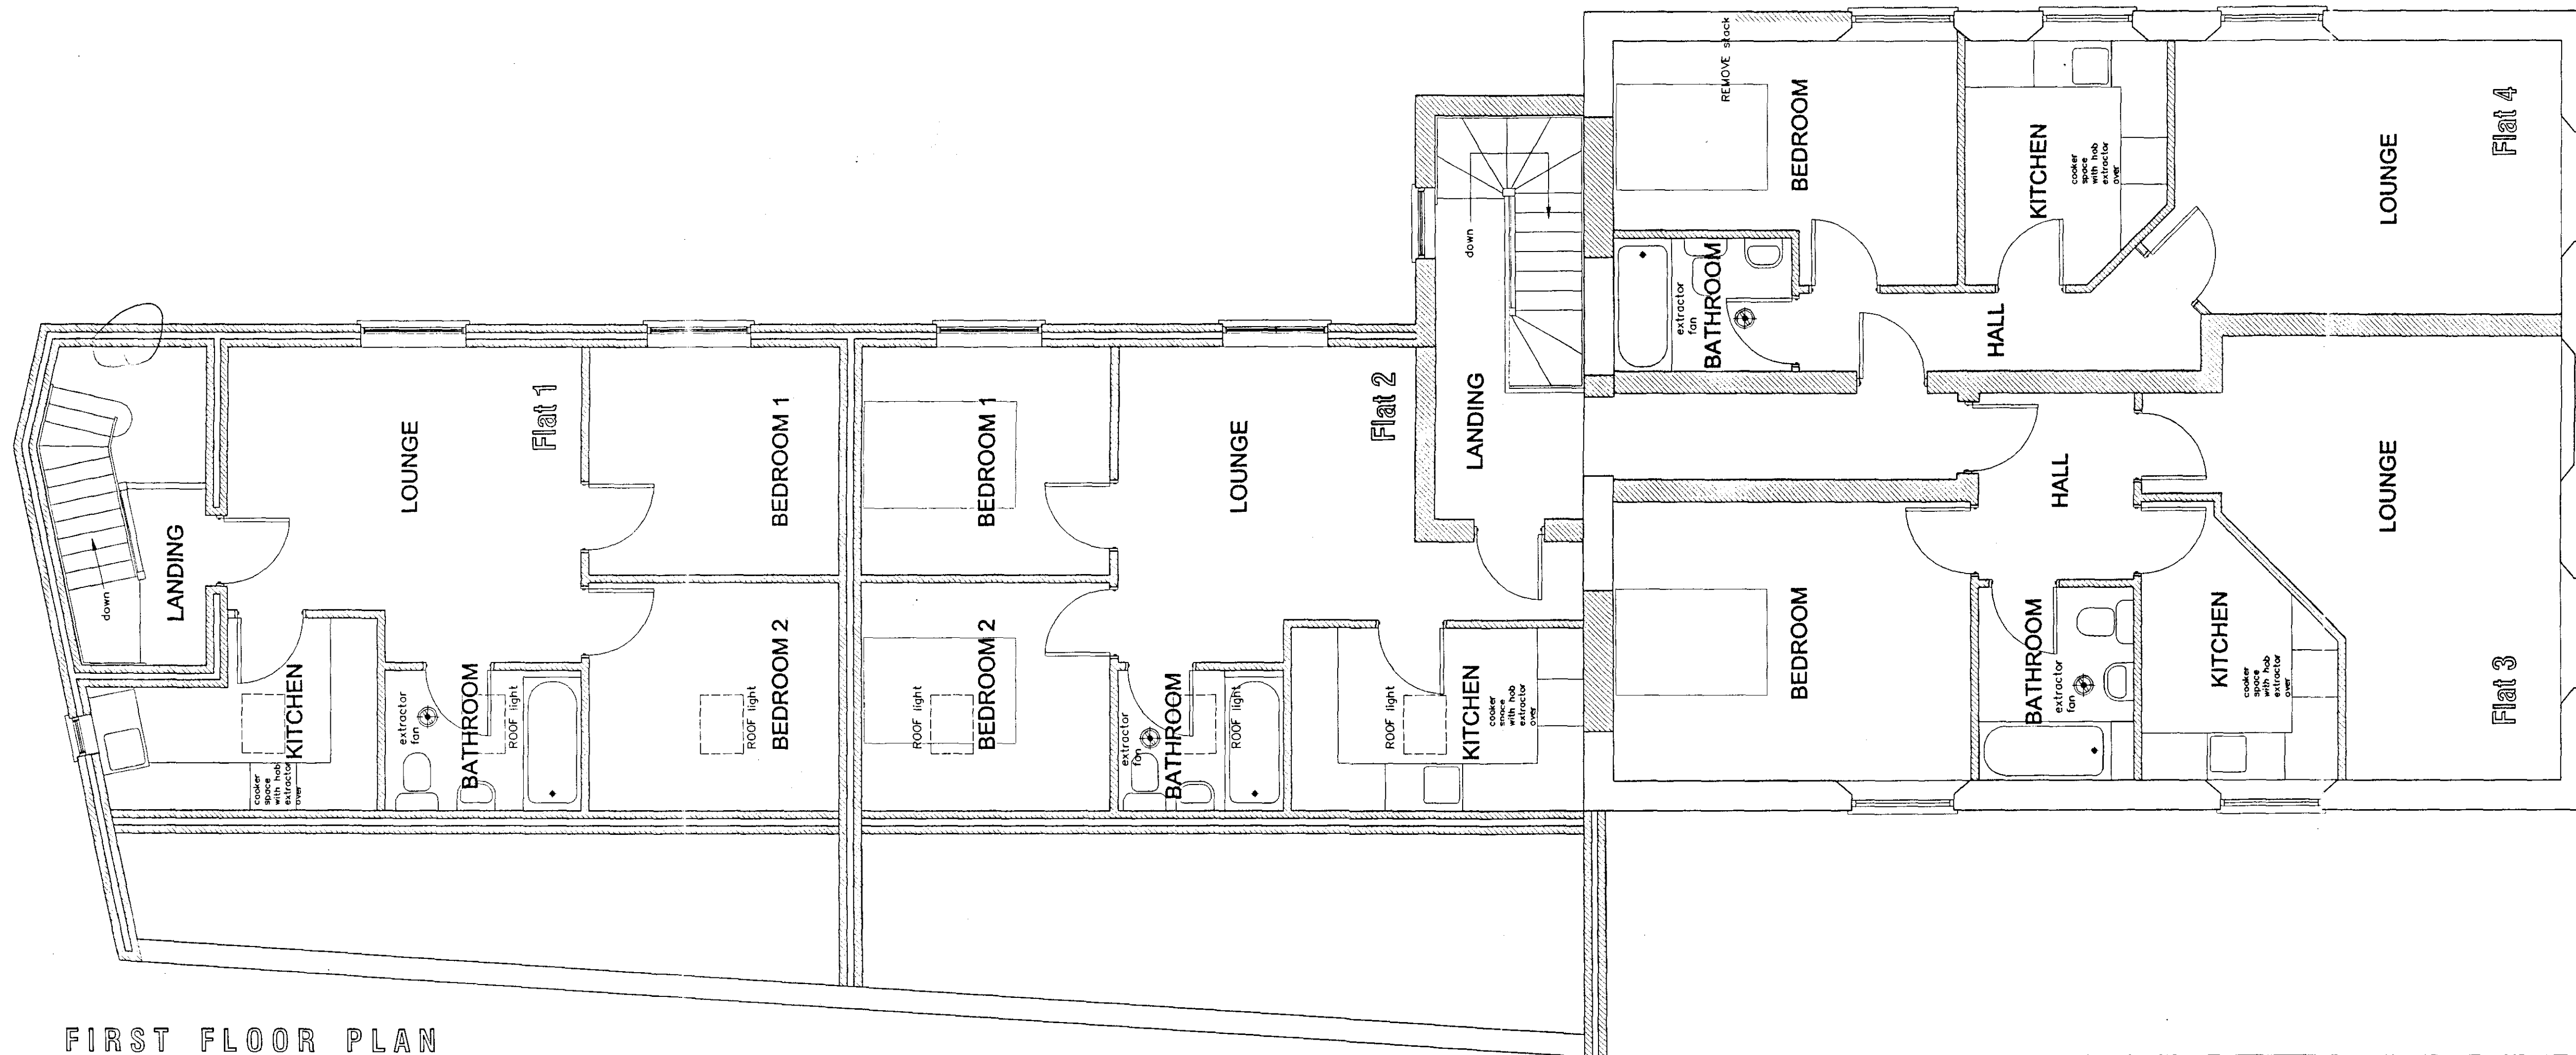

FIRST FLOOR PLAN

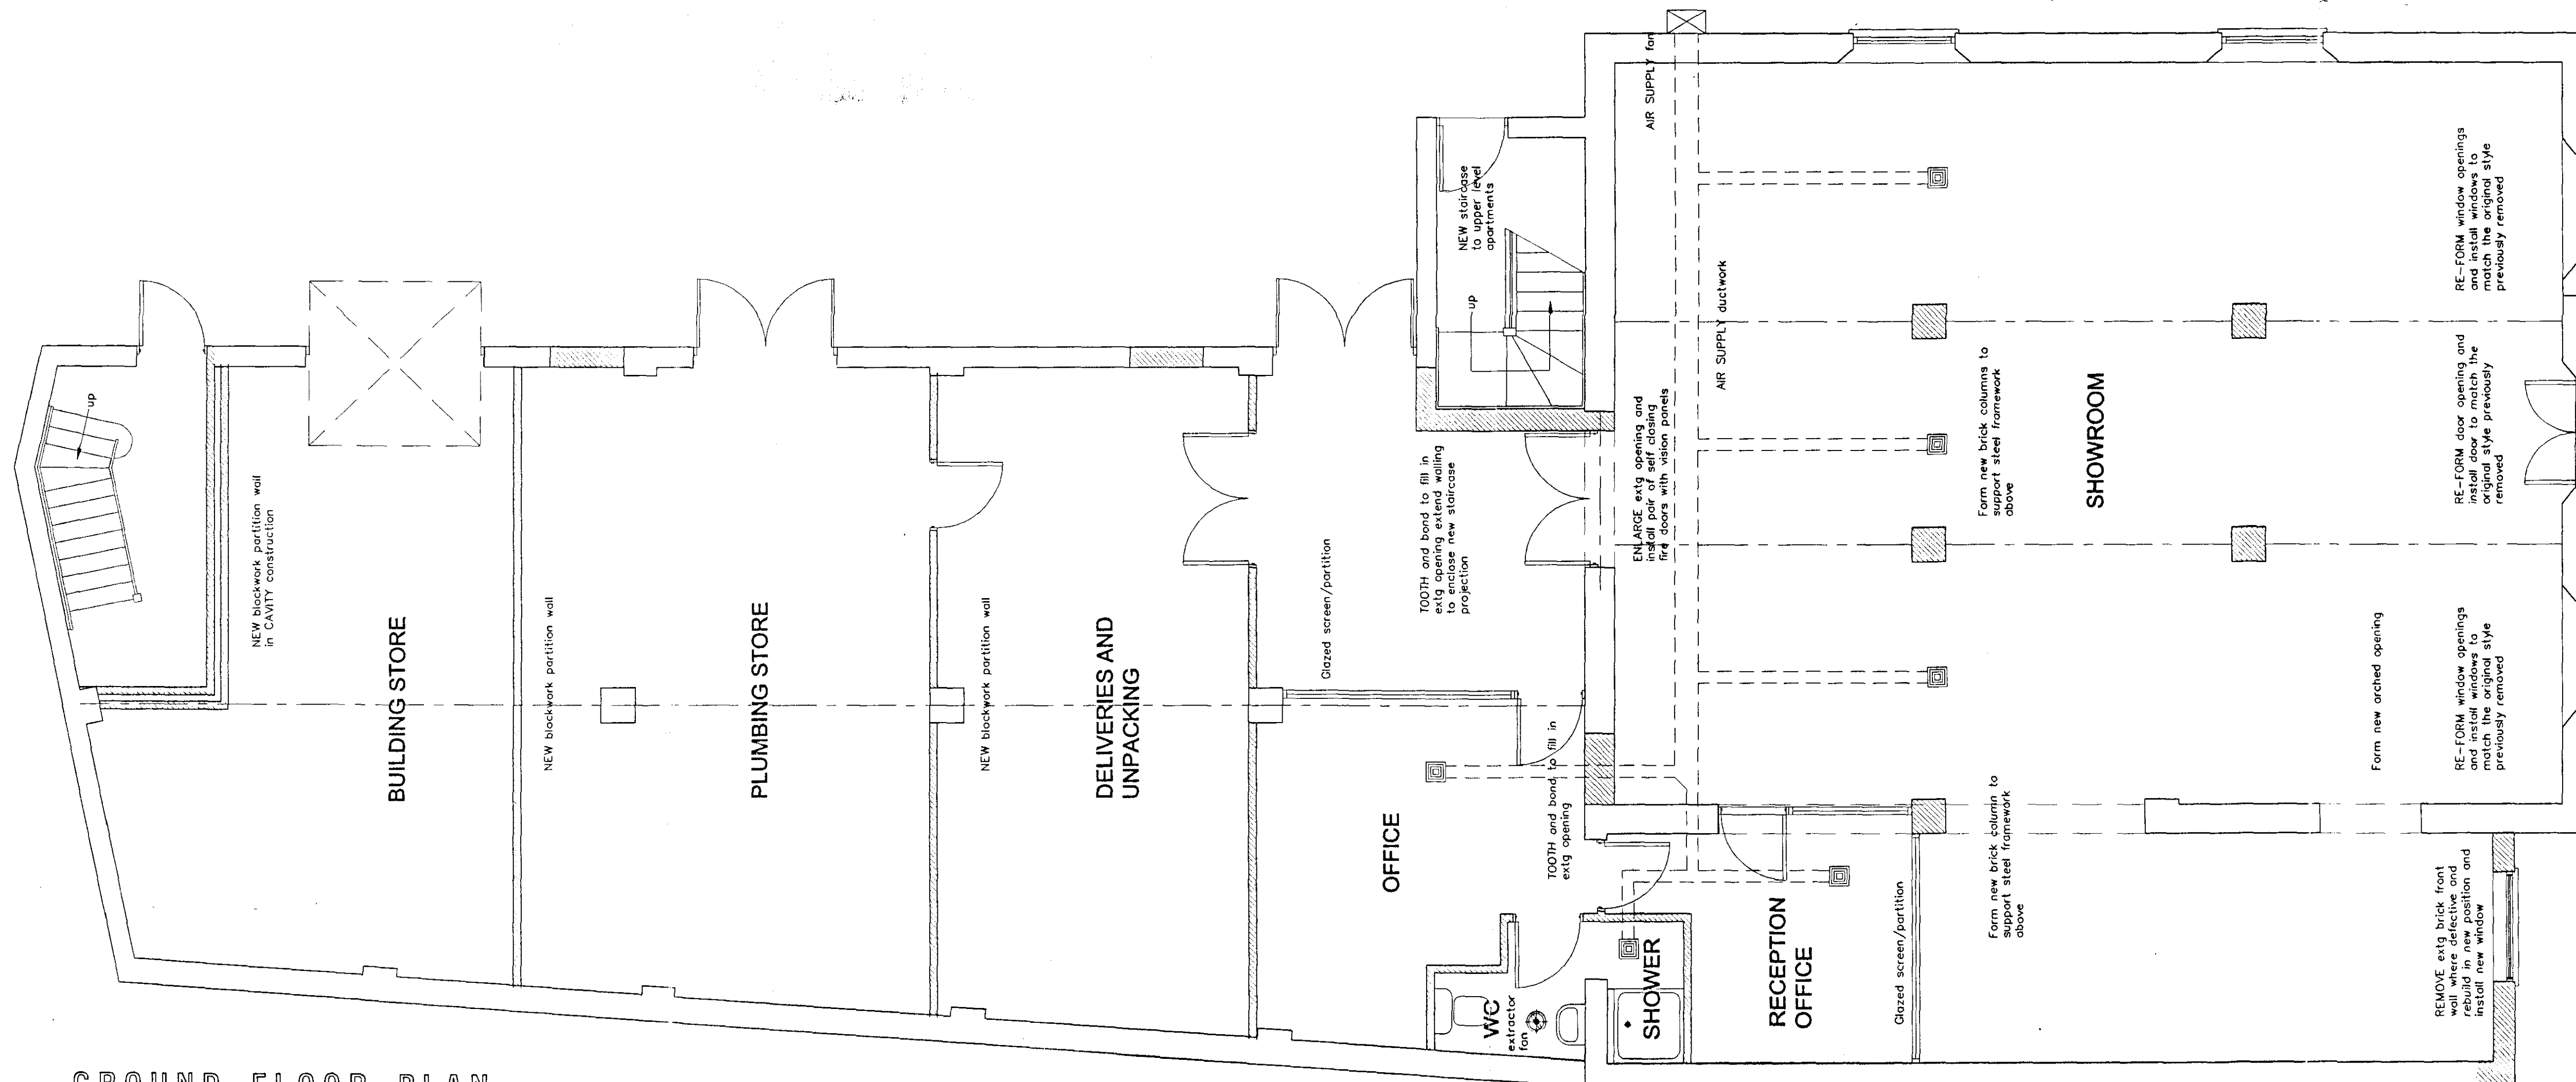

GROUND FLOOR PLAN

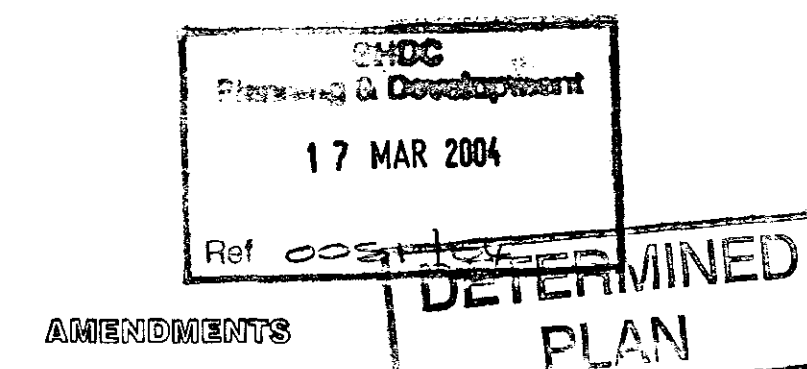

AMENDMENTS
A 06.10.2003 Amendments to layout
B 12.11.2003 Staircase corrected, windows altered
C 10.03.2004 Single storey part reduced in length

AMENDED PLAN
Ref. A1

L. A. Building Design
Architectural and Surveying Practice
55 Hannam Boulevard
Spalding
Lincolnshire PE11 1LB
Telephone/Fax: Spalding (01775) 711437

Peter S Lithgow MCIIB MBIAT

Member of the Chartered Institute of Building and
Member of the British Institute of Architectural Technologists

project
64 High Street
Goeberton, Spalding,
Lincolnshire

client
Paul Hammond

drawing
Conversion of Shop and Business Premises
to Flats and Kitchen / Bathroom Showroom
Planning Drawing

date	sheet(s)
September 2003	1:50
drawn by	checked
Peter Lithgow	
job no	drawing no
03/23	01C