




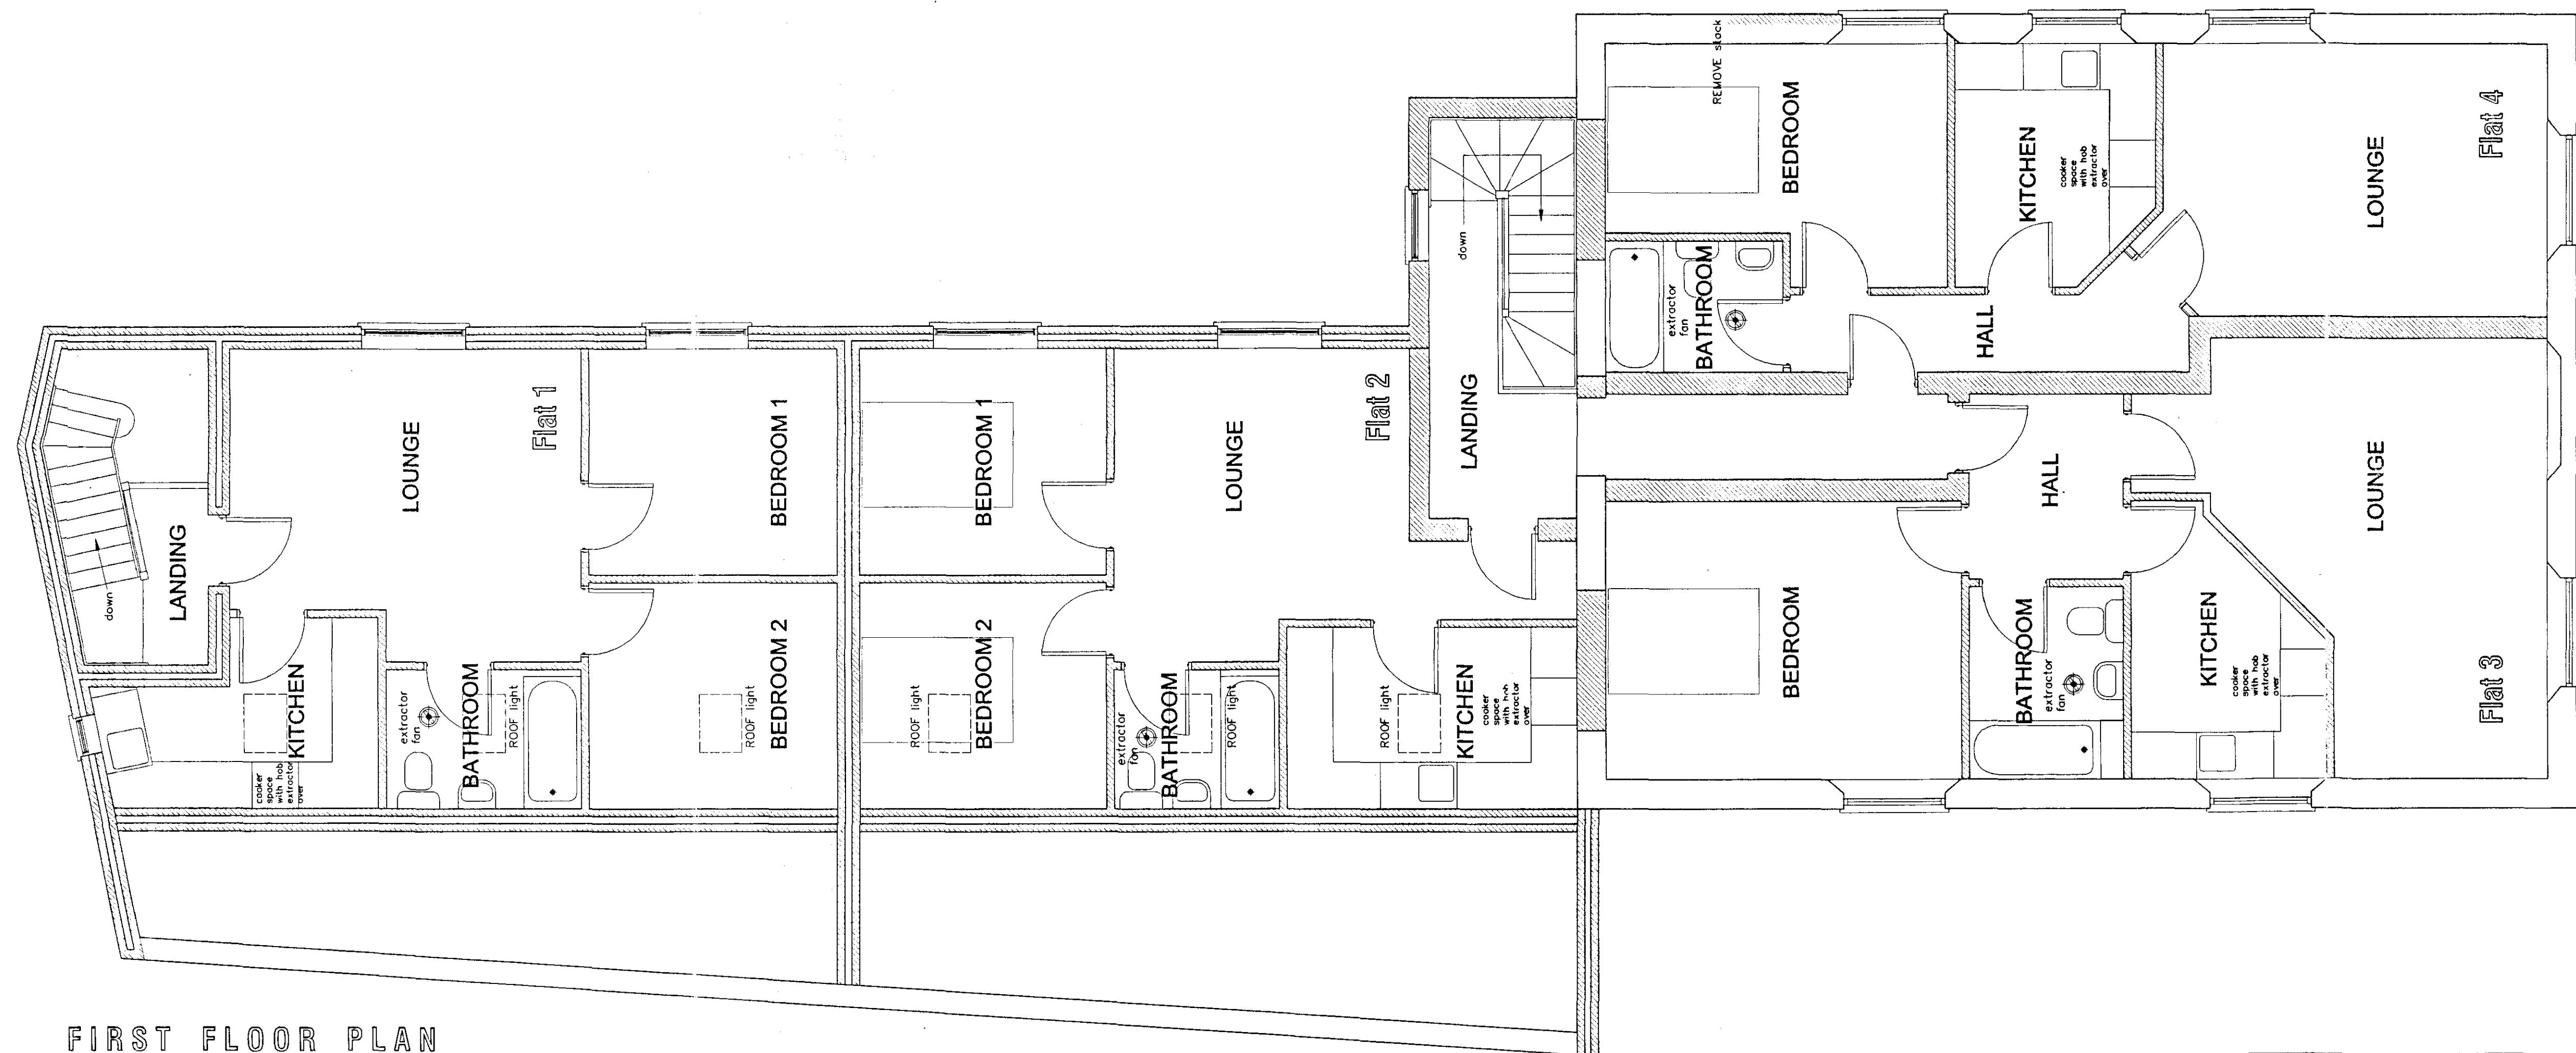

FIRST FLOOR PLAN

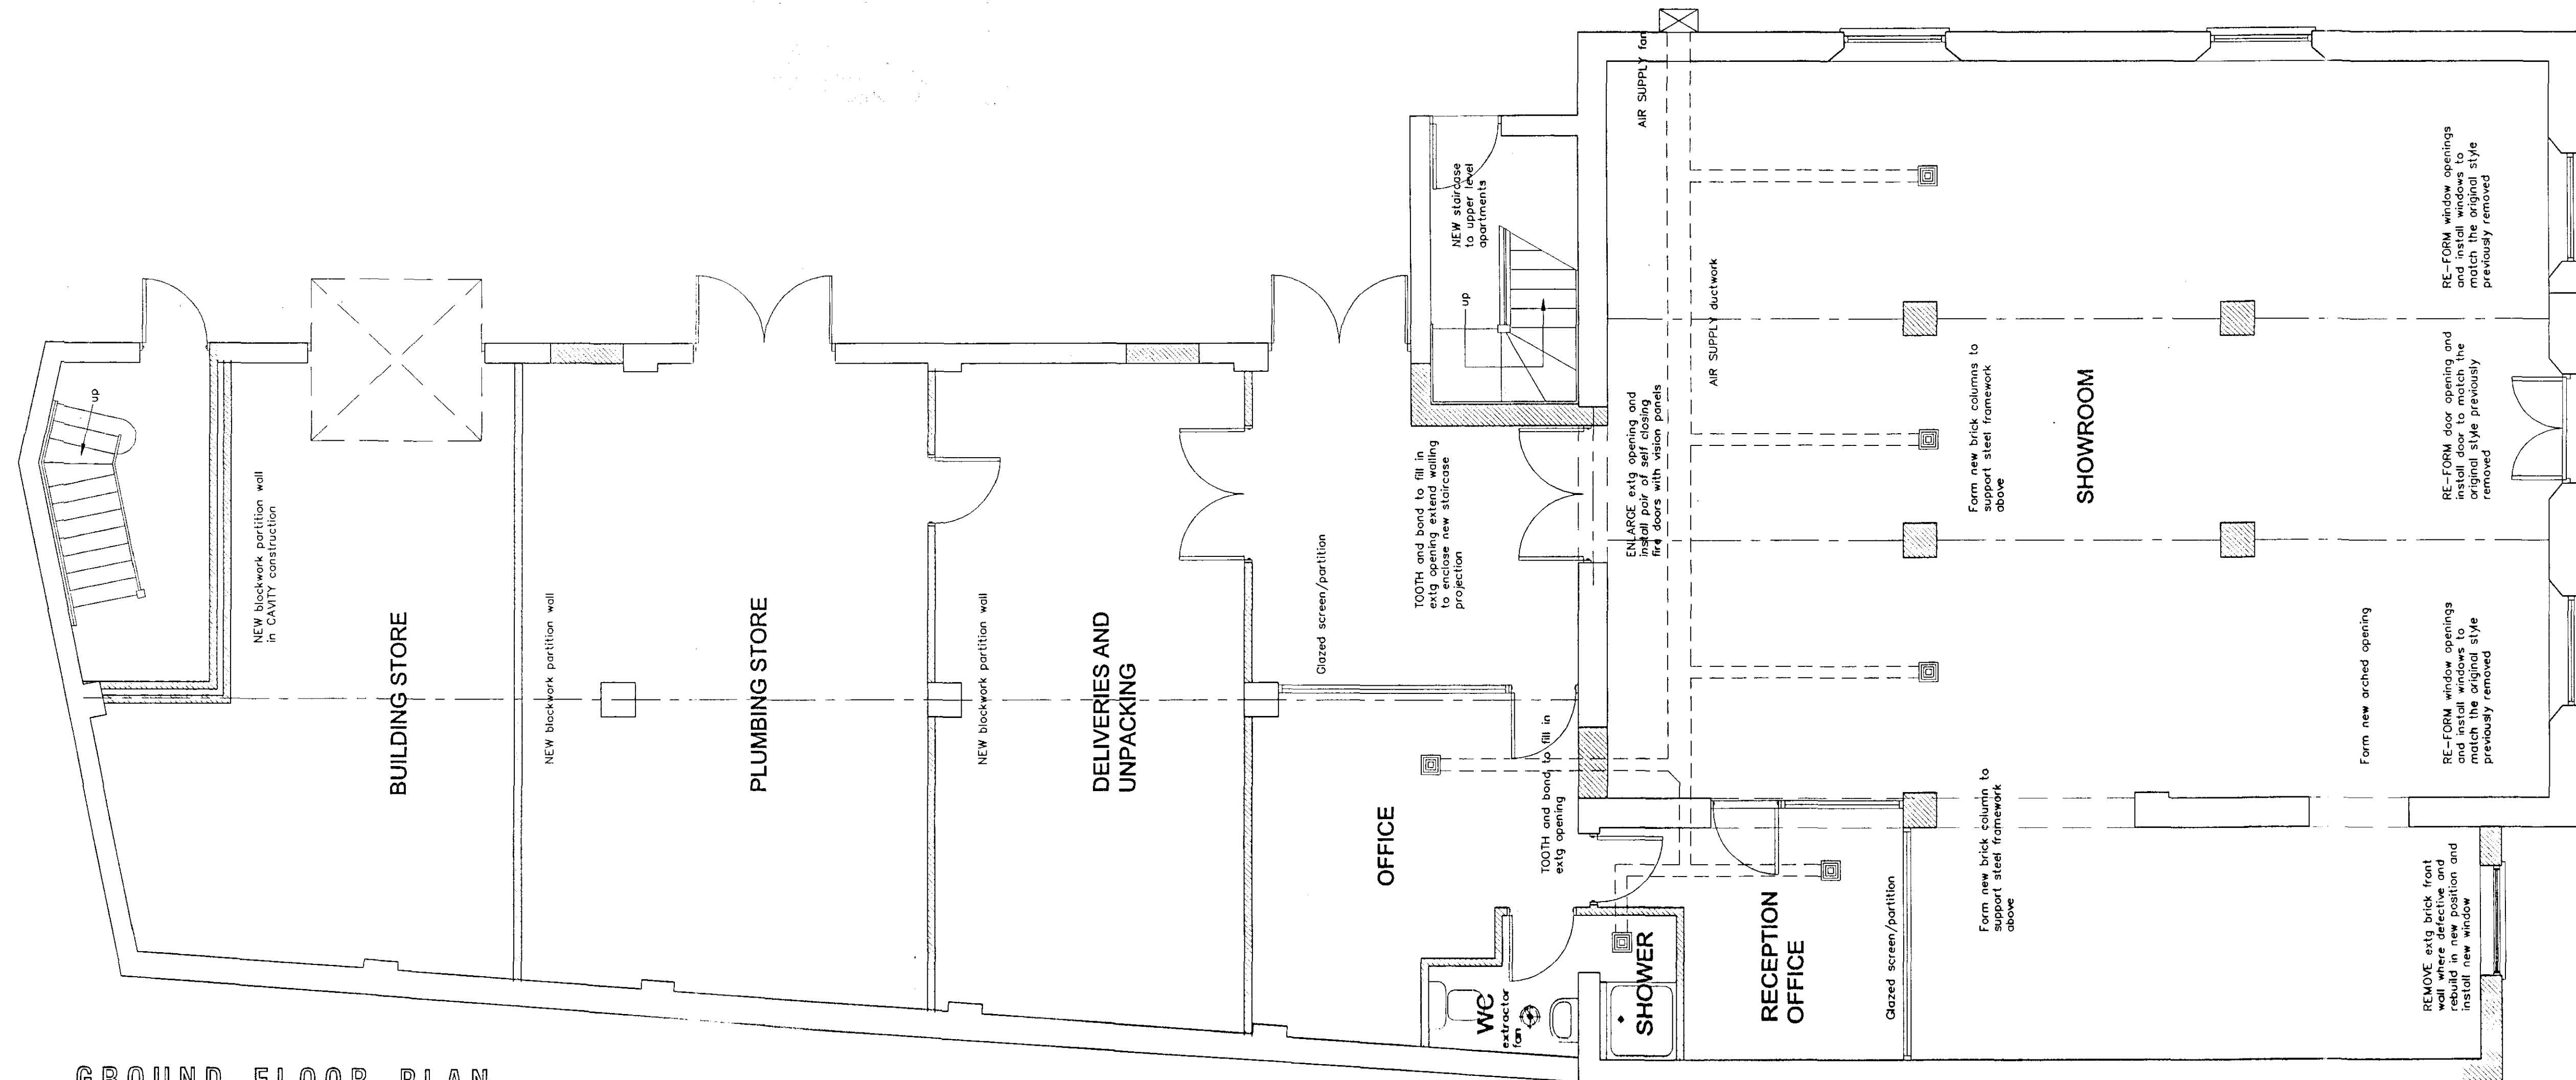

GROUND FLOOR PLAN

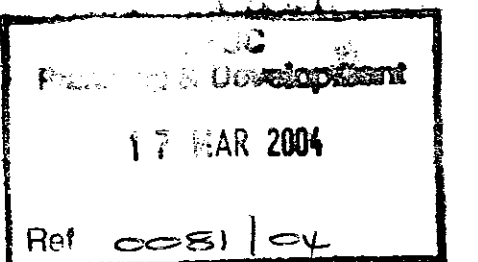

AMENDMENTS

- A 06.10.2003 Amendments to layout
- B 12.11.2003 Staircase corrected, windows altered
- C 10.03.2004 Single storey part reduced in length

AMENDED PLAN

Ref. A1

L. A. Building Design

Architectural and Surveying Practice
55 Hannam Boulevard
Spalding
Lincolnshire PE11 1UB
Telephone/Fax: Spalding (01775) 711437

Peter S Lithgow MCIOS MBAT

Member of the Chartered Institute of Building and
Member of the British Institute of Architectural Technologists

project
64 High Street
Gosberton, Spalding,
Lincolnshire

client
Paul Hammond

drawing
Conversion of Shop and Business Premises
to Flats and Kitchen / Bathroom Showroom
Planning Drawing

date
September 2003

scale(s)
1:50

drawn by
Peter Lithgow

checked

job no
03/23

drawing no
01C