
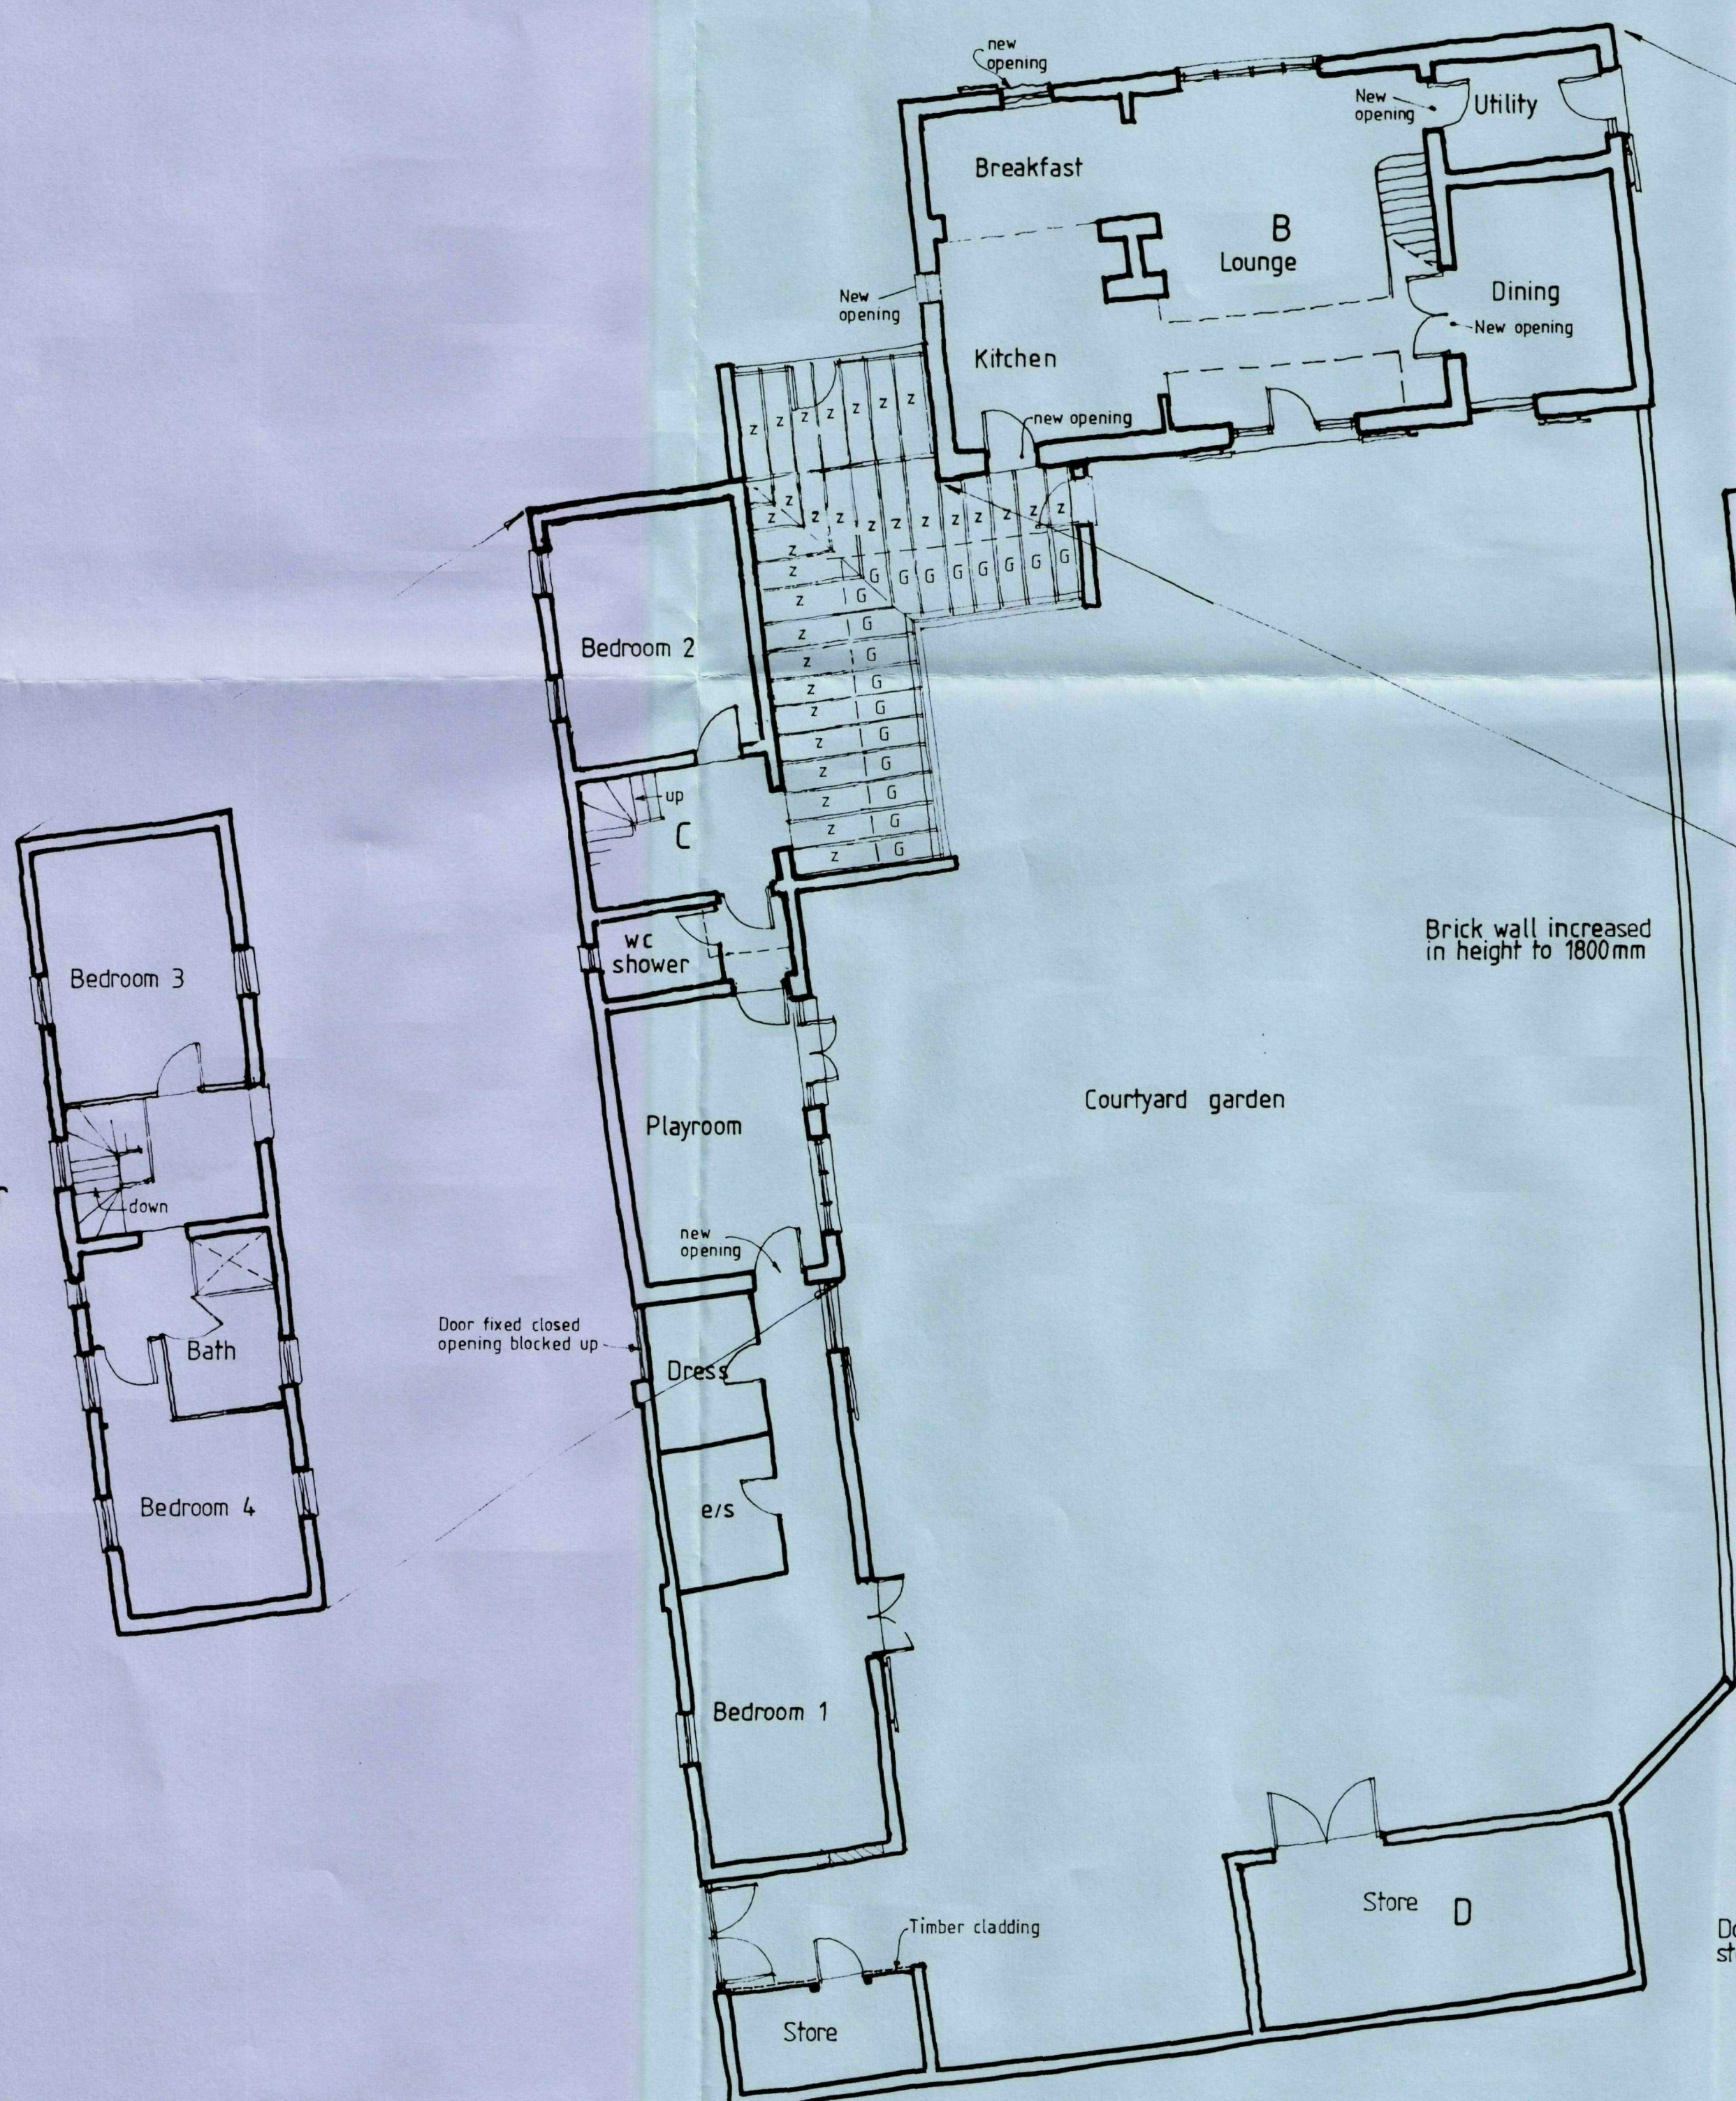
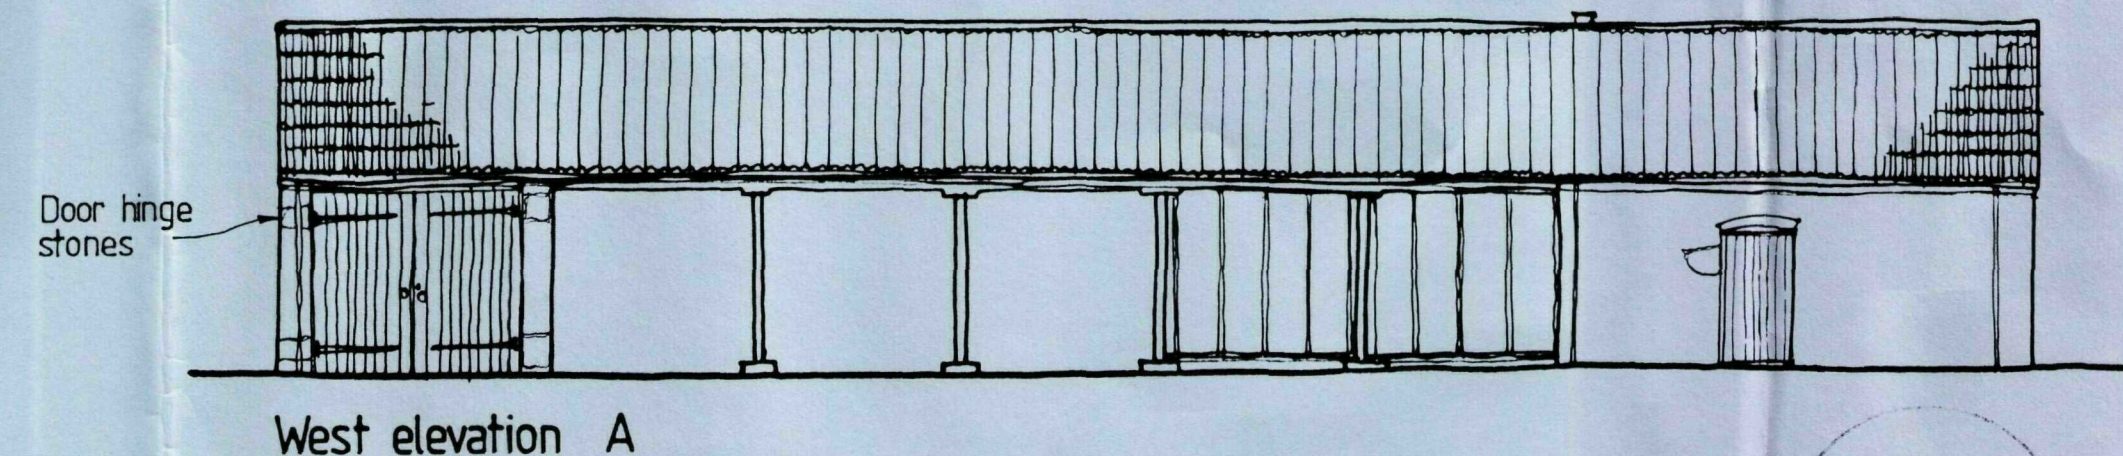
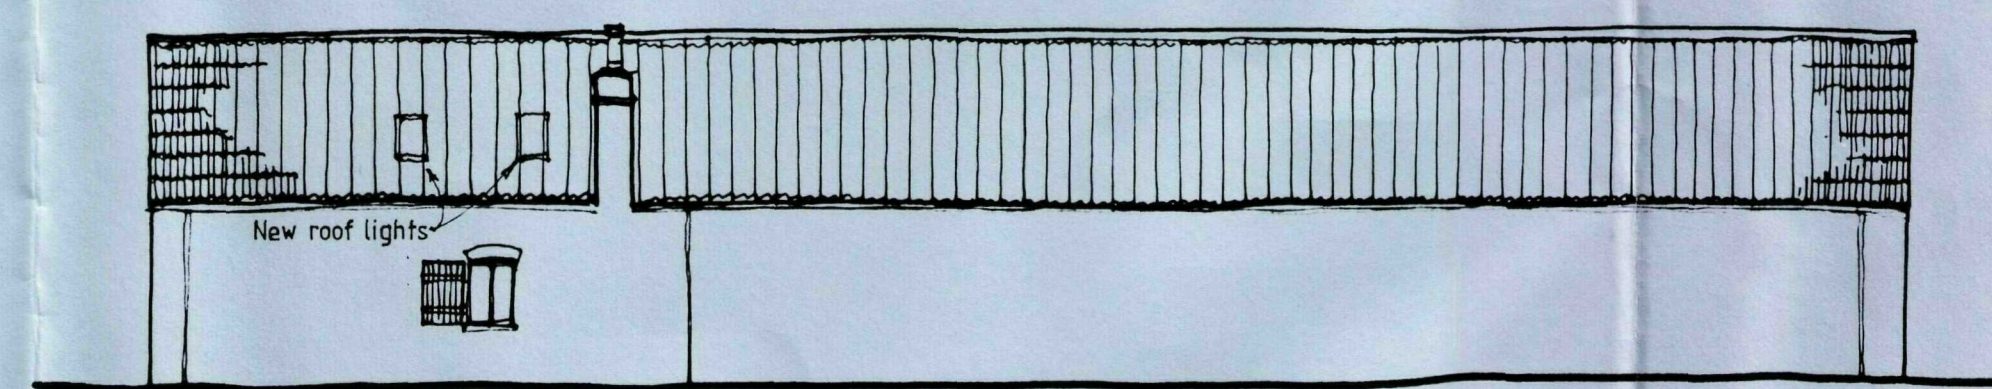
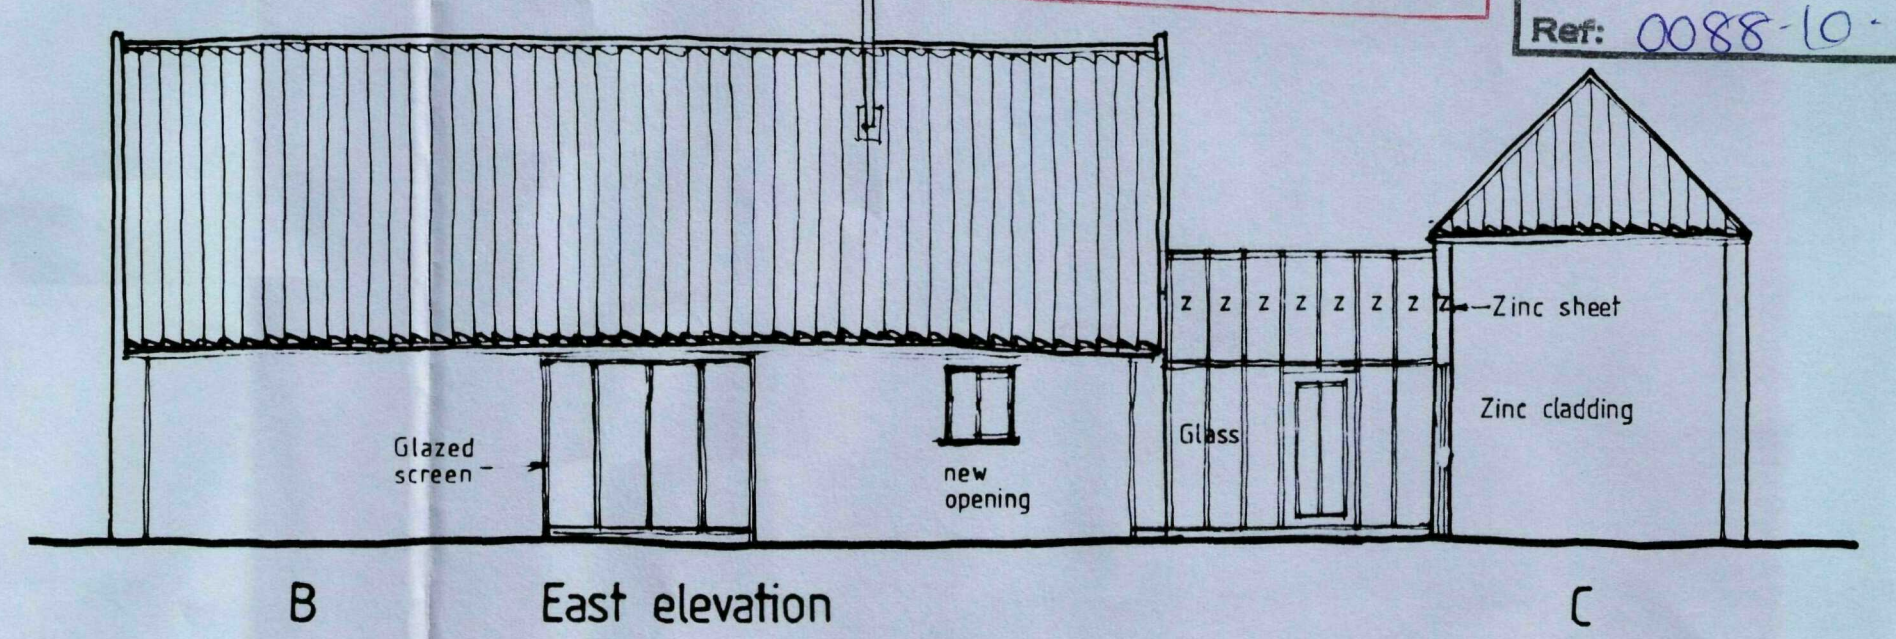
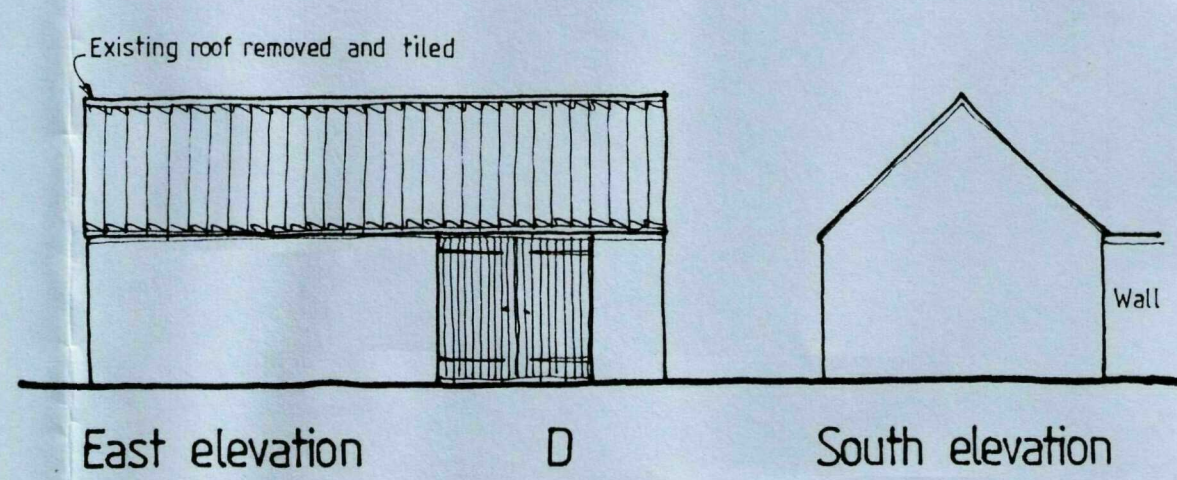
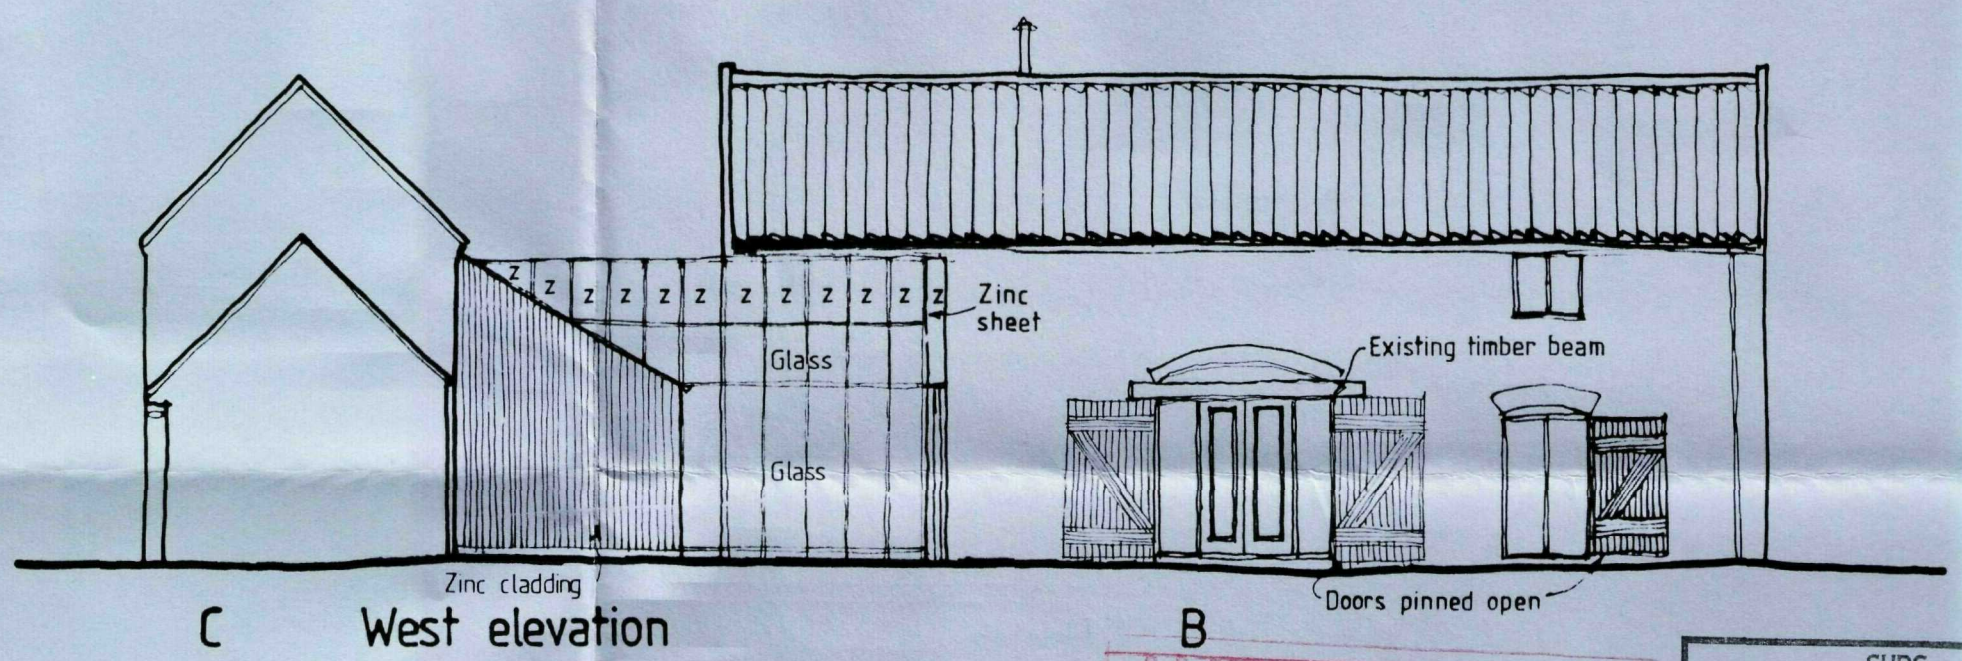
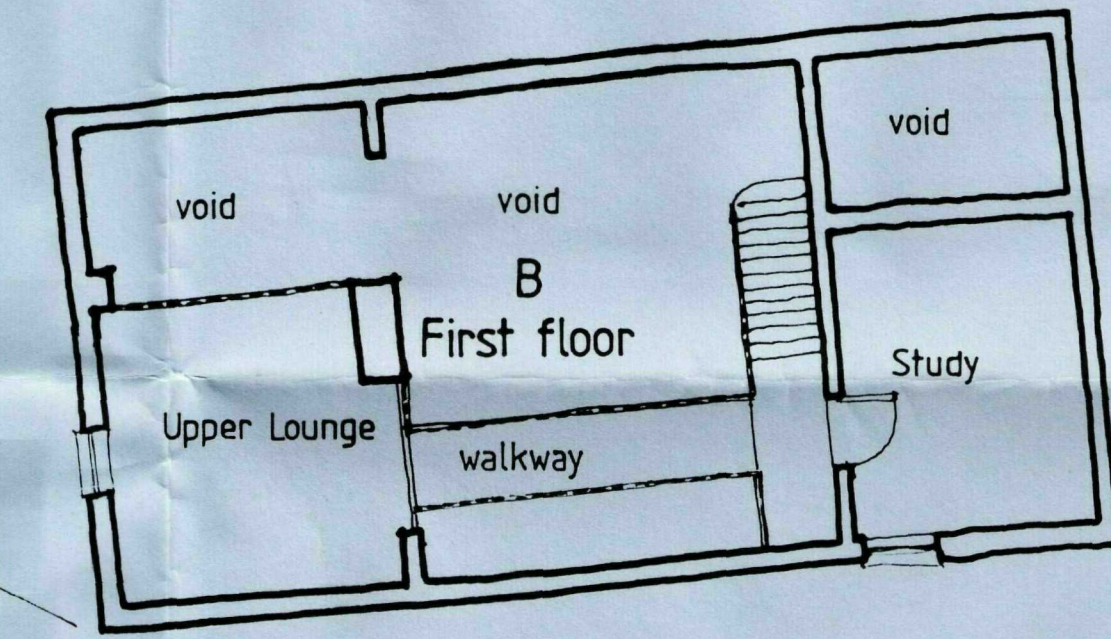
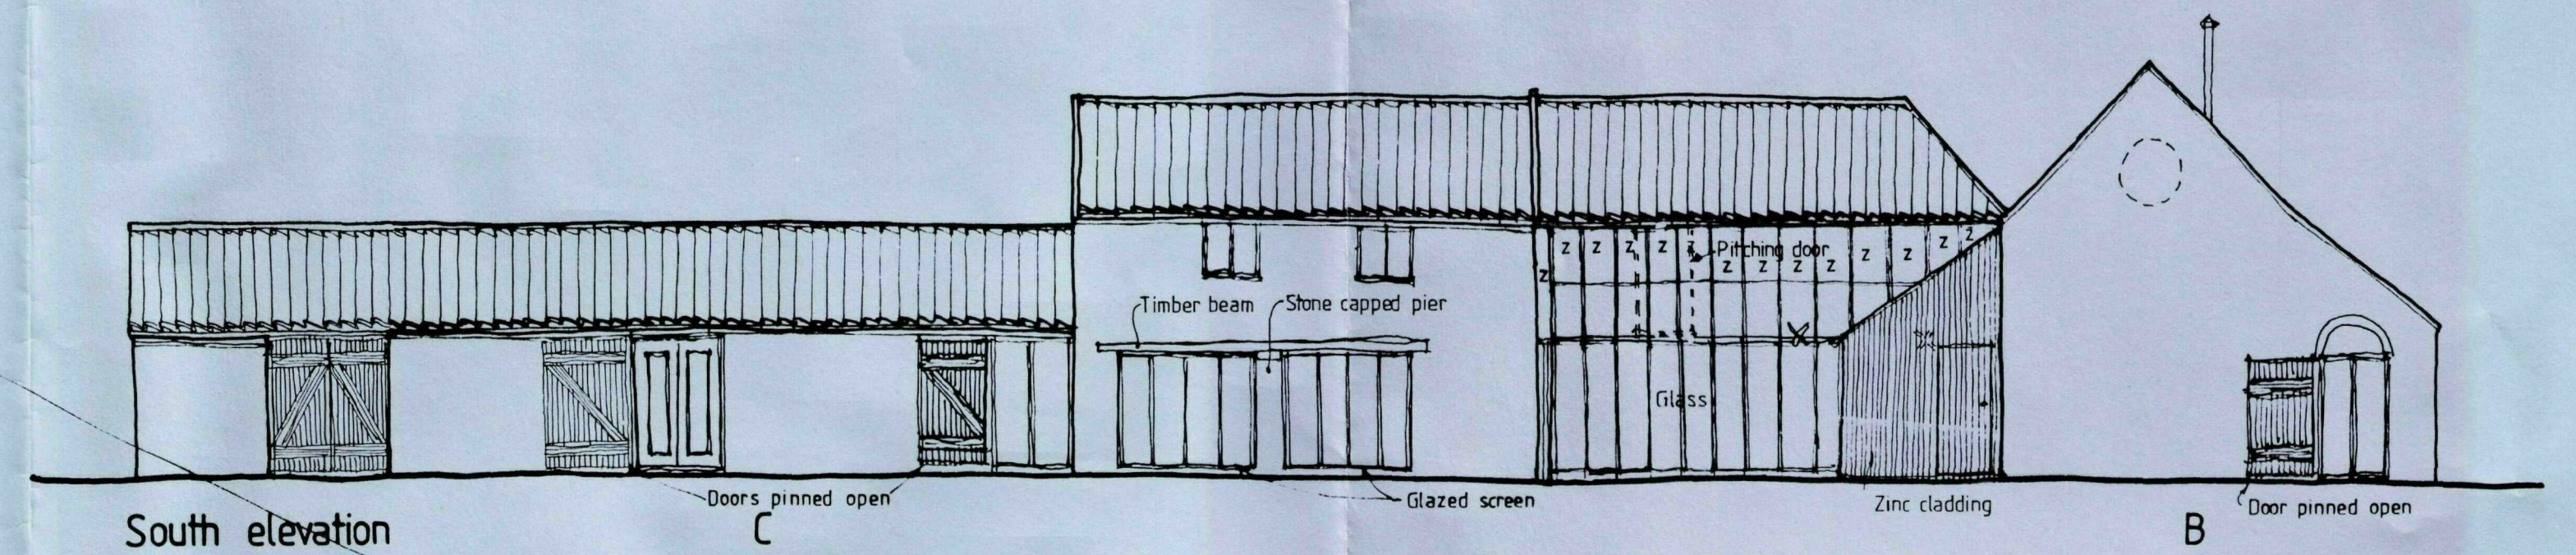
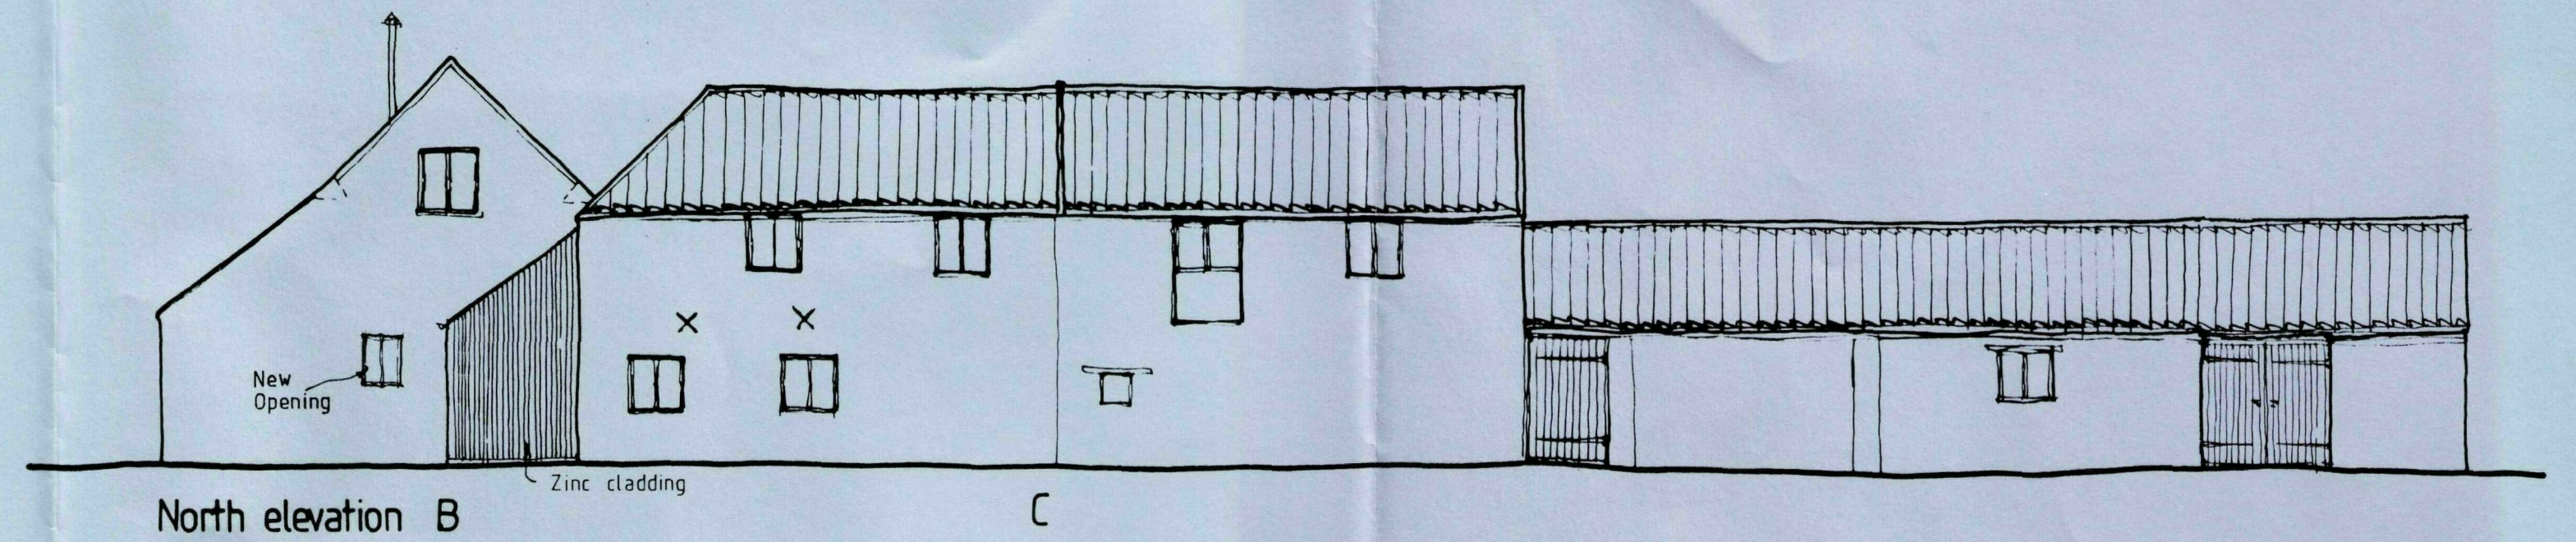
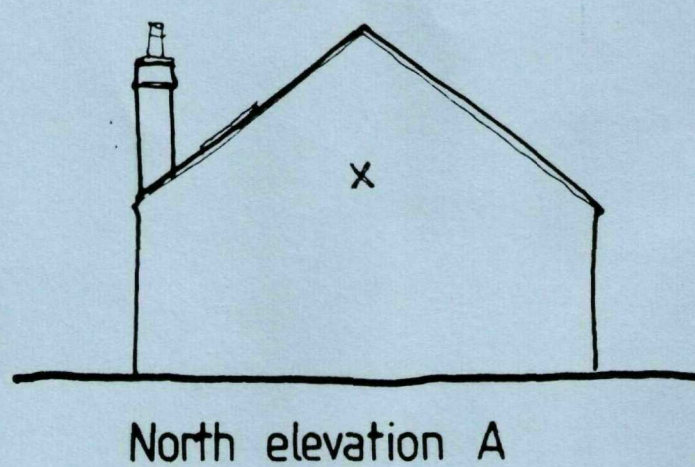
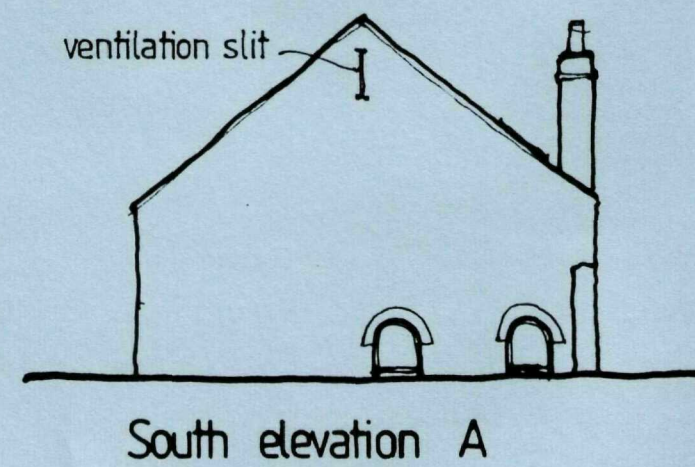


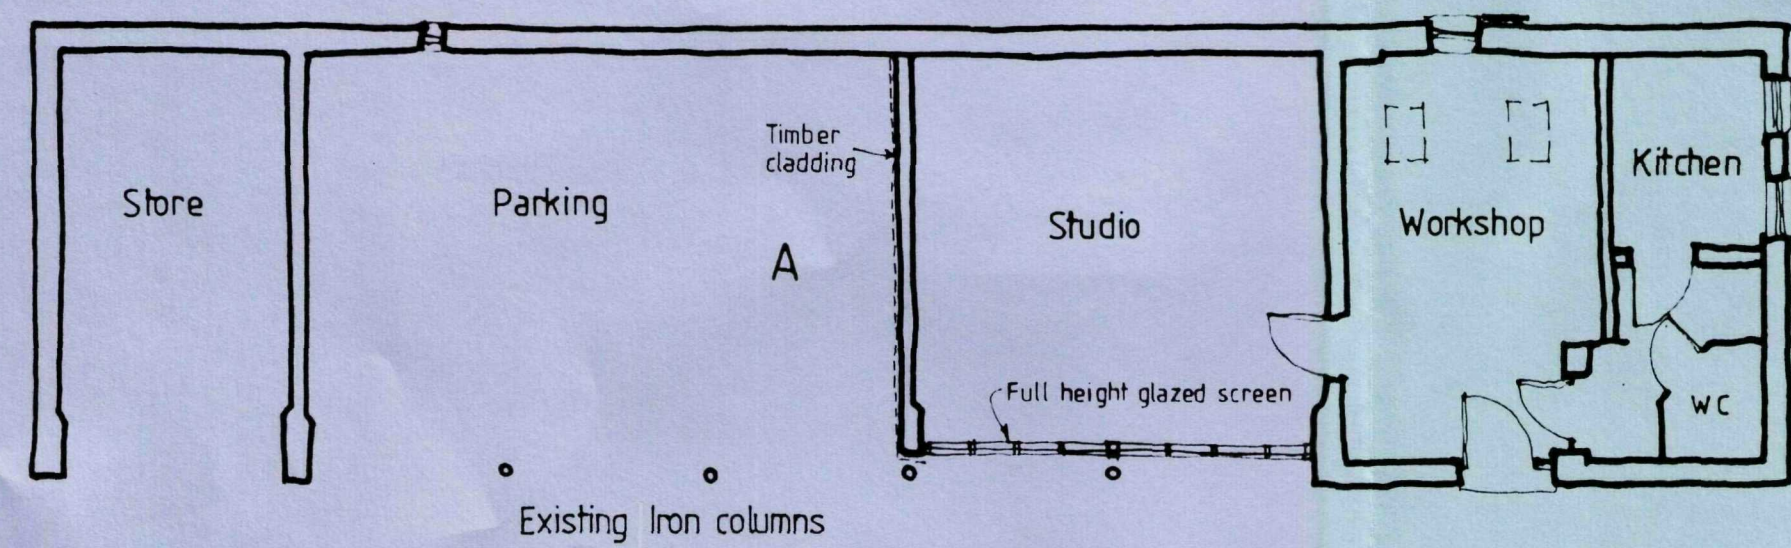

AMENDED PLAN
Ref. A1
SHDC Planning & Development
12 FEB 2010
Ref: 0088-10

B	GJ	Additional SHDC amendments	11/02/10
A	GJ	SHDC comments / Redesign Link	10/6/09
Rev.	By	Notes	Date
rdc Robert Doughty Consultancy 32 High Street, Helpingsham (C) Sleaford, Lincolnshire NG34 0RA Tel: 01529 421646 Fax: 01529 421358 Email: admin@rdc-landplan.co.uk Web: www.rdc-landplan.co.uk			
Client:	MR & MRS A COOKE		
Project:	Woodbine Farm, Beck Bank, Gosberton		
Drawing title:	Proposed Floor Plans / Elevations		
Drawing No:	776 / 03 / 02	Rev:	B
Scale:	1:100	Date:	09 / 03 / 2009
		Drawn:	GJ
		Checked:	

ORIGINAL
IF
RED