

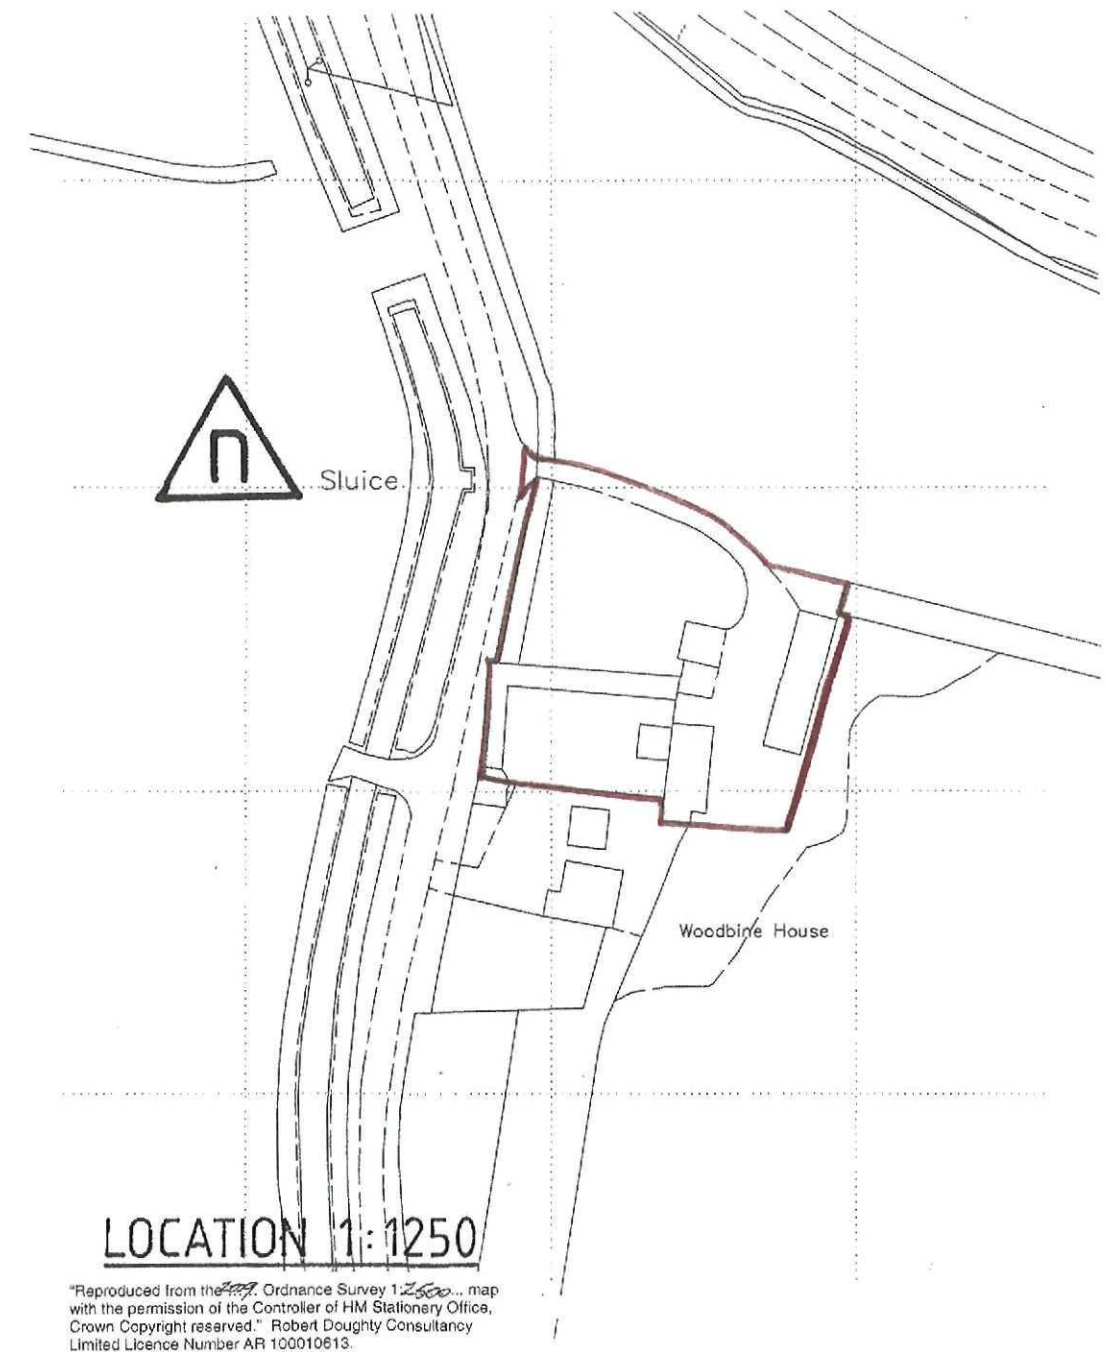
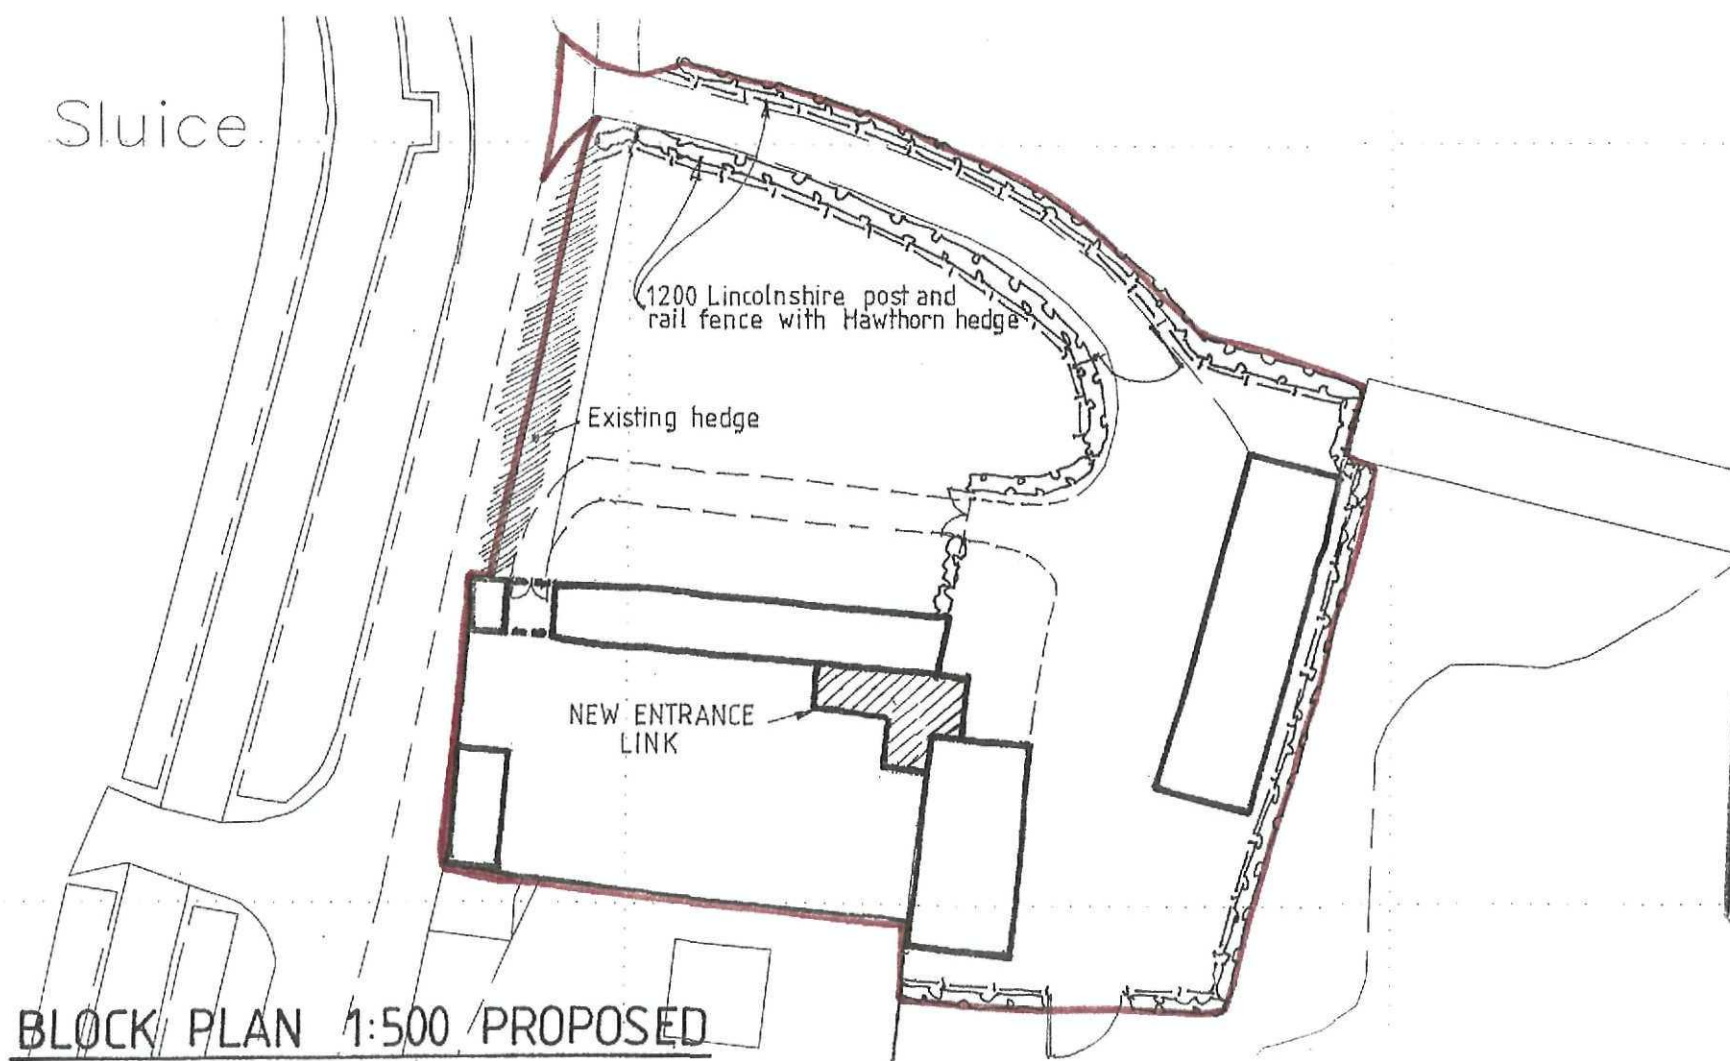


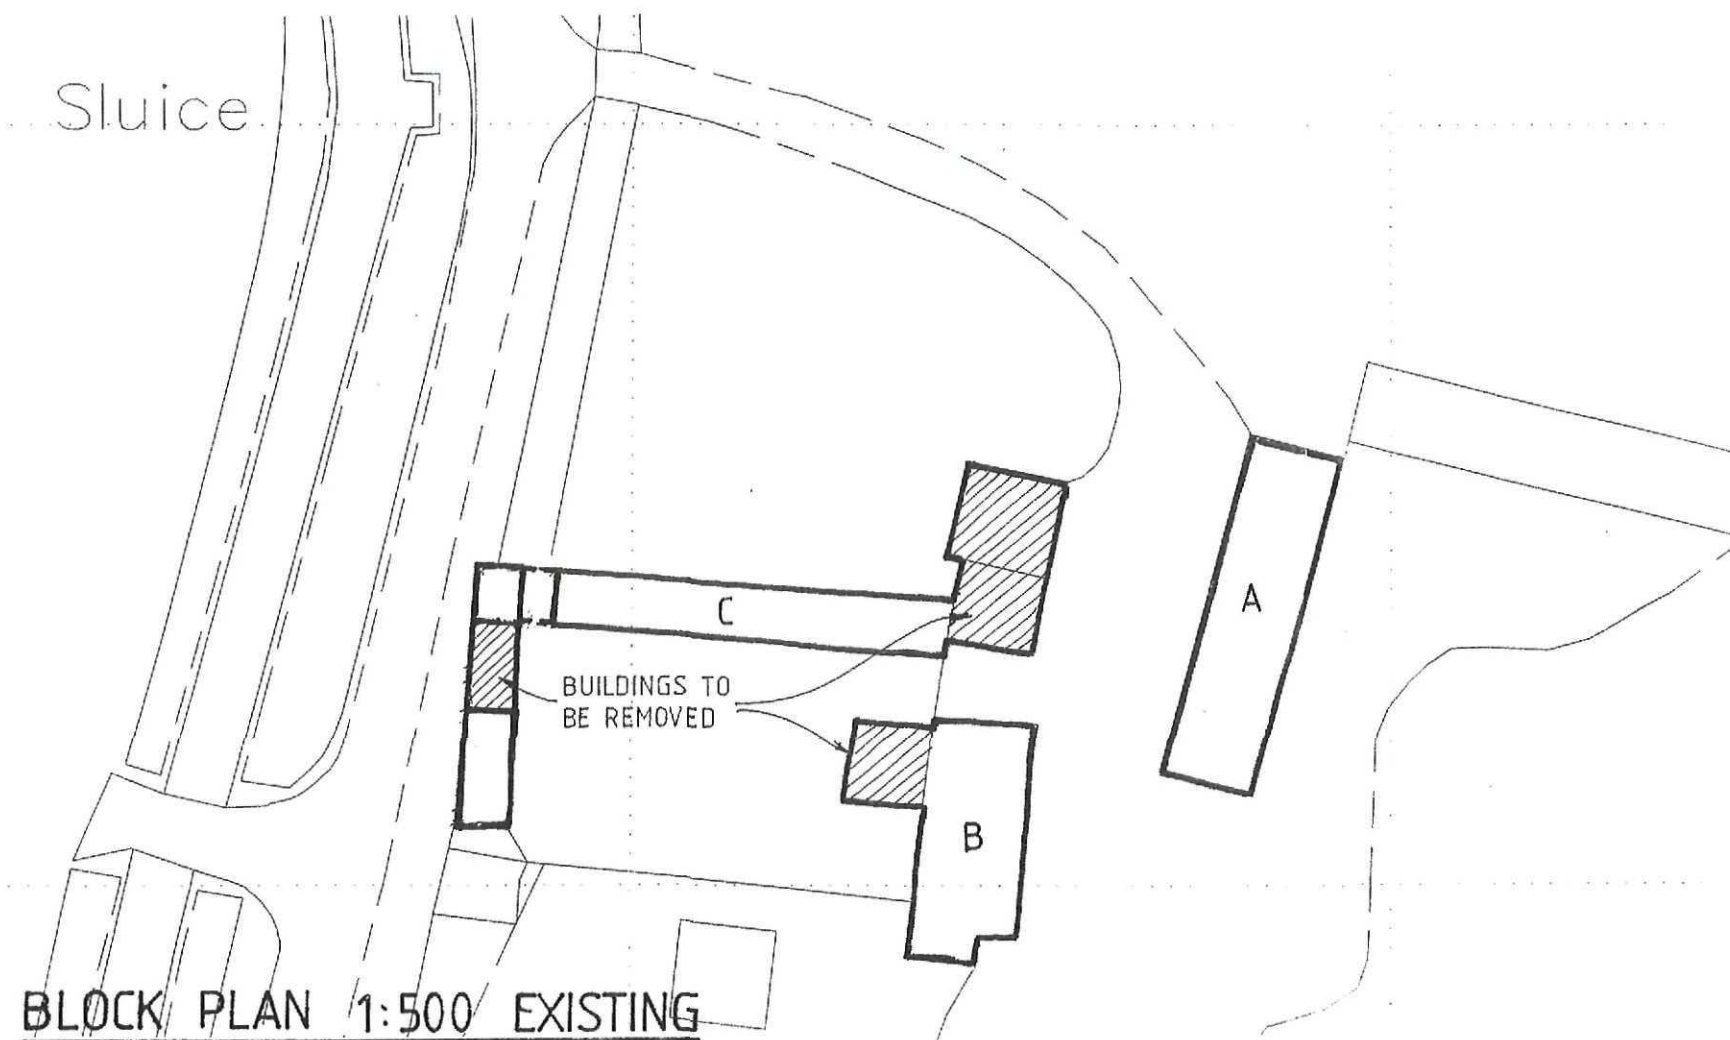


SHDC
Planning & Development
- 2 FEB 2010
Ref: 0088-10

Rev.	By	Notes	Date
rdc Robert Doughty Consultancy 32 High Street, Helpingham © Steaford, Lincolnshire NG34 0RA Tel: 01529 421646 Fax: 01529 421358 Email: admin@rdc-landplan.co.uk Web: www.rdc-landplan.co.uk			
Client: MR & MRS A COOKE			
Project: Woodbine Farm Beck Bank Gosberton			
Drawing title: Site Location & Layout			
Drawing No. 776 / 03 / SL01	Rev.	Drawn GJ	
Scale 1:500 & 1:1,250	Date	Checked 09 / 03 / 2009	


All measurements should be checked against on site conditions and any discrepancies should be brought to the attention of the Robert Doughty Consultancy.

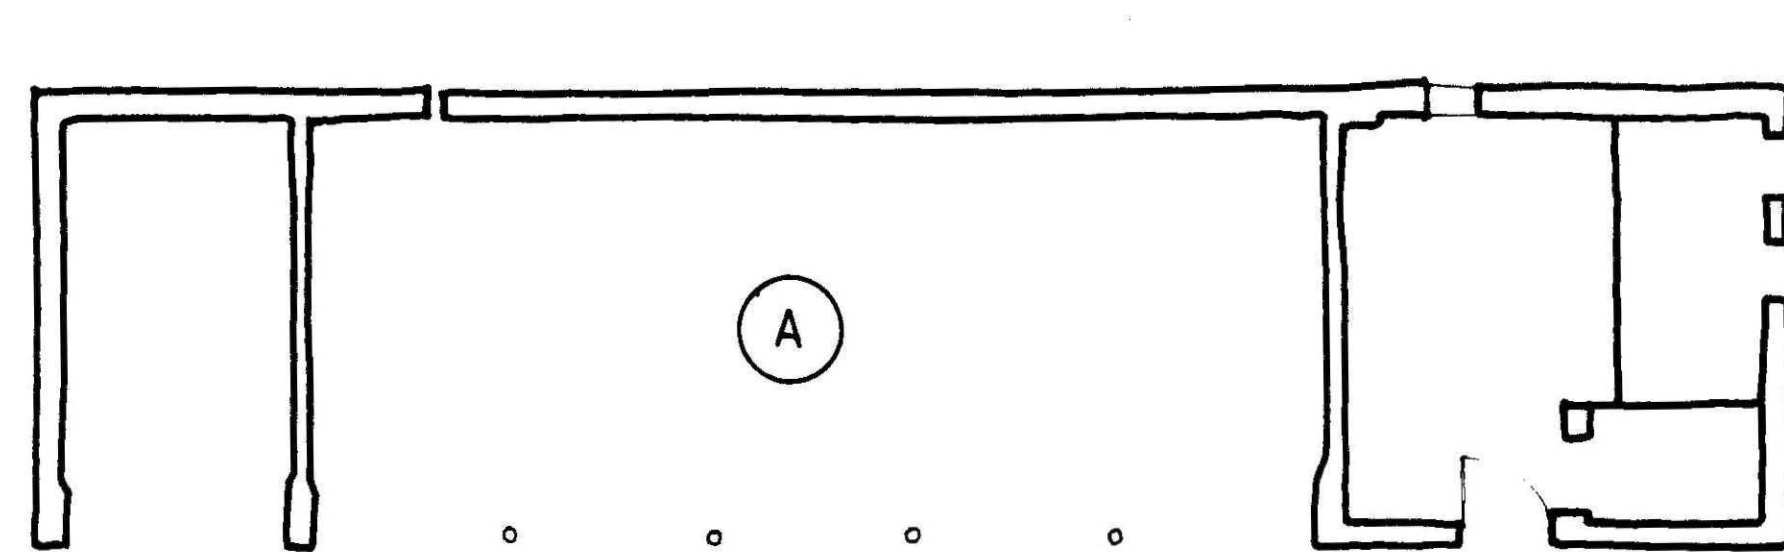


Gravel access

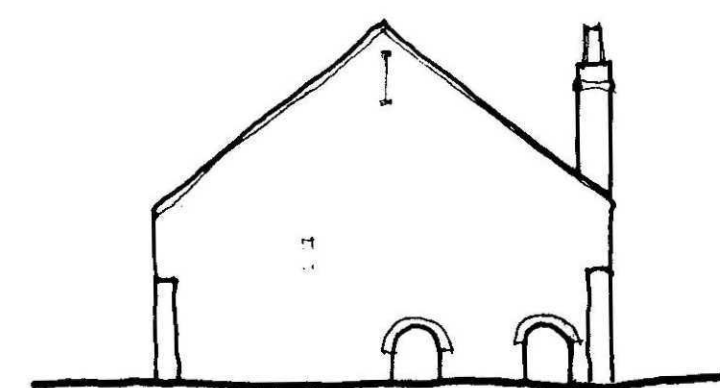

South elevation A

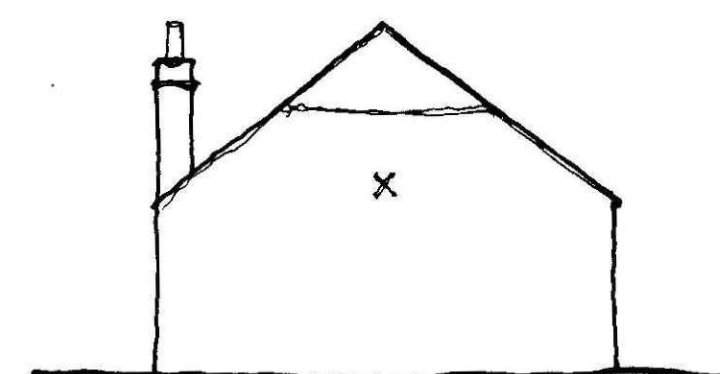


North elevation A

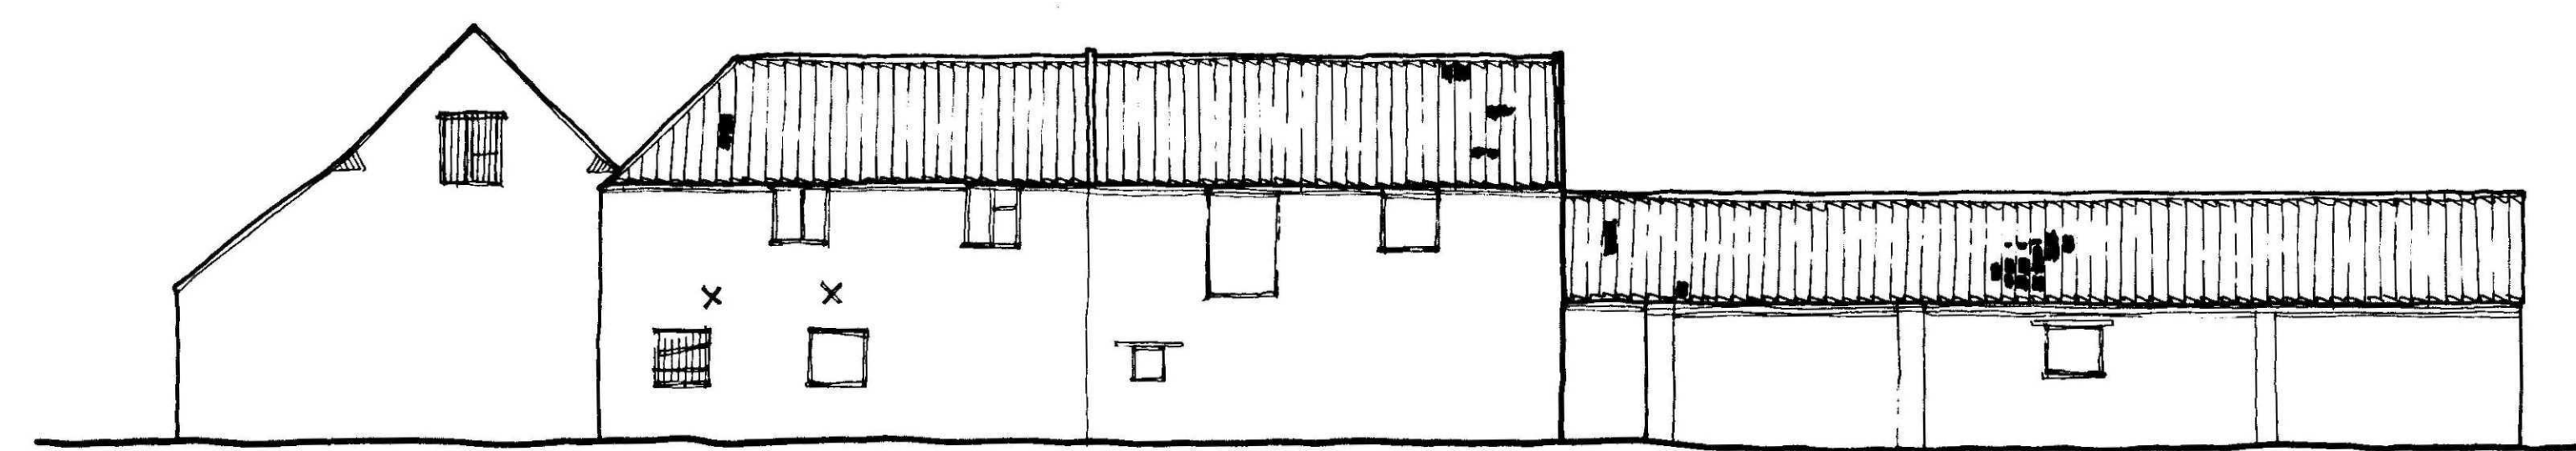

North elevation B


C

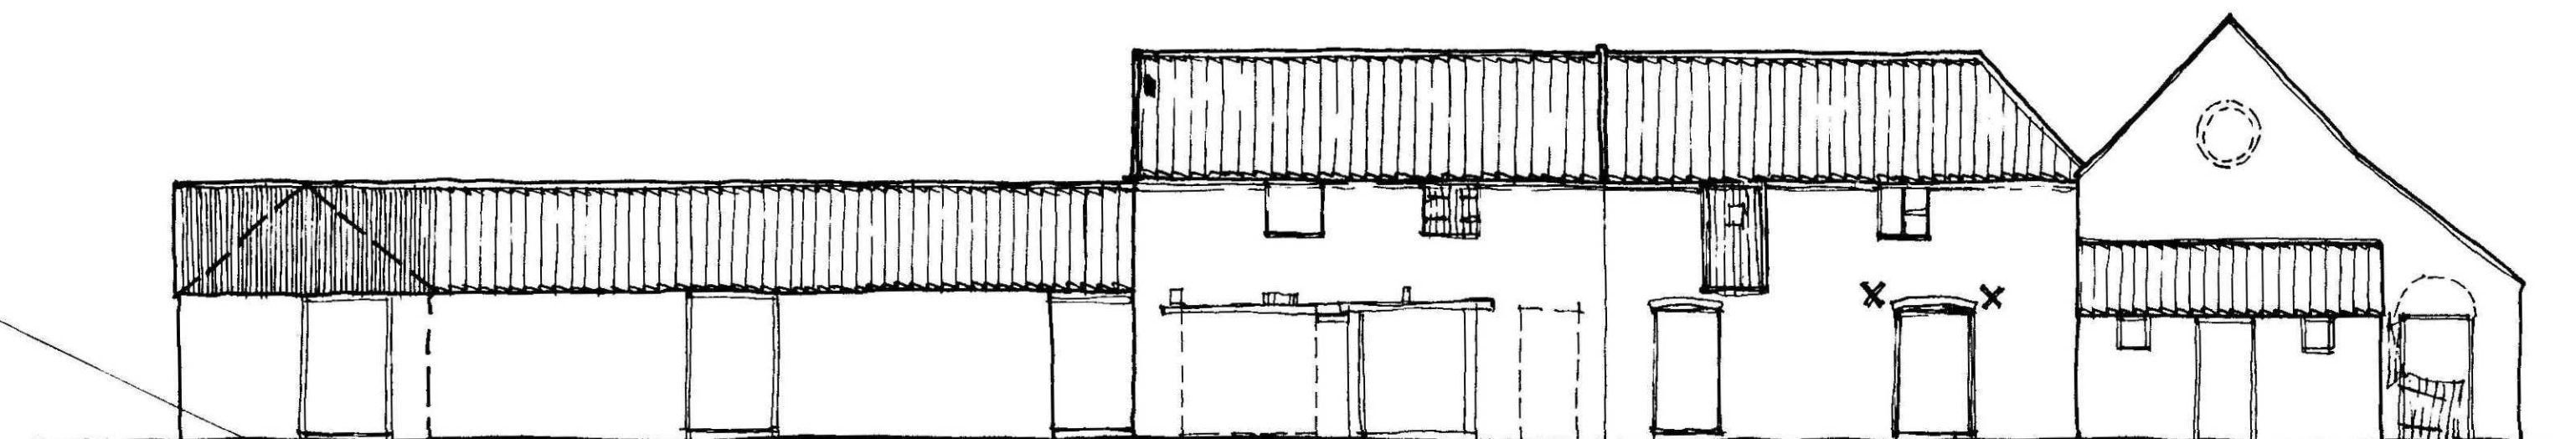


South elevation

C


B

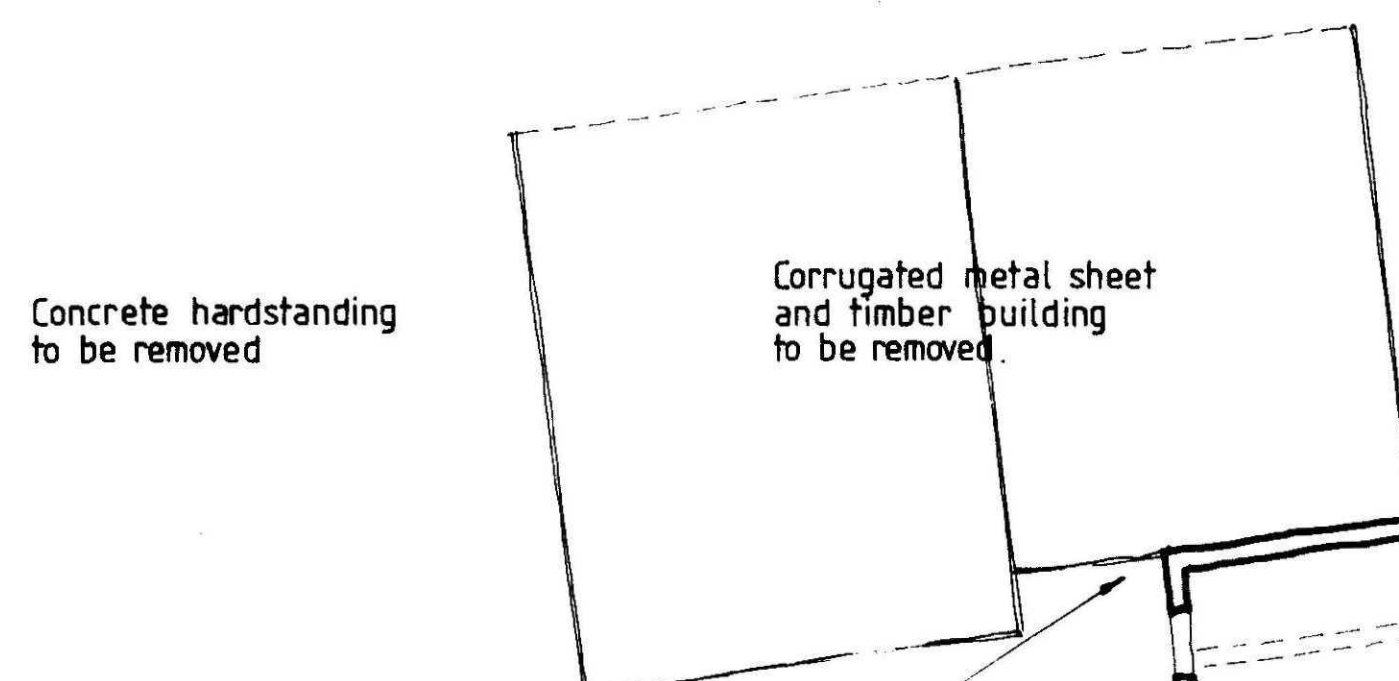

Concrete handstanding to be removed

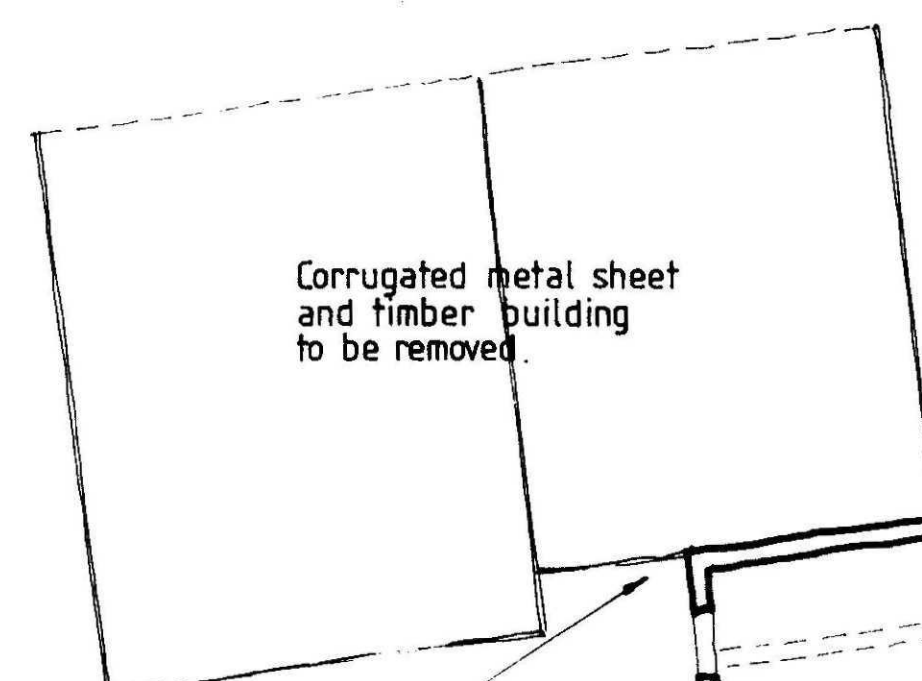


Corrugated metal sheet and timber building to be removed

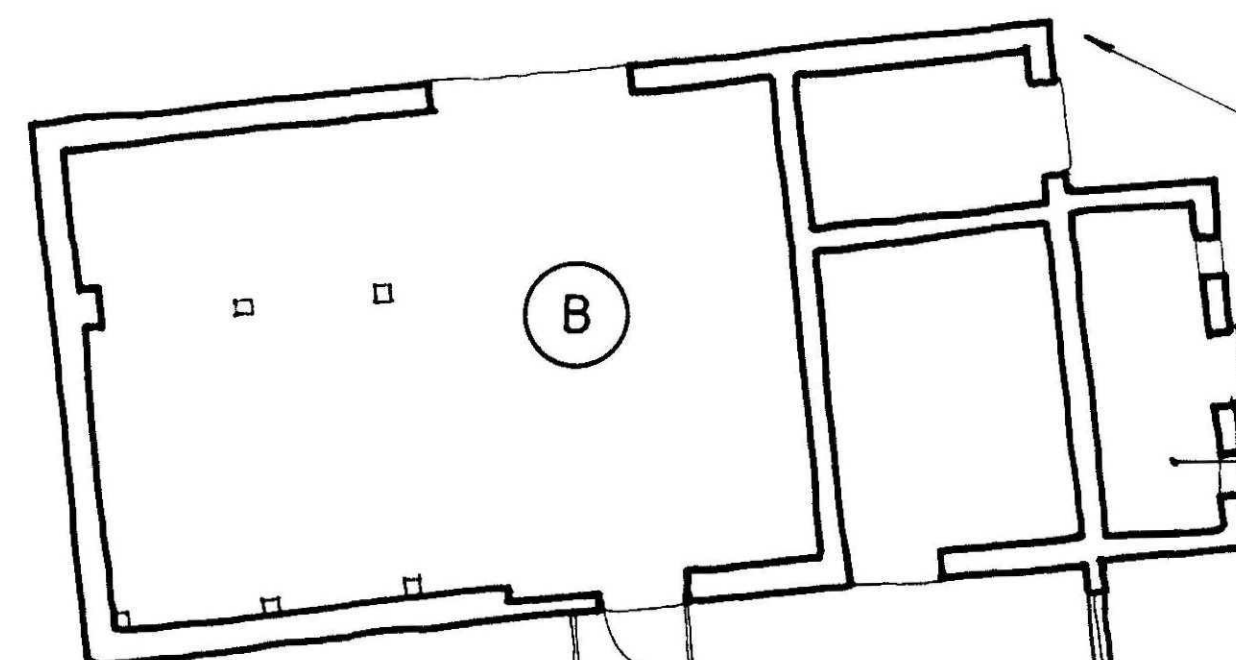


Corrugated metal sheet and timber building to be removed

Brick leanto building to be demolished

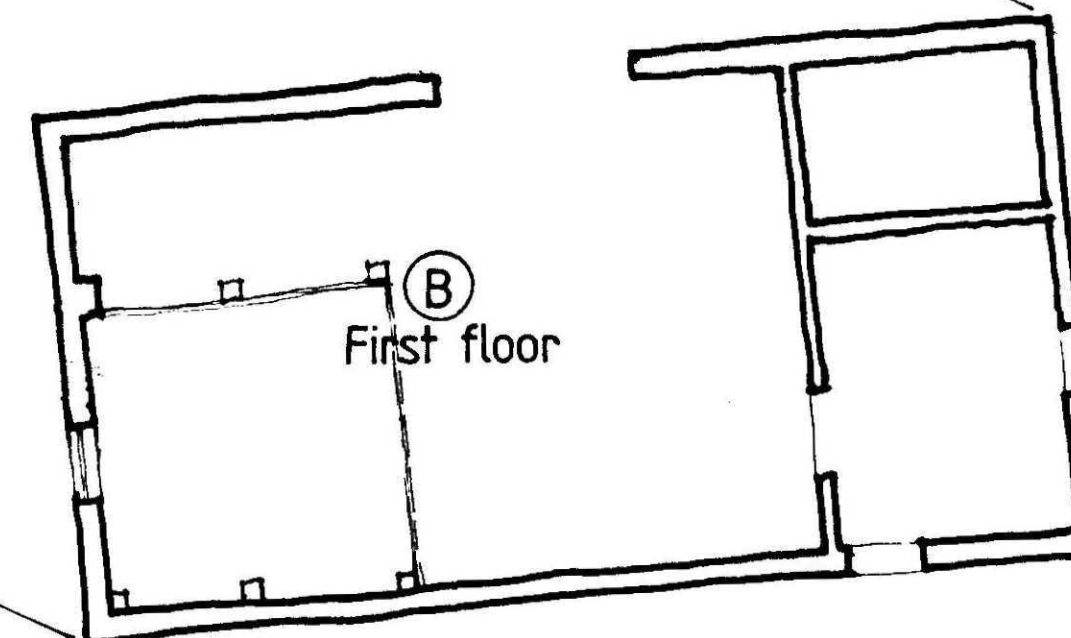


First floor

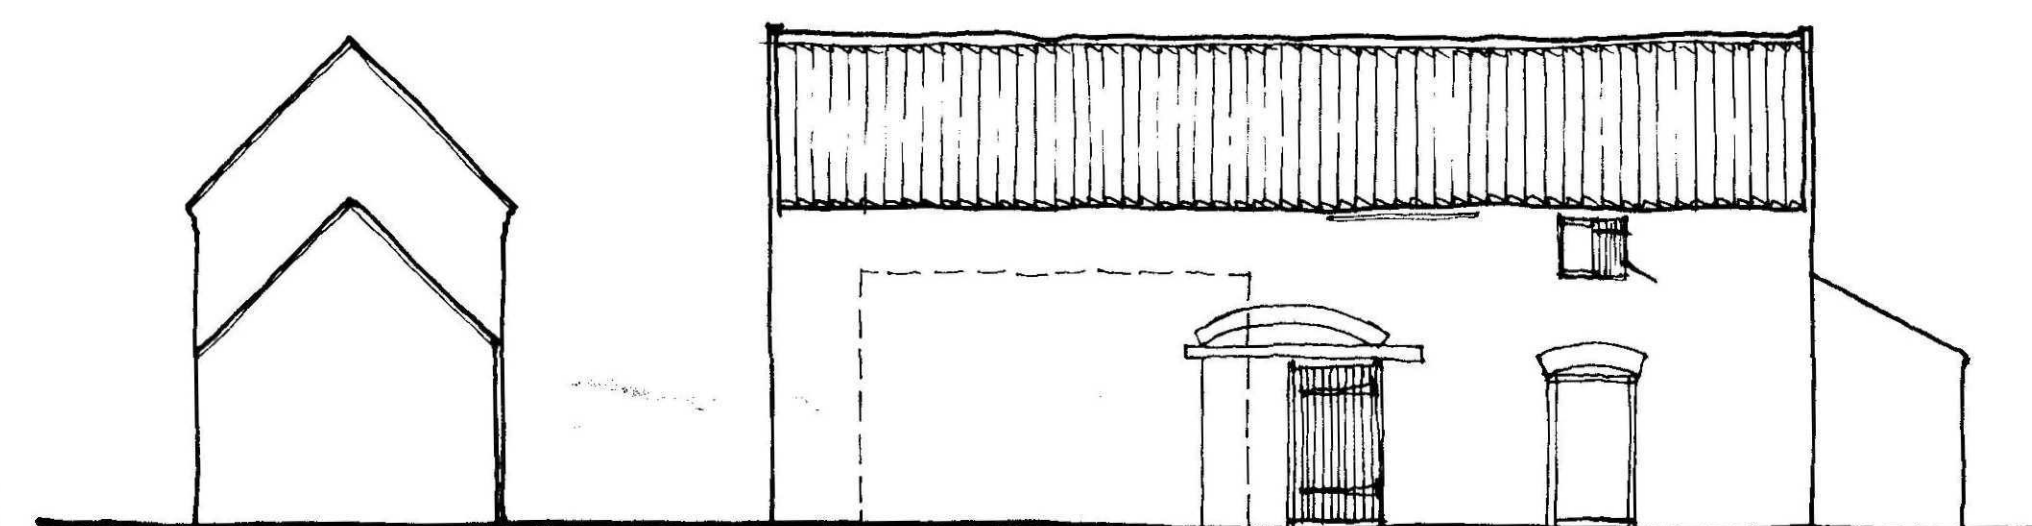

West elevation


B

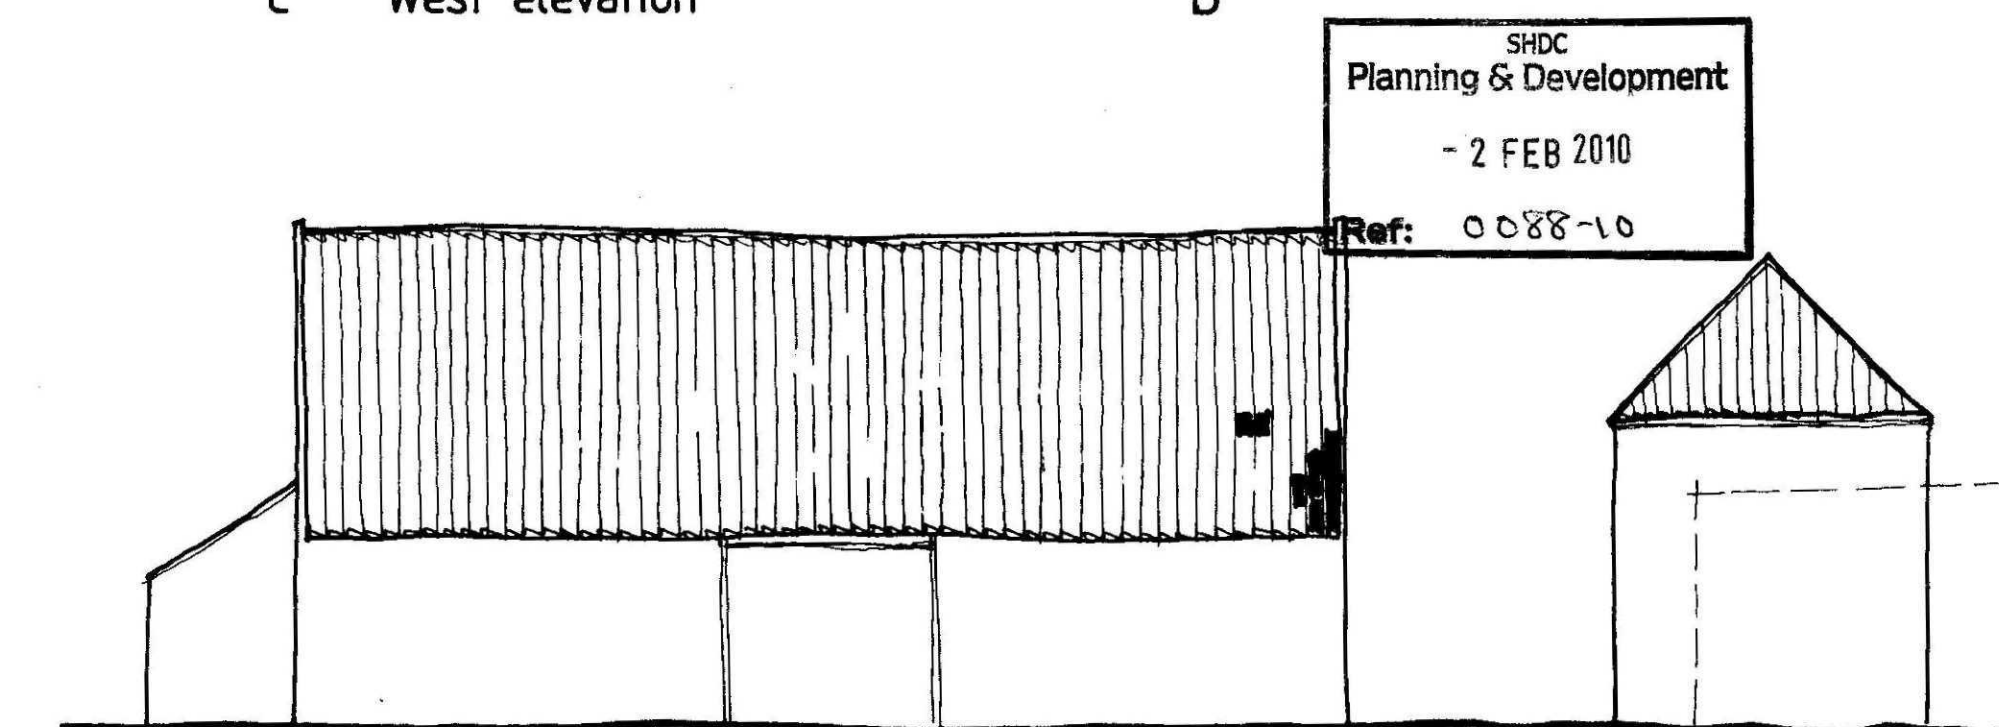


East elevation

C

SHDC
Planning & Development
- 2 FEB 2010
Ref: 0088-10

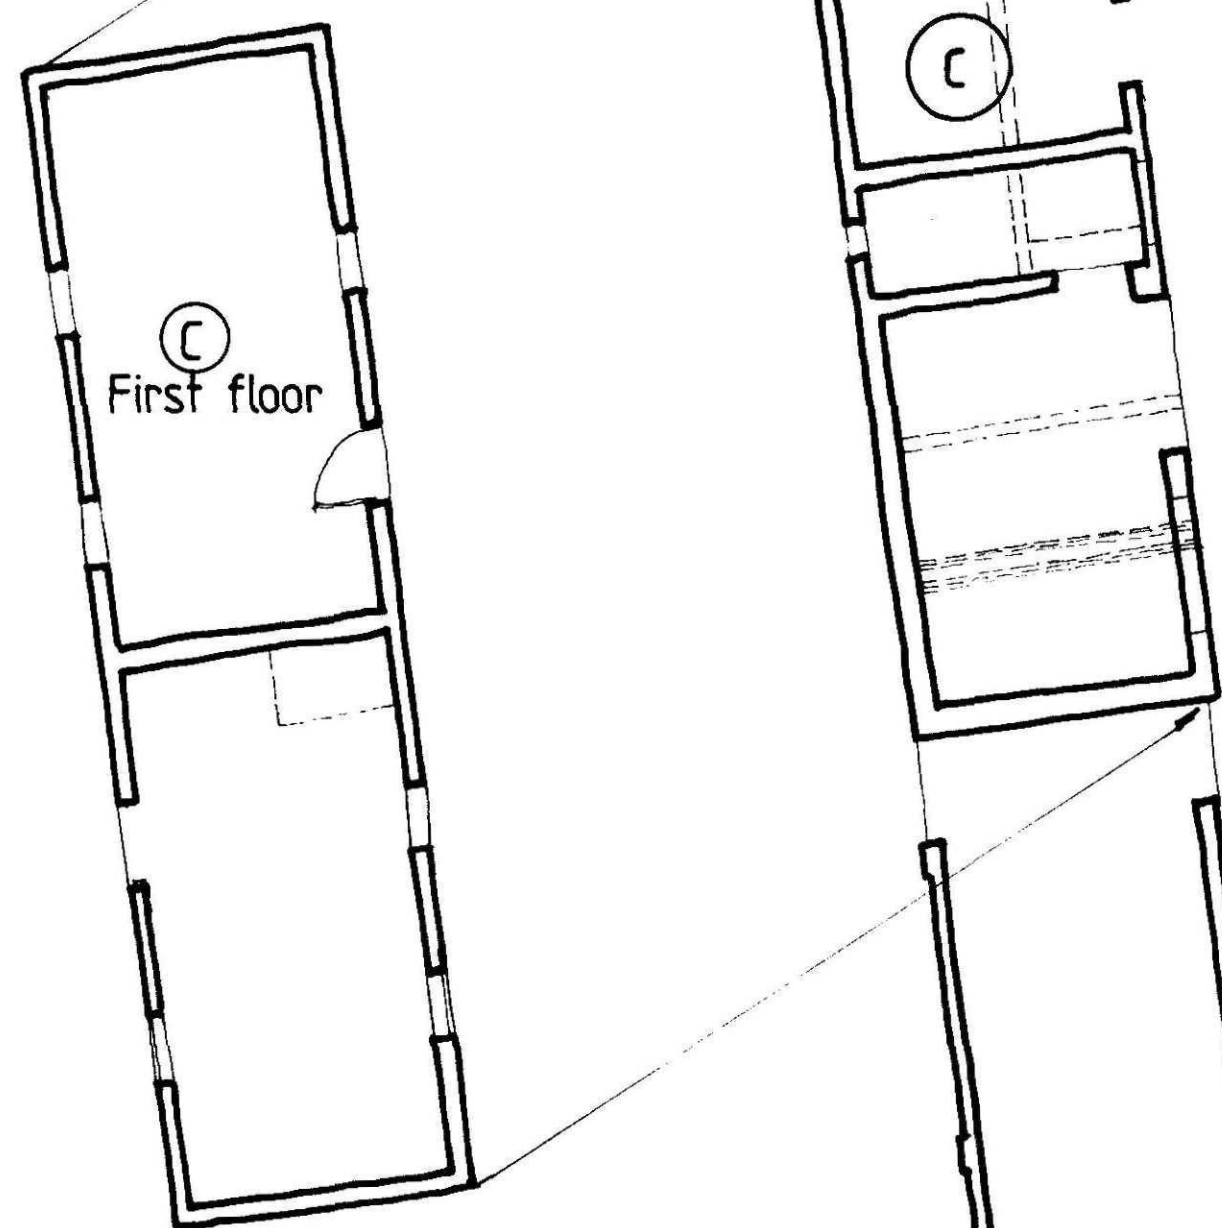


First floor

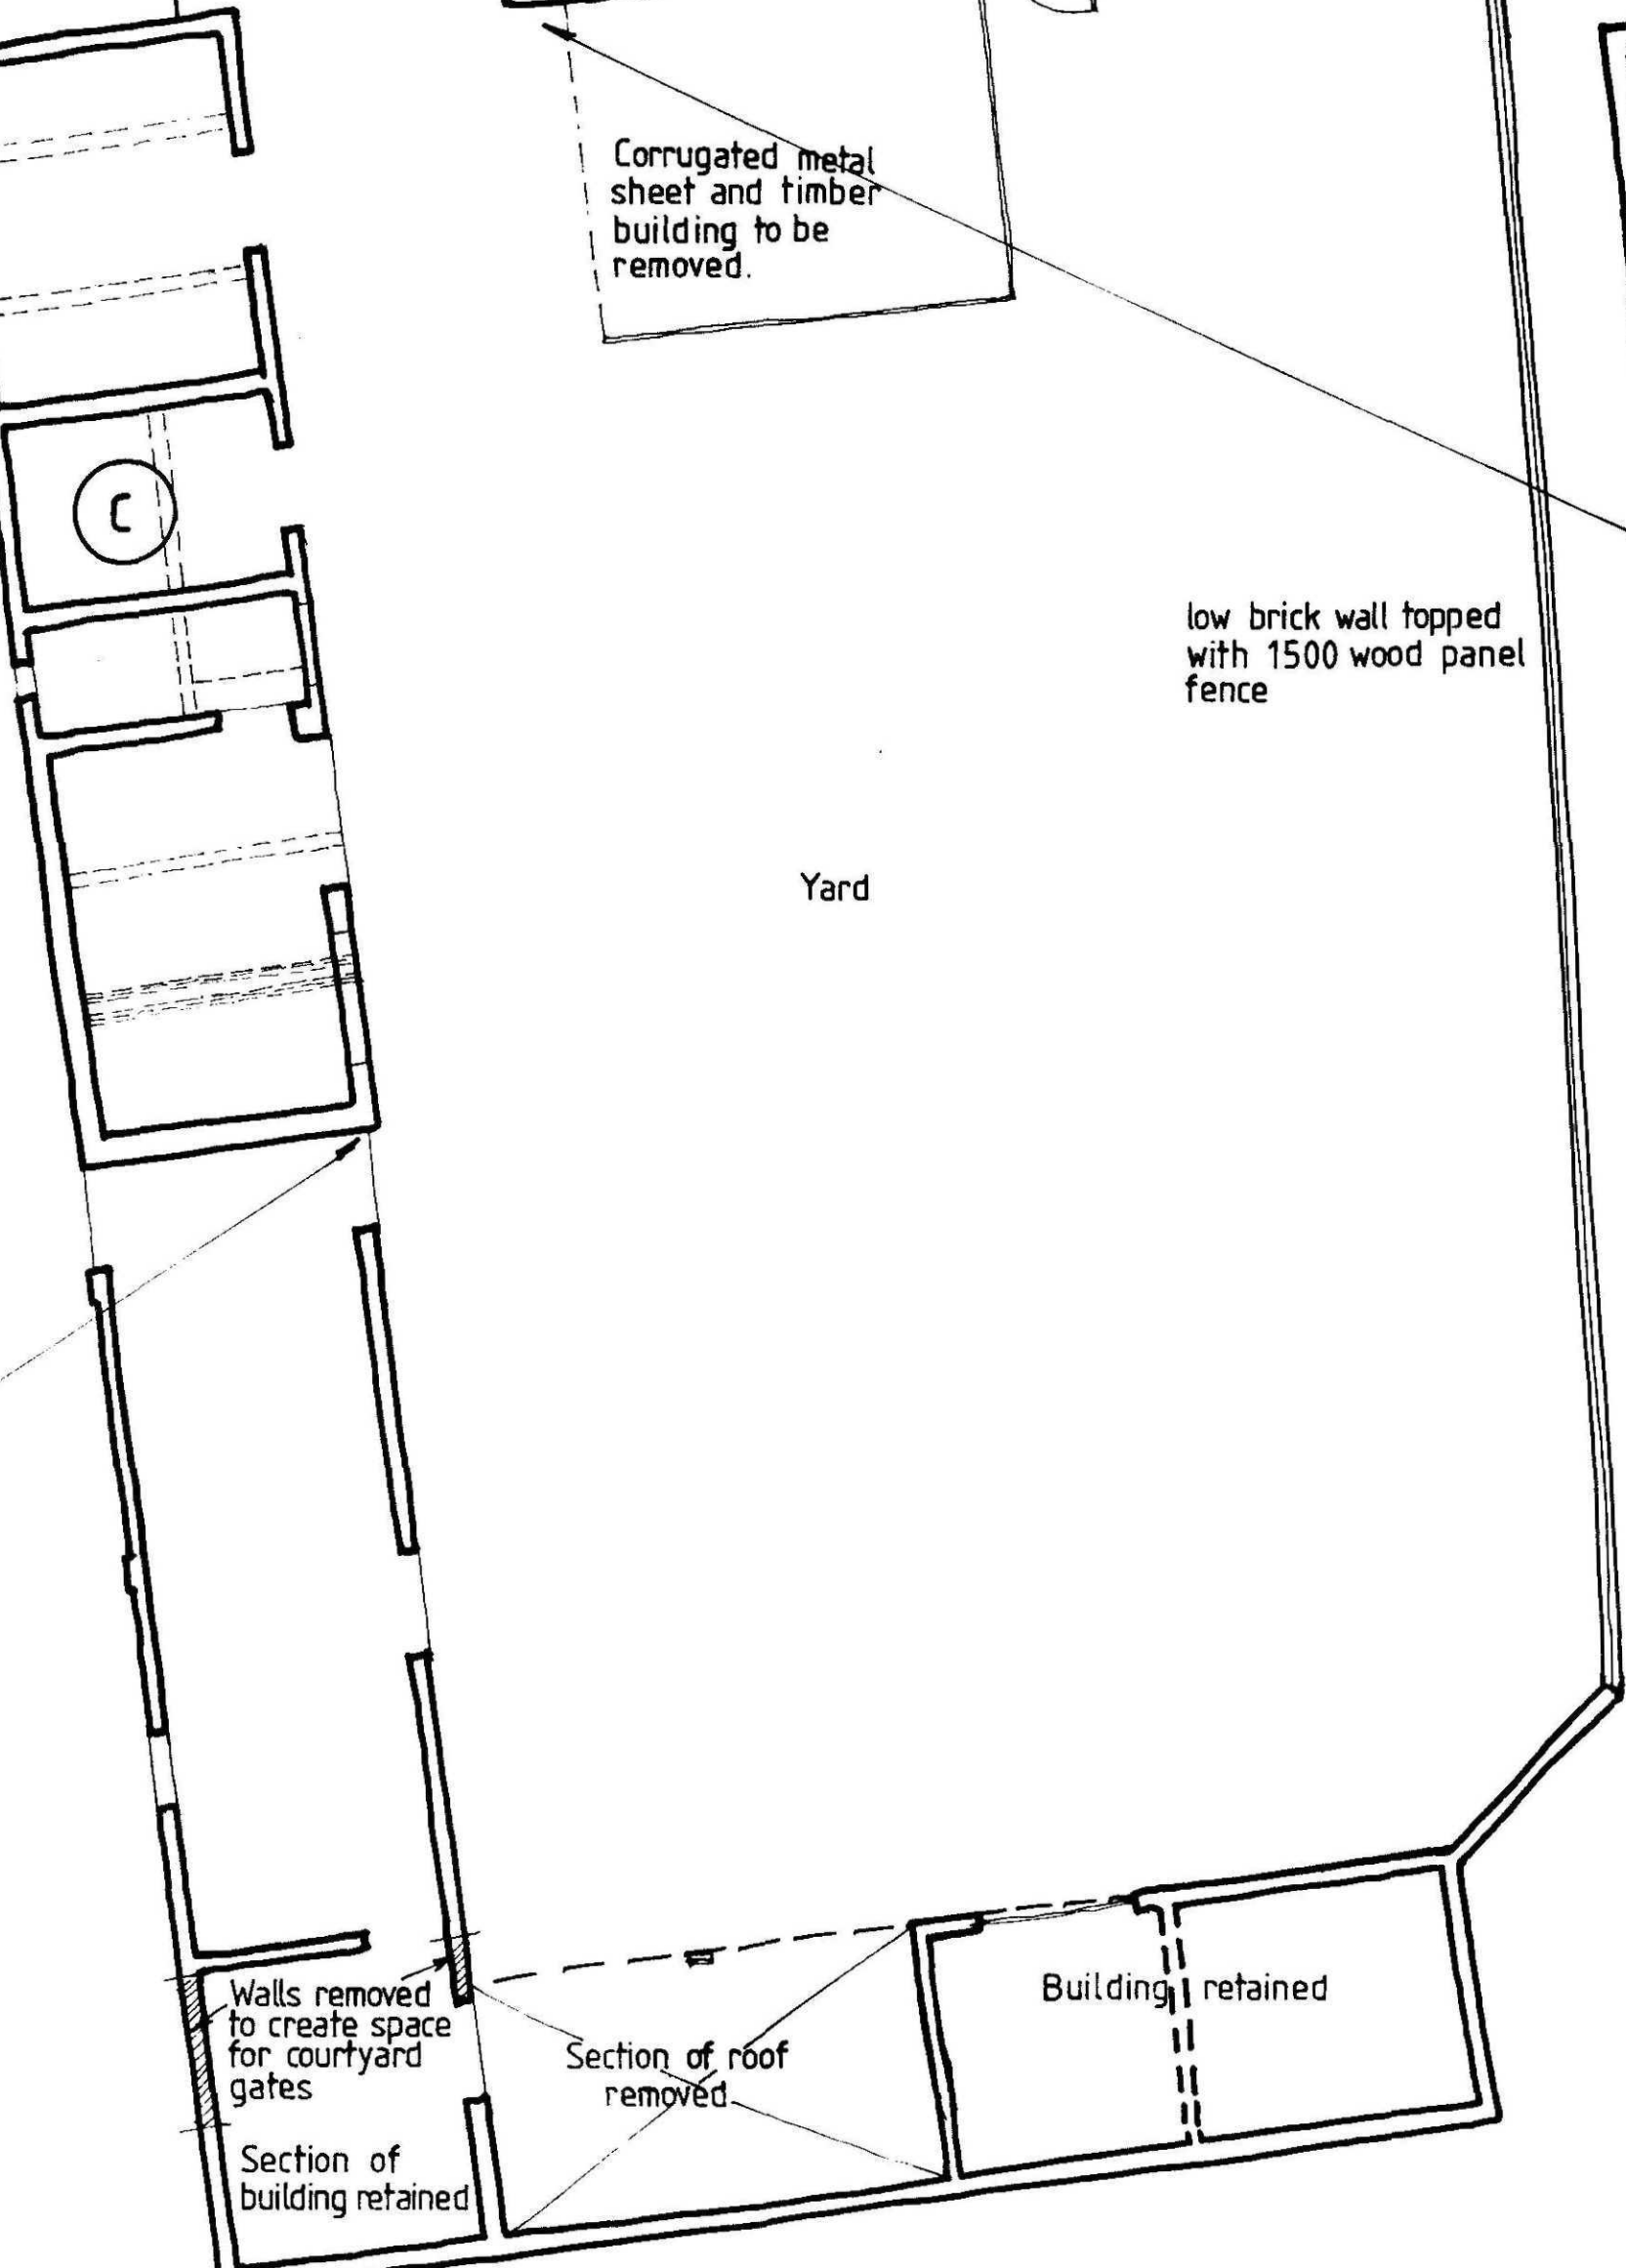


low brick wall topped with 1500 wood panel fence

Yard

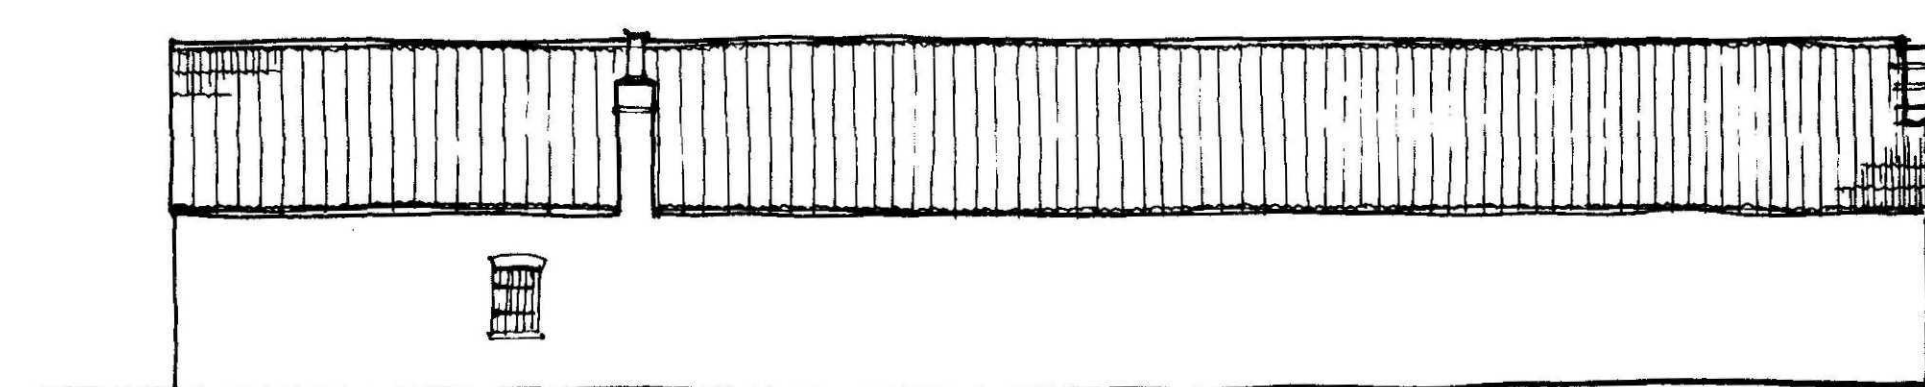


East elevation A

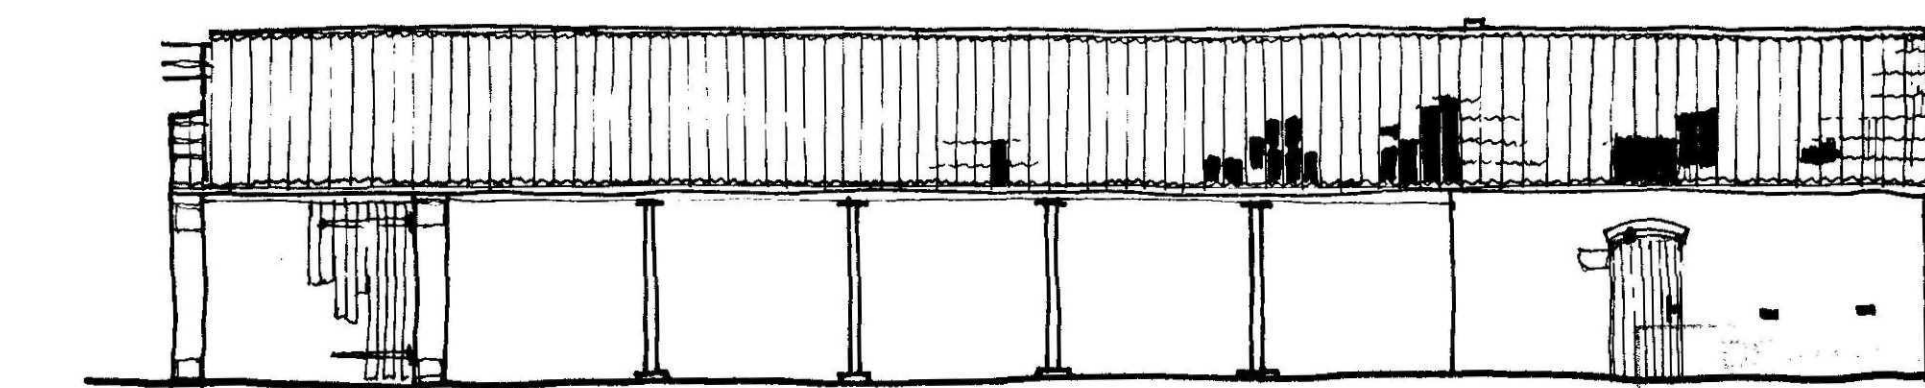

West elevation A

27 JAN 2010

SITE LAYOUT

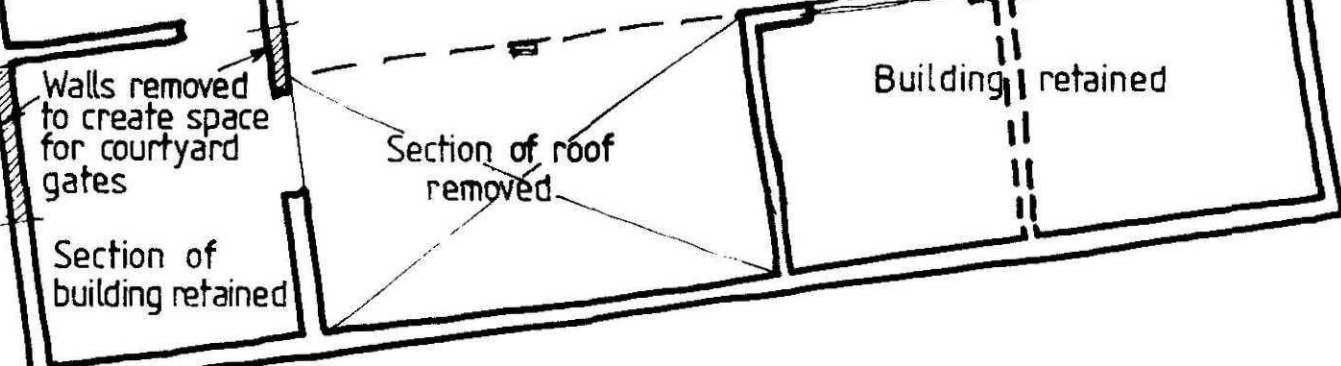

Walls removed to create space for courtyard gates

Section of roof removed

Building retained

A	GJ	Additional survey information	09/06/09
Rev.	By	Notes	Date
rdc Robert Doughty Consultancy			
Client: MR & MRS A COOKE			
Project: Woodbine Farm, Beck Bank, Gosberton.			
Drawing title: Existing Plans and Elevations			
Drawing No. 776 / 03 / 01	Rev. A	Drawn GJ	
Scale 1 : 100	Date 04 / 03 / 2009	Checked	
All measurements should be checked against on site conditions and any discrepancies should be brought to the attention of the Robert Doughty Consultancy.			

