




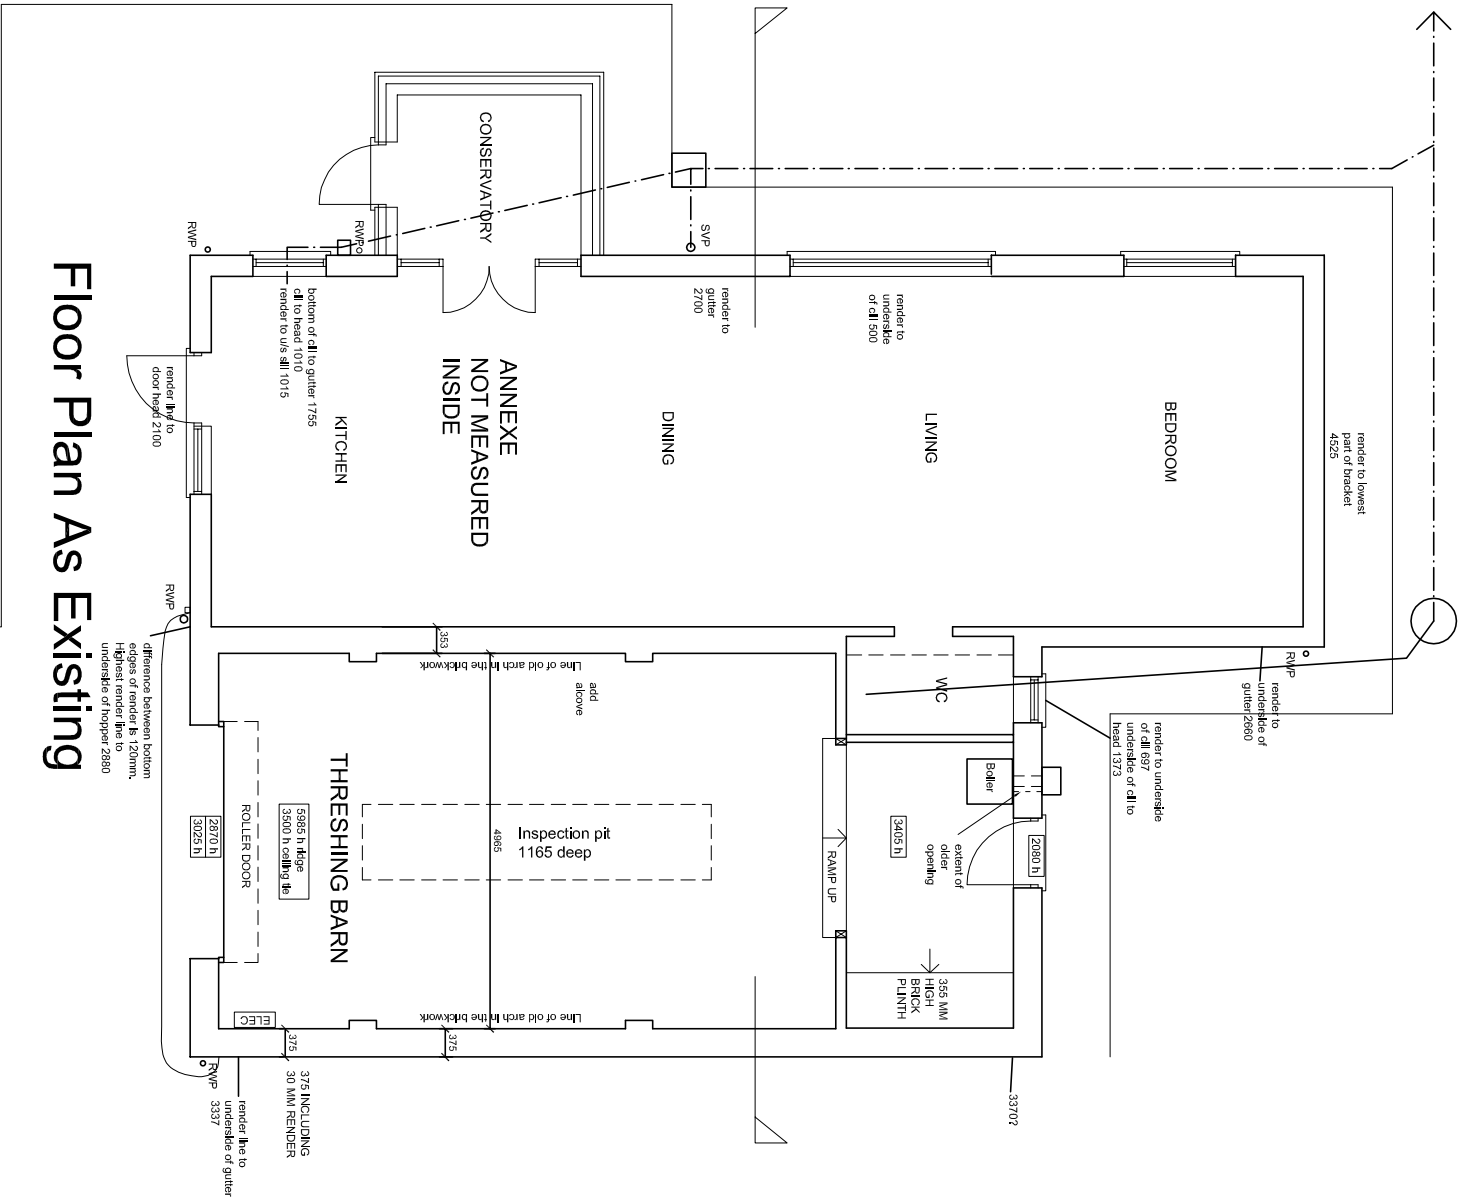


Floor Plan As Existing

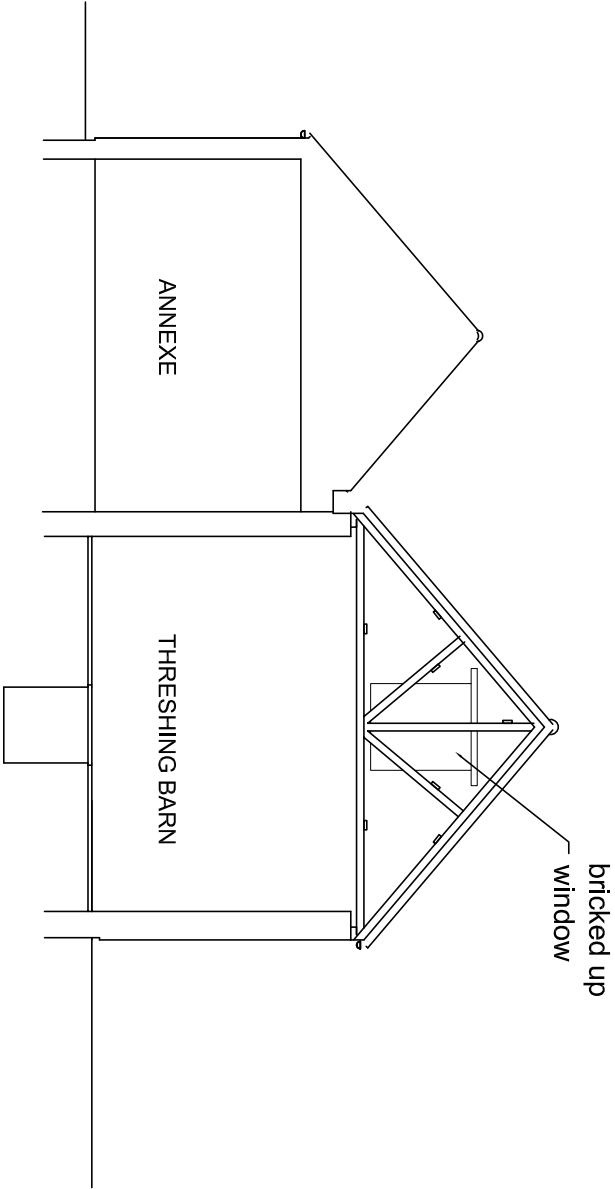

Section As Existing

Jenny McIntee Architectural Design			
www.jennymcintee.co.uk info@jennymcintee.co.uk Tel 07921 003153			
Project:	Proposed Barn Conversion	Date:	Dec 2014
Address:	Cawood Hall, Cawood Lane, Gosberton, Spalding PE11 4HB	Scale:	1:100 on A3
Client:	Sally Brown	Job No:	14125
Drawing Title:	Existing Plan & Section	Dwg No:	03 B

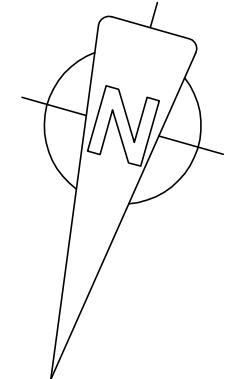 

Existing Plan & Section