


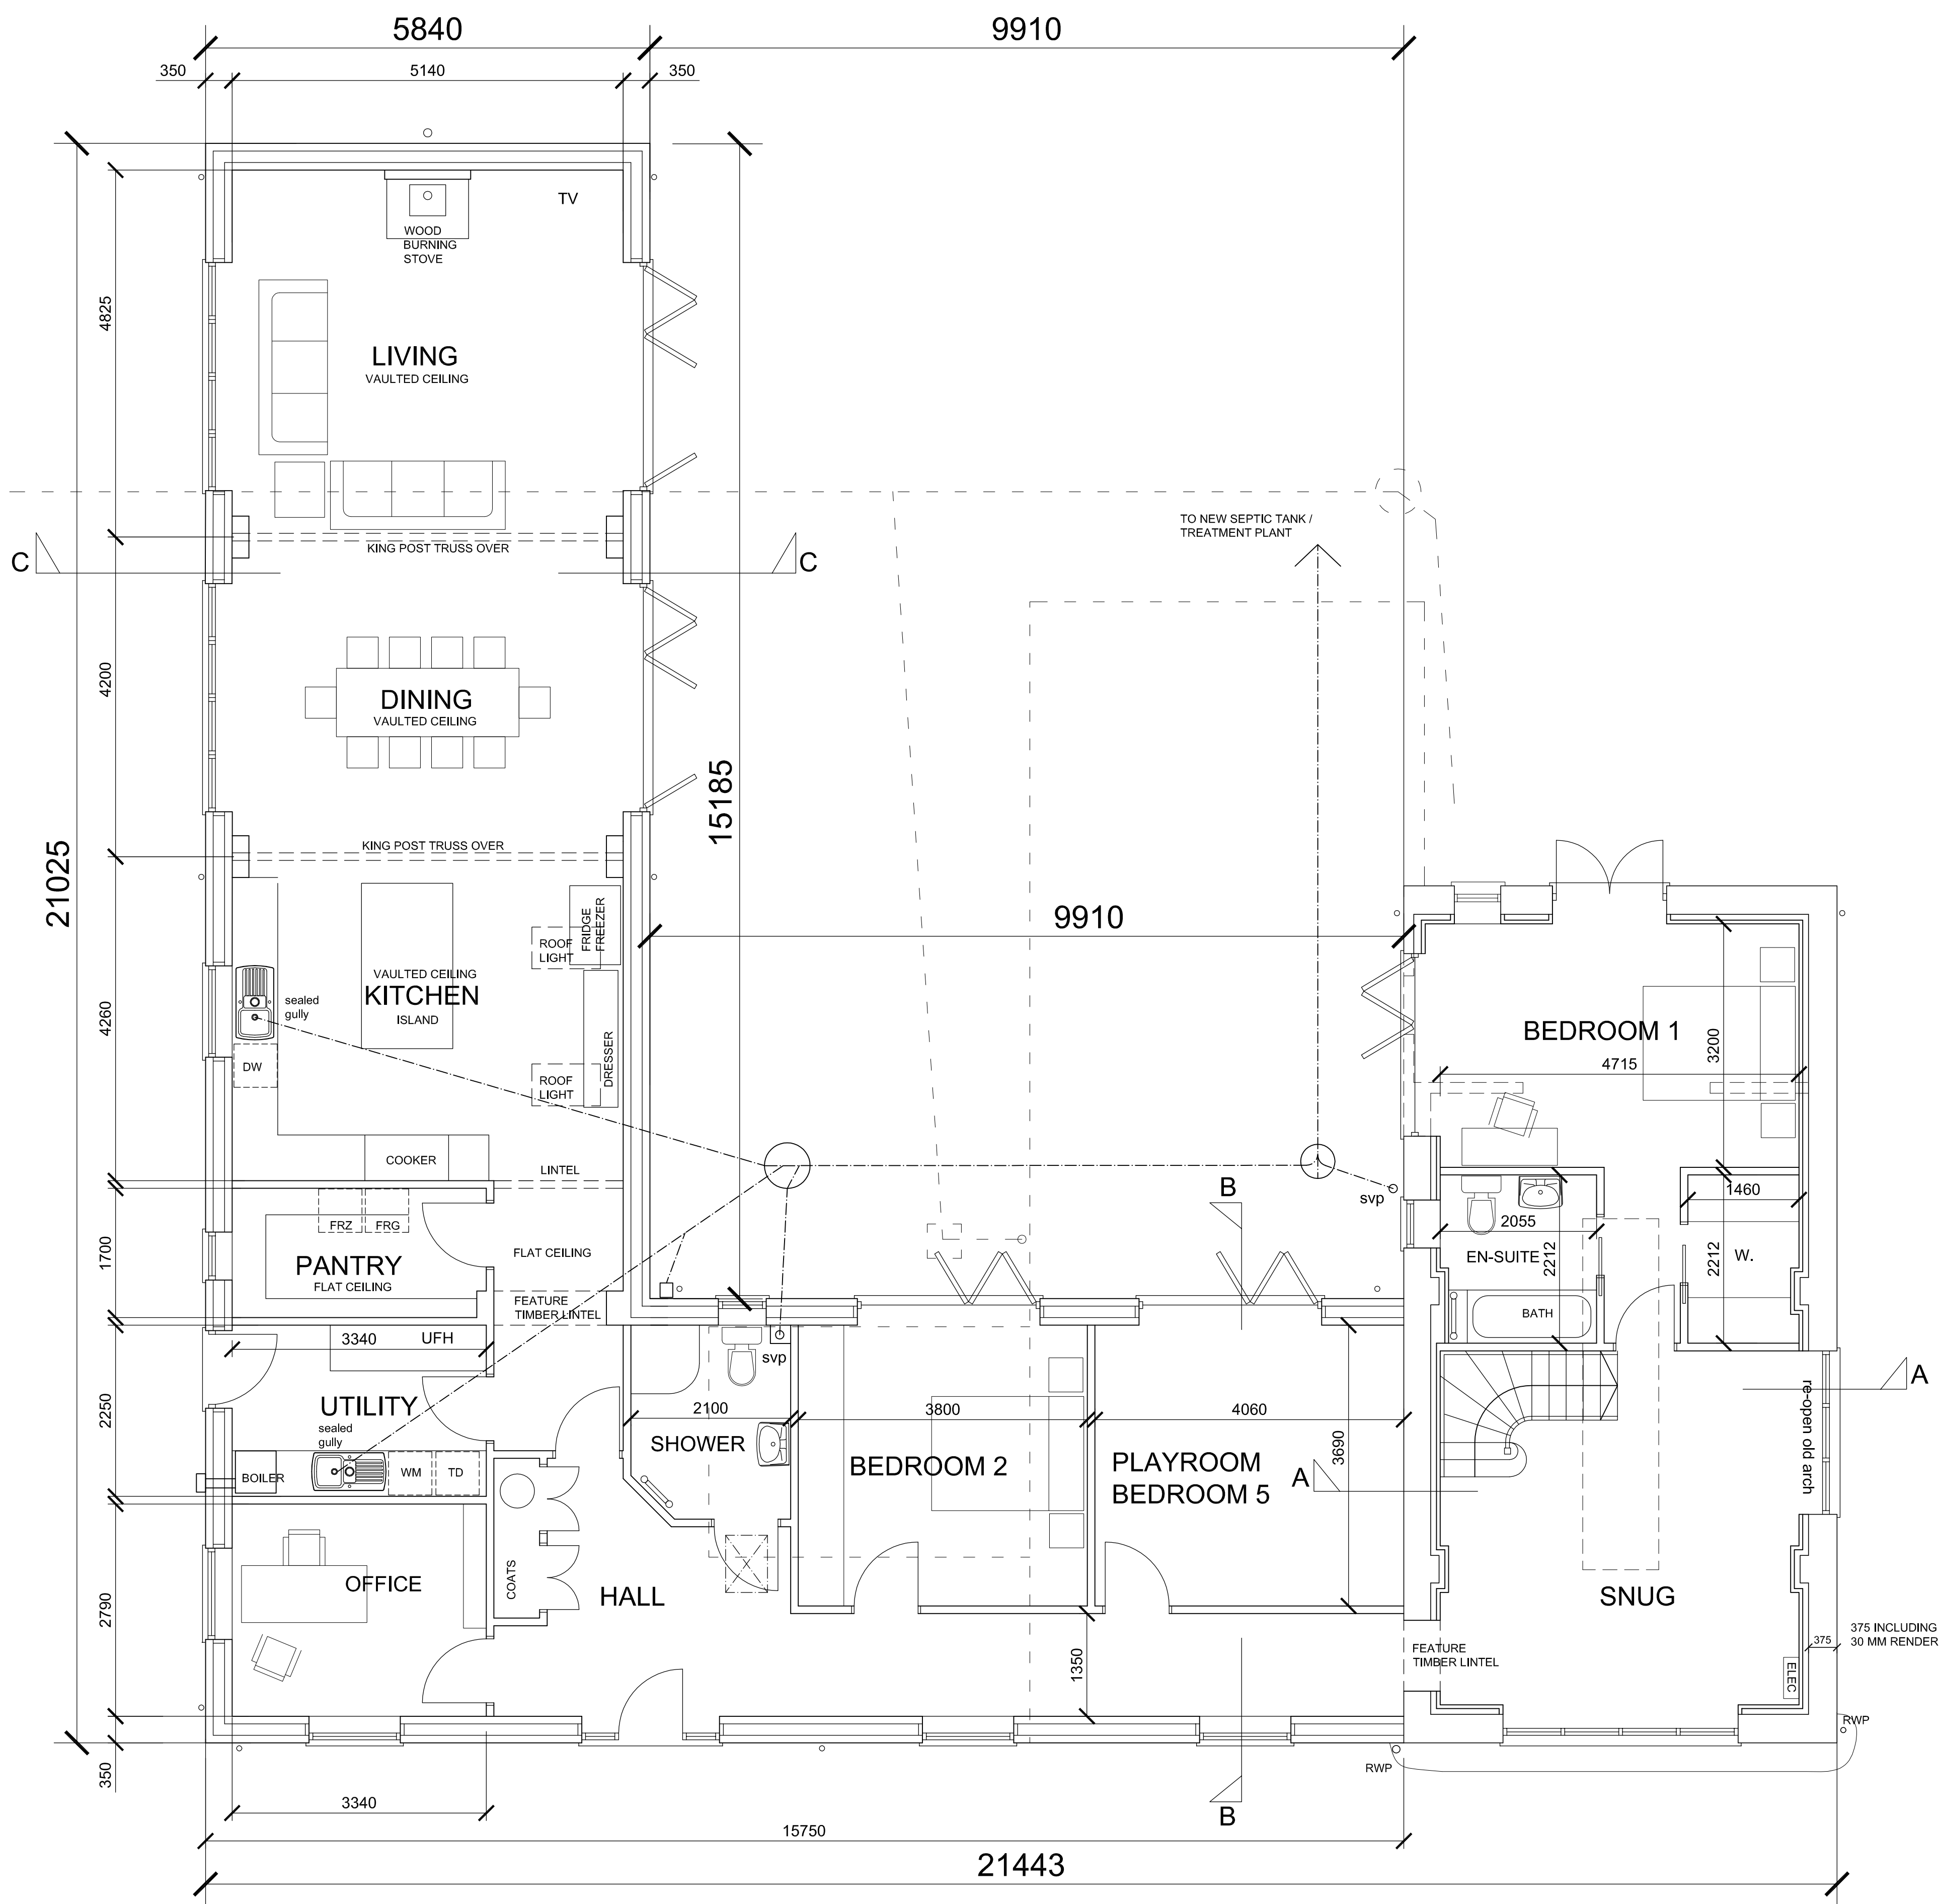

Ground Floor Plan

New = additional 157.4 GROSS INTERNAL AREA
Conversion = 89 sq m over 2 floors

DETACHED
OUTBUILDING SEE
DRAWING 08

Jenny McIntee Architectural Design www.jennymcintee.co.uk info@jennymcintee.co.uk Tel 07921 003153			
Project:	Proposed Barn Conversion	Date:	Jan 2015
Address:	Cawood Hall, Cawood Lane, Gosberton, Spalding PE11 4HB	Scale:	1:100 on A3 1:50 on A1
Client:	Sally Brown	Job No:	14125
Drawing Title:	Ground Floor Plan As Proposed	Dwg No:	05 C