


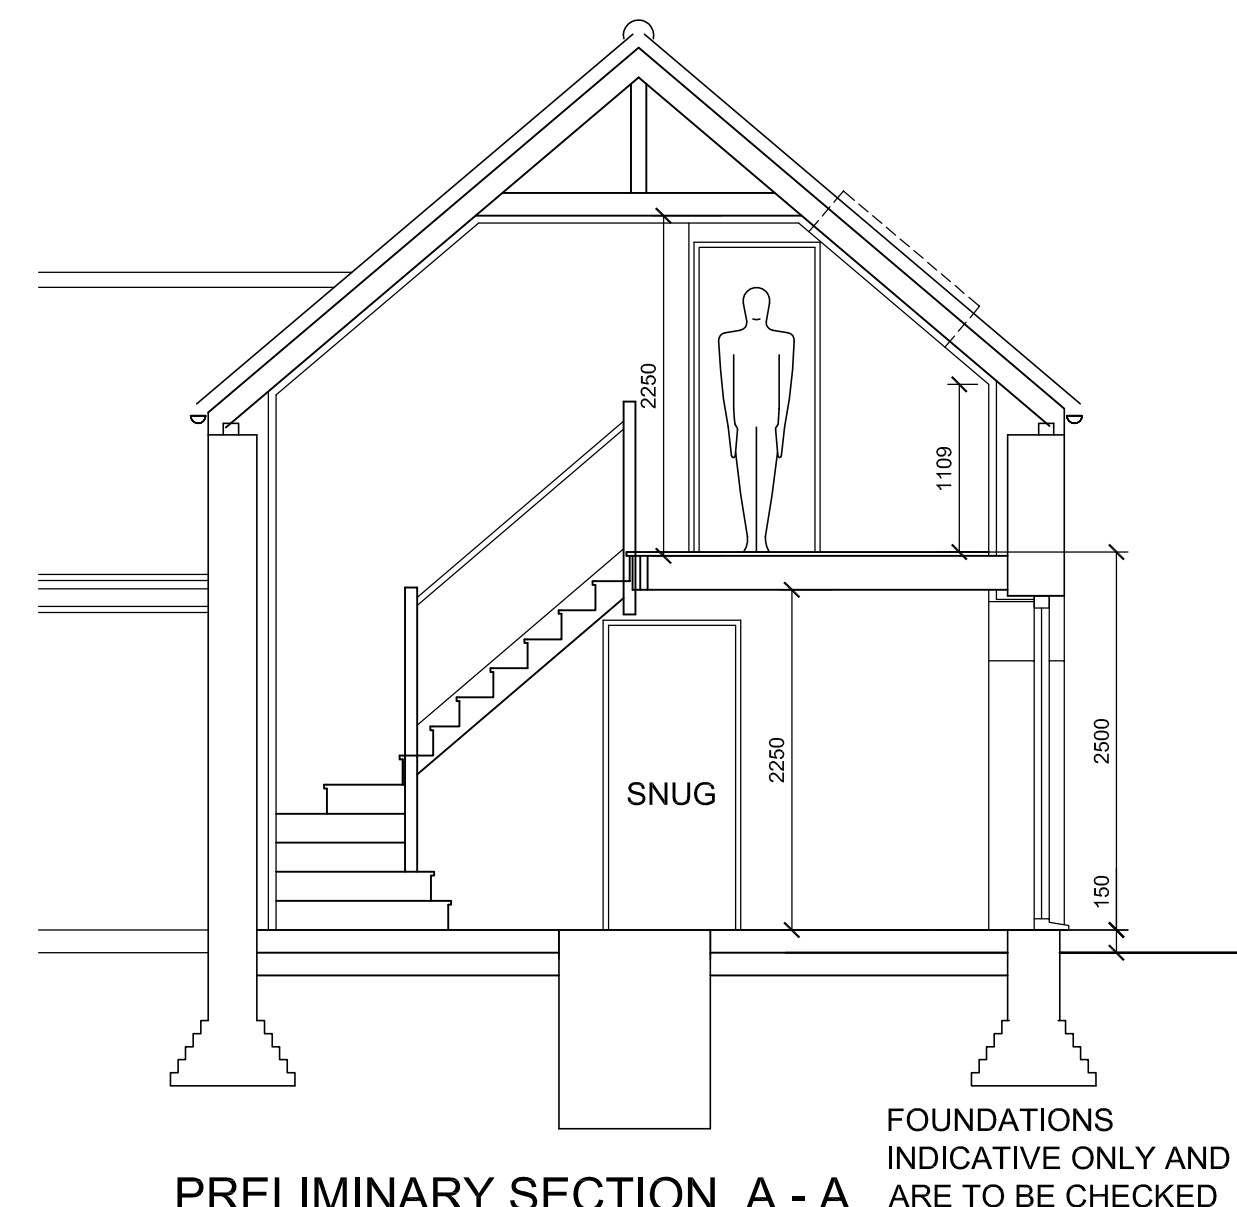
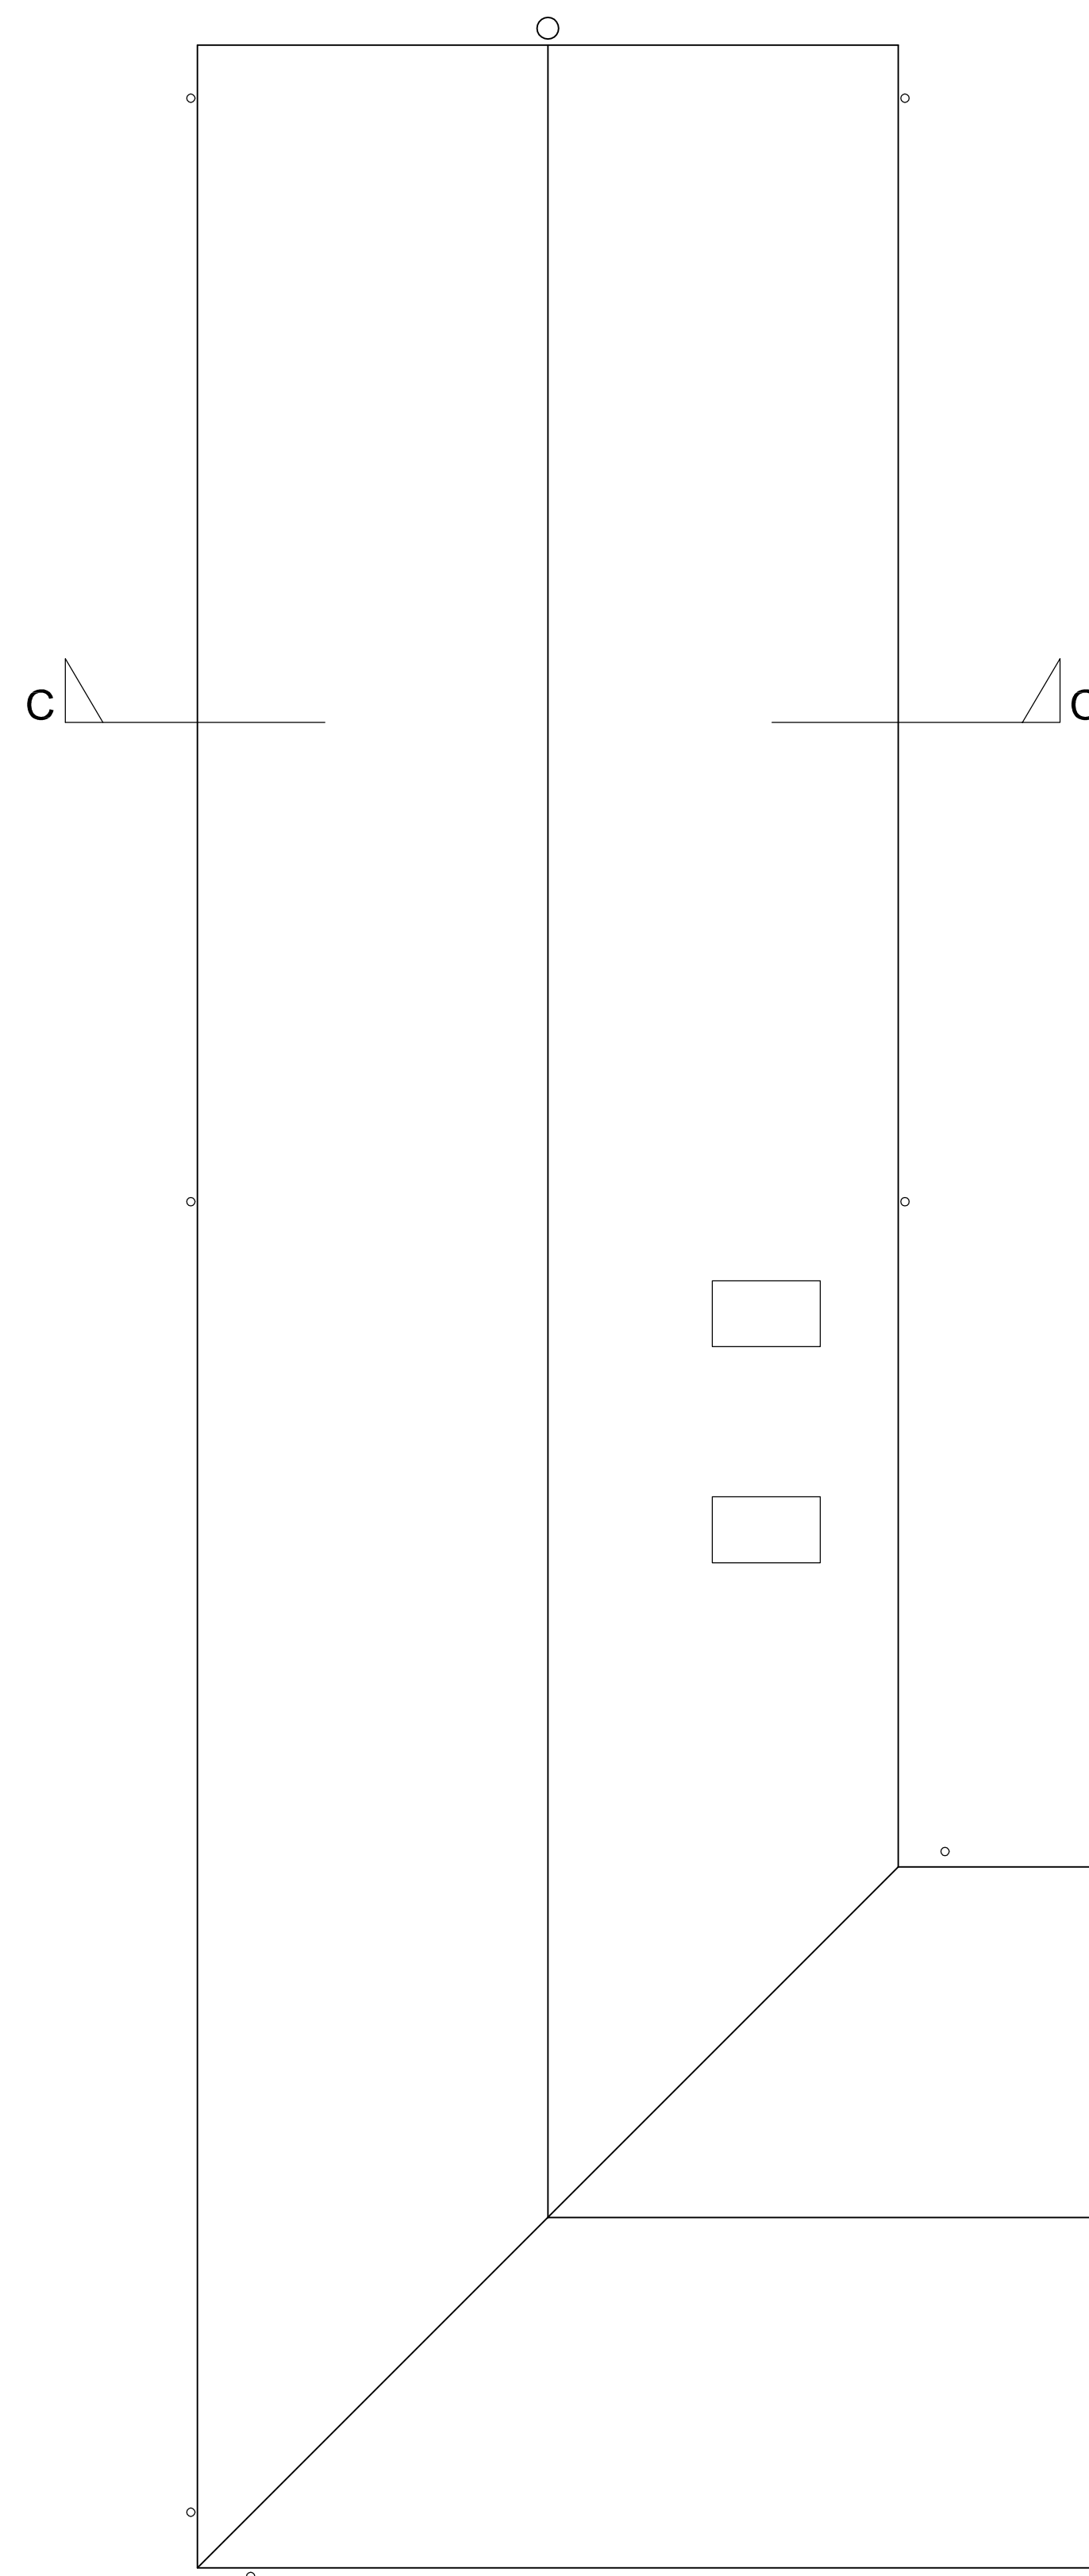
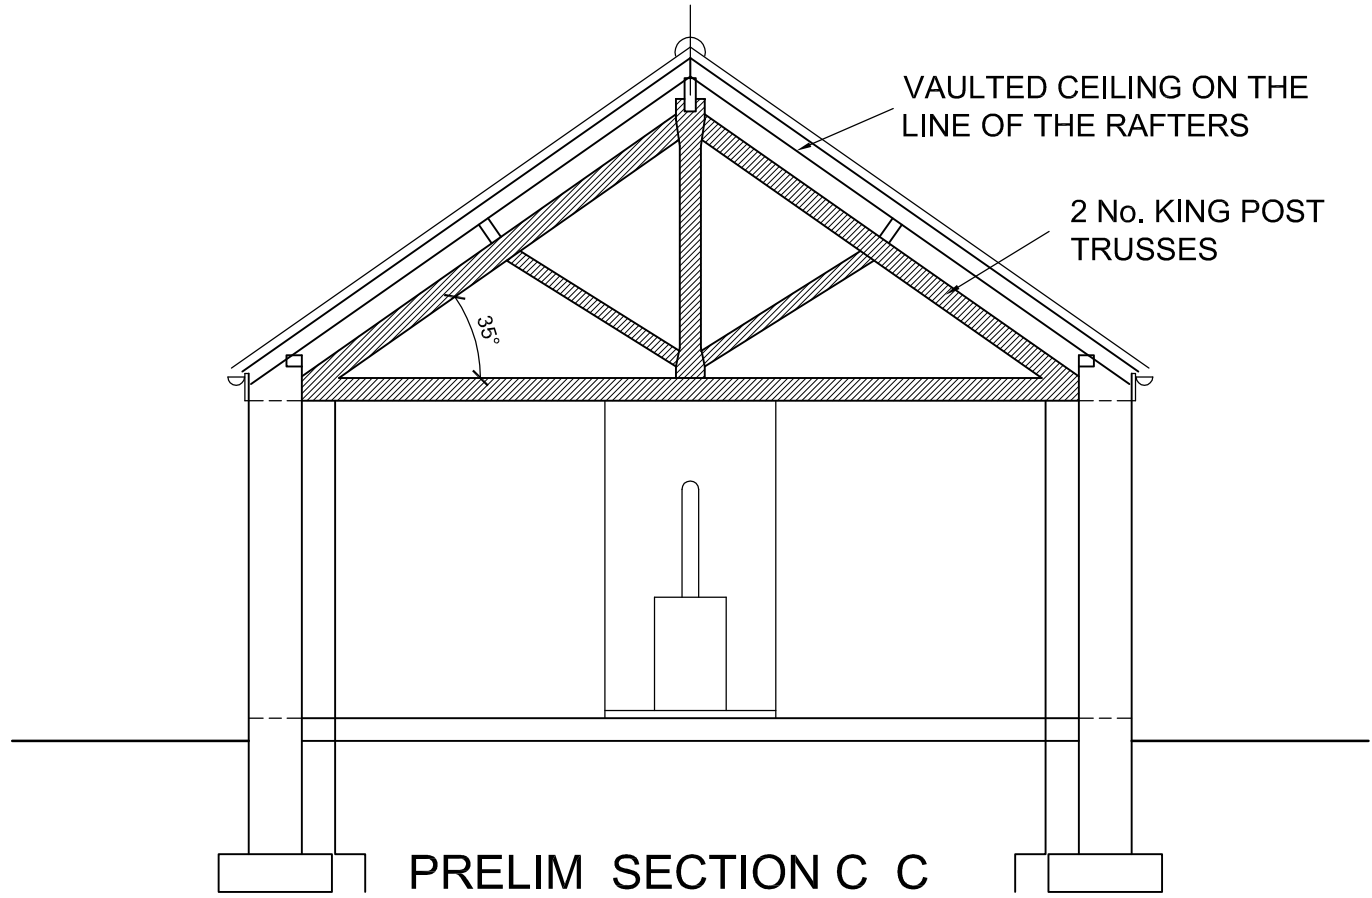


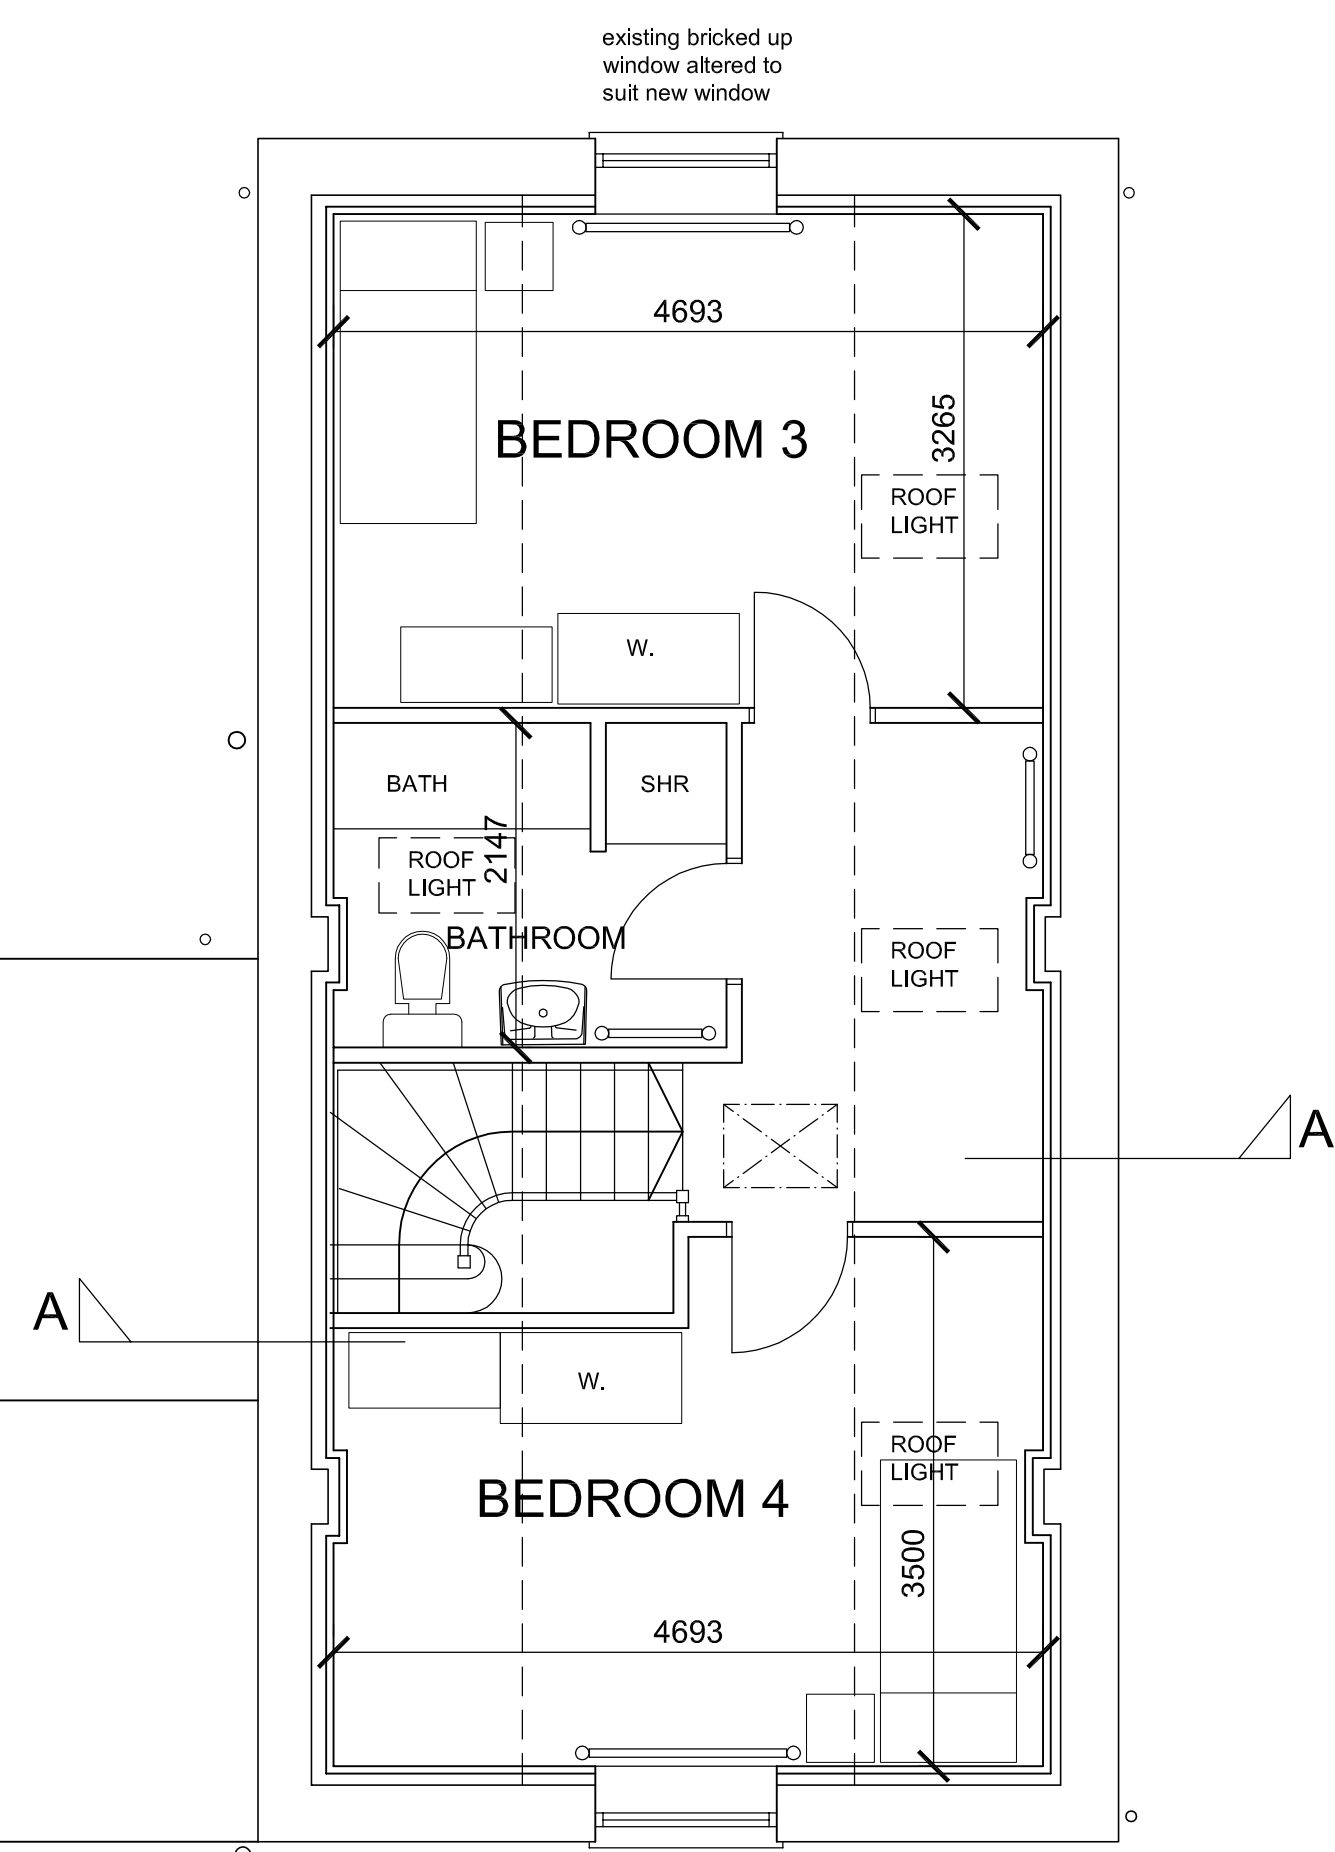

PRELIMINARY SECTION A - A

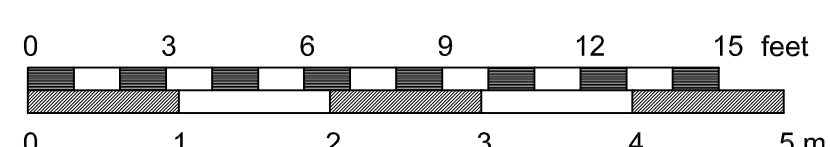

First Floor Plan

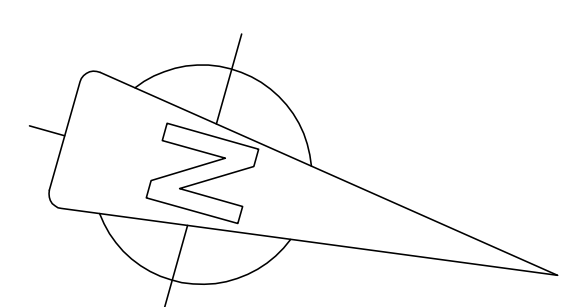

Jenny McIntee Architectural Design www.jennymcintee.co.uk info@jennymcintee.co.uk Tel 07921 003153			
Project:	Proposed Barn Conversion	Date:	Jan 2015
Address:	Cawood Hall, Cawood Lane, Gosberton, Spalding PE11 4HB	Scale:	1:100 on A3 1:50 on A1
Client:	Sally Brown	Job No:	14125
Drawing Title:	First Floor Plan As Proposed	Dwg No:	06 C