




EAST ELEVATION

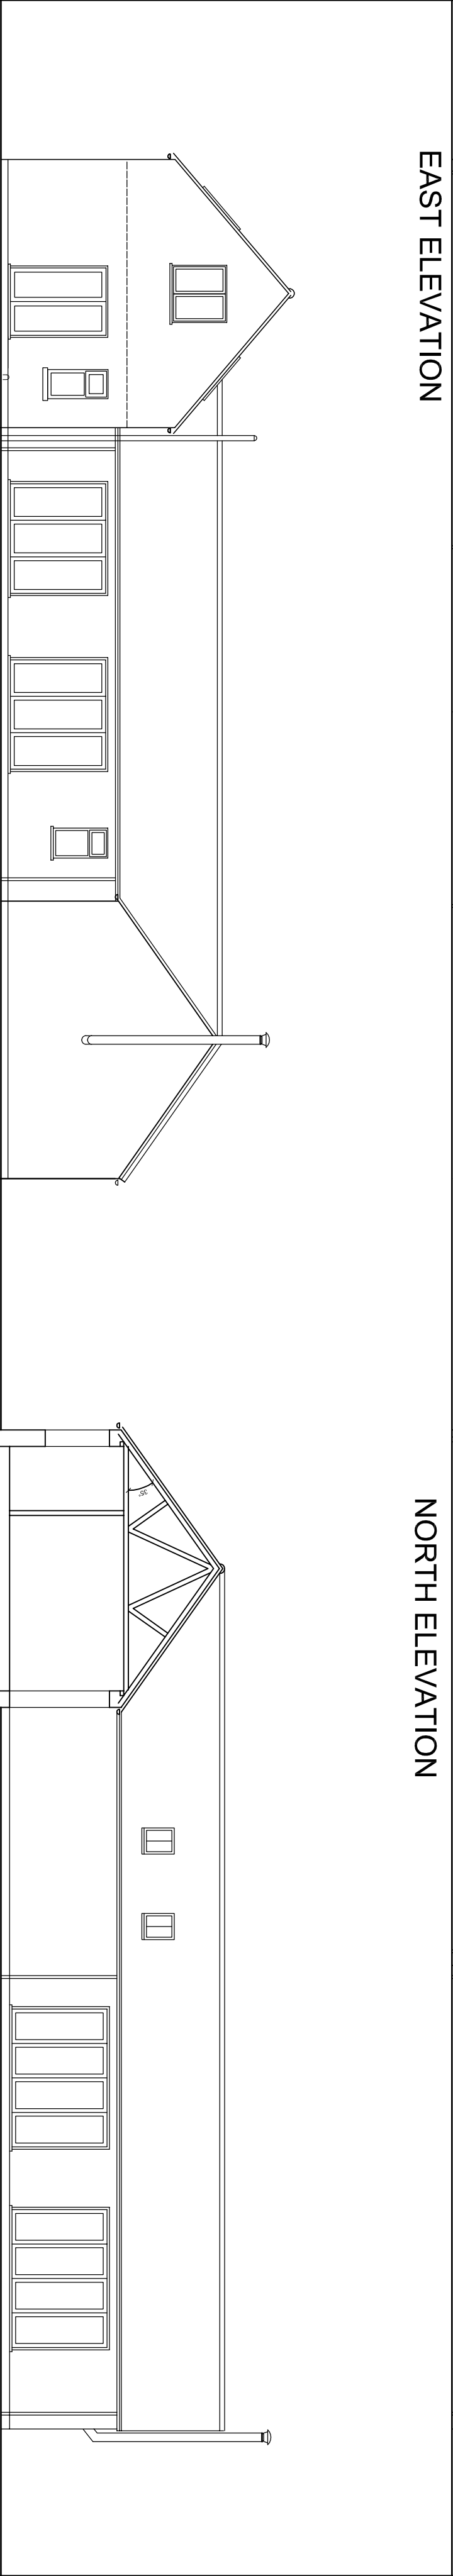


WEST ELEVATION

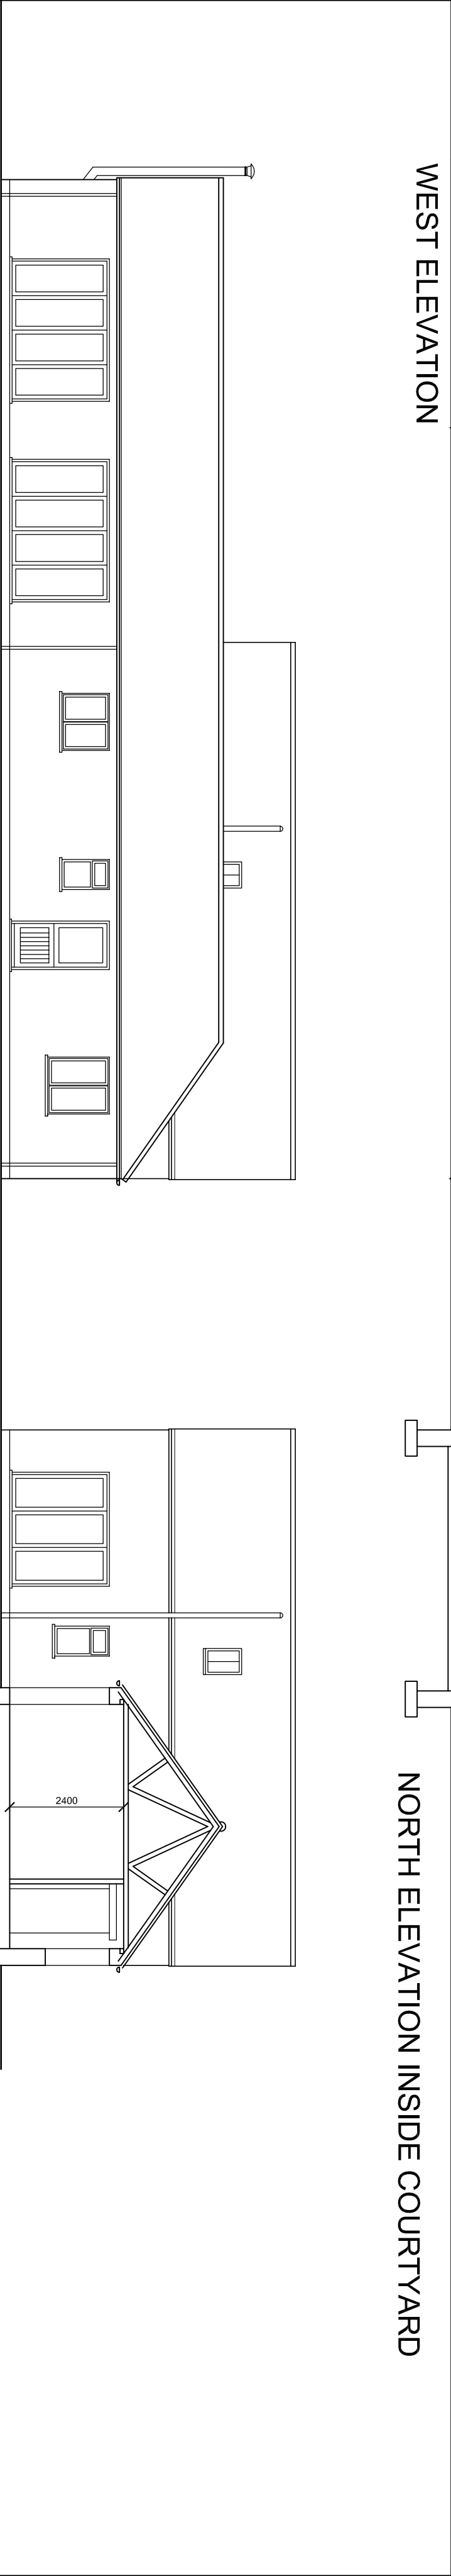

SOUTH ELEVATION

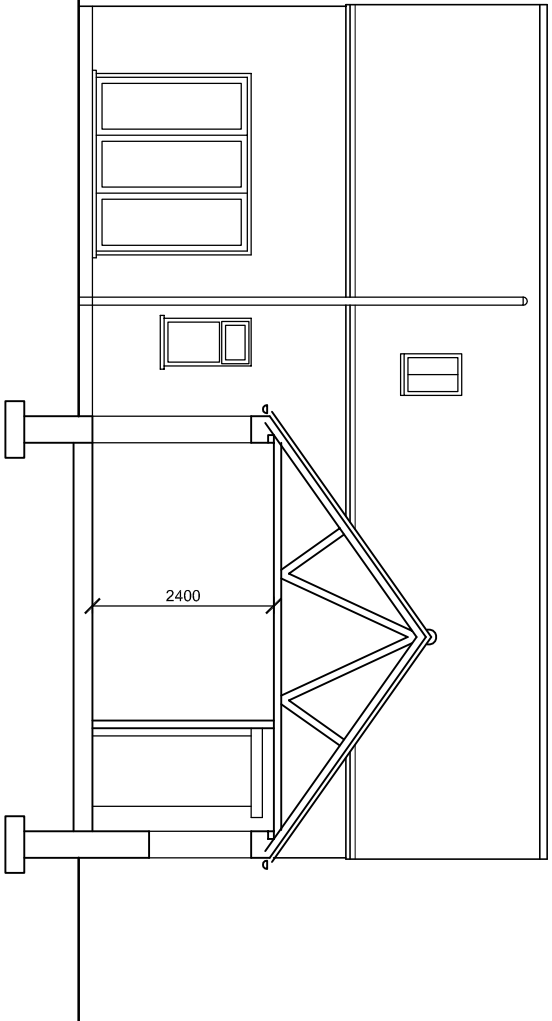

SOUTH ELEVATION INSIDE COURTYARD

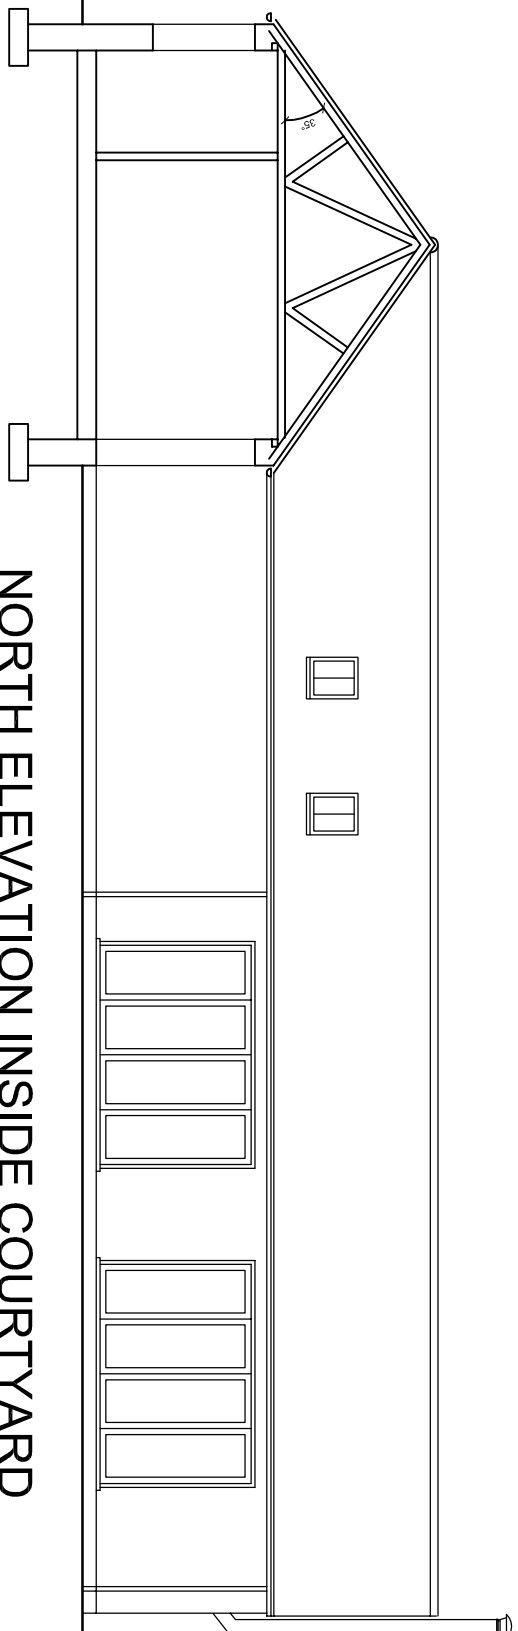

NORTH ELEVATION INSIDE COURTYARD

NORTH ELEVATION

- EXTERNAL MATERIALS:
- ROOF: NATURAL SLATE WITH RED RIDGE TILES
- WALLS: RED BRICK TO NEW BUILD
- WALLS: CONVERSION RENDER TO BE REMOVED, BRICKWORK TO BE CLEANED, REPAIRED AND RE-POINTED
- WINDOWS: PAINTED TIMBER (COLOUR TO BE AGREED)
- DOORS: PAINTED TIMBER (COLOUR TO BE AGREED)
- RAINWATER: BLACK PVCU HALF ROUND GUTTERS, ROUND DOWNPIPES
- SVP & FLUE BLACK
- ROOFLIGHTS VELUX CONSERVATION WITH BLACK BAR

Jenny McIntee Architectural Design			
www.jennymcintee.co.uk info@jennymcintee.co.uk Tel 07921 003153			
Project:	Proposed Barn Conversion	Date:	Jan 2015
Address:	Cawood Hall, Cawood Lane, Gosberton, Spalding PE11 4HB	Scale:	1:100 on A2
Client:	Sally Brown	Job No:	14125
Drawing Title:	Elevations As Proposed	Dwg No:	07 C

Proposed Elevations