



ALL WOODWORK TO BE FINISHED
TRAFFIC WHITE - RAL 9016

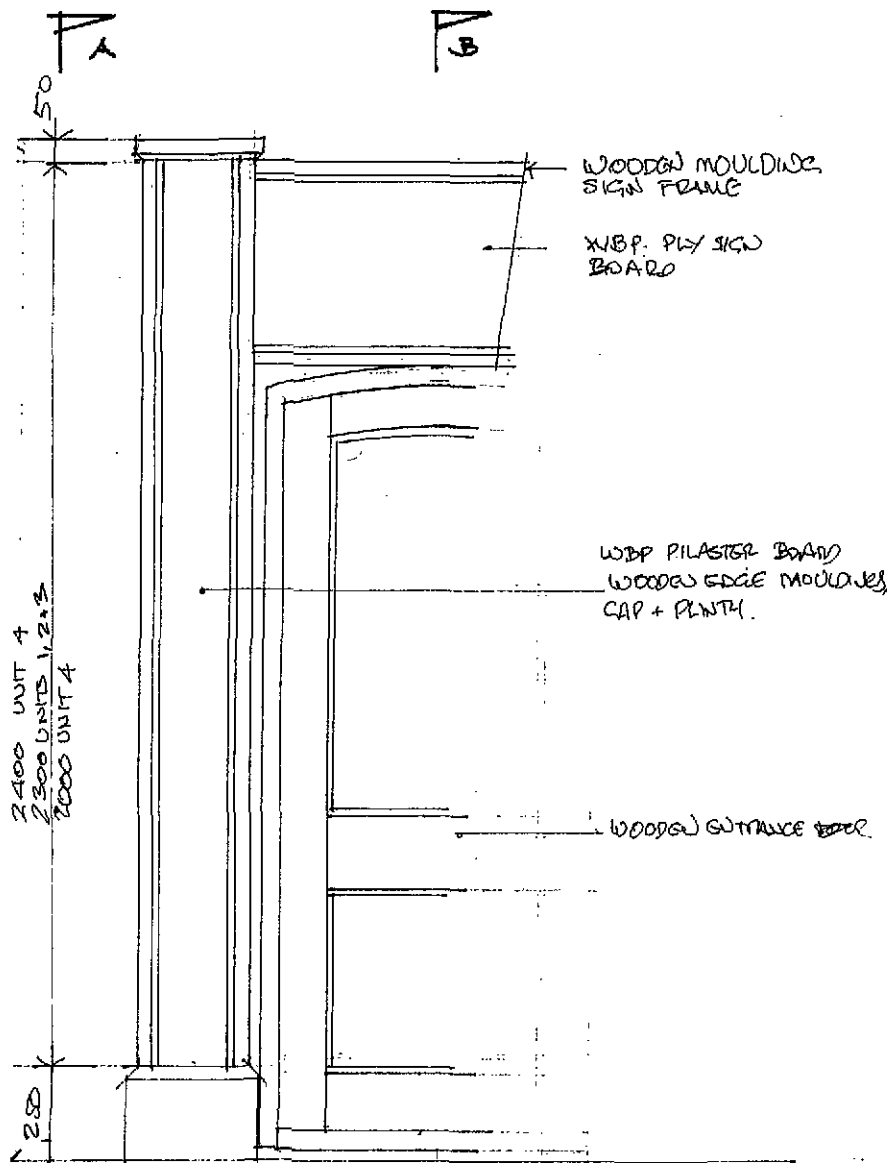


A PLASTER/SHOP FRONT ELEVATION B

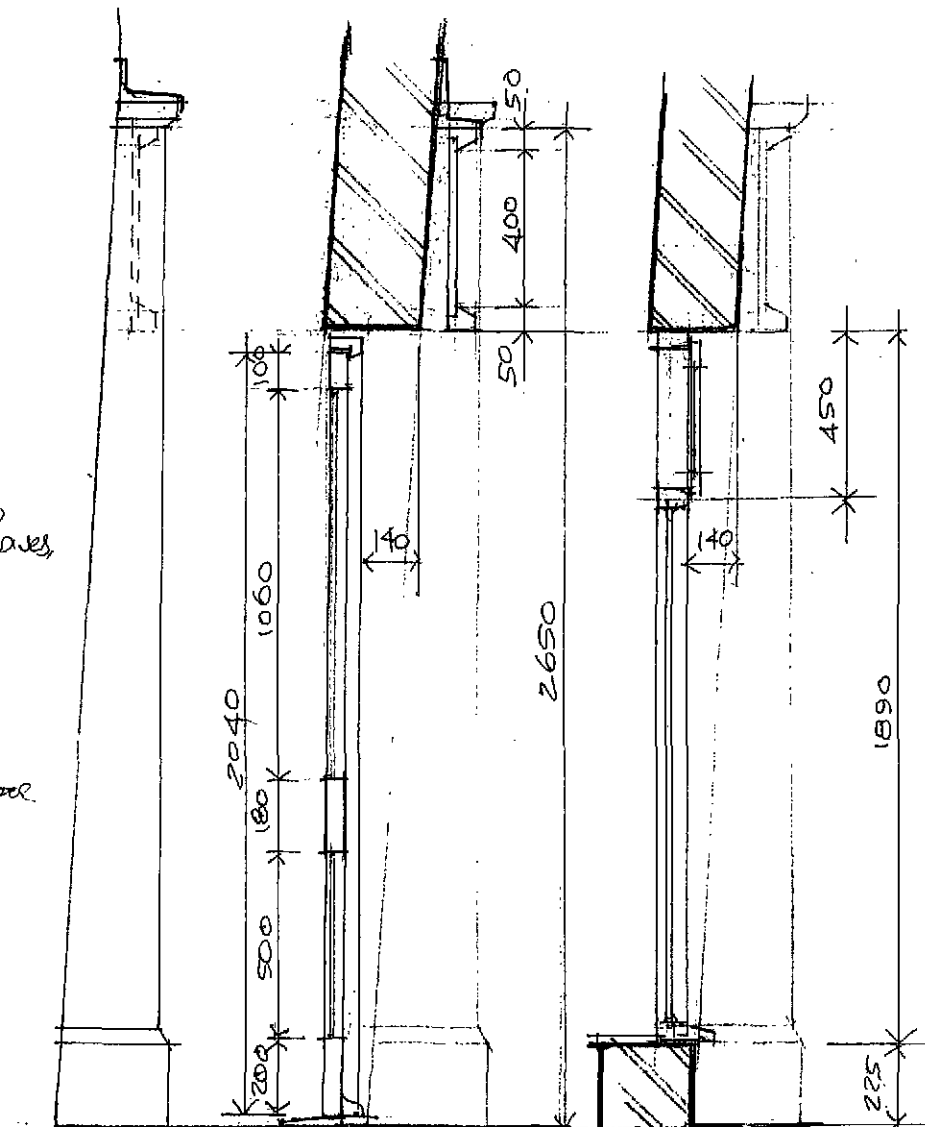


SECTION A-A

SECTION B-B

SECTION C-C

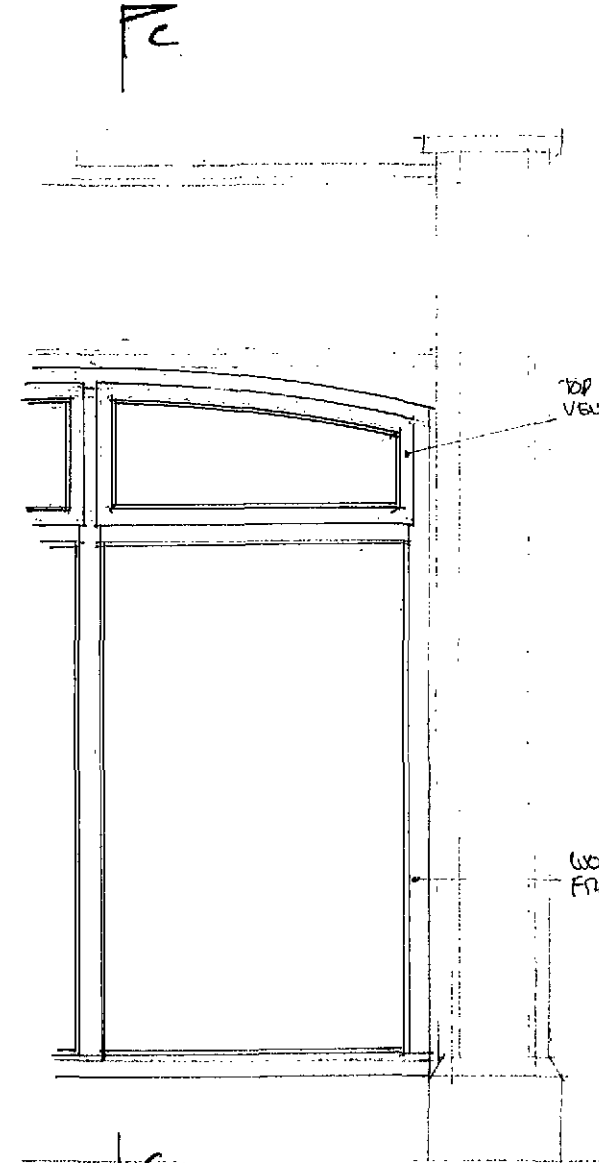


PLASTER/SHOP FRONT ELEVATION

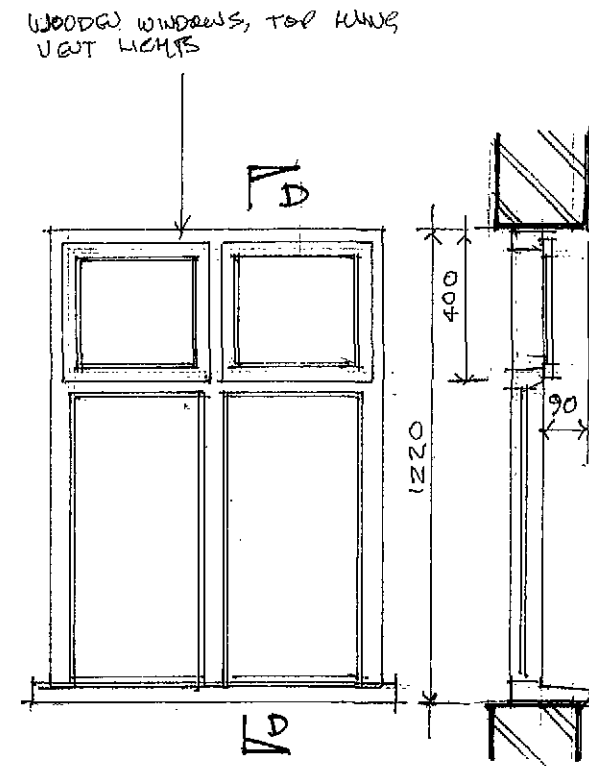


ELEVATION ON 1st FLOOR FRONT WINDOWS

SECTION D

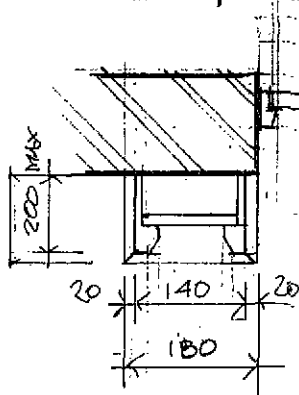

SHDC
Planning & Development
10 FEB 2010
Ref: 0110-10

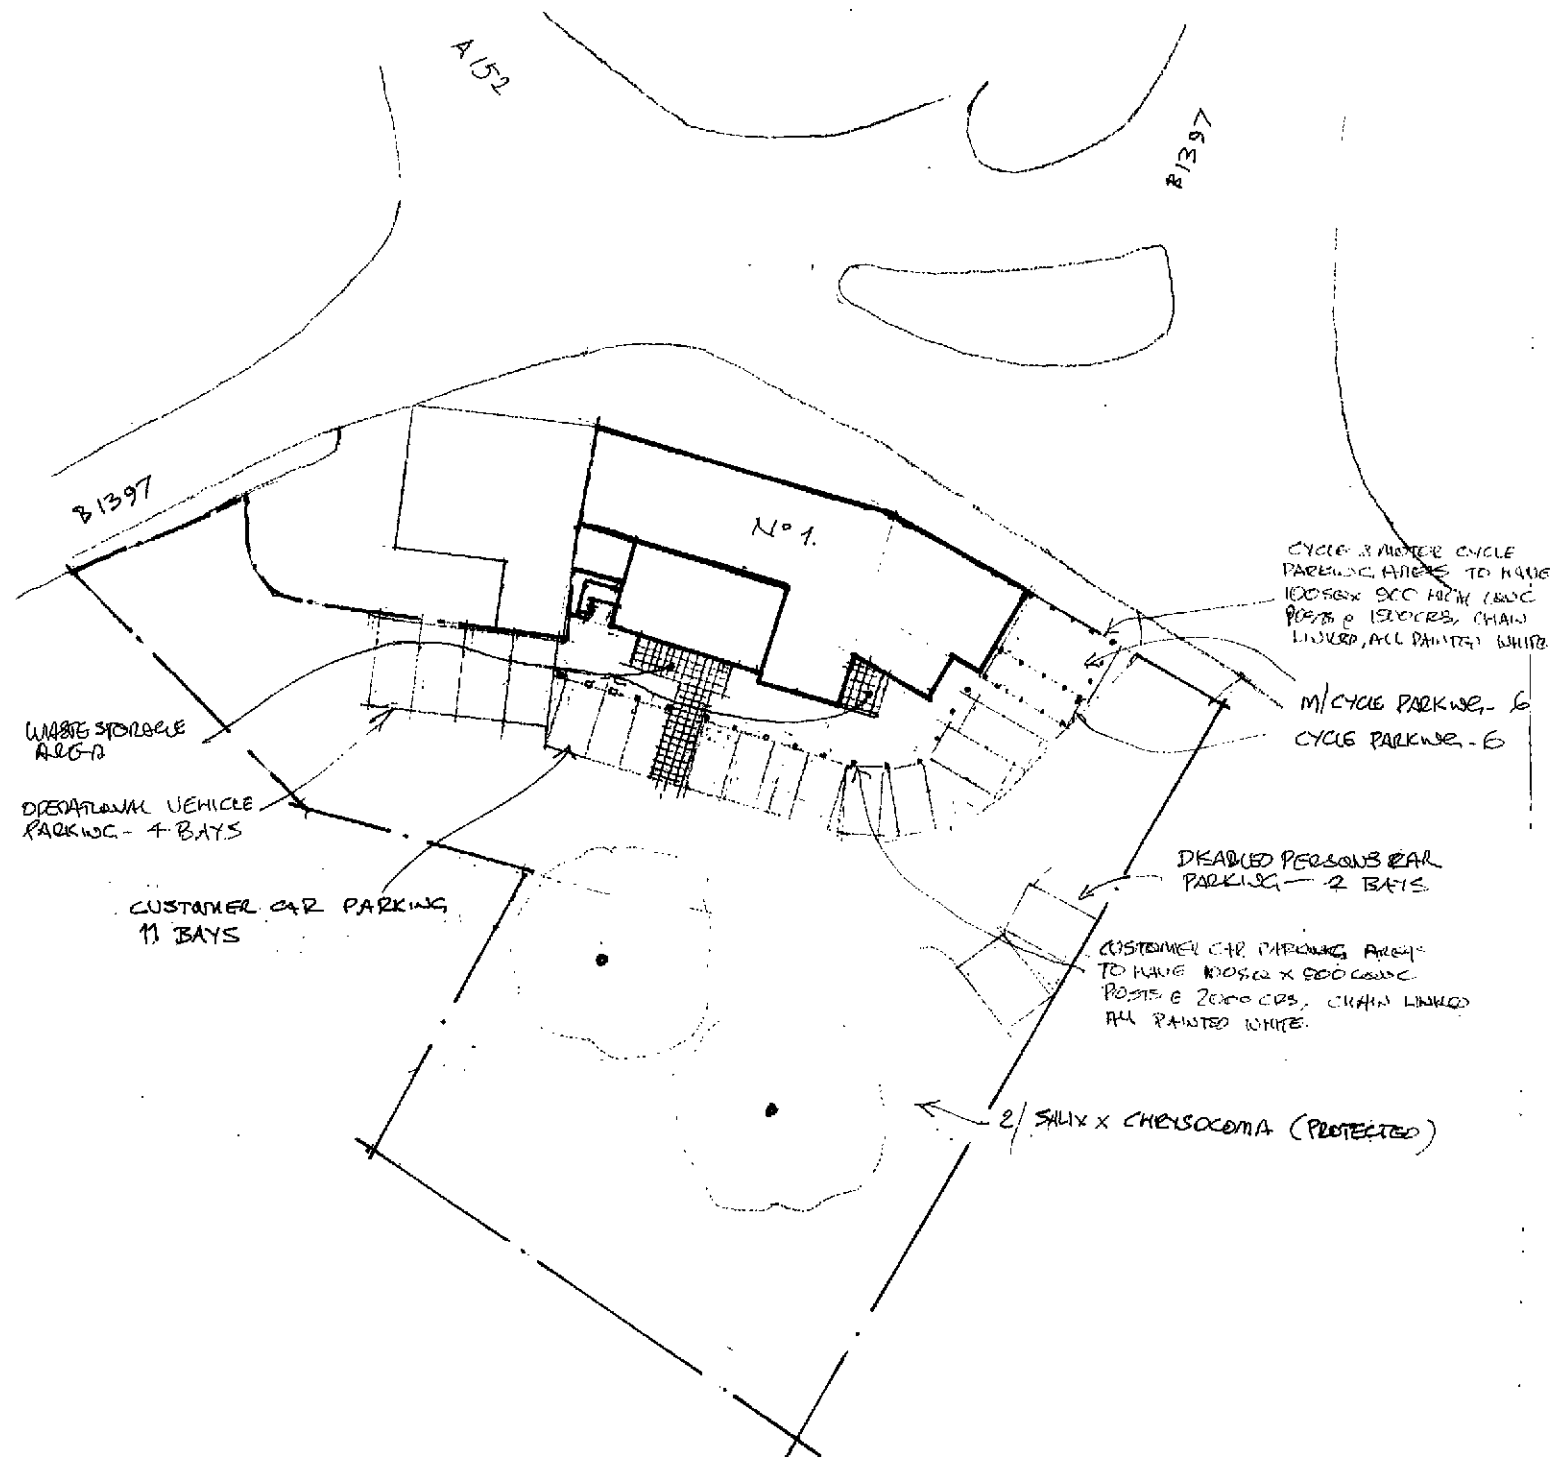

SHDC
Planning & Development
10 FEB 2010
Ref: 0110-10

Former Five Bells PH
No 1 Spalding Road
Gosberton

Site Plan


Dwg No 1000
Date Jan 2010
Scale 1: 500

B. Shemeld
264 Eastfield Rd
Peterborough
Cambs
PE1 4BE
Tel 01733 891771




FRONT ELEVATION (N.E.)

SHDC
Planning & Development
10 FEB 2010
Ref: 0110-10

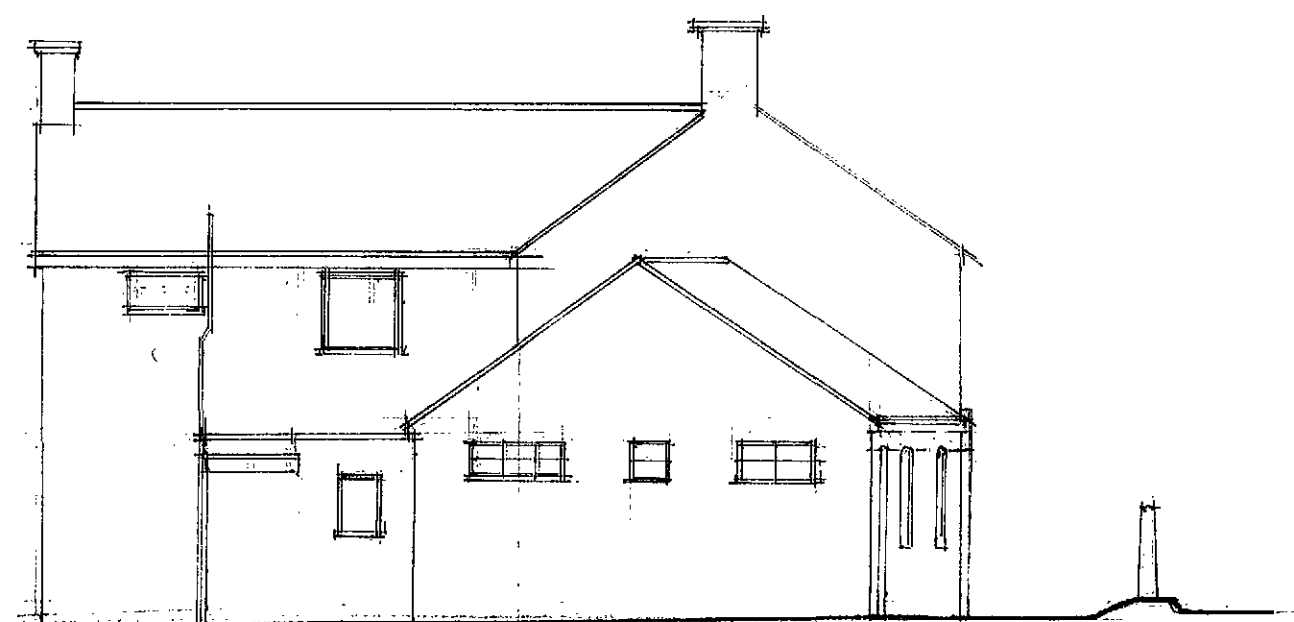

SIDE ELEVATION (S.E.)

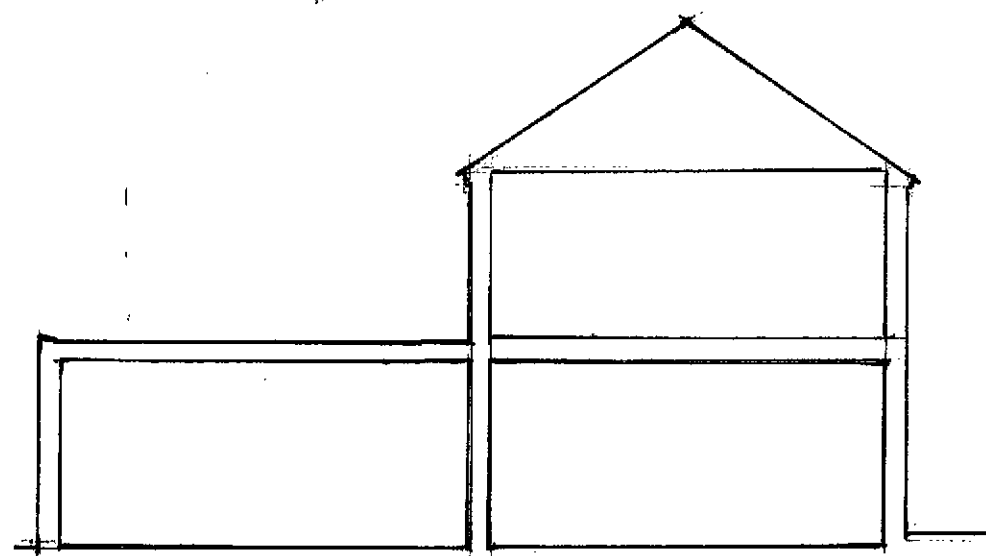

SECTION X-X

Proposed Change Of Use
Of Public House To Sale
Of Hot Take Away Food, &
3 Retail Unit, Including
Rear External Staircase &
Handrailing to Flat Roof At
The Five Bells
No 1 Spalding Road
Gosberton

PROPOSED ELEVATIONS & SECTION

Dwg No 4.144/1
Date 10/02/2010
Scale 1:100

B. Shemeld
264 Eastfield Rd
Peterborough
Cambs PE1 4BE
Tel 01733 891771