
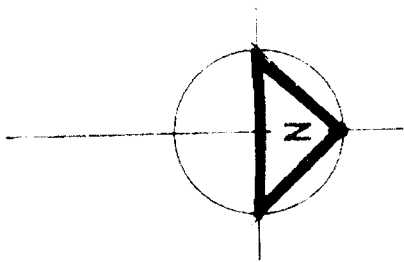


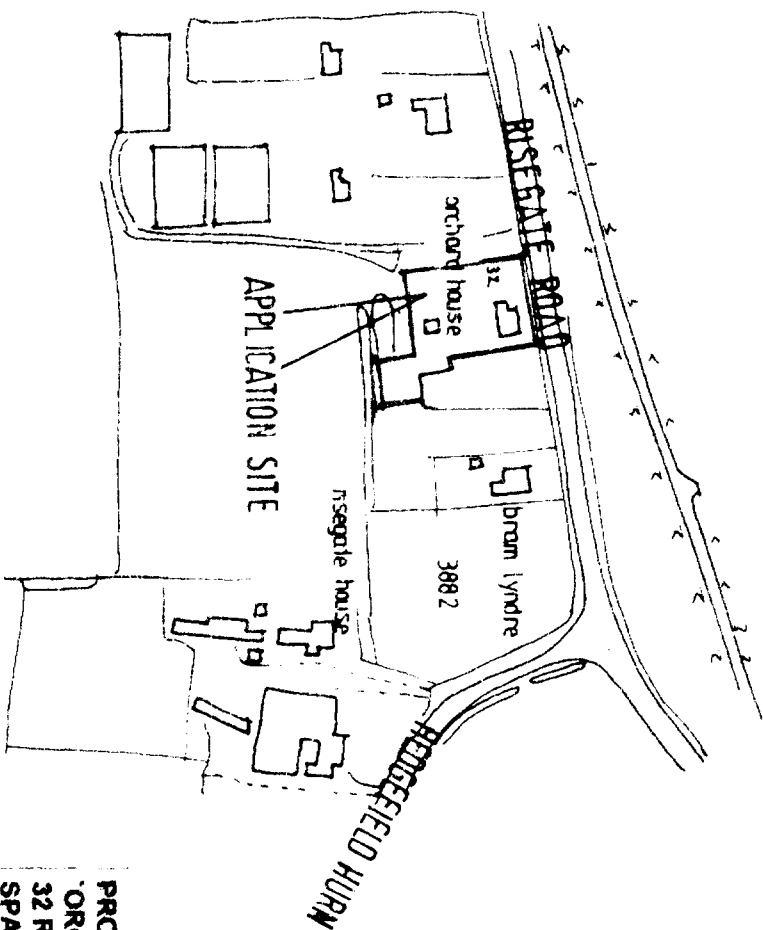

LOCATION PLAN

DE 10/04/03
PL 01

From the Department
- 5 FEB 2003
0118103



PROPOSED PORCH AND EXTENSION AT
'ORCHARD HOUSE',
32 RISEGATE ROAD, GOSBERTON RISEGATE,
SPALDING, Lincs, PE11 4EZ

FOR: MR & MRS D CLARKE


1:2500 / Feb 03

LOCATION PLAN


This drawing is copyright and may not be altered, traced, copied, photographed or used for any other purpose other than that for which it is issued without consent of Mark Dennis - Architectural Services. The General Contractor is to check all dimensions on site and report any discrepancies to the Architect.

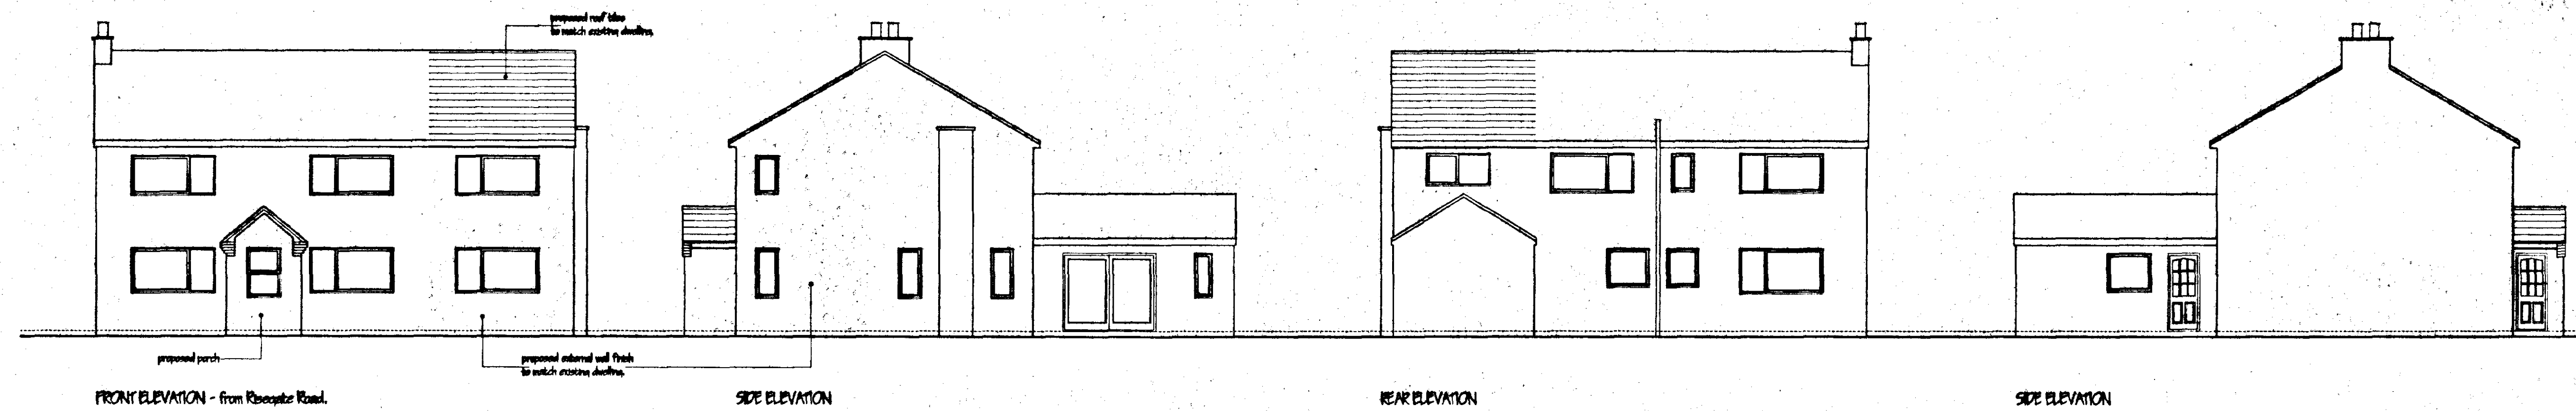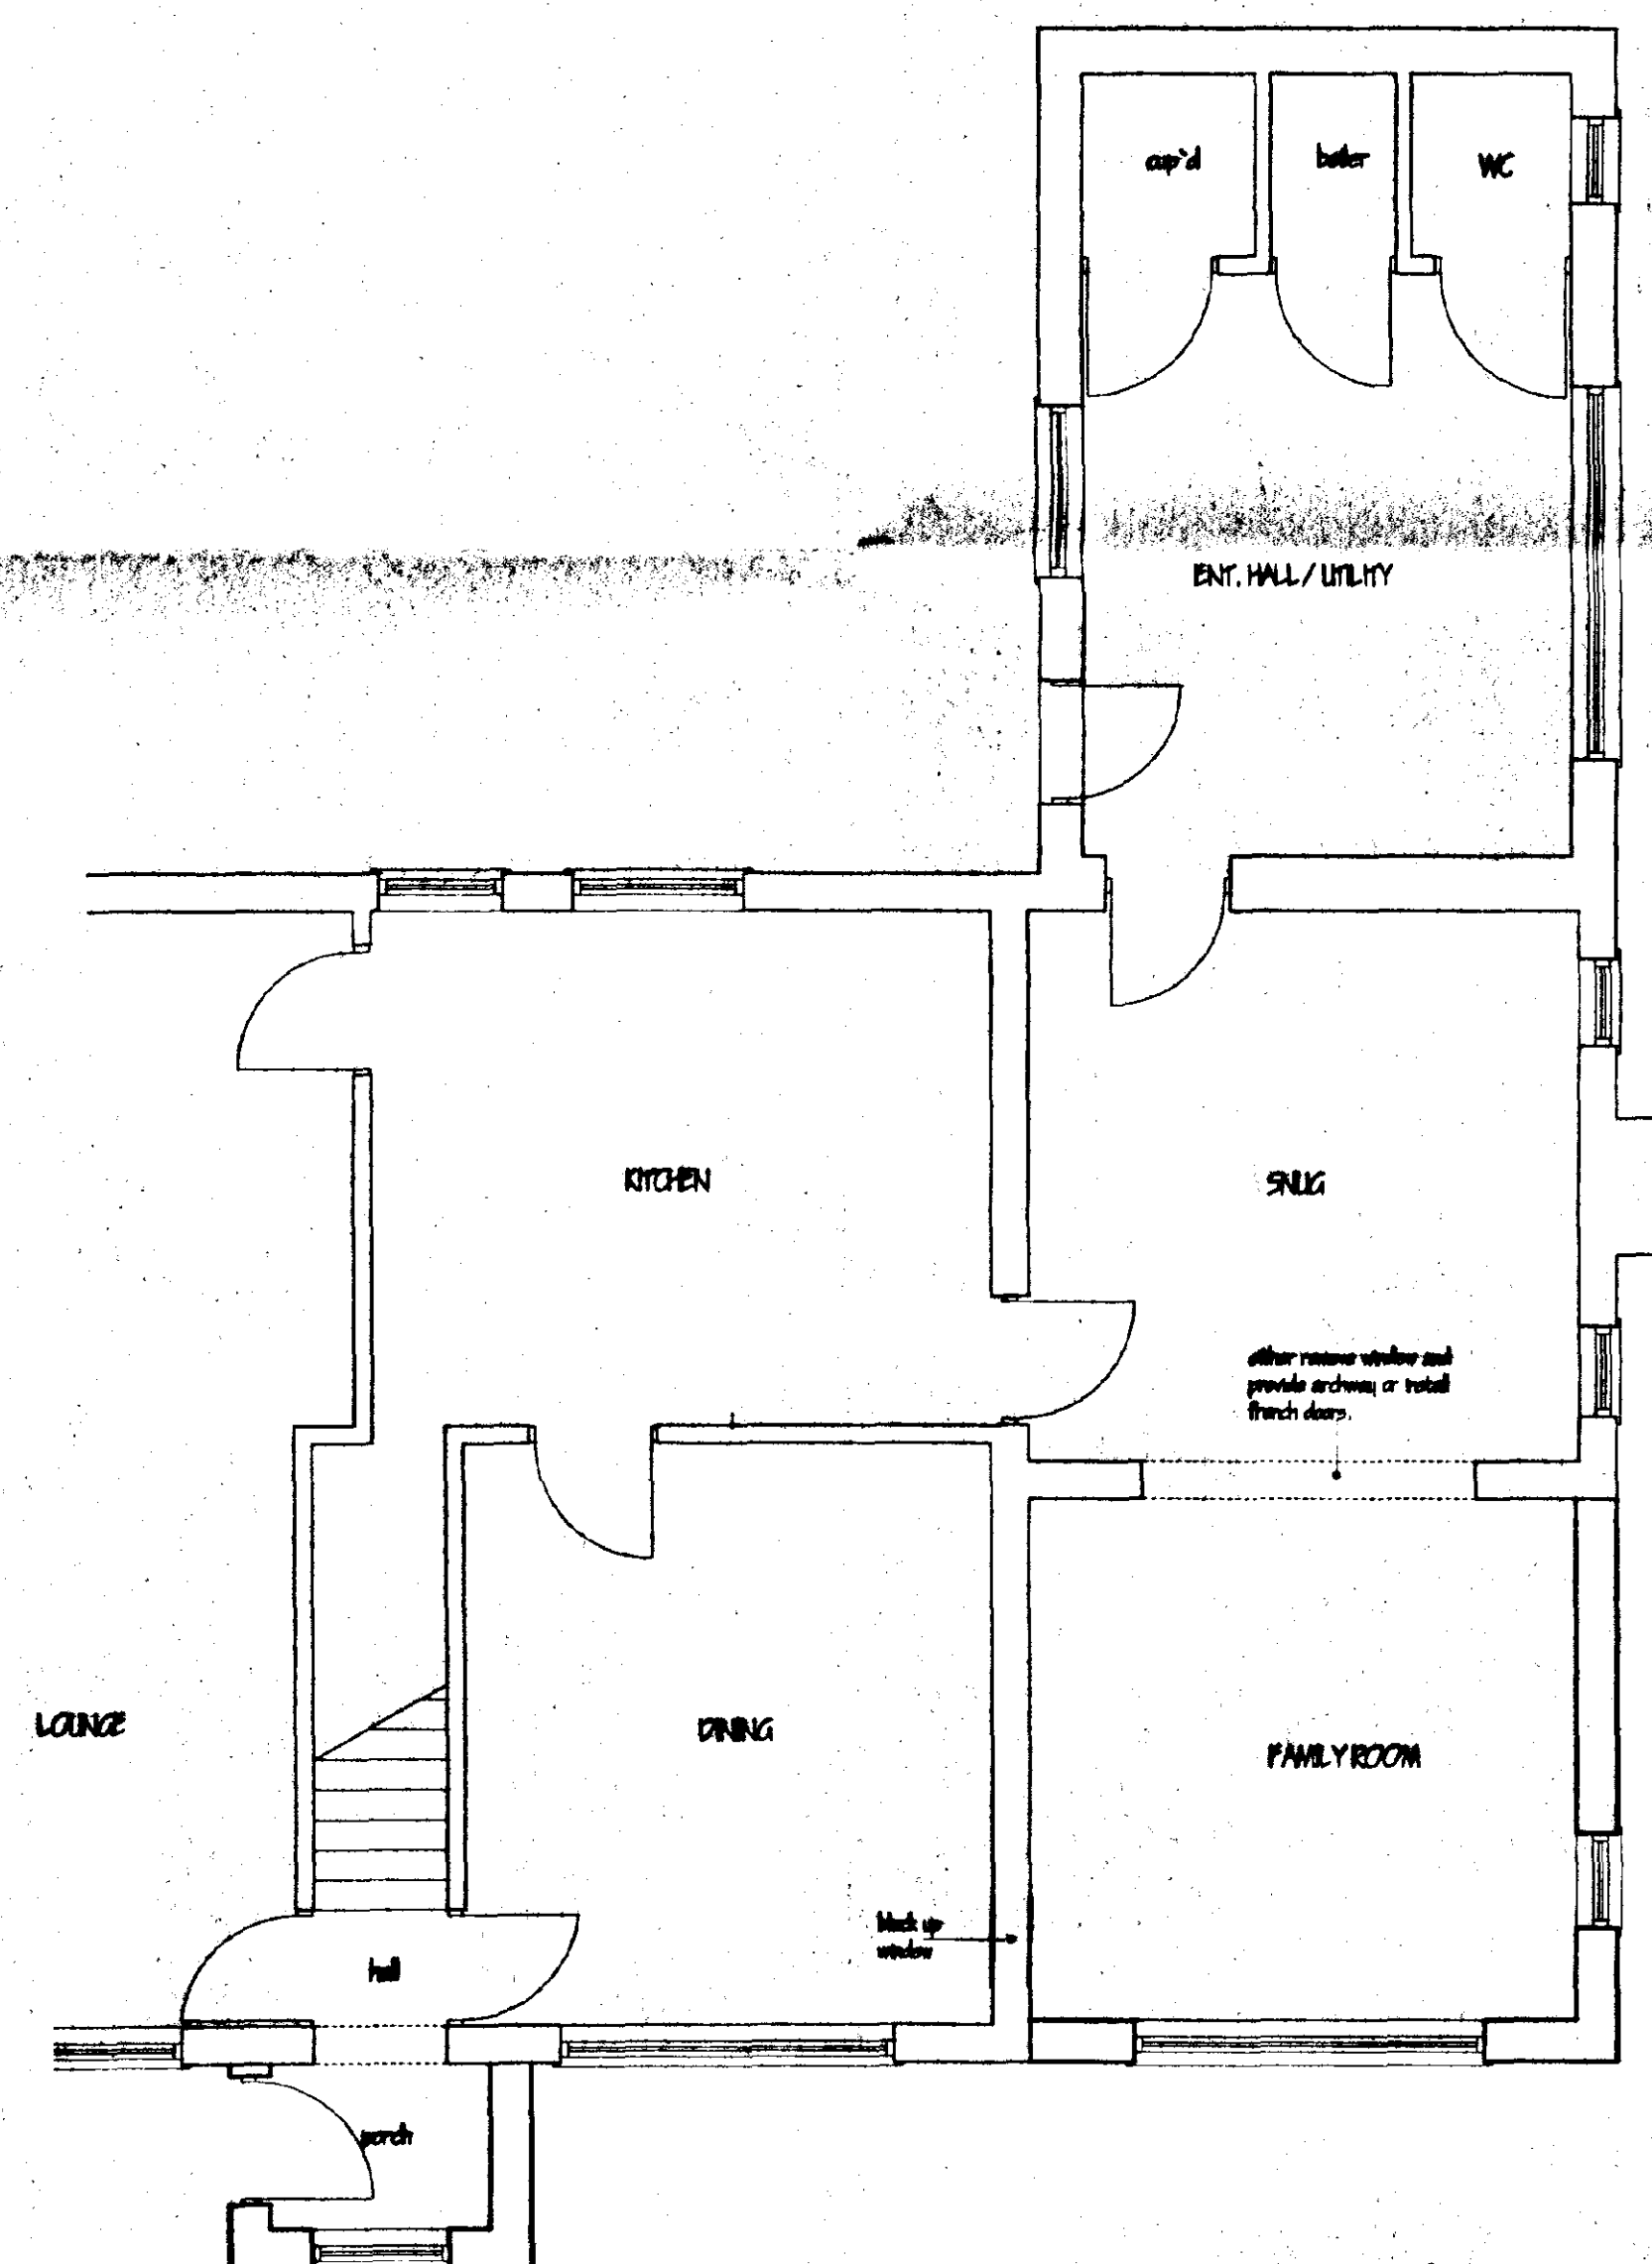

GROUND FLOOR - AS PROPOSED

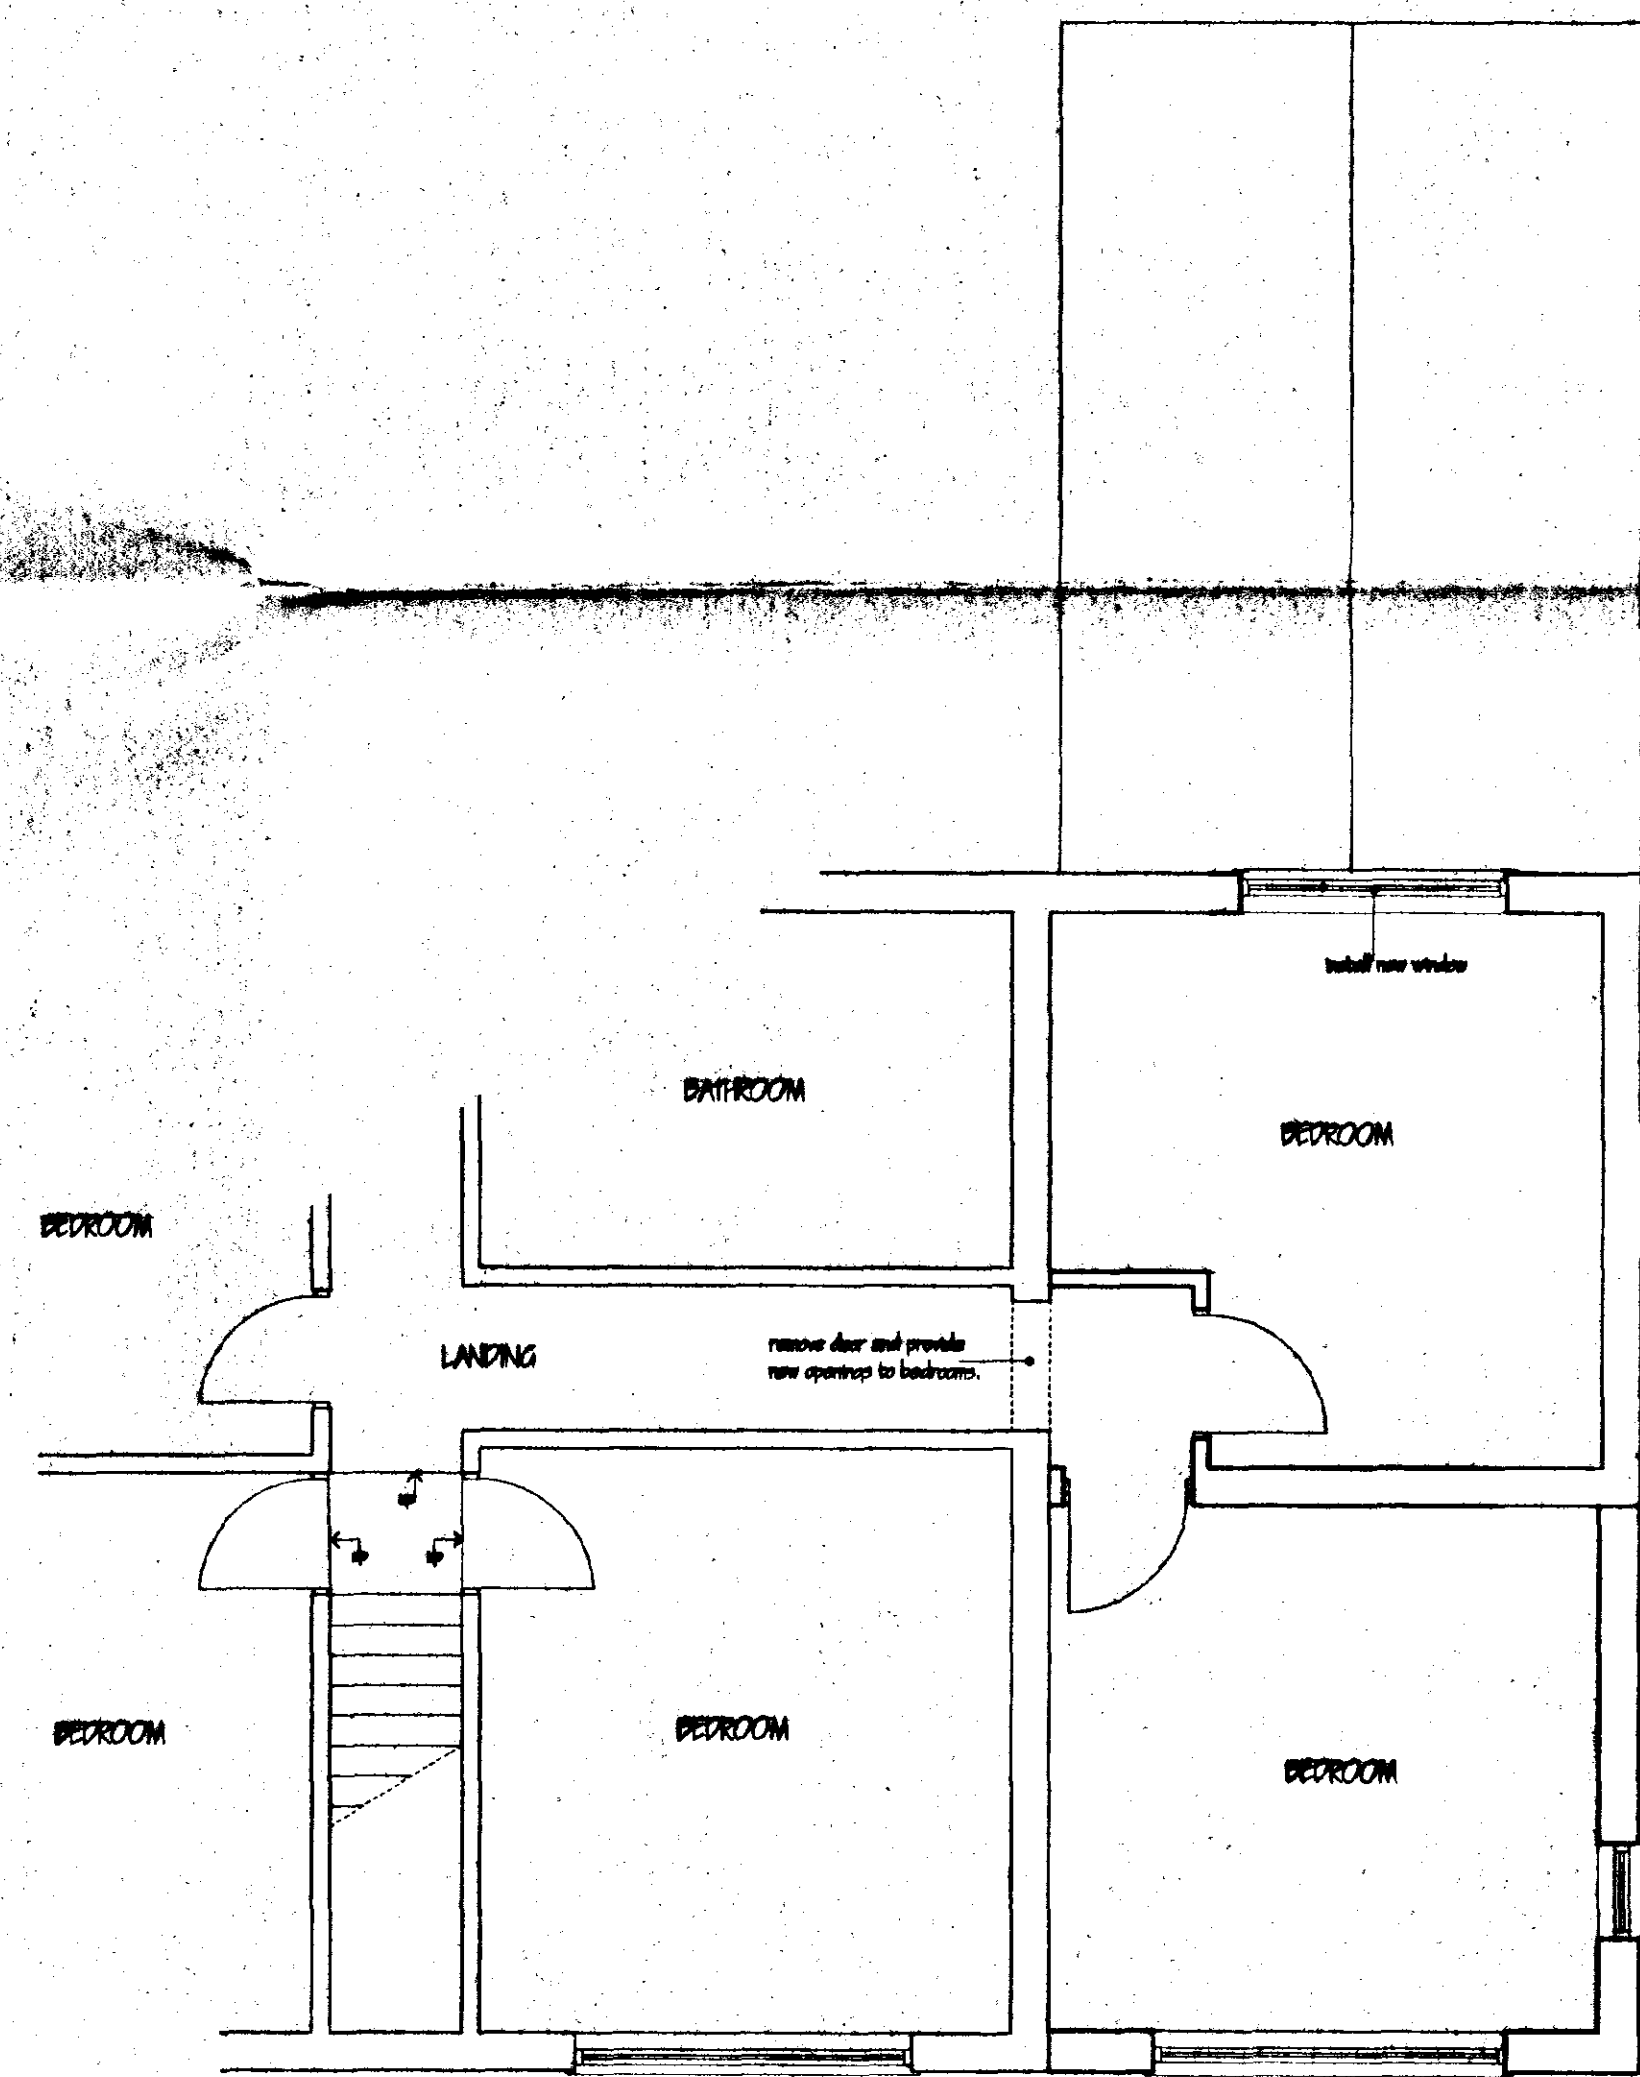

FIRST FLOOR - AS PROPOSED

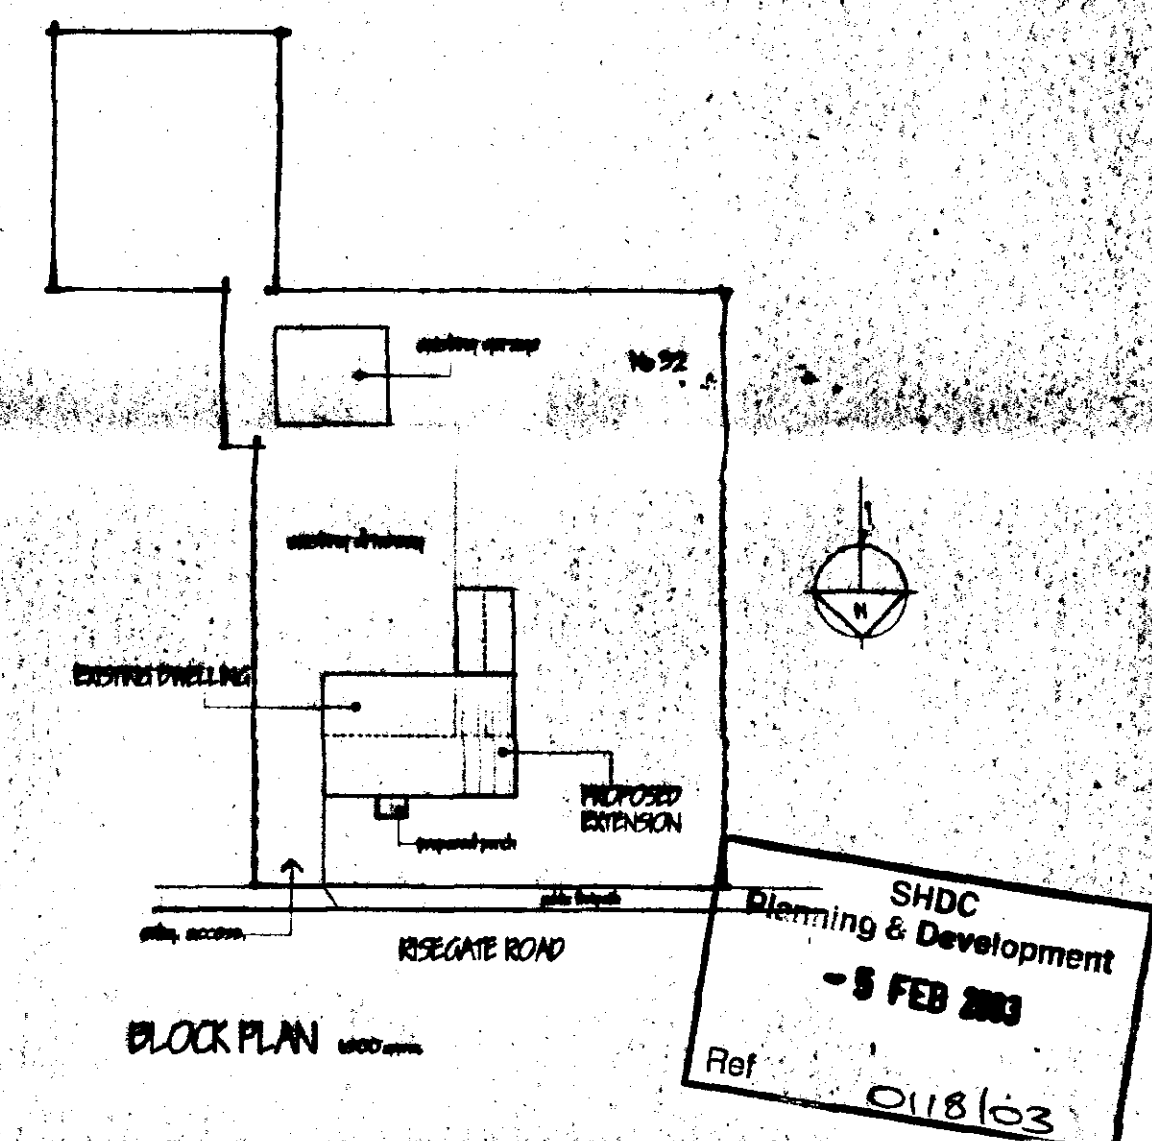

MARK DENNIS
architectural services

32 PRIMROSE CRESCENT - PINCHBECK
SPALDING - LINCOLNSHIRE - PE11 3RT
TEL: 01775 760396 FAX: 01775 760396

PROJECT TITLE
PROPOSED PORCH AND TWO STOREY EXTENSION
AT: 32 RISEGATE ROAD, GOSBERTON RISEGATE
SPALDING, Lincs, PE11 4EZ.

FOR: MR & MRS D CLARKE

DETERMINED
PLAN

FLOOR PLANS, ELEVATIONS & BLOCK PLAN

[illegible]

SCALE
1:100, 1:50, 1:500





<p>DRAWN</p> <p>MD</p>	
--------------------------------------	--

DATE JAN 05

DRAWING No. 03.001/01

DO NOT SCALE FROM THIS DRAWING

This drawing is copyright and may not be altered, copied, photographed or used for any other purpose other than that for which it is issued without consent of Mark Dennis - Architectural Services. The General Contractor is to check all dimensions on site and report any discrepancies to the Architect.

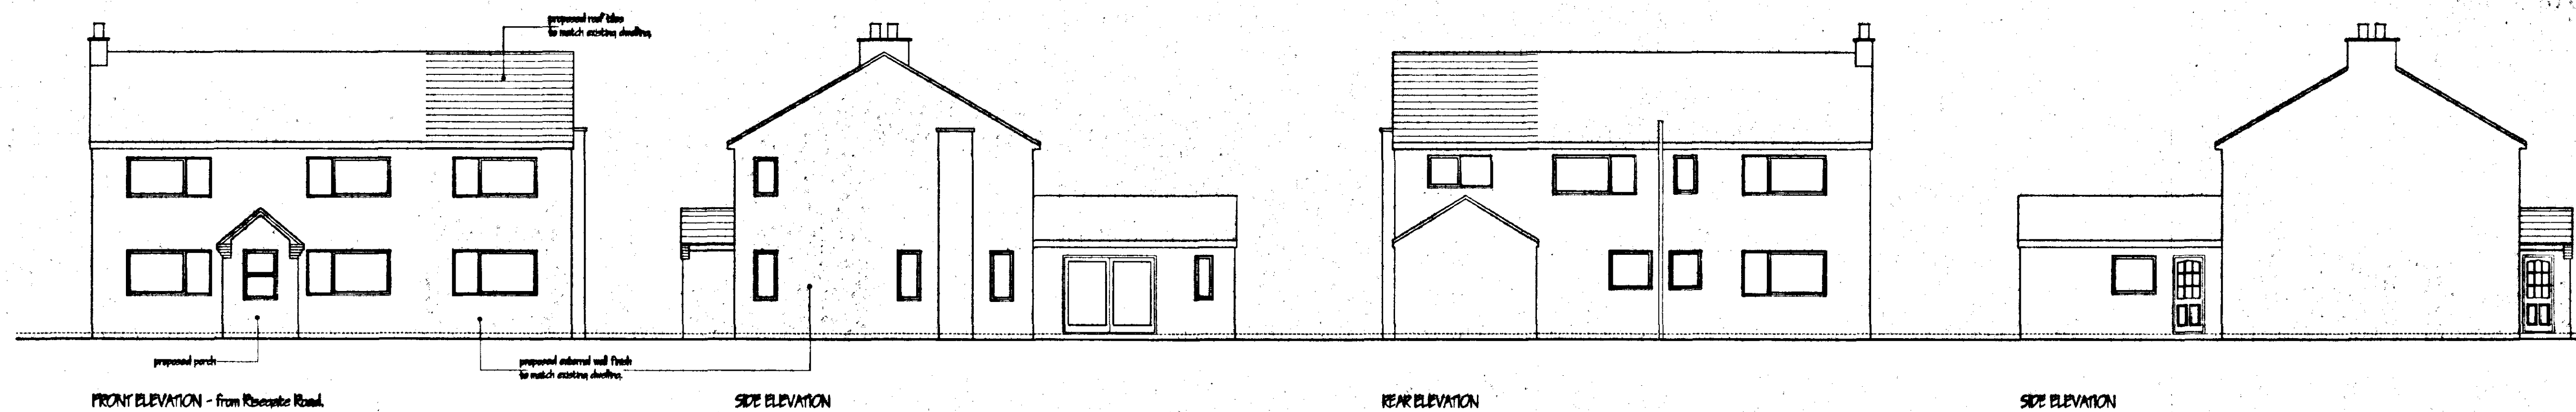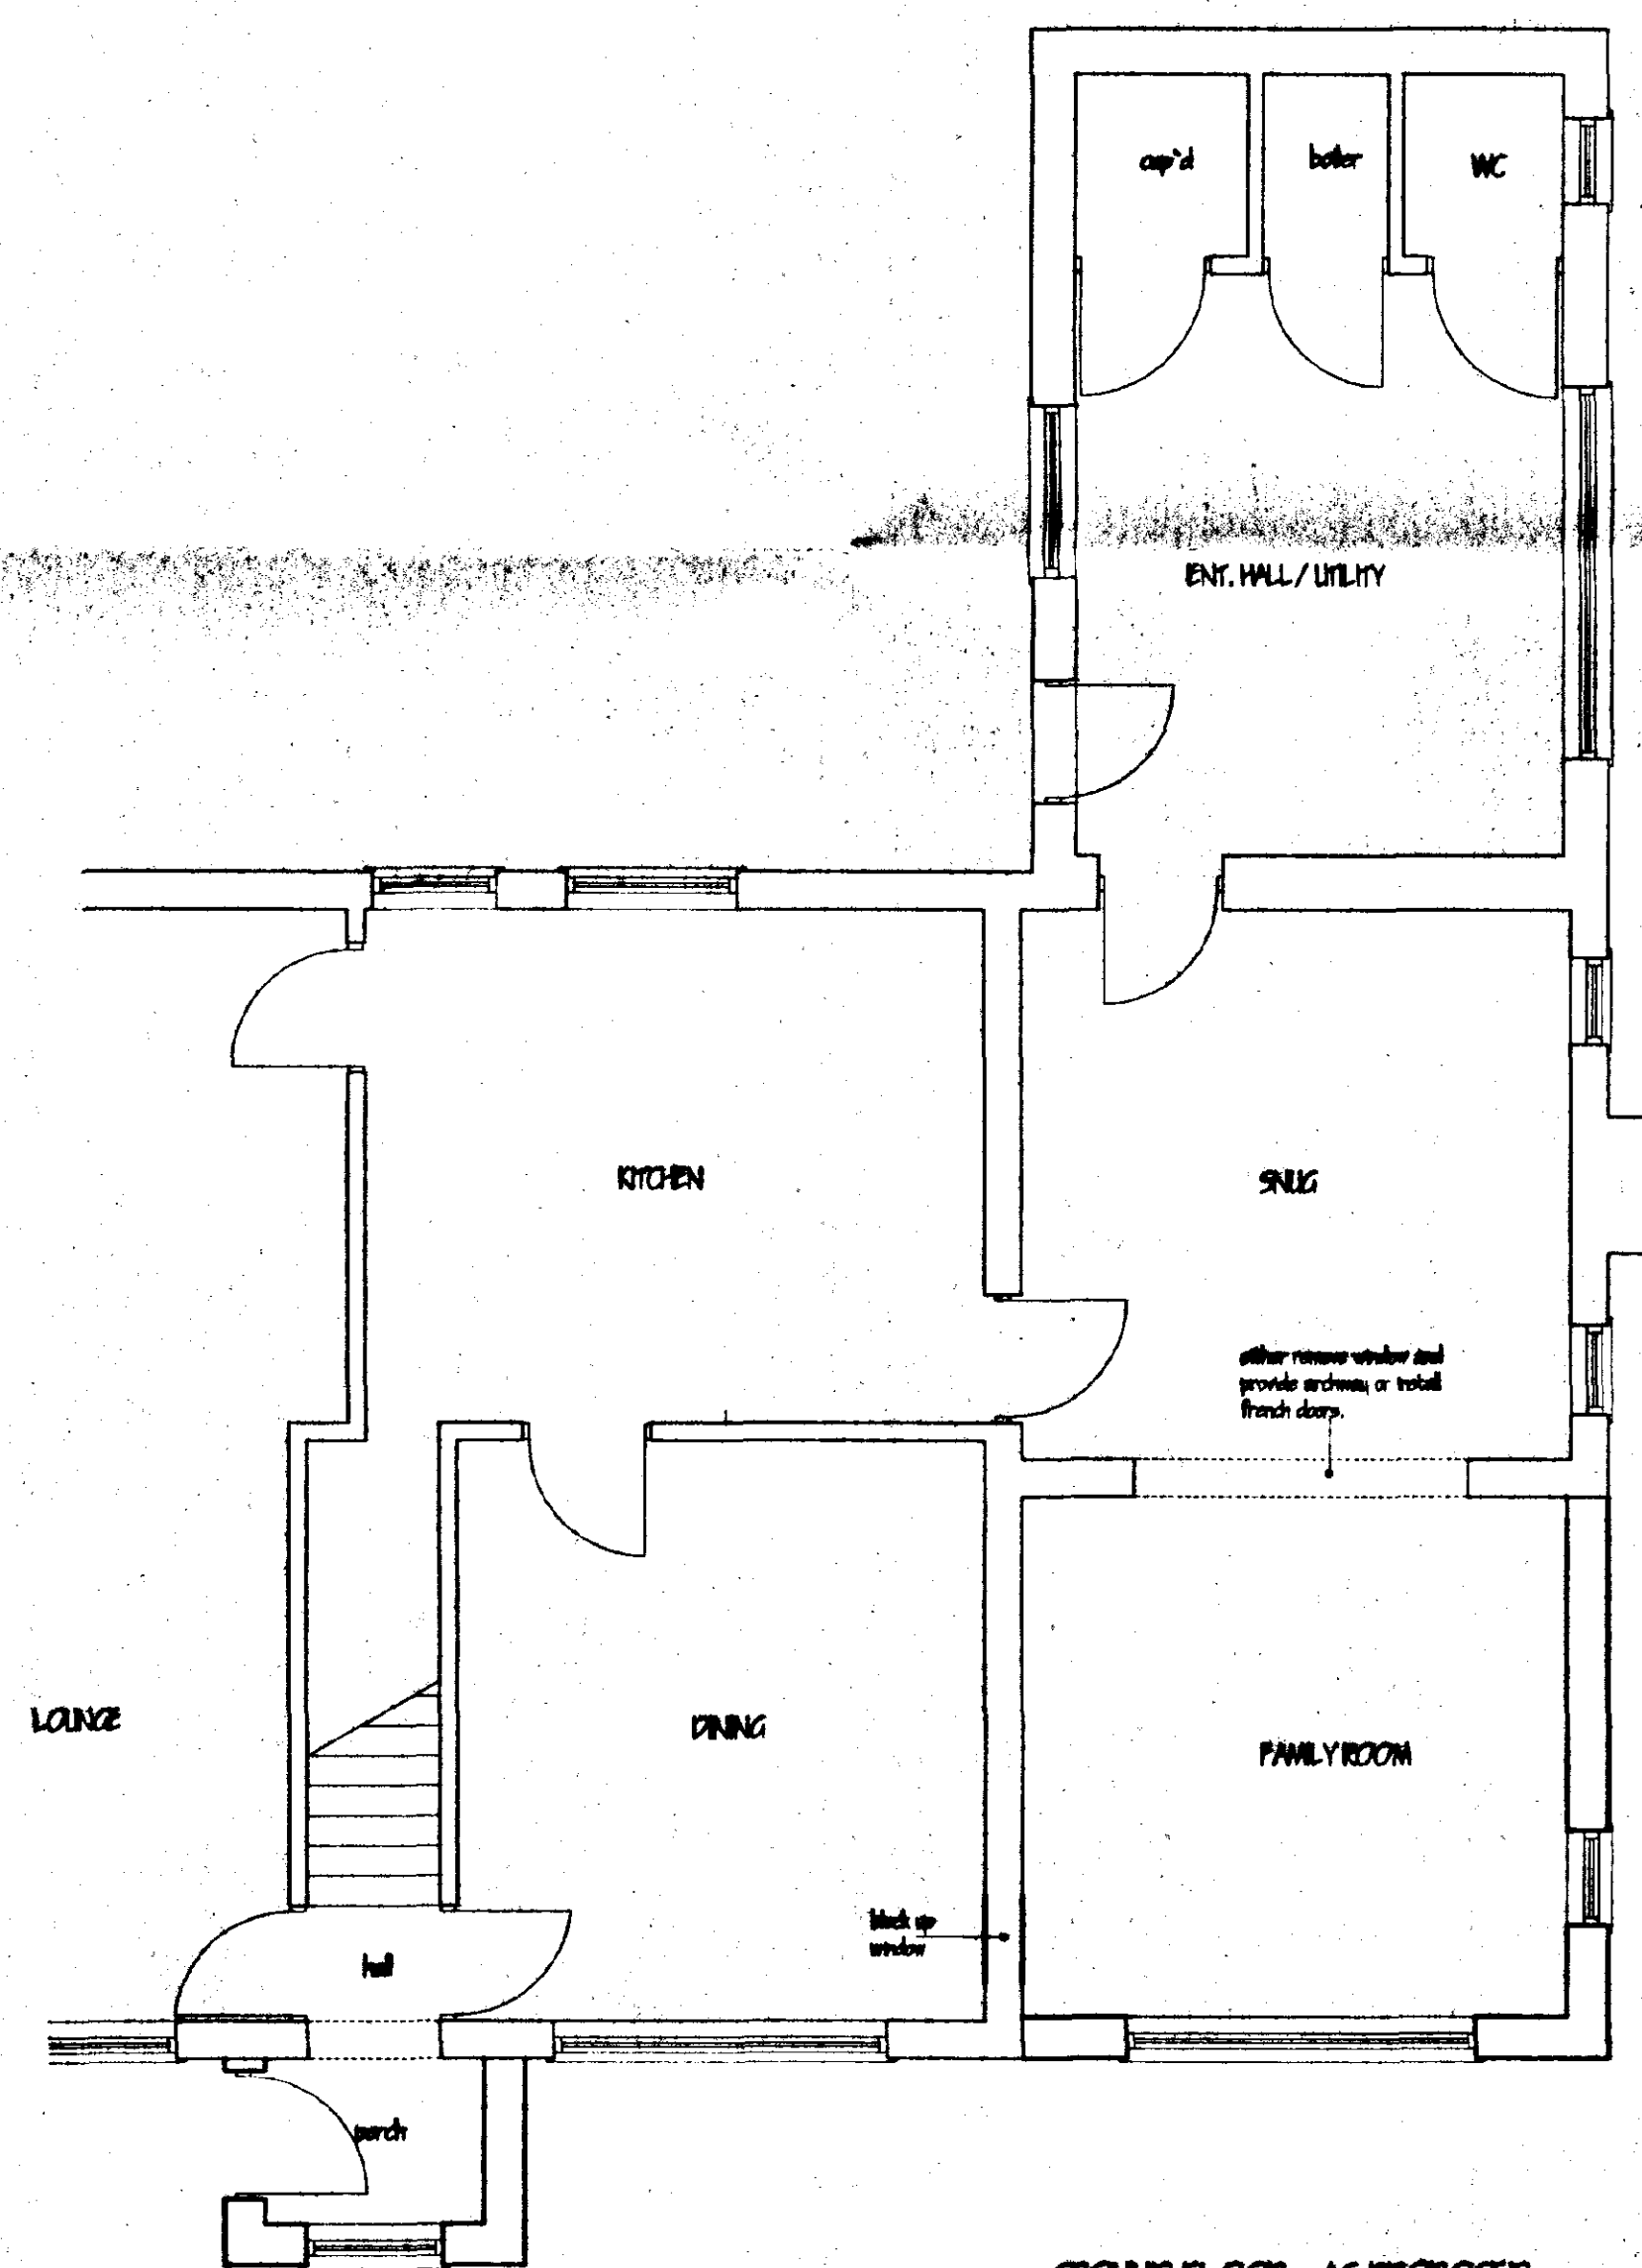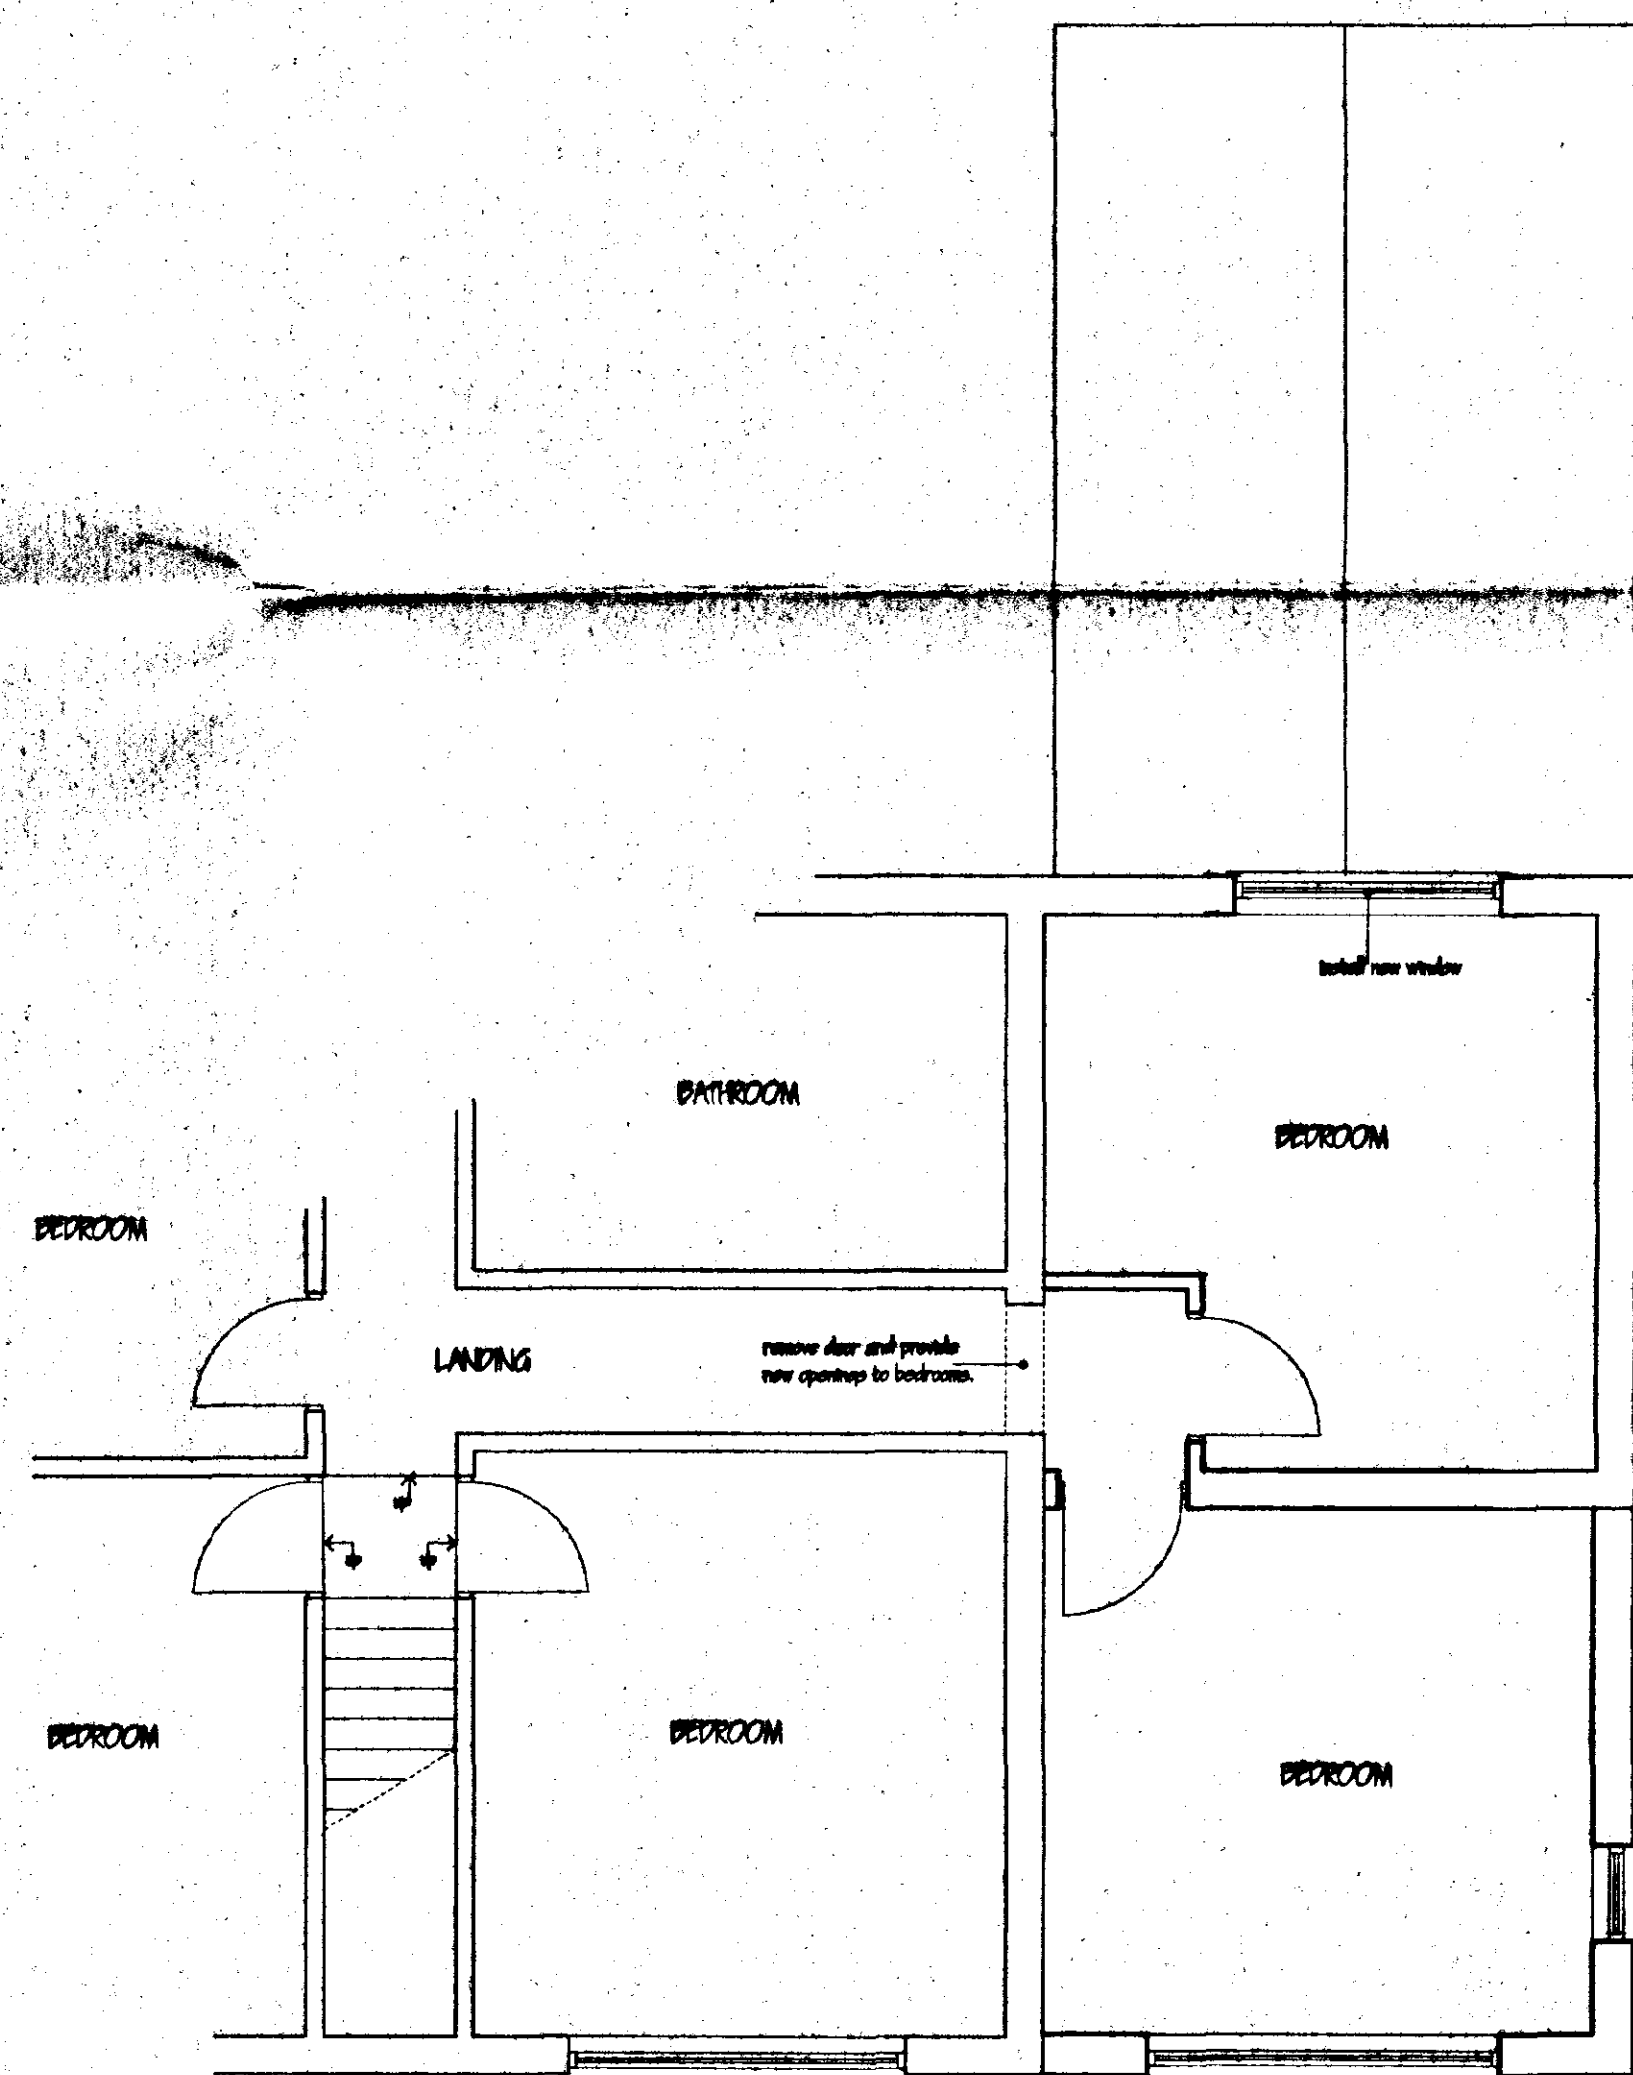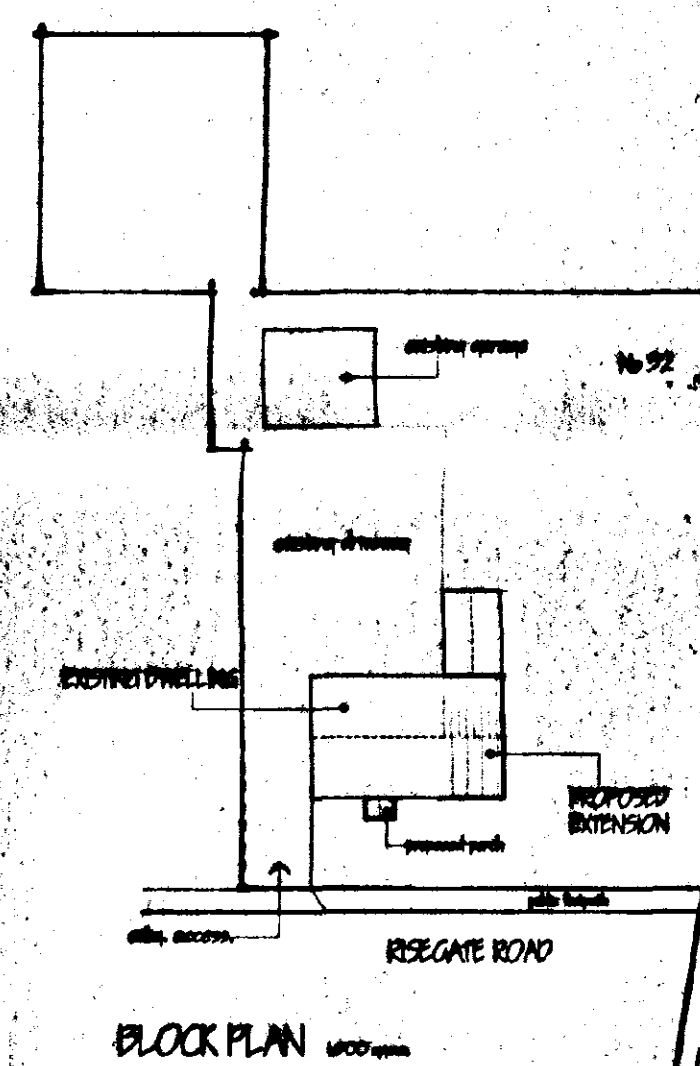

SHDC
Planning & Development
- 5 FEB 2003
Ref 0118163

MARK DENNIS
architectural services

32 PRIMROSE CRESCENT - PINCHBECK
SPALDING - LINCOLNSHIRE - PE11 3RT
TEL: 01775 760396 FAX: 01775 760396

PROJECT TITLE
PROPOSED PORCH AND TWO STOREY EXTENSION
AT: 32 RISEGATE ROAD, GOSBERTON RISEGATE
SPALDING, Lincs, PE11 4EZ.

FOR: MR & MRS D CLARKE

DETERMINED
PLAN

FLOOR PLANS, ELEVATIONS & BLOCK PLAN

REV	DESCRIPTION	DATE	BY

SCALE
1:100, 1:150, 1:300

DRAWN
MD

DATE
JUN 03

DRAWING NO.
09.001/01