


EXISTING

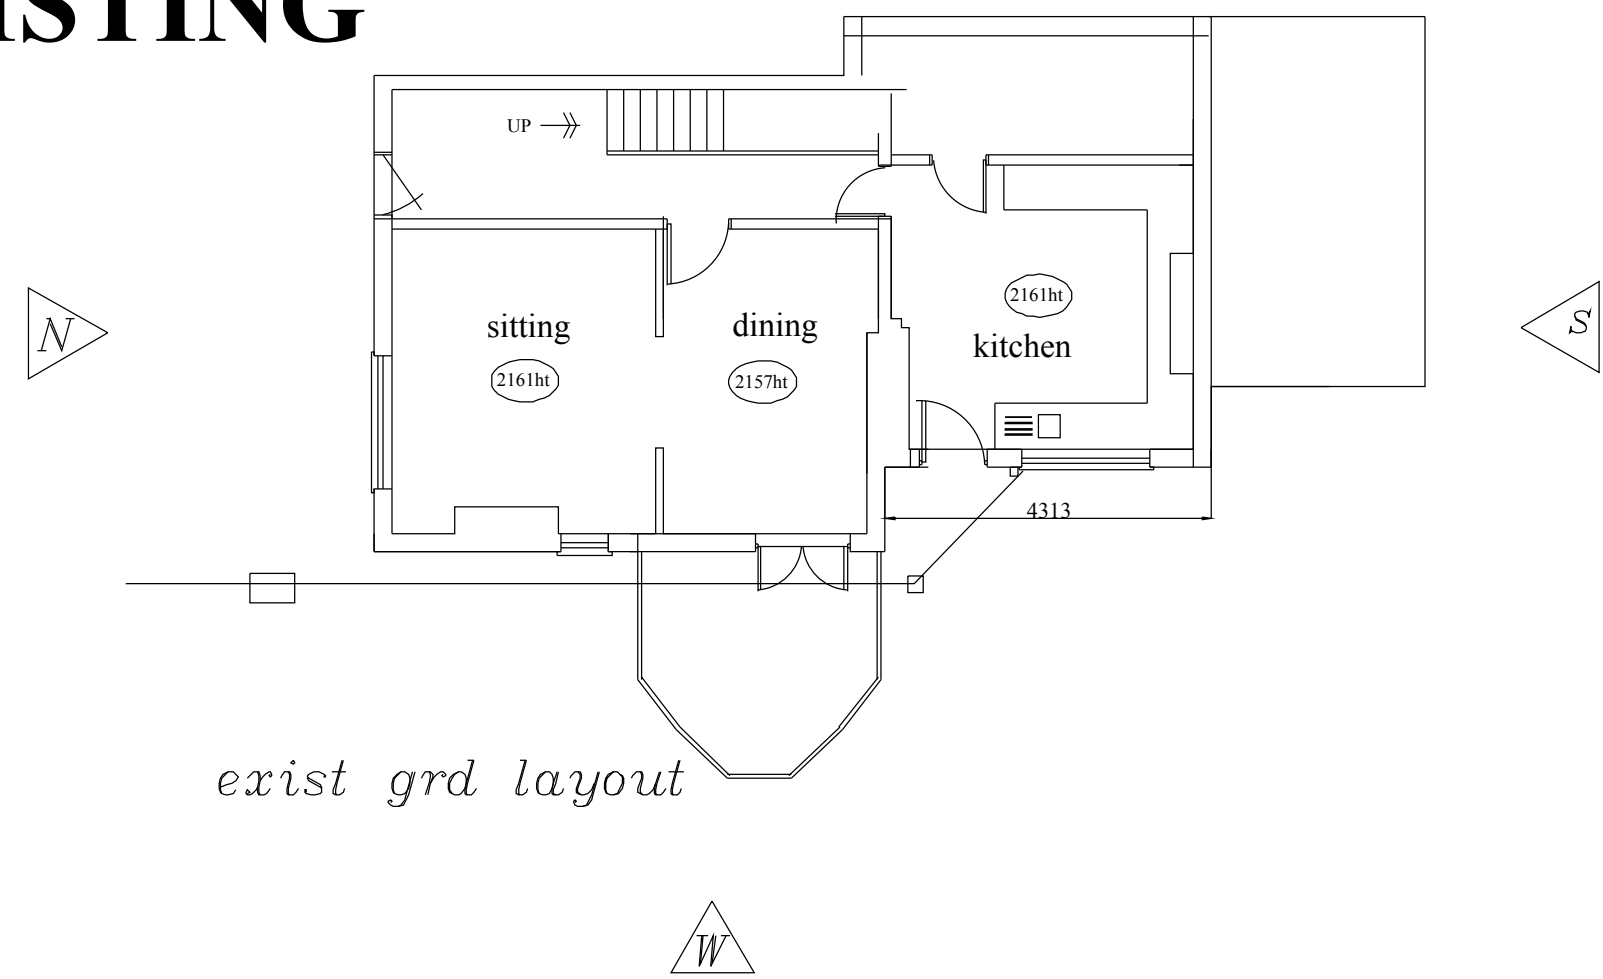

west elevation





south elevation




north elevation


PROPOSED

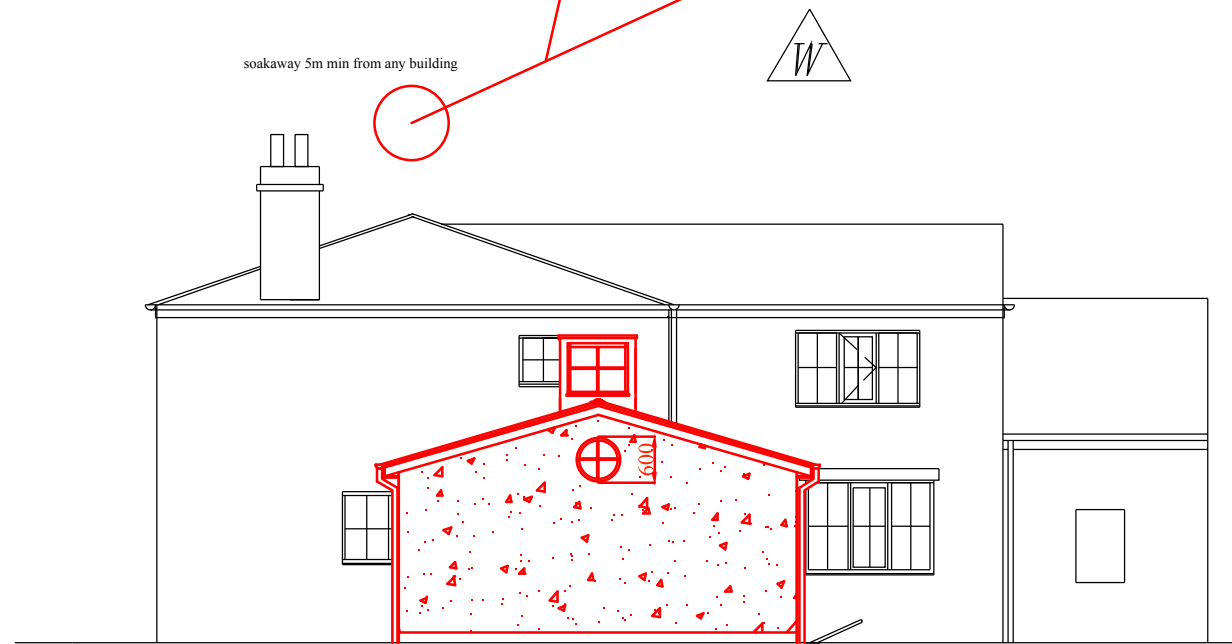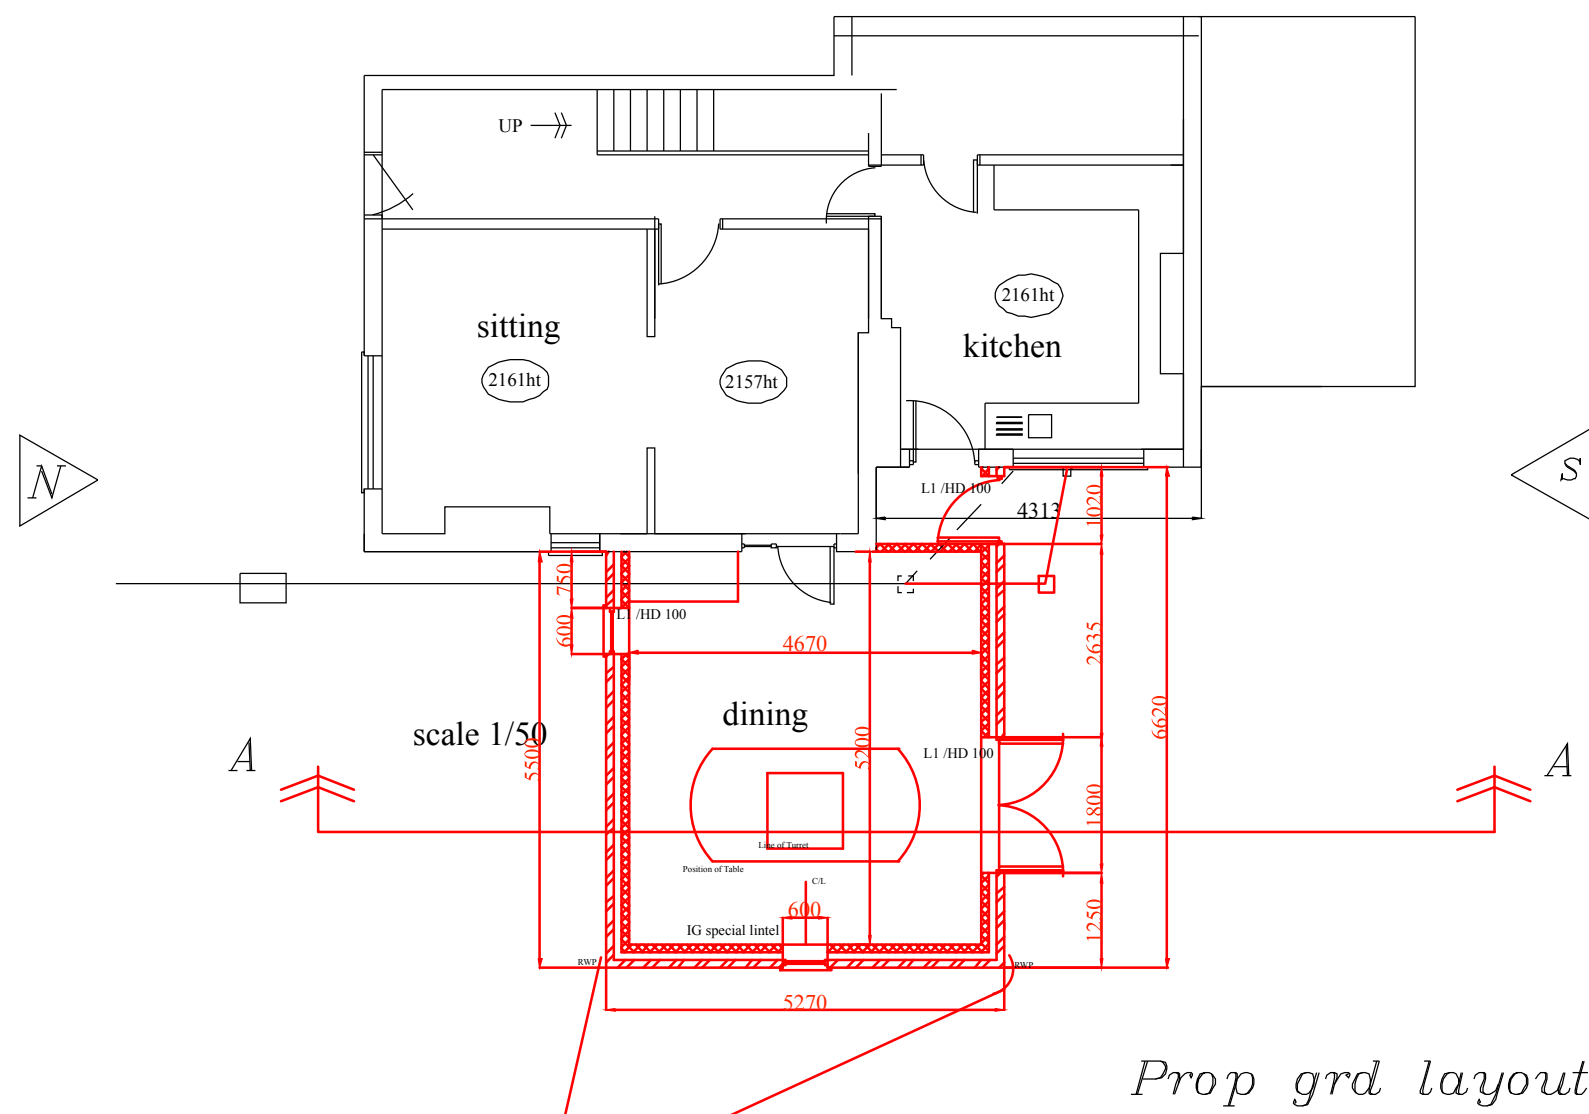



west elevation

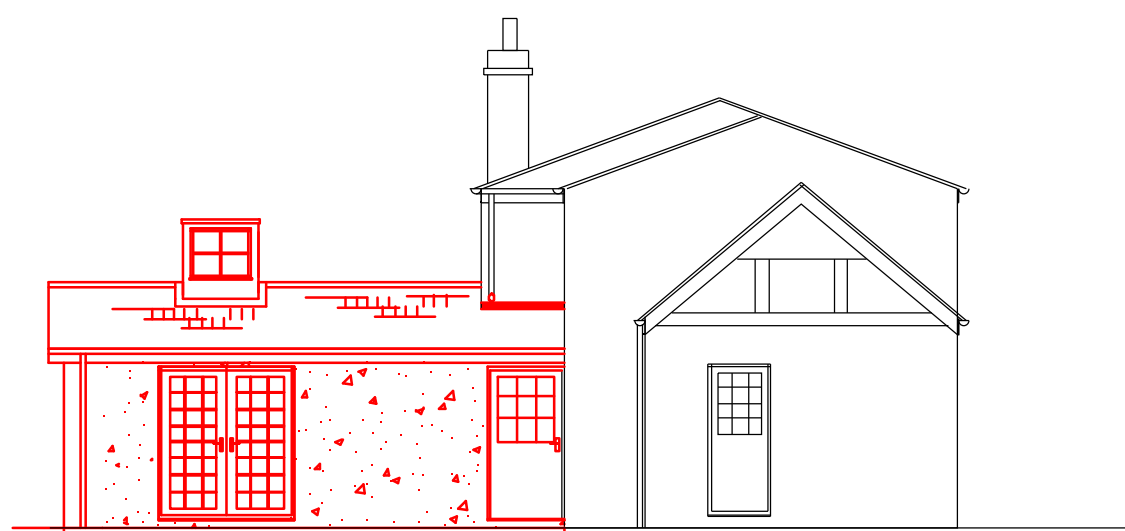

south elevation

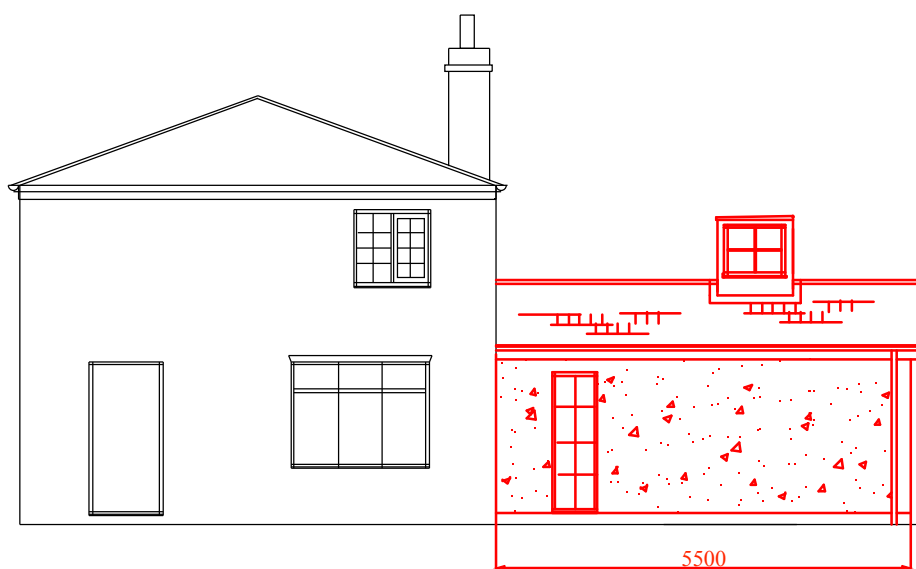


north elevation

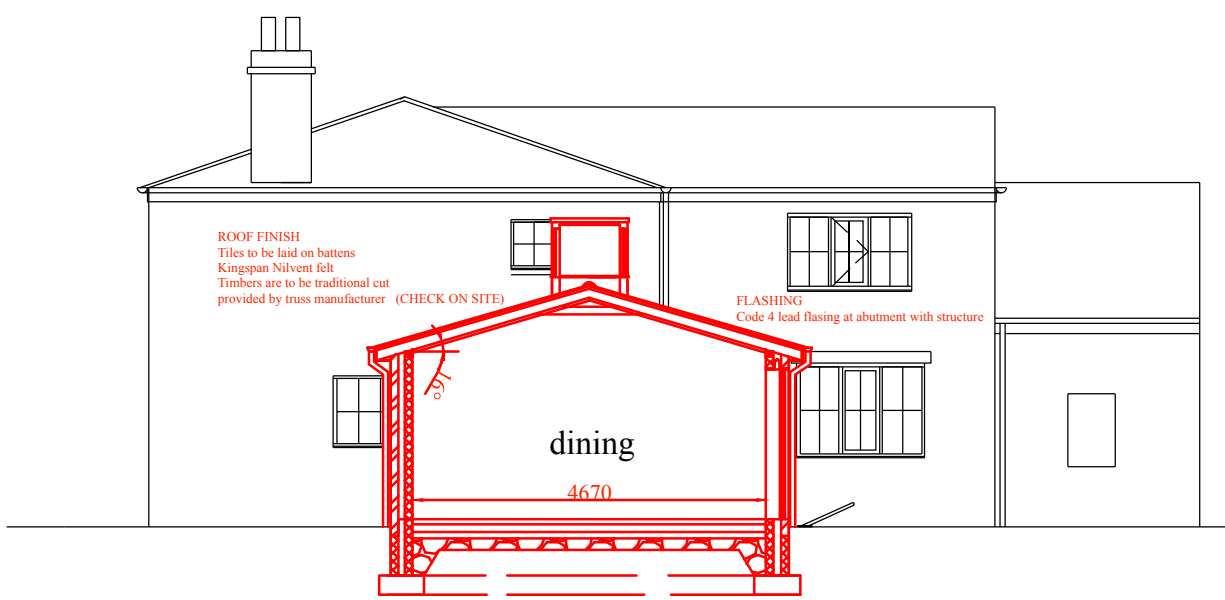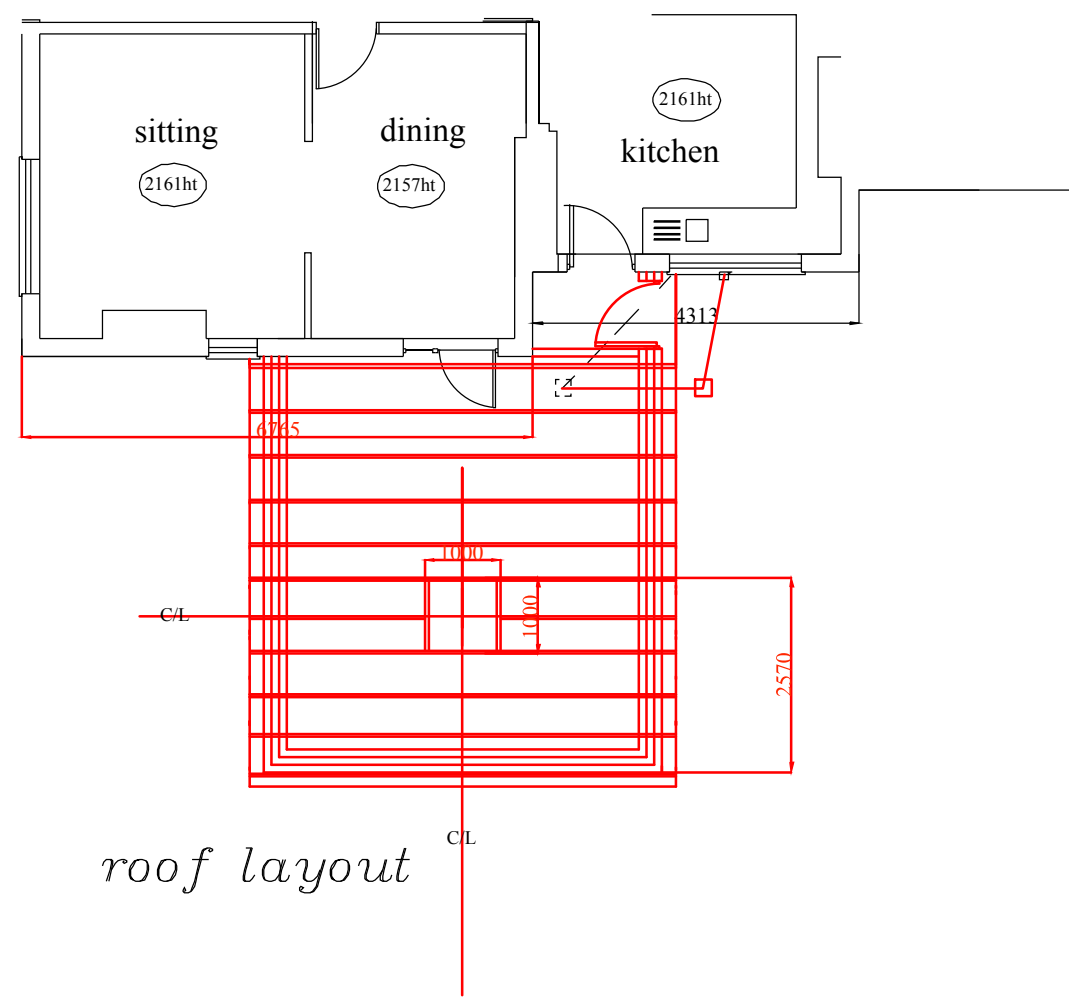

DO NOT SCALE THIS DRAWING. THE CONTRACTOR IS DEEMED TO HAVE CHECKED ALL DIMENSIONS

ANY DIMENSIONS NOT SHOWN ARE TO BE CHECKED

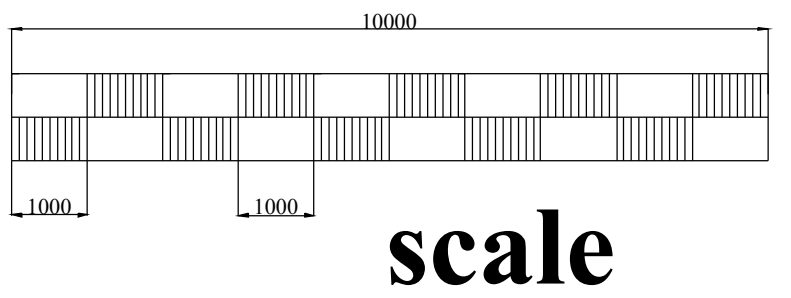

Notes

Revision	Notes	Date	Signed	Checked
----------	-------	------	--------	---------

2, Salem Street, Gosberton
Spalding, Lincs, PE11 4NQ

Approvals:
Building Control:
Planning:

Project:
Proposed extension
to form dining room

Drawing Title:
Existing/Proposed
Layouts & Elevations

Date: Oct 2019	Scale: 1:50 @ A1
Drawn by: NAO	Date: Oct 2019
Checked by:	Date:

Drawing Number: 19/CW/03	Rev:
Project Number:	