

scale

Notes

Revision	Notes	Date	Signed	Checked

2, Salem Street, Gosberton
Spalding, Lincs, PE11 4NQ

Approvals:
Building Control:
Planning:

Project:

Proposed extension
to form dining room


Drawing Title:

Existing/Proposed
Layouts & Elevations


Date:	Scale:
Oct 2019	1:50 @ A1
Drawn by:	Checked by:
NAO	
Oct 2019	Date:

Drawing Number: 19/CW/03	Rev:
Project Number:	


PROPOSED

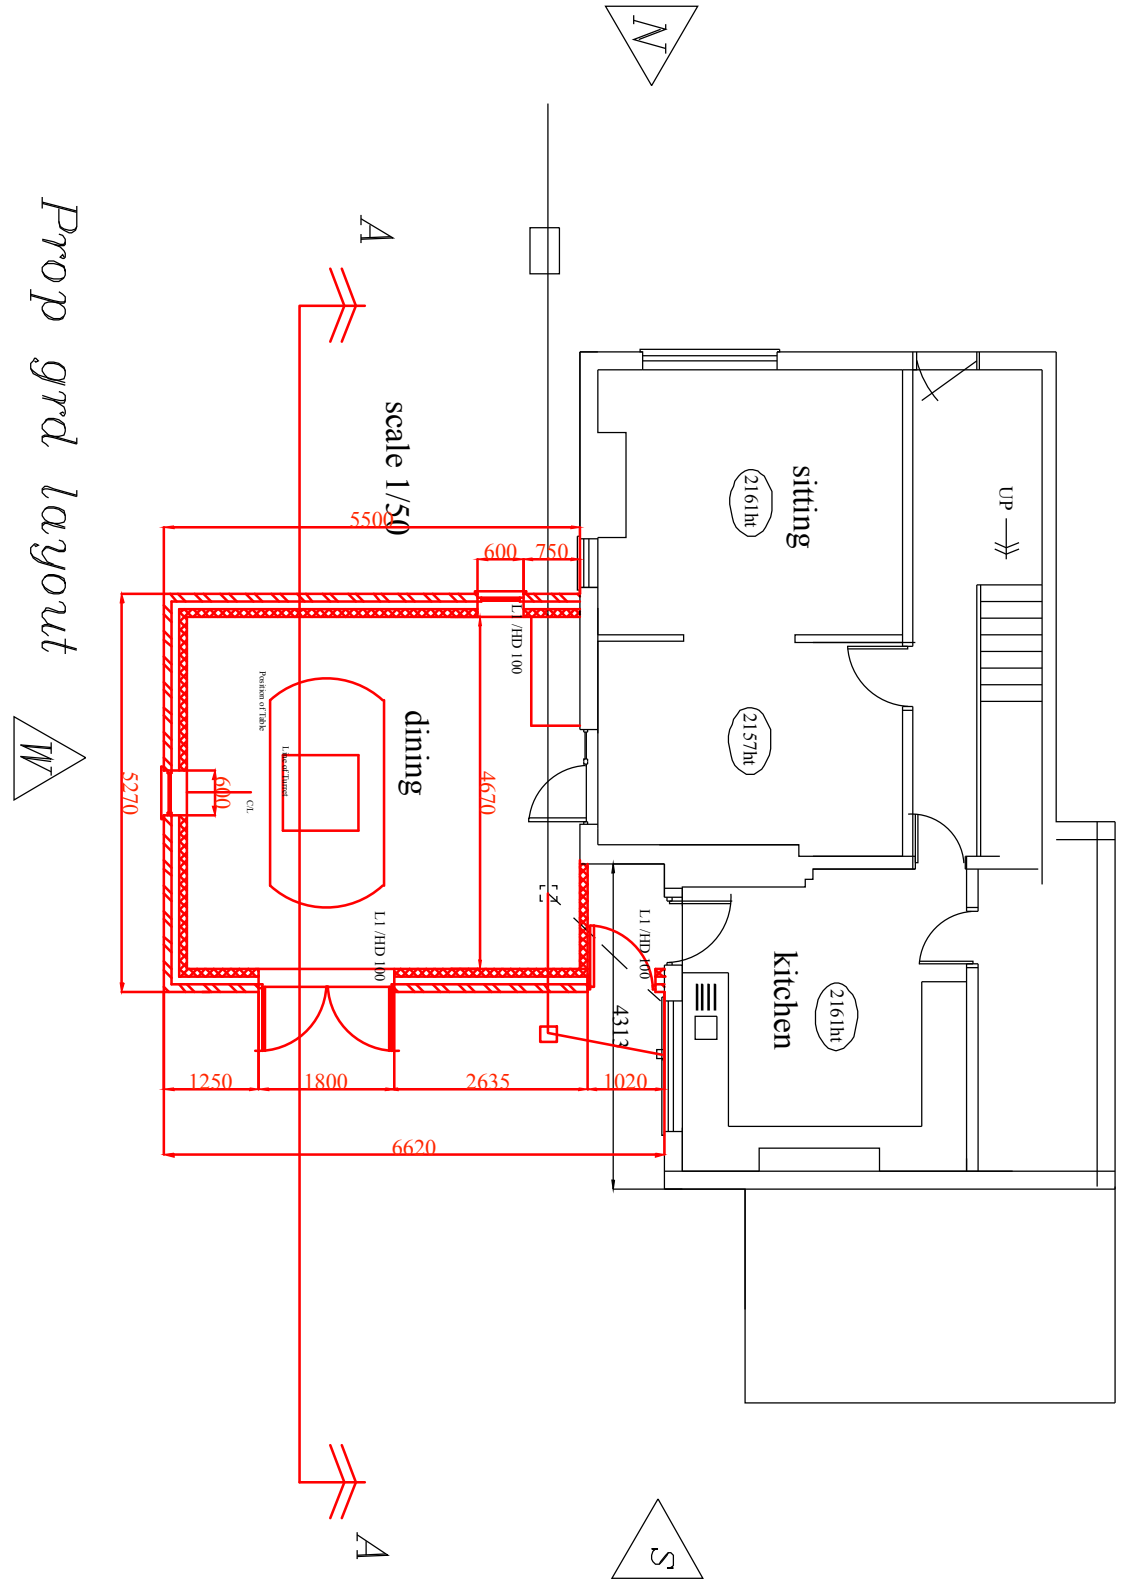


Prop grd layout

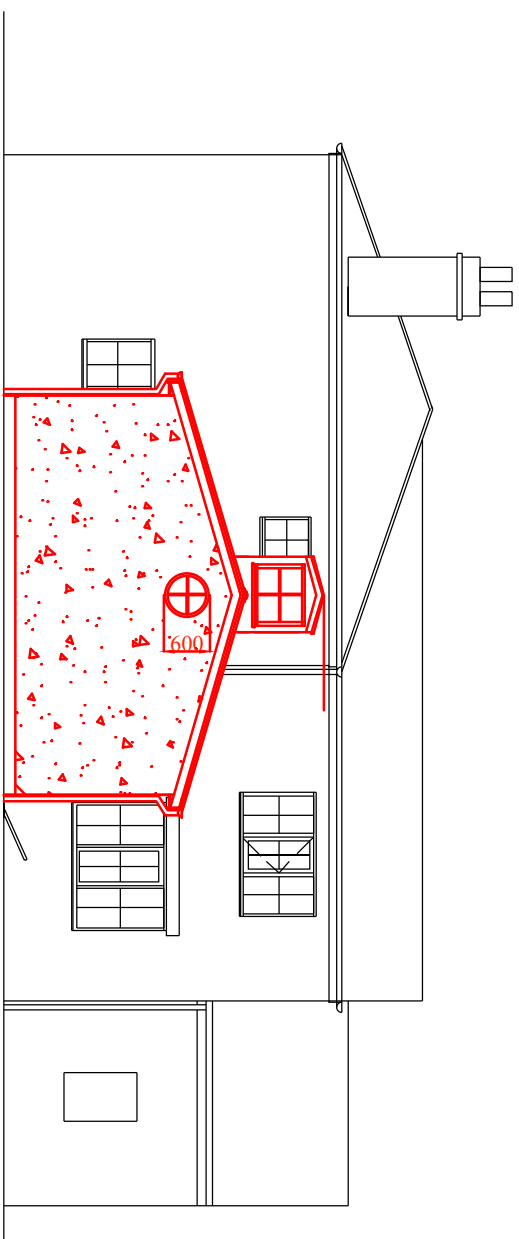


west elevation

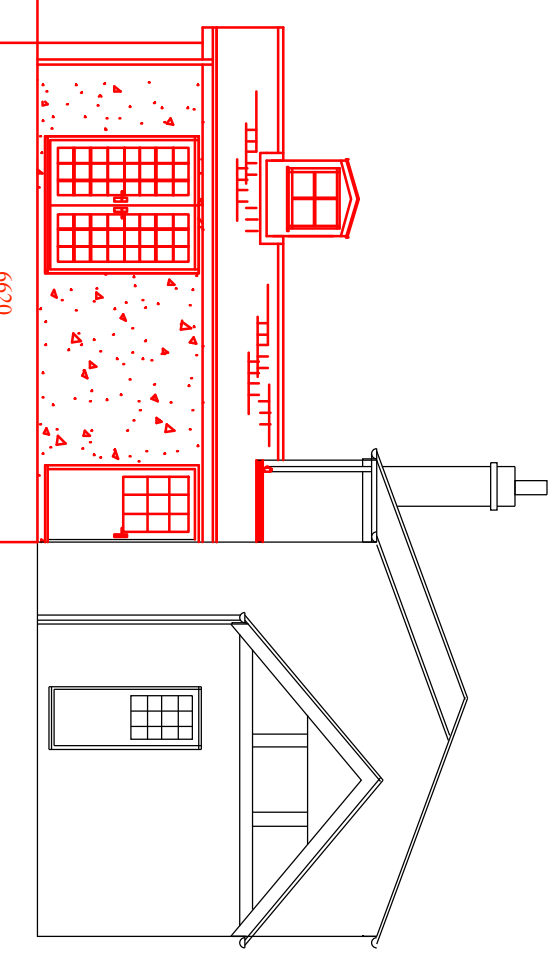


south elevation

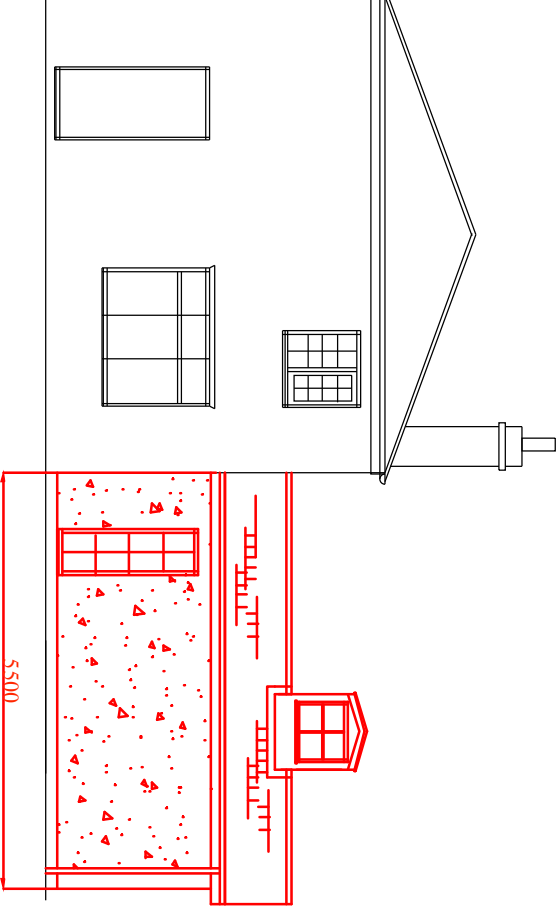

north elevation

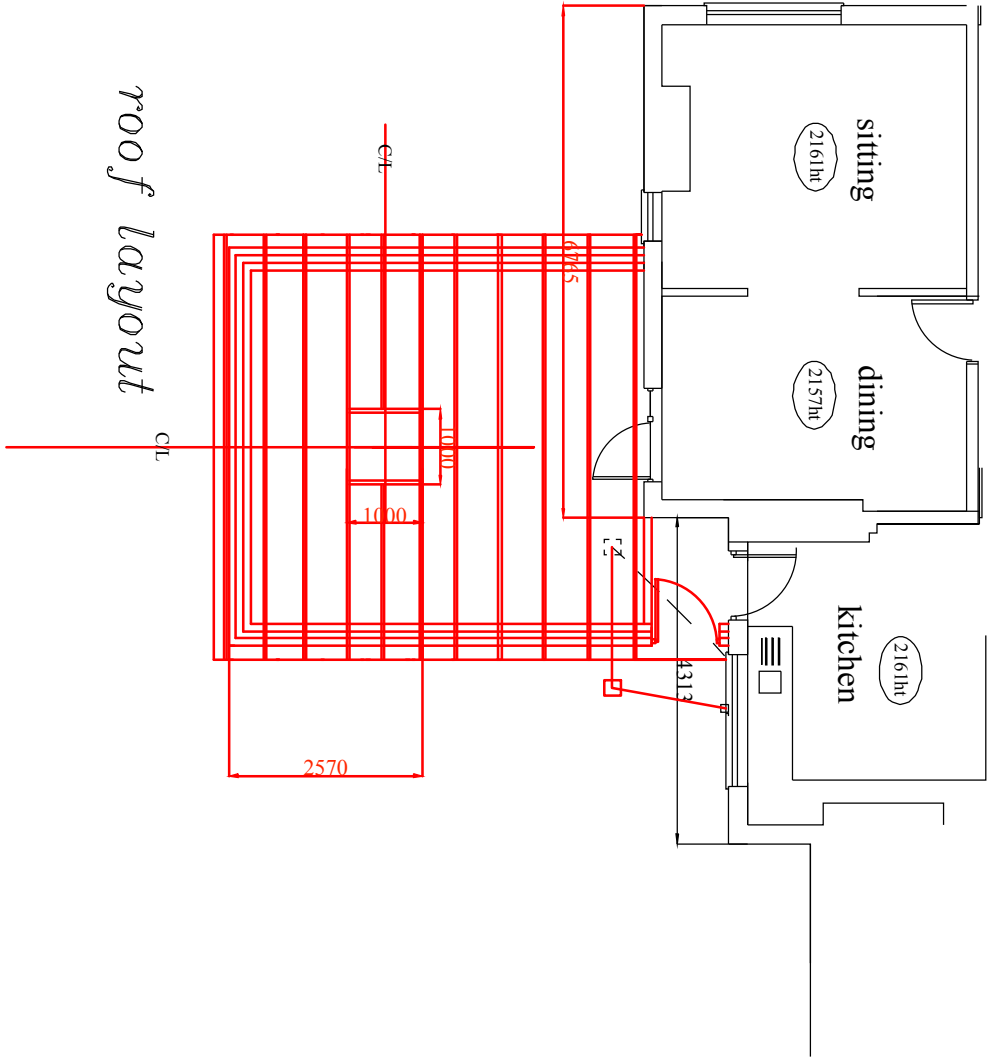

roof layout

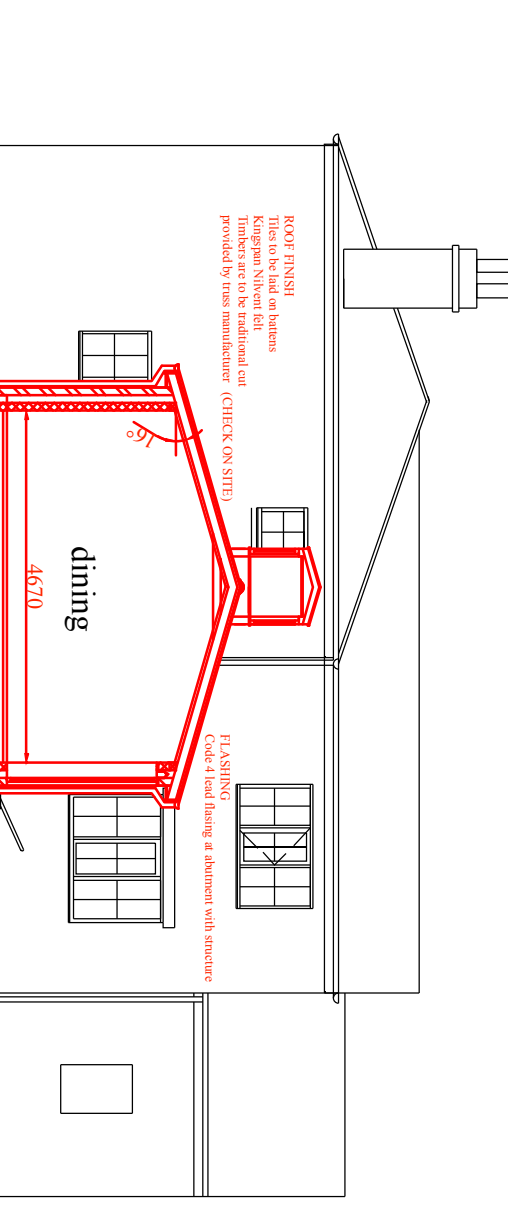

section A-A