



South West Elevation

Garden (North West) Elevation

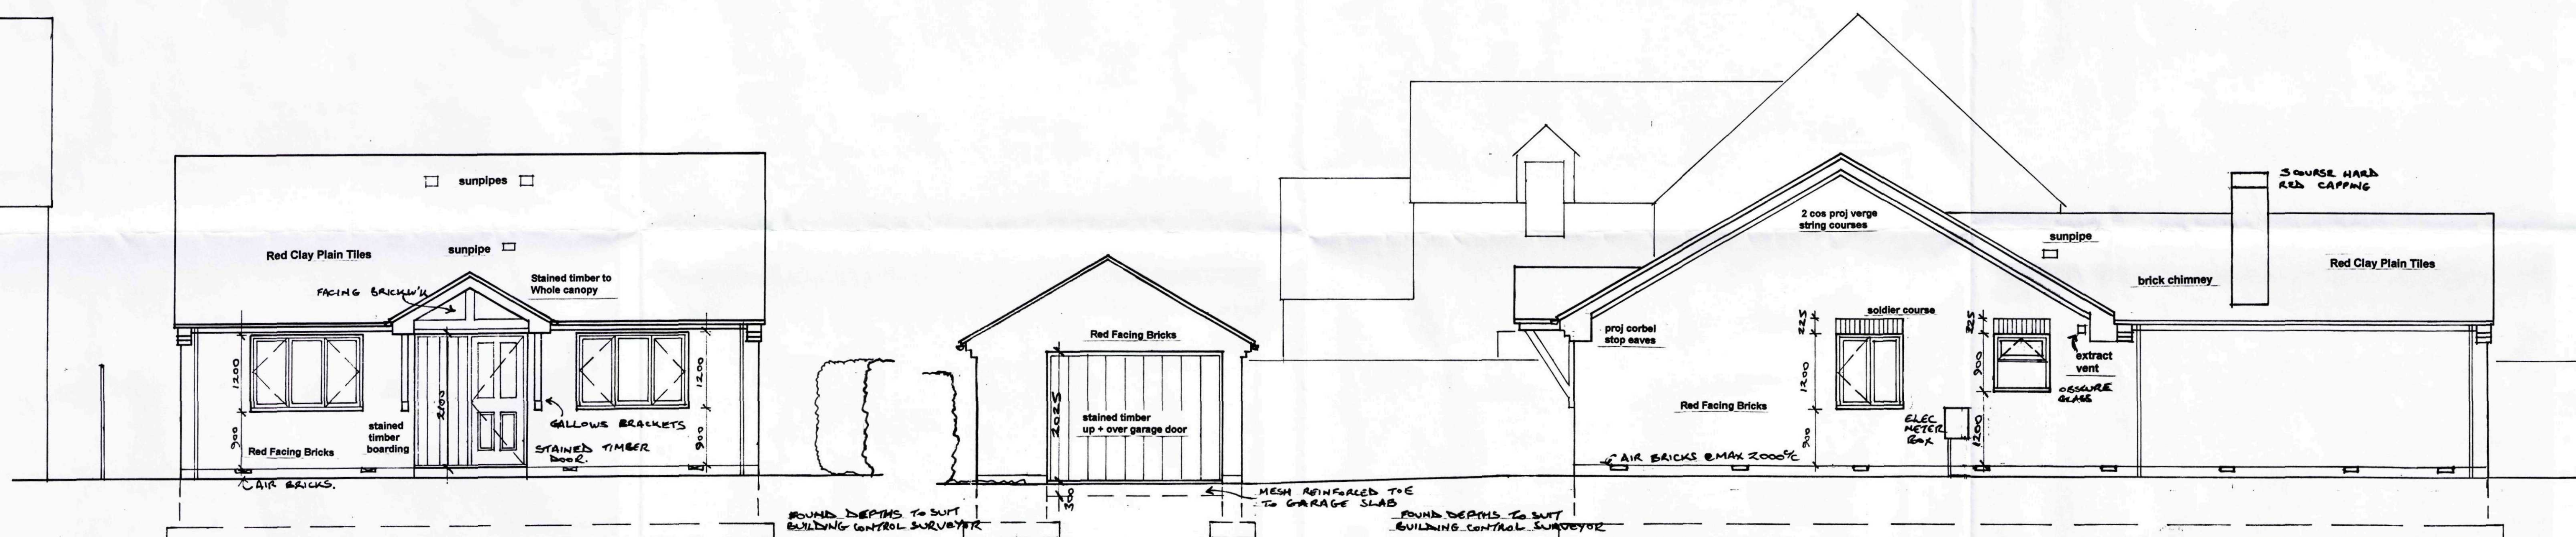


Front (South East) Elevation

North East Elevation

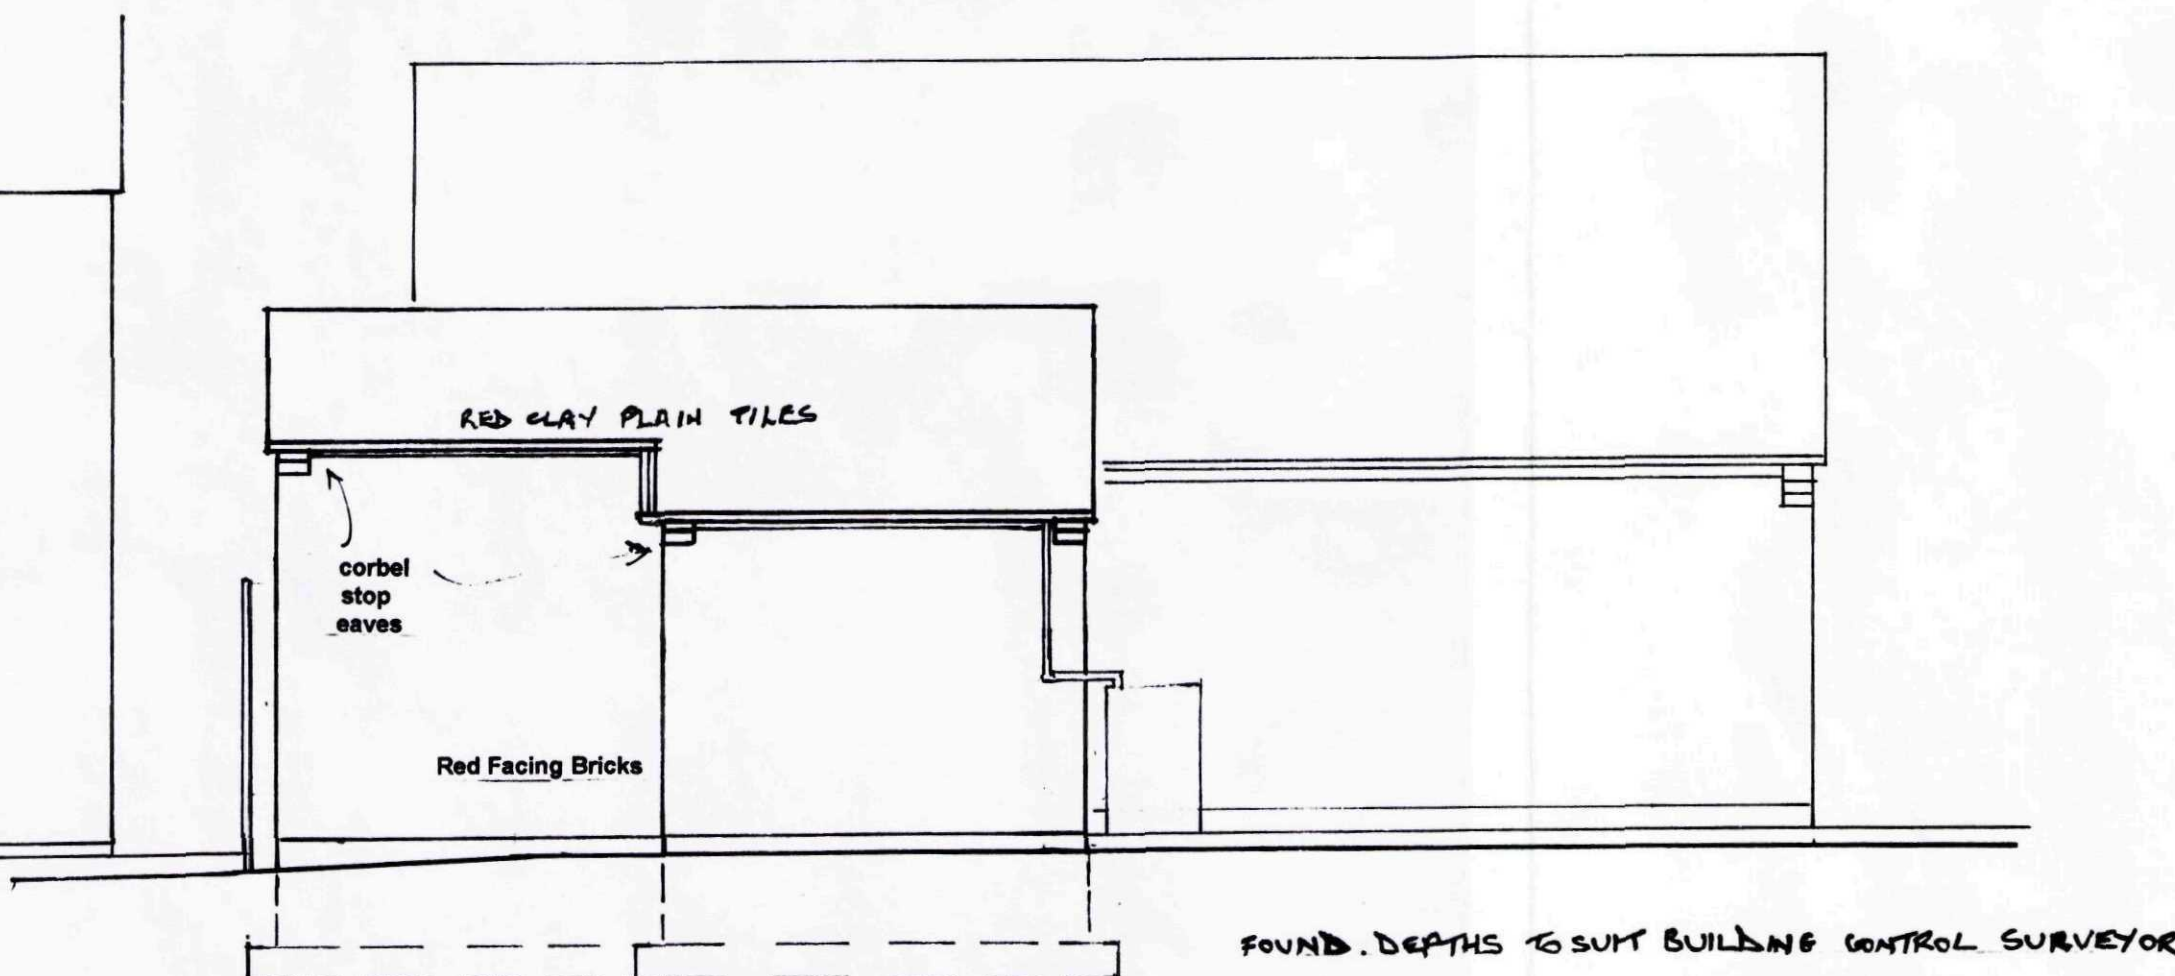

South East Elevation to Boundary

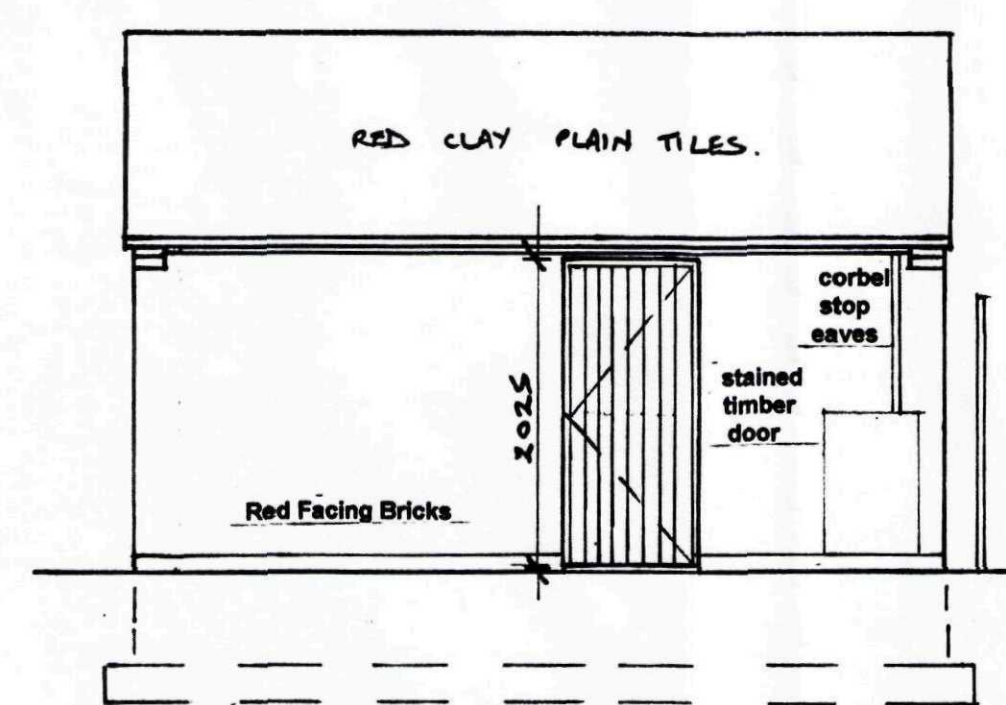

Garage NW Elevation



Gates to Poplar Drive

SHDC
Planning & Development
15 FEB 2010
Ref: 0120-10

REV E. FOUND DEPTH NOTED; AIR BRICK % - FRONT DOOR PLATFORM ADDED.
REV D. FOUNDS CHANGED. AIR BRICKS ADDED.
REV C. DIMENSIONS ADDED.

Materials:

Red facing bricks - HANSON CANTERBURY MULTI STOCK
Red clay plain tiles - MARLEY ACME FARMHOUSE BROWN
White UPVC windows + fascias
Black UPVC gutters & RWPs
Stained timber doors + boarding + porch canopy with gallow brackets


REV B: Garage roof altered
Rev A: Changes to 2 windows; garage enlarged; roof tiles changed to plain tiles; chimney, sunpipes & solar panels added.

Proposed Bungalow
Plot off Poplar Drive, Gosberton, Nr Spalding
to the Rear of Acacia House, 45 High Street
For Mrs C Vickers

Elevations
Scale: 1 : 50

Drg. 335/10E

A.A.Parr, M.A., Dip. Arch., RIBA, Chartered Architect
9, Tilton Drive, Oadby, Leics. LE2 5WW - 0116 2712625 - tony_a_parr@hotmail.com

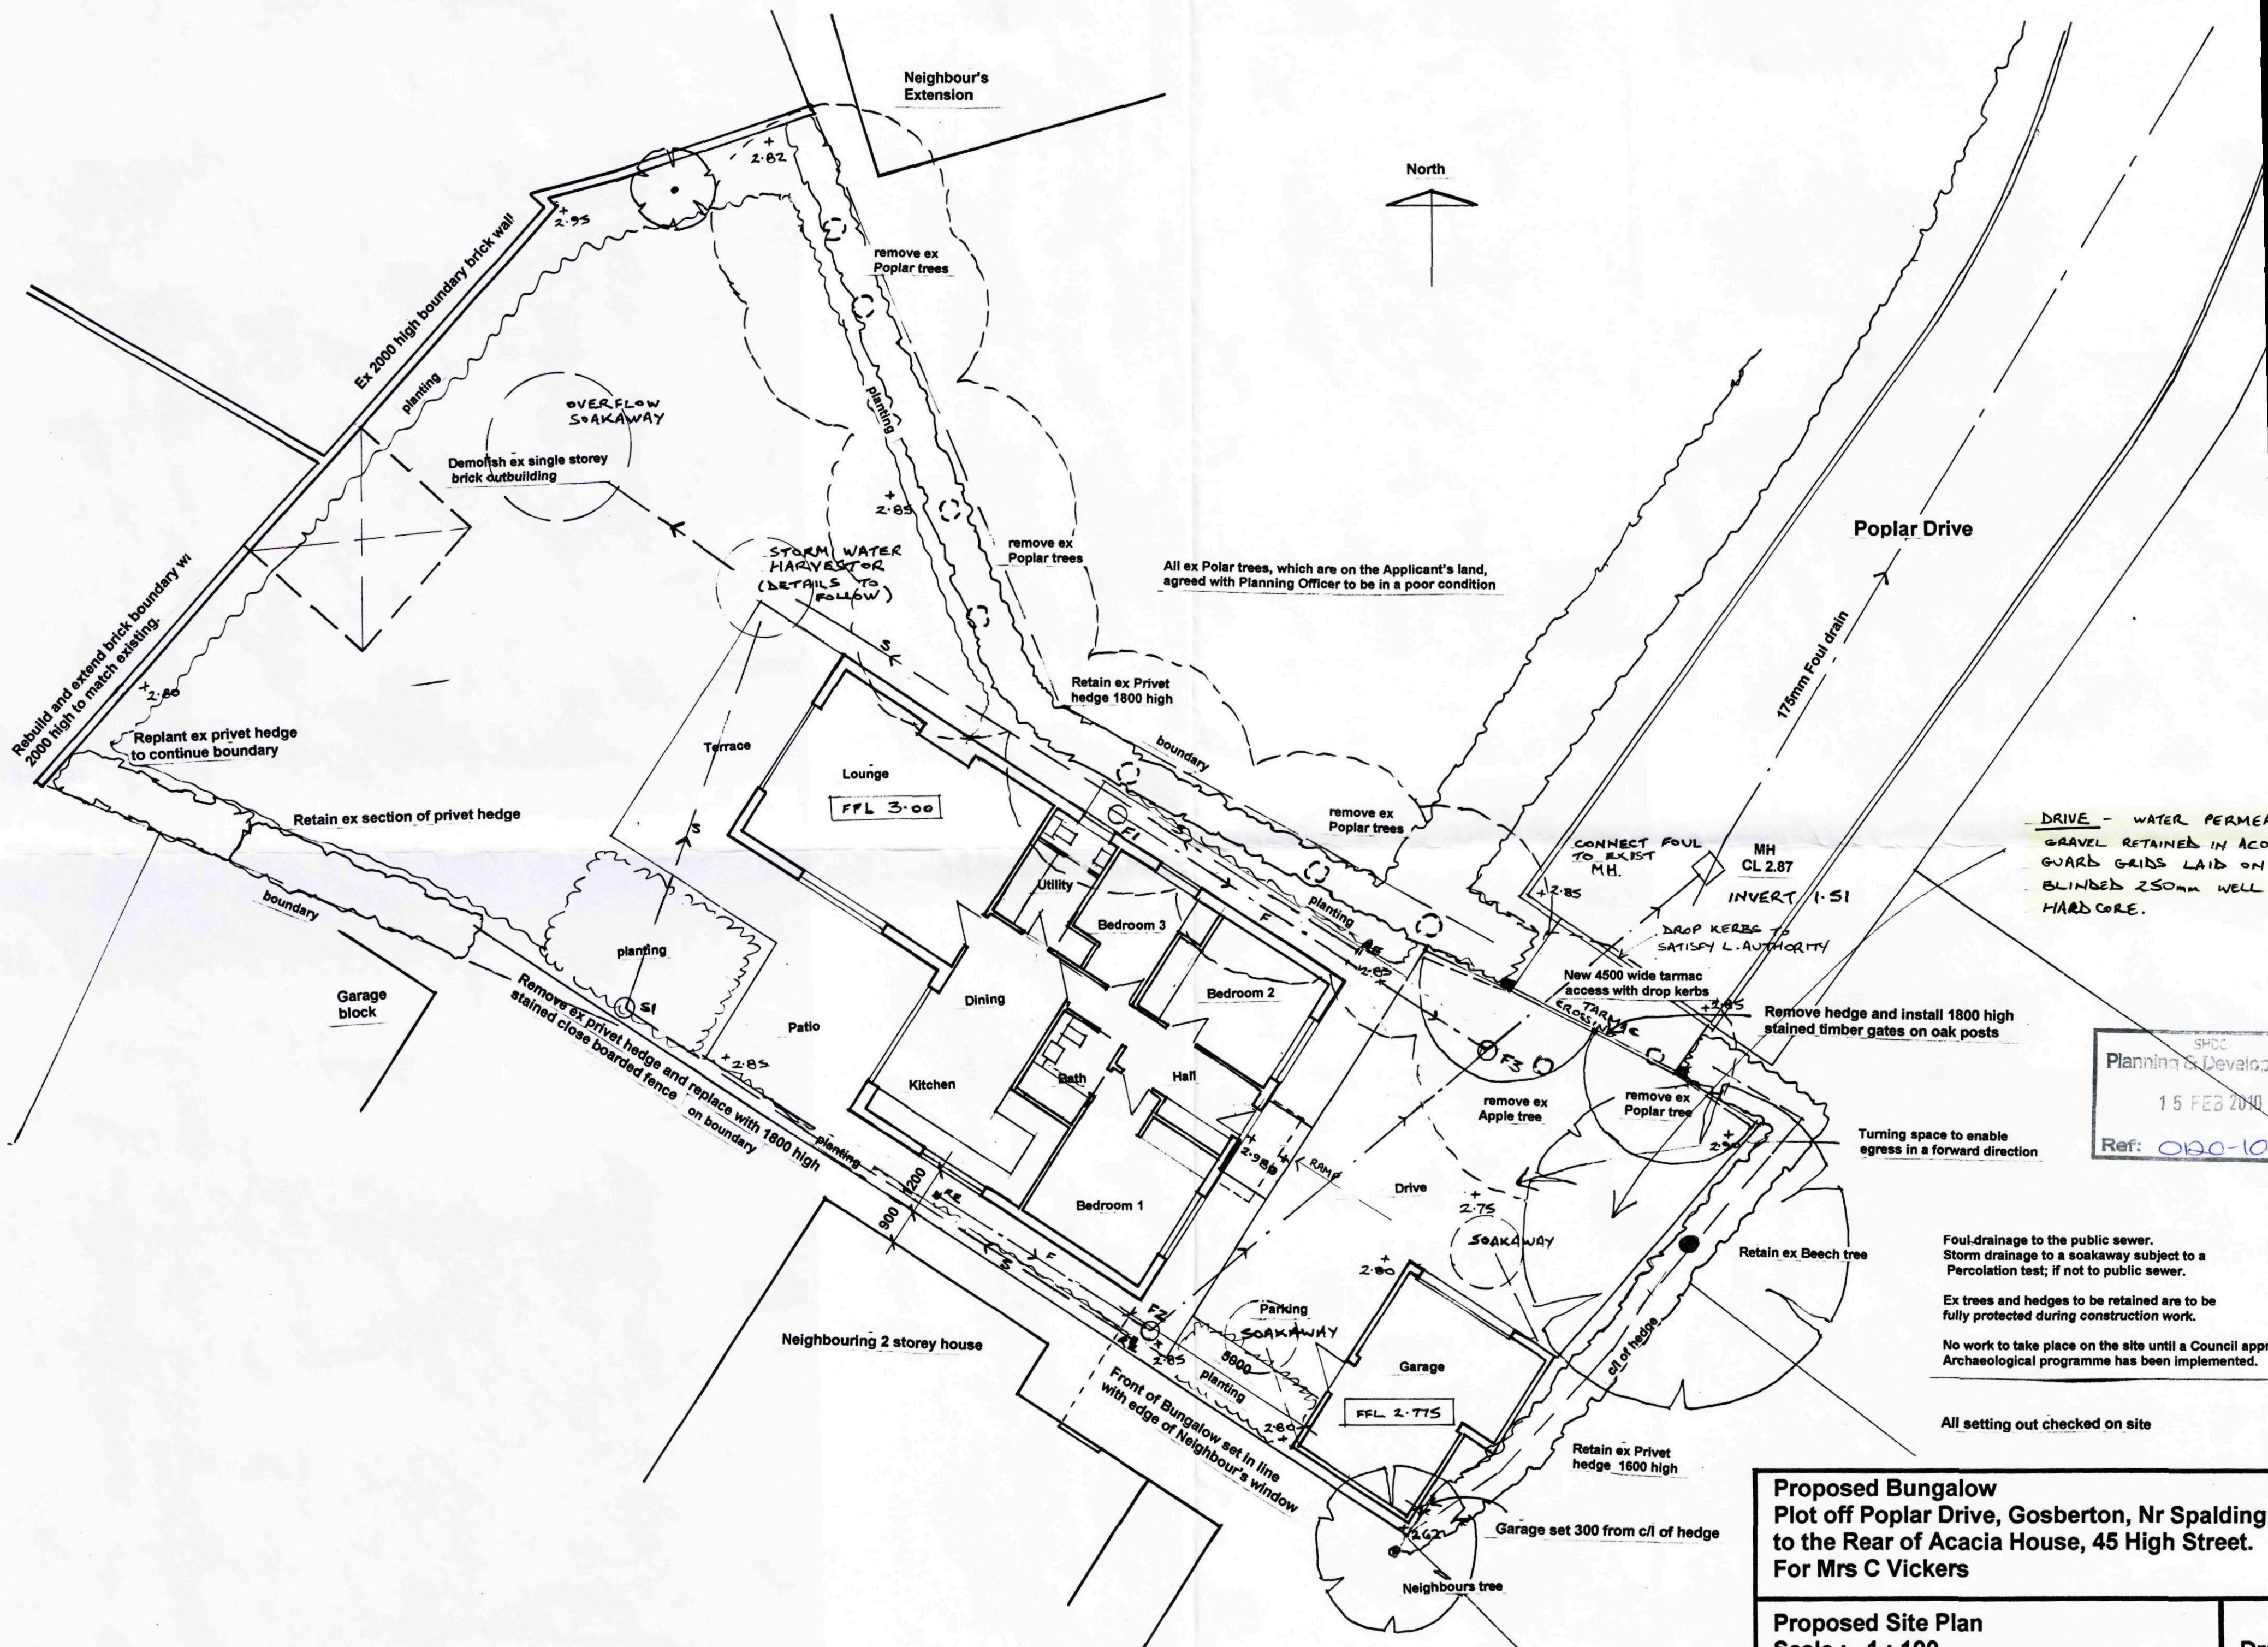

Proposed Bungalow
 Plot off Poplar Drive, Gosberton, Nr Spalding
 to the Rear of Acacia House, 45 High Street.
 For Mrs C Vickers

Proposed Site Plan
 Scale: 1 : 100

A.A.Parr. M.A., Dip. Arch., RIBA, Chartered Architect
 9, Tilton Drive, Oadby, Leics. LE2 5WW - 0116 2712625.-tony_a_parr