




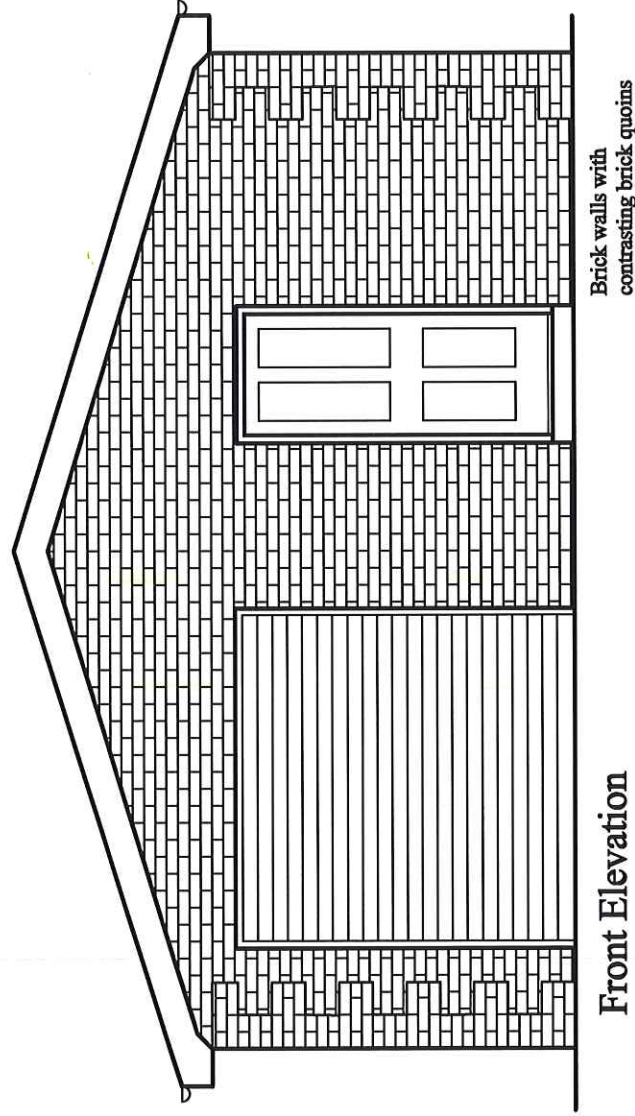

Front Elevation

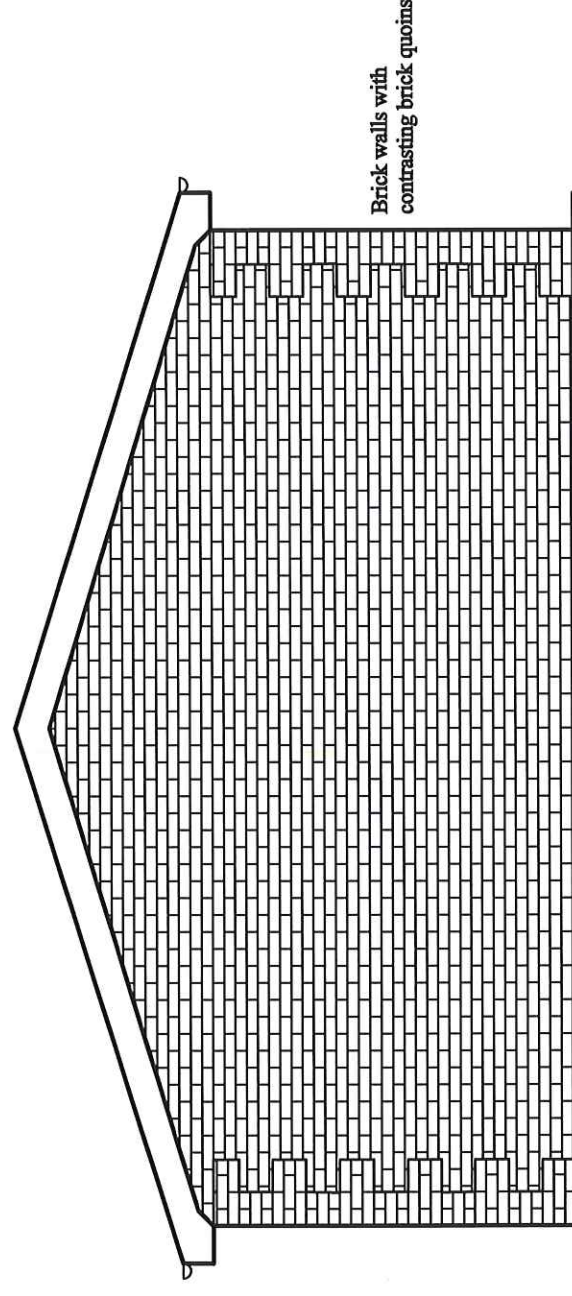

Rear Elevation

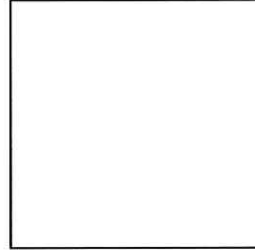

garage outline 1:200 garage outline 1:500
The above garage outlines can be used to trace
onto a site plan to locate the garage on the site



GaragePlans.co.uk

1 Thorndale Road North, Hillsborough Road, Carryduff, Belfast BT8 8HY Tel: 028 9081 4106
Mobile: 077 2007 7465 Email: info@garageplans.co.uk Website: www.garageplans.co.uk

Simon Benjamin	
Standard Garage 6m x 6m (6.6m x 6.6m Externally) Plan Set No 6060D17LSBT	Neldar Northgate Gosberton Spalding PE11 4LJ
Scale: 1:50	Serial No: 210032157024
Sheet No: 2 of 4	