


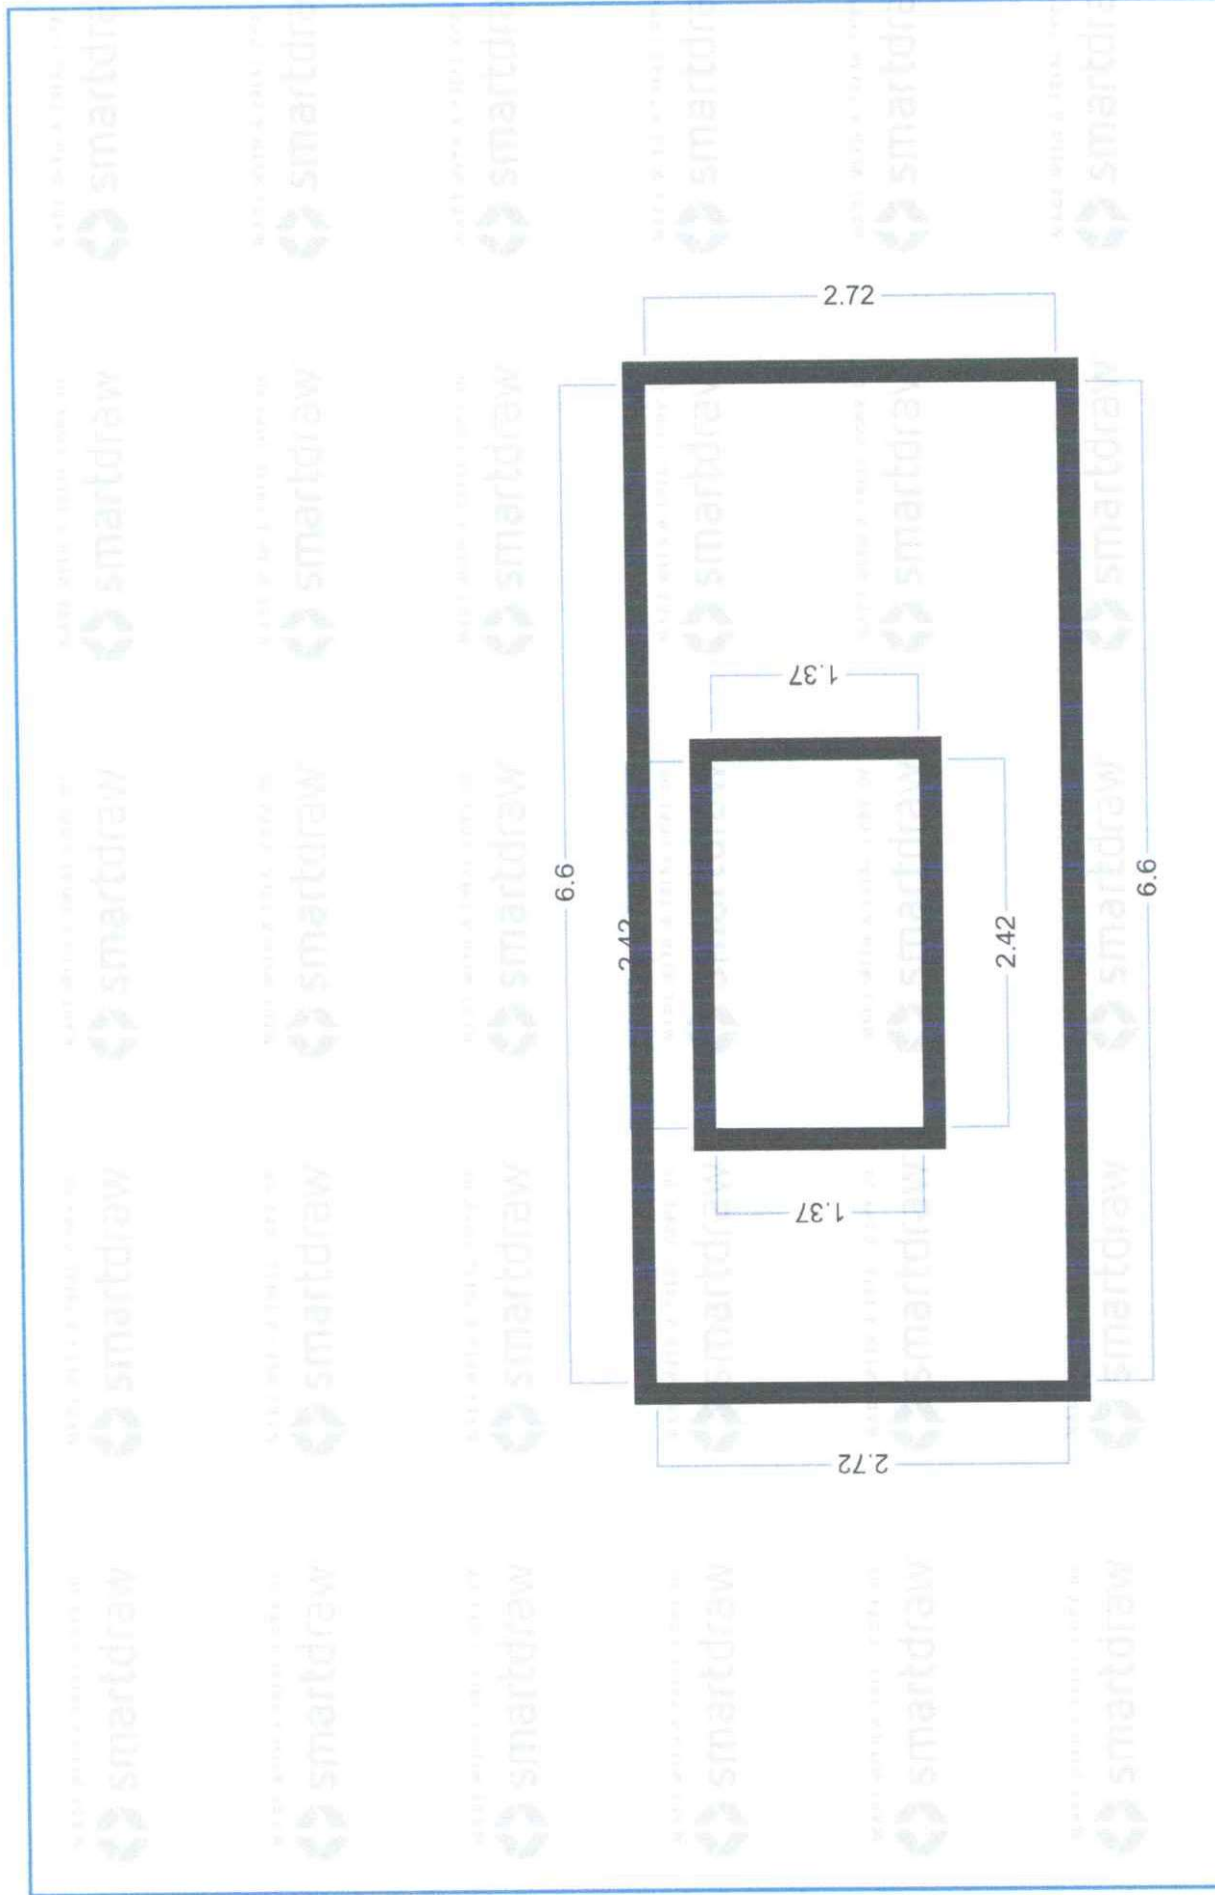

Site: Neldar, Northgate, Gosberton PE11 4LJ	Drawing: 3	Project: 0002	Drawn: Simon Benjamin	Notes:	Neldar Project 2	
Title: Side/South Elevation	Scale: 1:50	Date: 16/02/2022	Rev: A			