


Apex is 4.57 Metres

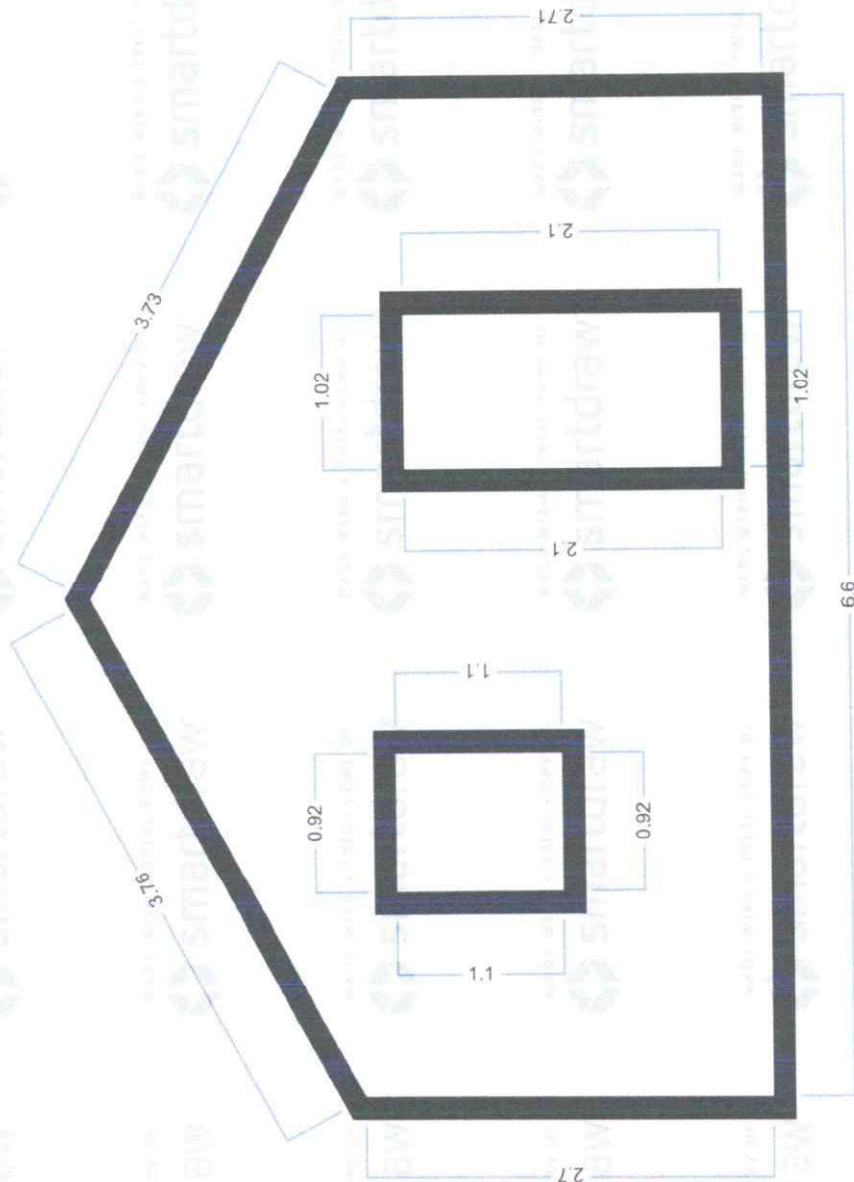

Site: Neldar, Northgate, Gosberton PE11 4LJ	Drawing: 4	Project: 0002	Drawn: Simon Benjamin	Notes:	Neldar Project 2
Title: Back/West Elevation	Scale: 1:50	Date: 16/02/2022	Rev: A		