


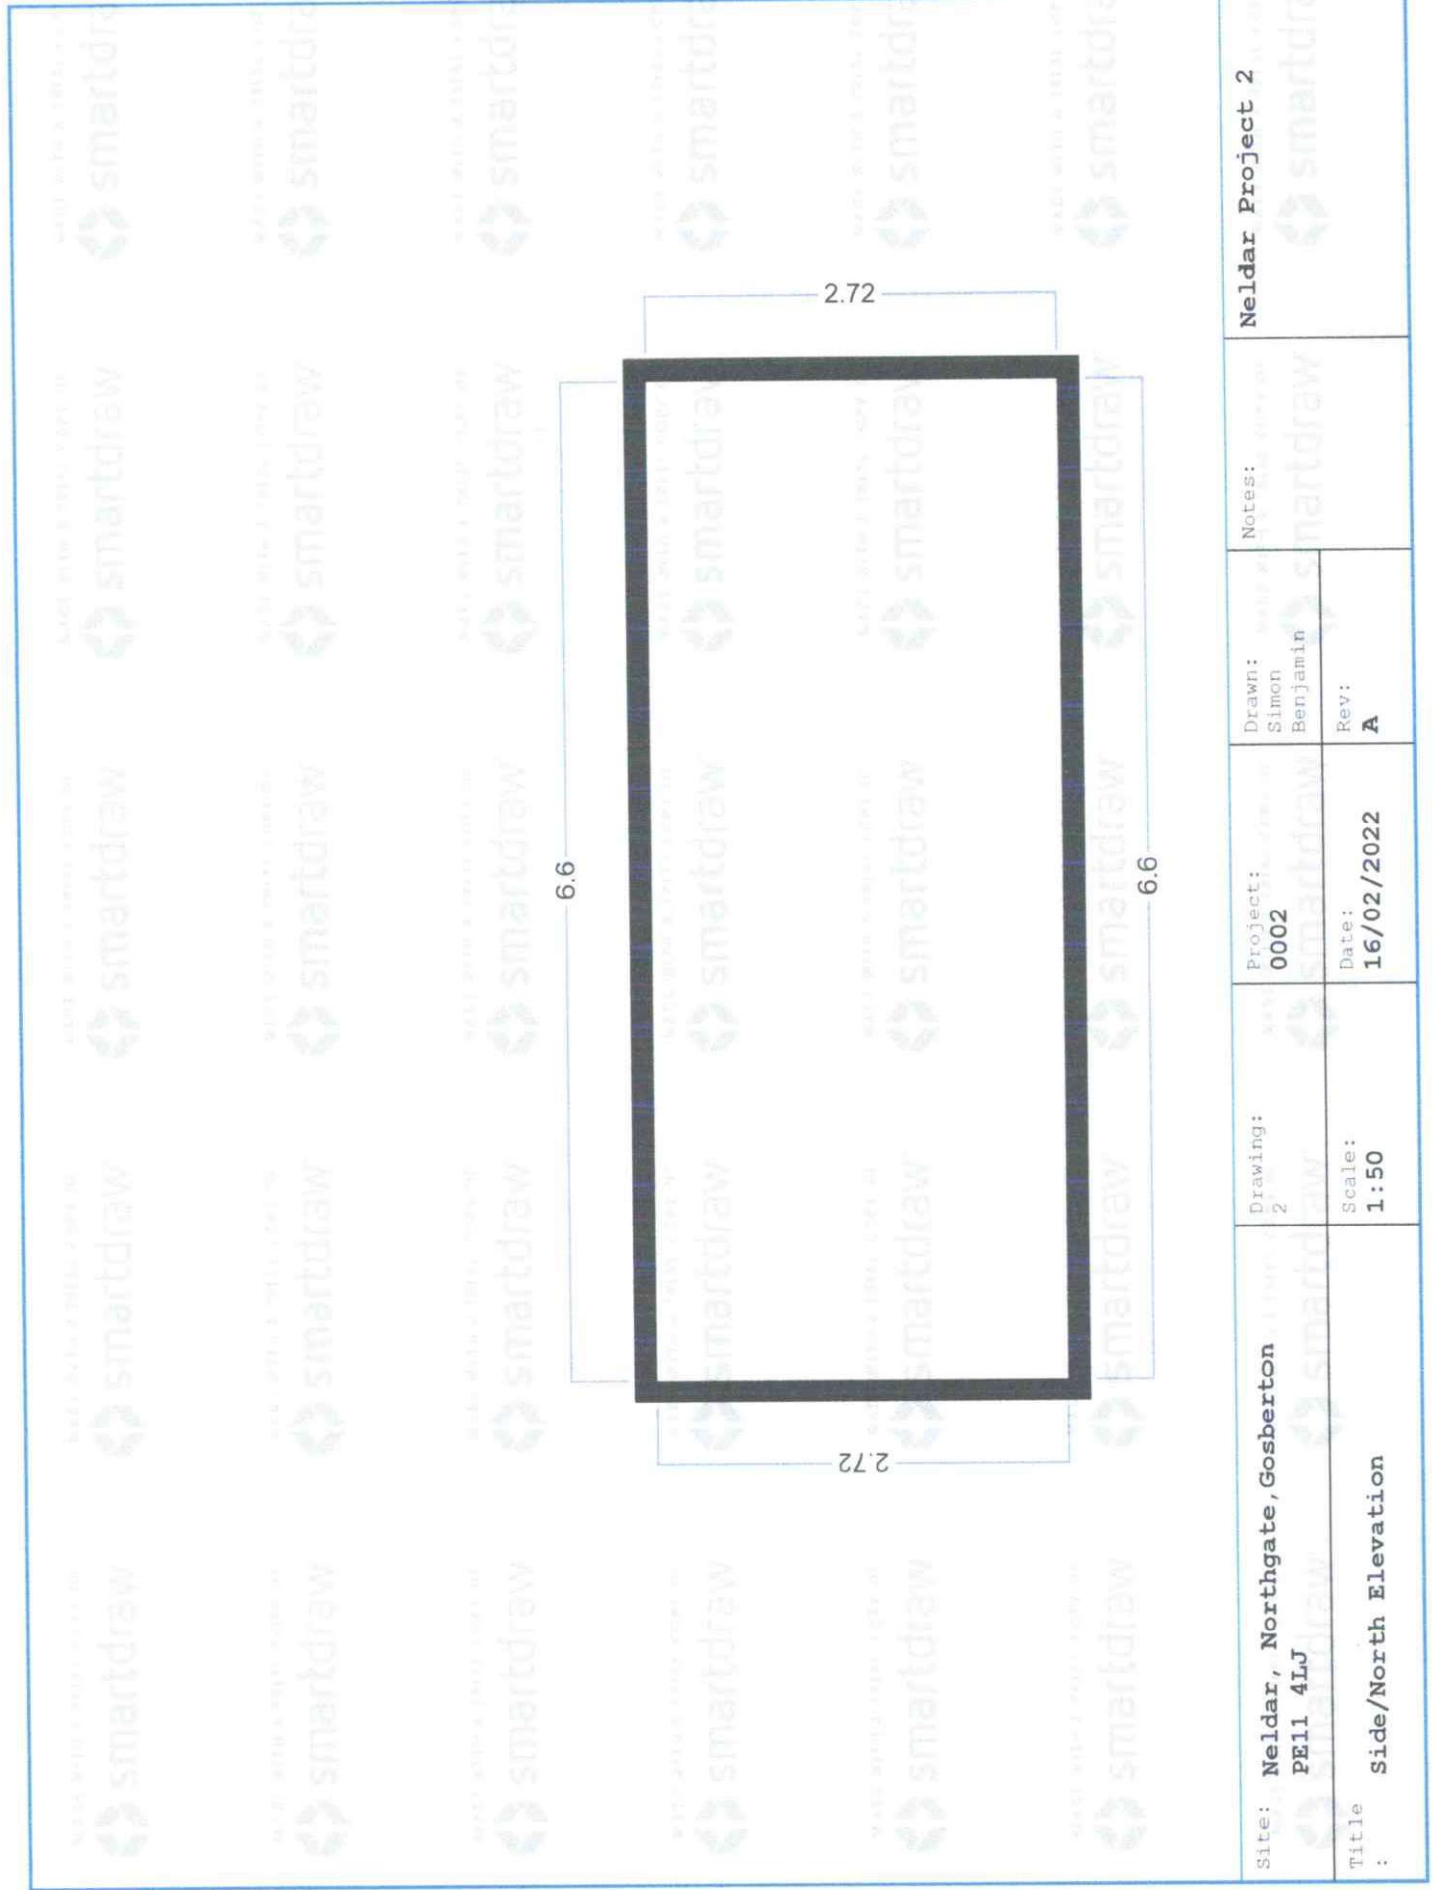

Site: Neldar, Northgate, Gosberton PE11 4LJ		Project: 0002		Drawn: Simon Benjamin		Notes:		Neldar Project 2	
Title: Side/North Elevation		Date: 16/02/2022		Rev: A					