



© Shayne Andrews Design And Architecture Ltd.
All Rights Reserved.
This Drawing And The Design It Represents Are
The Property Of Shayne Andrews Design And
Architecture Ltd. And Are Protected By Copyright.
It May Not Be Reproduced, Copied, Or Used In
Whole Or In Part For Any Purpose Other Than That
For Which It Was Issued, Without Prior Written
Consent. The Drawing Must Not Be Scaled. All
Dimensions Are To Be Verified On Site.

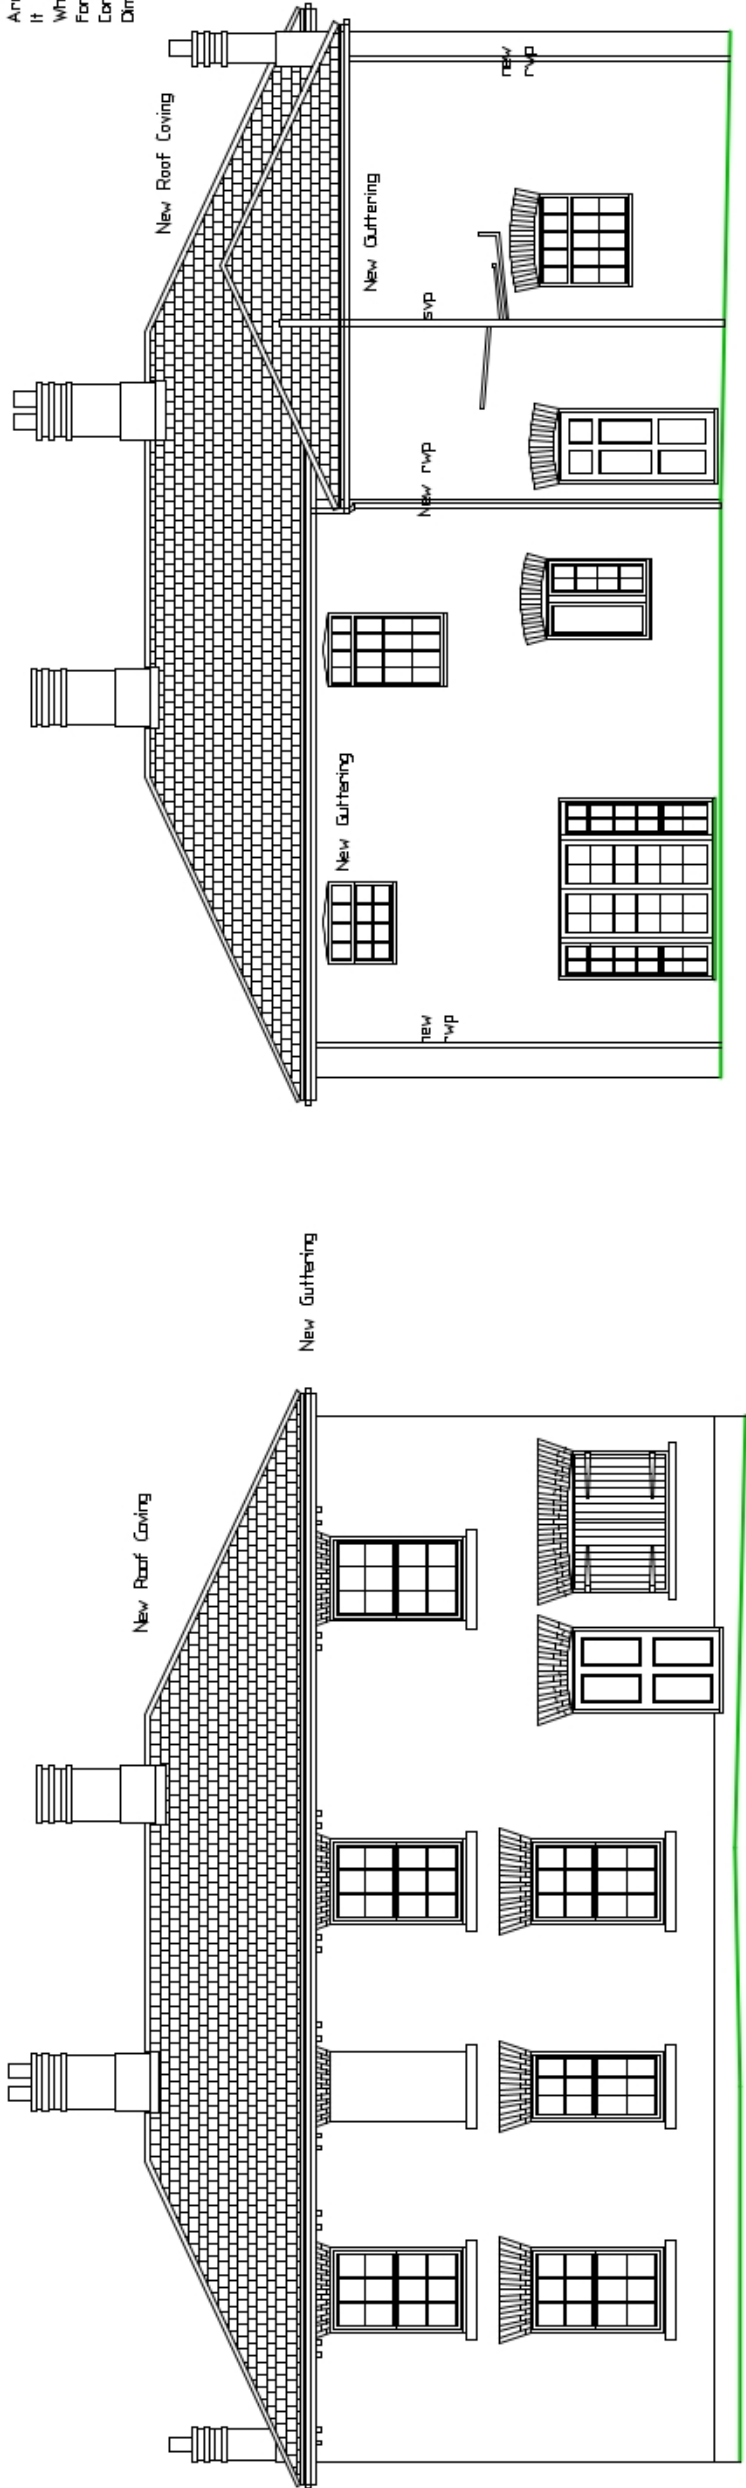

FRONT ELEVATION

REAR ELEVATION

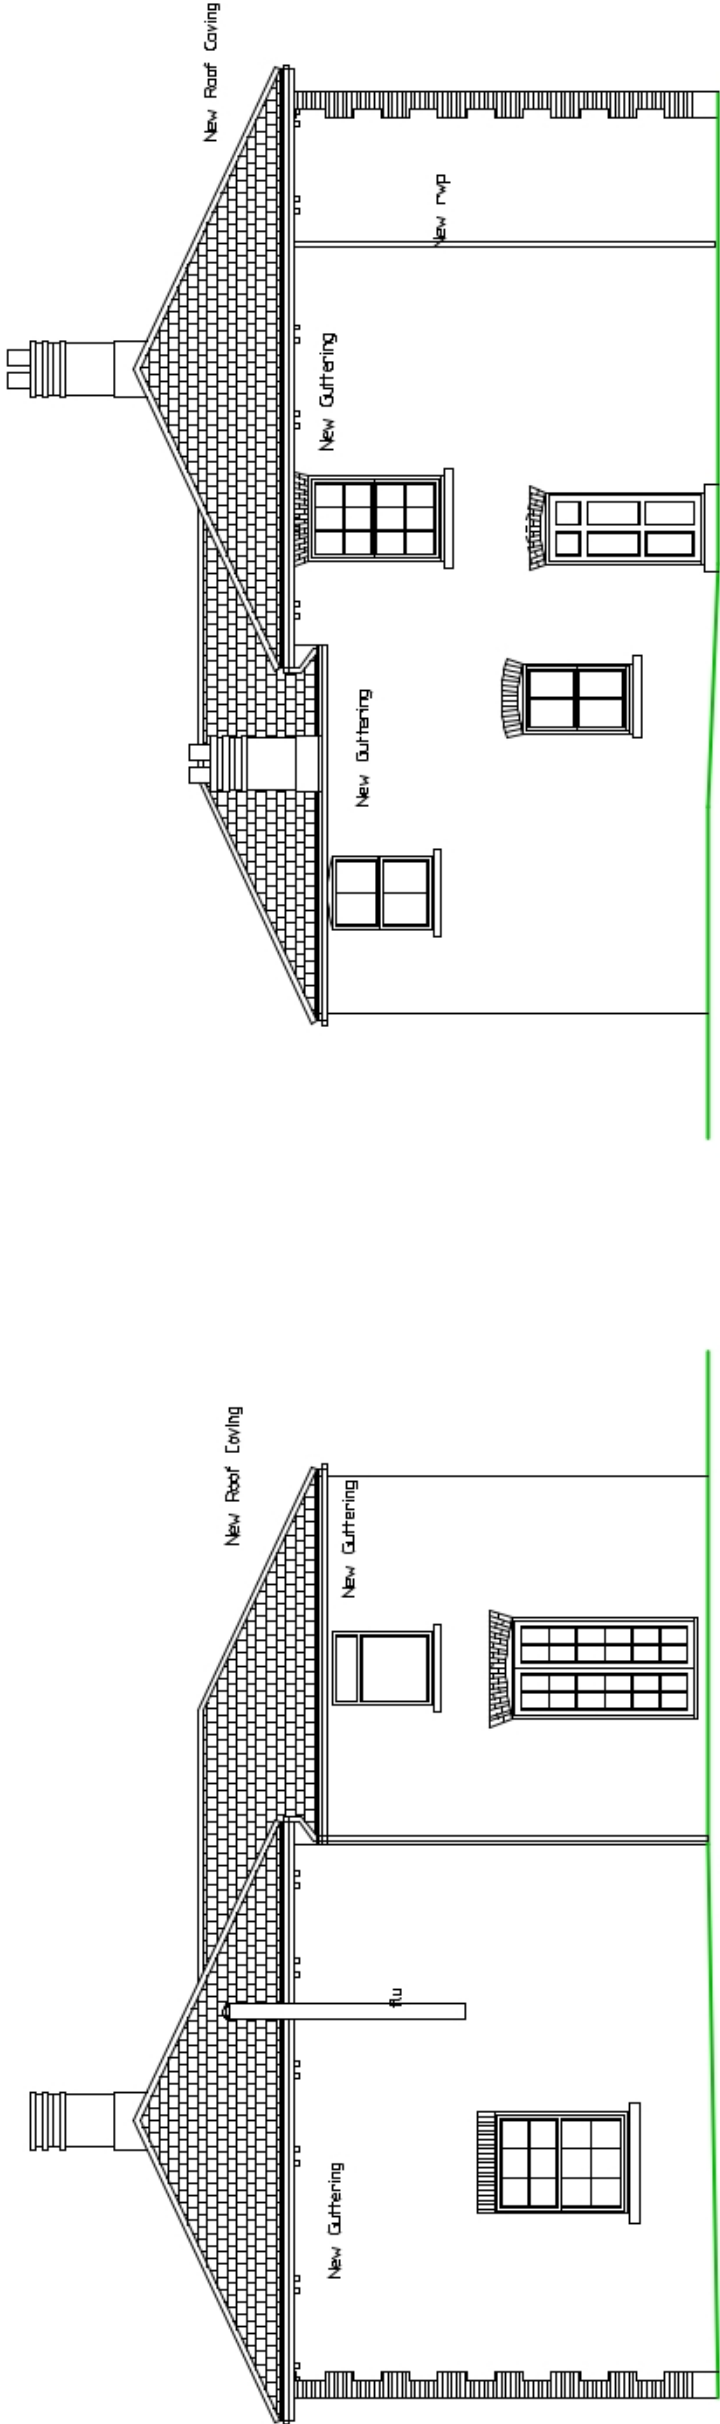

SIDE ELEVATION

SIDE ELEVATION

Shayne Andrews Design And Architecture Ltd.
Tele No. Mob. 07713008441
E-Mail: Shayne@Designandarchitectureltd.co.uk
ShayneAndrews@DesignAndArchitectureLtd.co.uk
Registered address: 10a High Street, Market Deeping, PE6 8EB

CONTRACT
Mr. and Mrs Wildman
57-59 Salem Street,
Gosberton
Lincs, PE11 4NQ.

DRAWING TITLE
Proposed Details

SCALE	1:100	Camp Reg No. 06969616
DATE	MAY 2026	DRAWN BY S.Andrews
JOB NO.	5A/ICTR/022/25	SHEET NO. REV
		PP/SB/01/02