



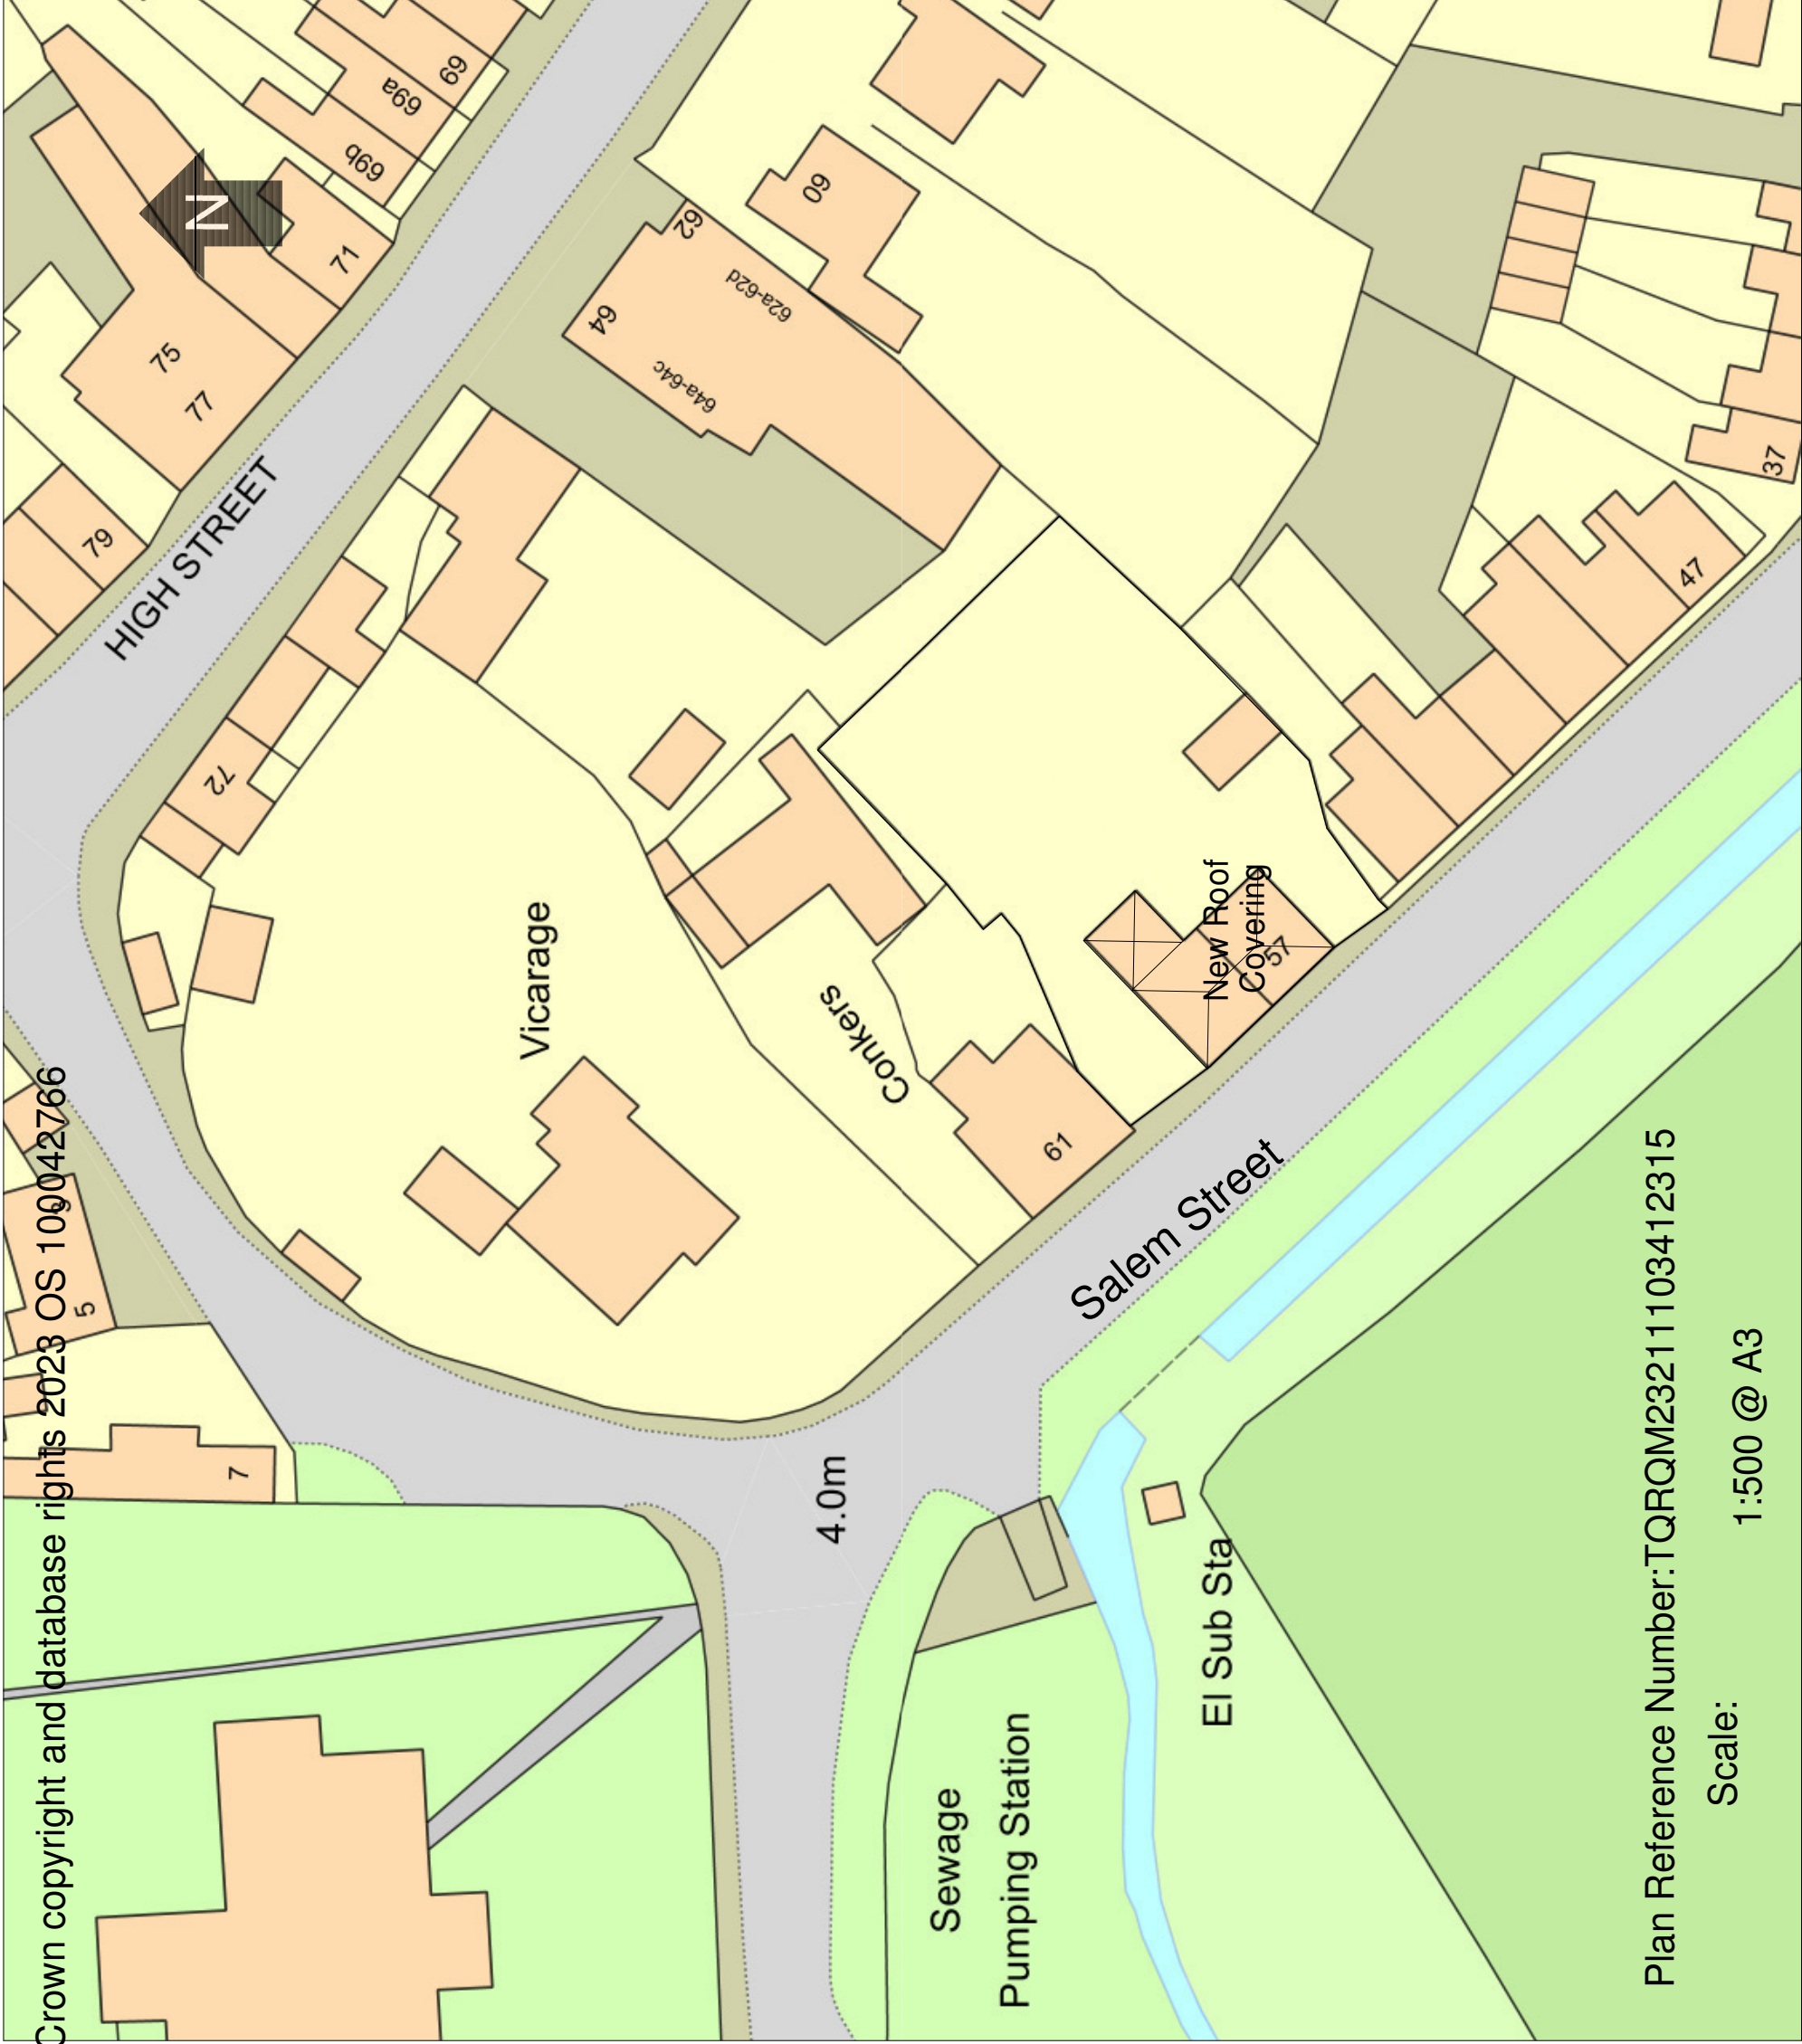

Plan Reference Number:TQRQM23211103412315

Scale: 1:500 @ A3

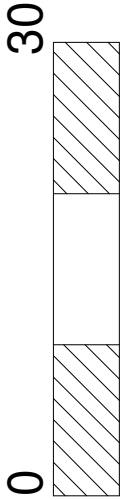

SITE PLAN

