


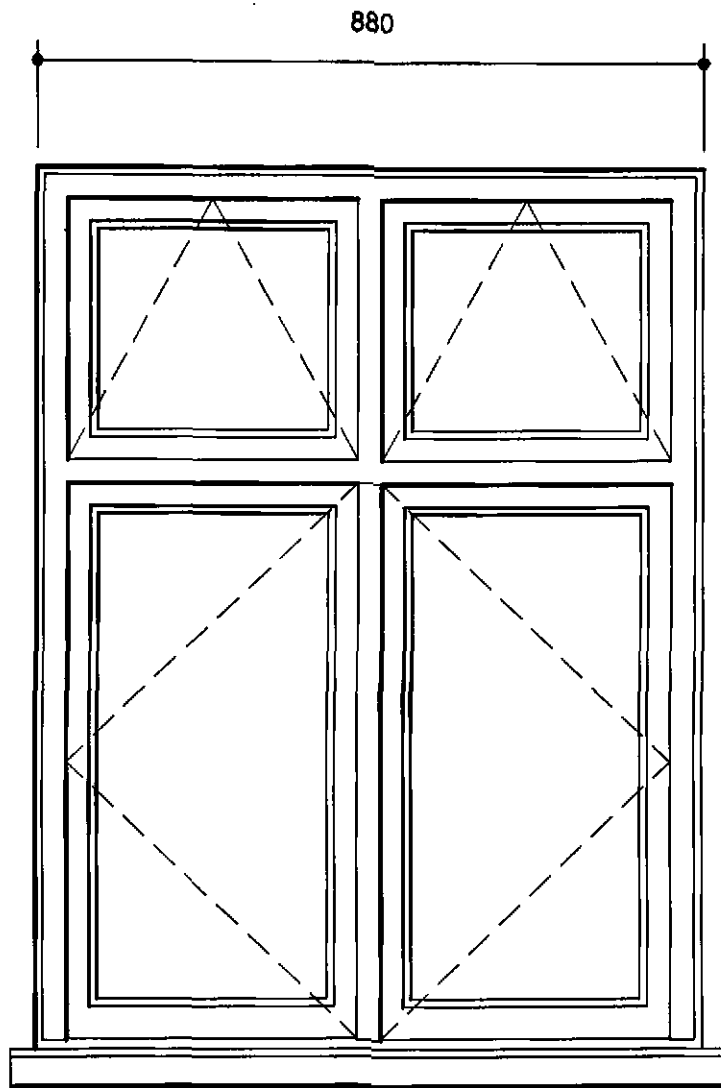


NB. Bottom casements to have a false centre mullion to permit full width clear opening in accordance with Building Regulations for fire egress.

Windows to be painted softwood

Actual opening dims to be taken from site prior to manufacture

Front Elevation

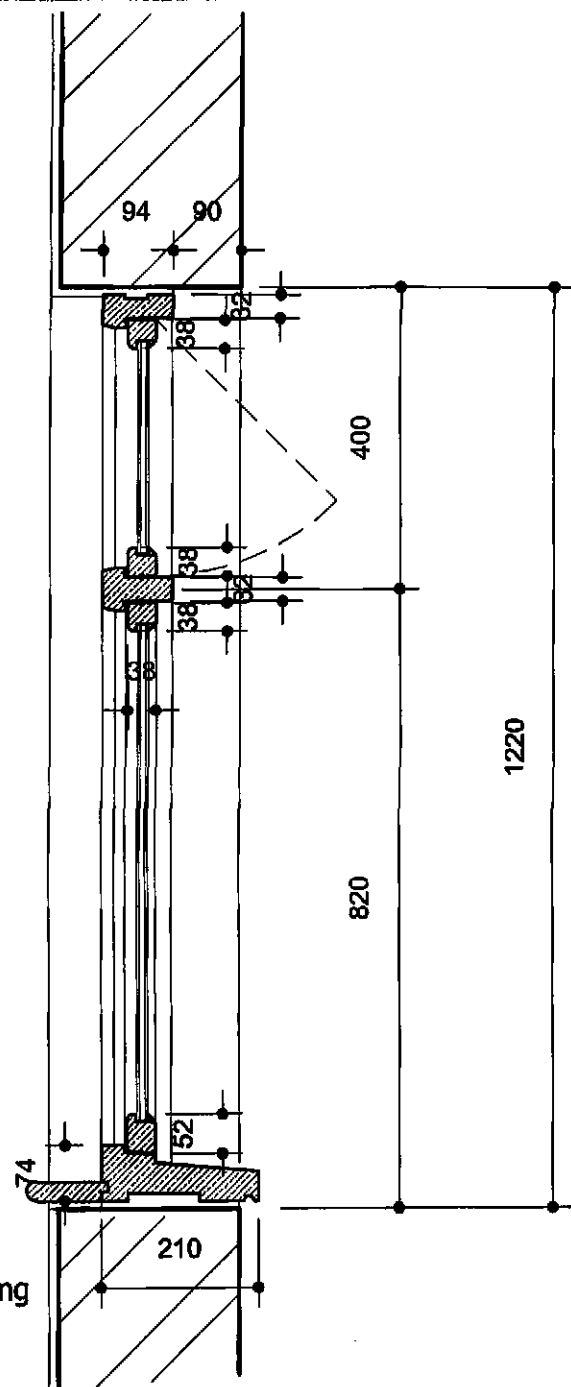

Typical Section

Revision	A	Date	Drawn	Description
----------	---	------	-------	-------------

Client: Mr R Hussain

Project: Proposed Alterations to 1 Spalding Road, Gosberton

Drawing: Revised Condition Compliance Drawing - Condition 3

Scale: 1:10

Drawn: TAC Date: 06/03/2012

Drawing No. 11/289/PA/007