
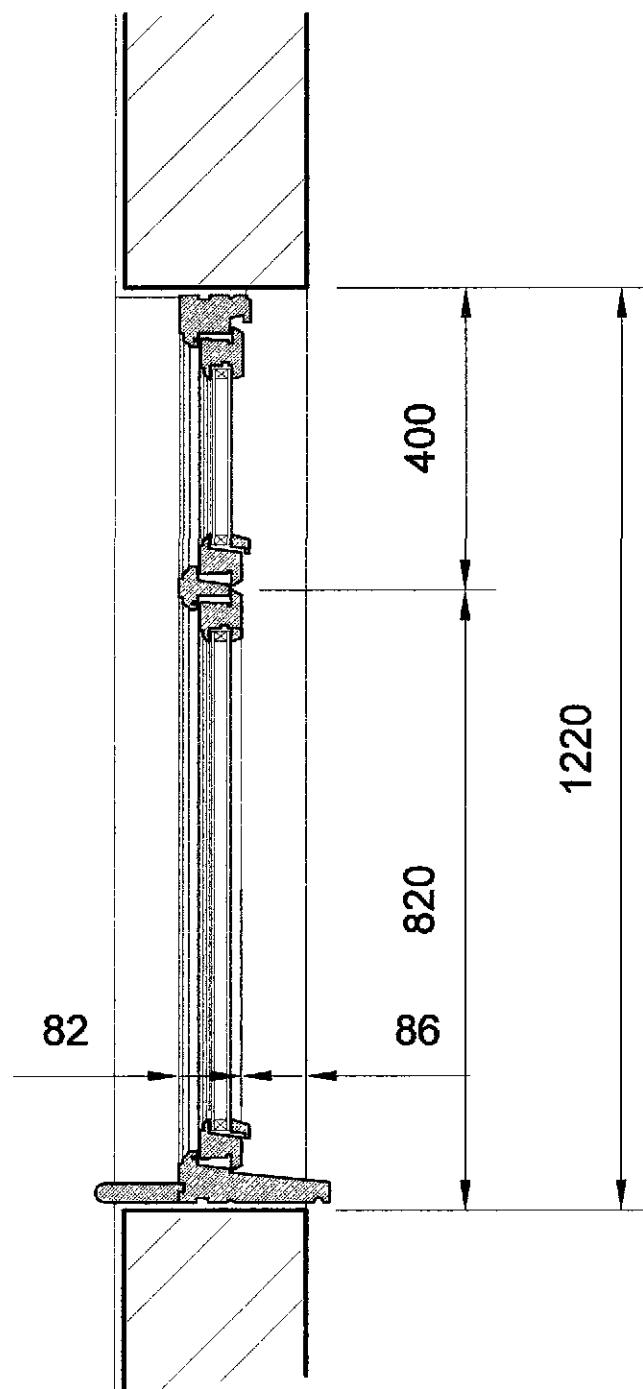
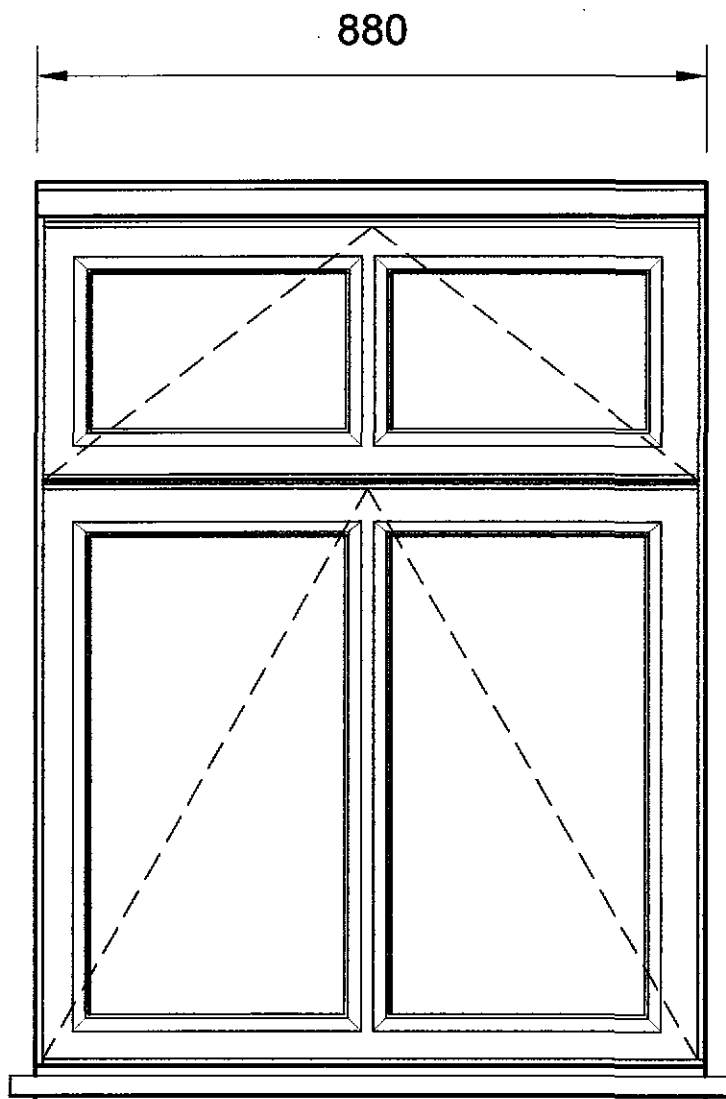


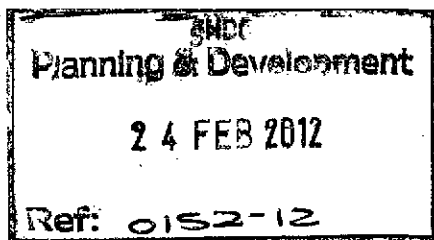

NB. All windows to be top hung opening out.
Bottom pane to permit fire escape as required
by Building Regulations.

Windows to be painted softwood

Actual opening dims to be taken from site prior to manufacture

Front Elevation

Typical Section

Revision	A	Date	Drawn	Description
----------	---	------	-------	-------------

Client Mr R Hussain


Project Proposed Alterations to 1 Spalding Road, Gosberton

Drawing Condition Compliance Drawing - Condition 3

Scale 1:10

Drawn TAC

Date 22/02/2012

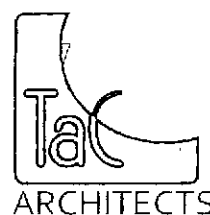

Drawing No. 11/289/PA/005