




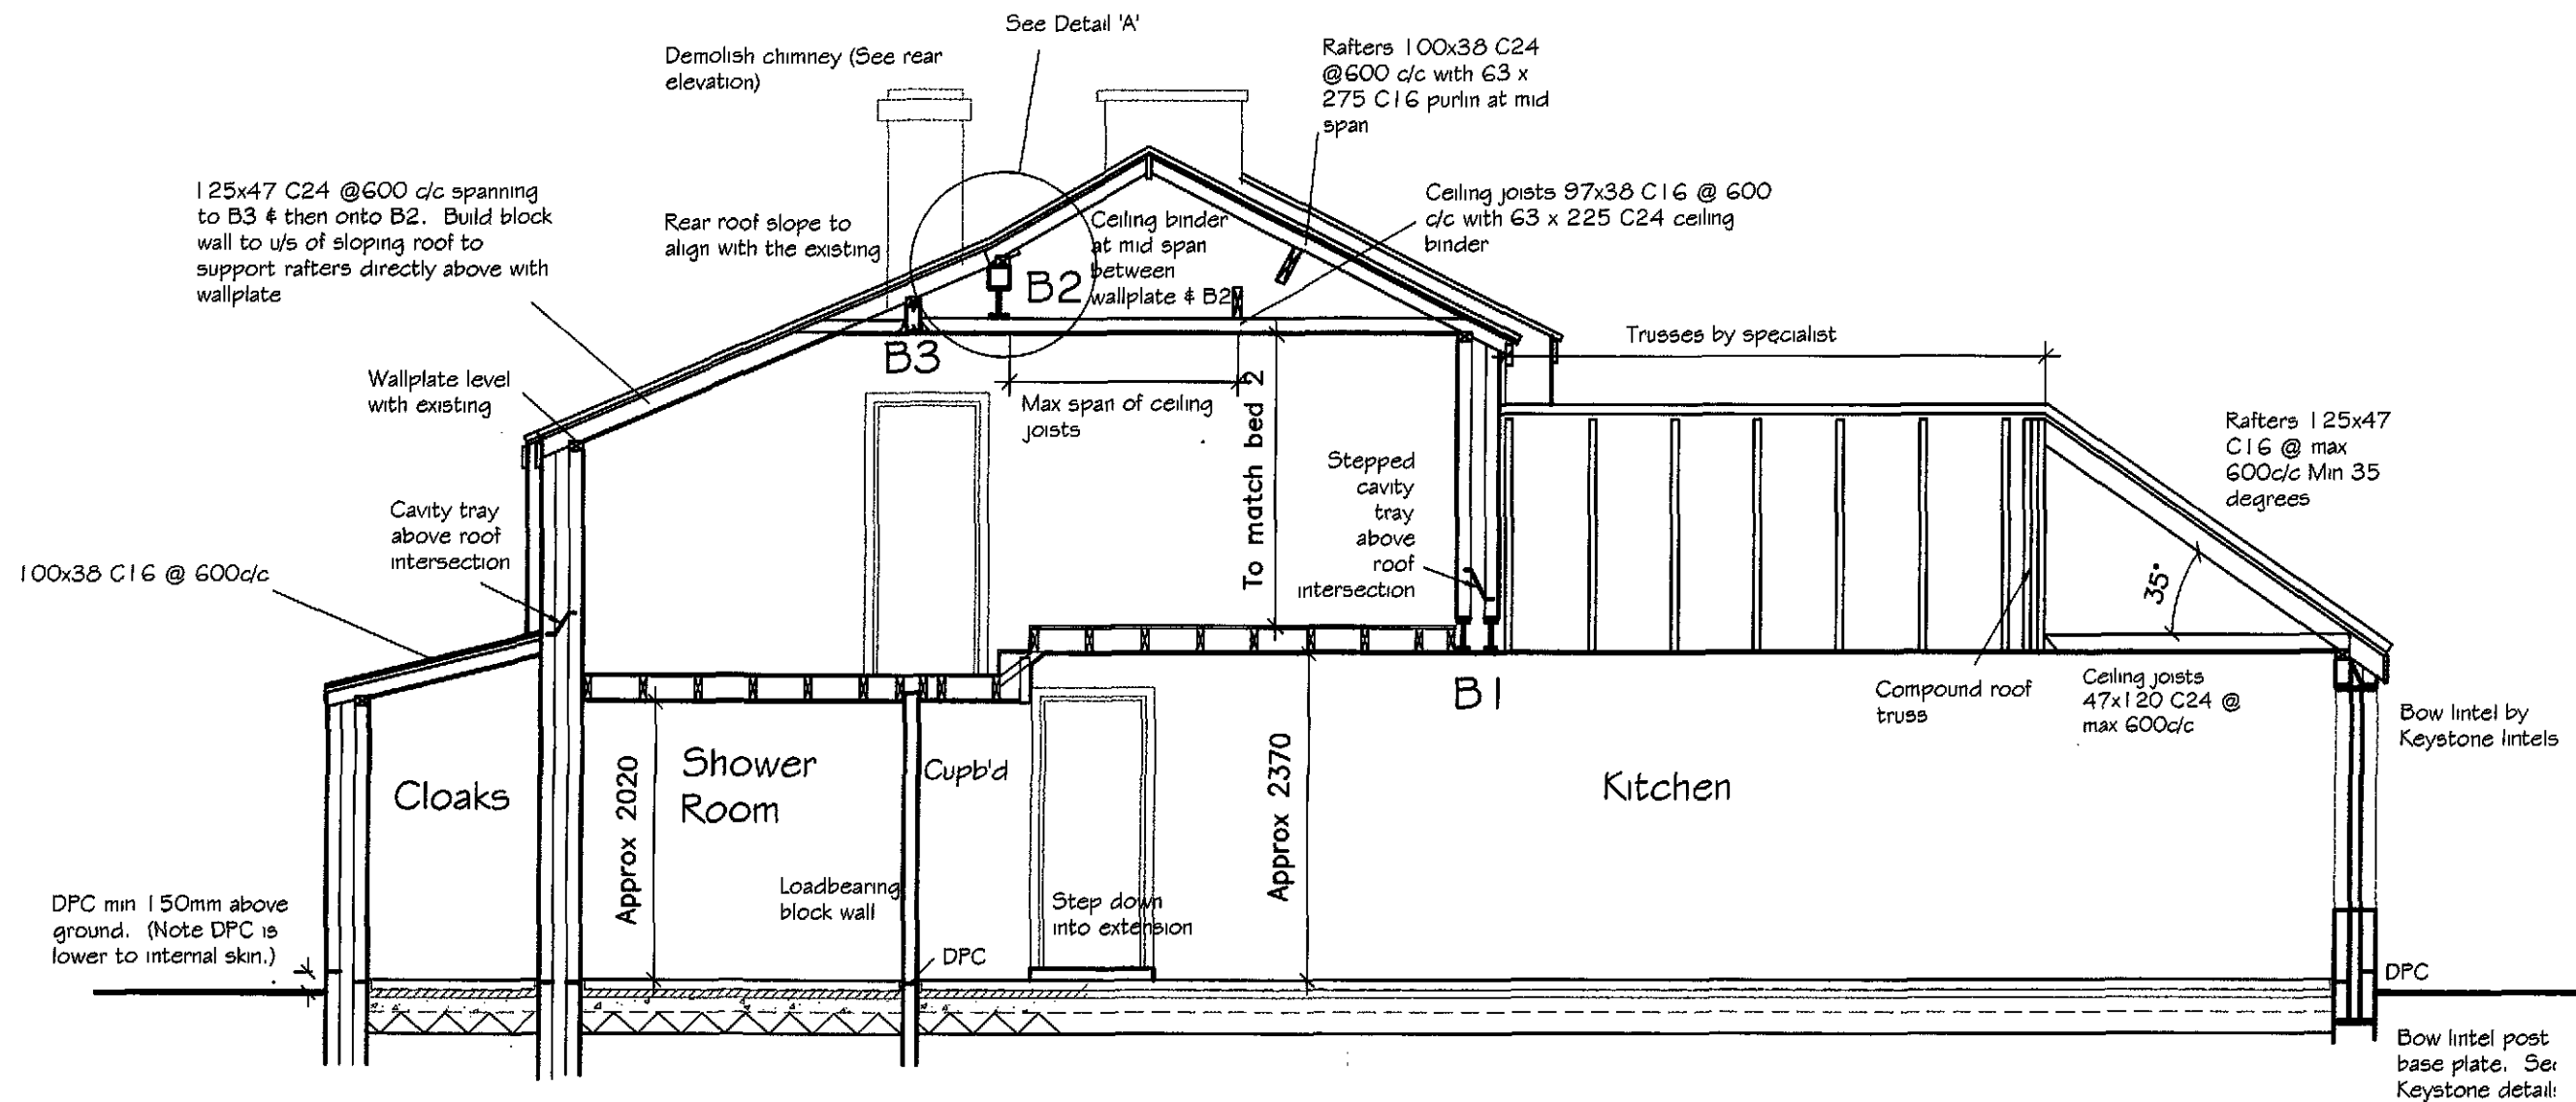


SECTION A - A

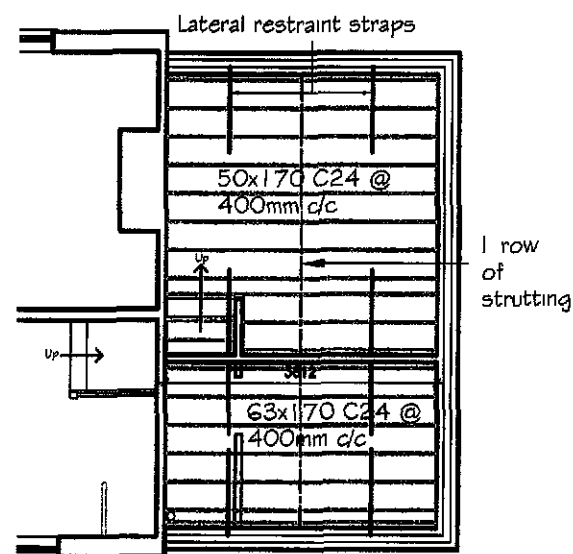

FLOOR JOIST PLAN

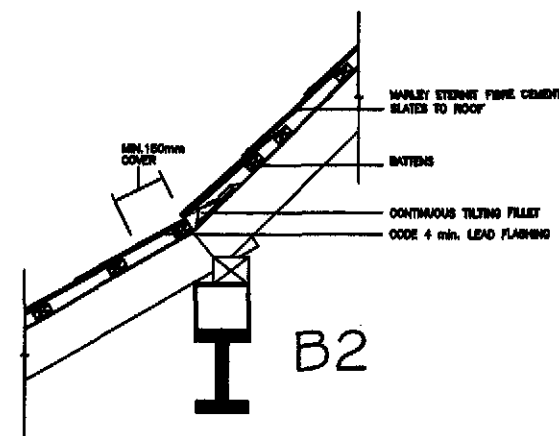

DETAIL 'A' (Change of pitch)

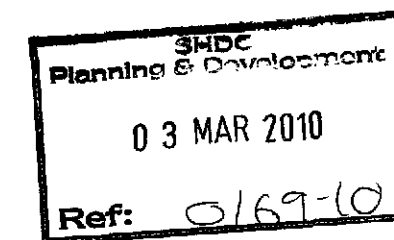

AMENDMENT A FEB 2010
WINDOW OMITTED FROM SECTION DRAWING

M2

M2 BUILDING CONSULTANTS LLP
8 Teal Grove, Cowbit, Spalding, Lincs. PE12 6XG
Tel: (01406) 380139
Email: info@m2-buildingconsultants.biz

PROJECT
PROPOSED EXTENSION & GARAGE AT FARM COTTAGE CHEAL ROAD
GOSBERTON SPALDING PE11 4JG MR & MRS RIDDICK

DRAWN
GM

DATE
AUGUST 2009


SCALE
1:50, 1:100 & 1:20

DRAWING TITLE
PLAN AS PROPOSED


DWG NR.
LOC 343.45.09 / 10 A

The contractor is to check all measurements on site before commencing work. Do not scale from this drawing. Read plans in conjunction with engineers details.

This drawing is the copyright property of M2 Building Consultants LLP.

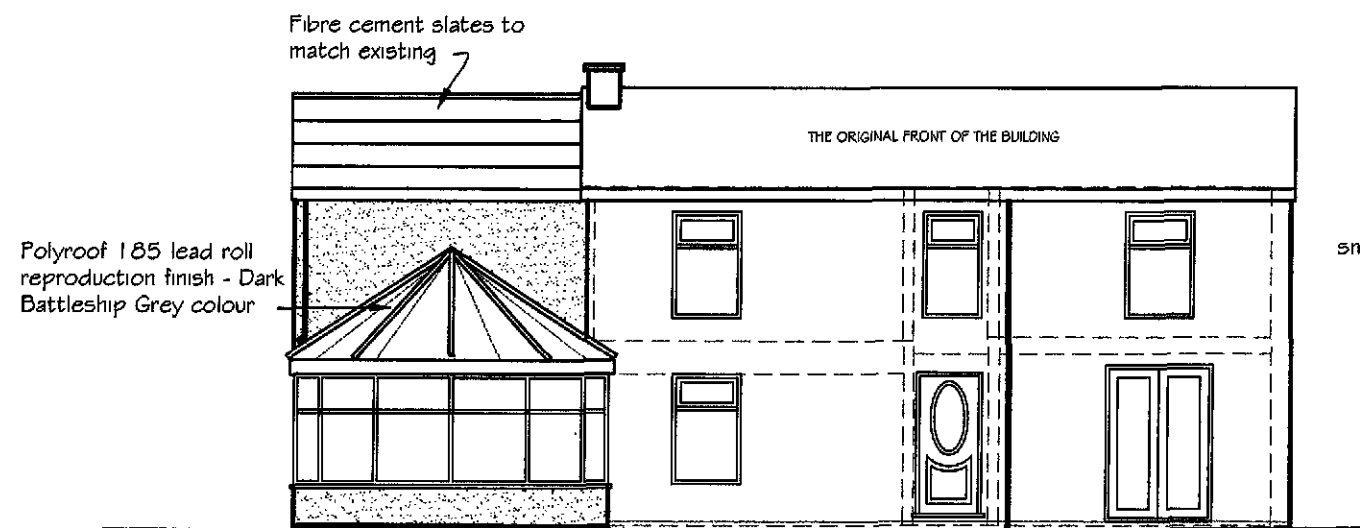

EAST ELEVATION

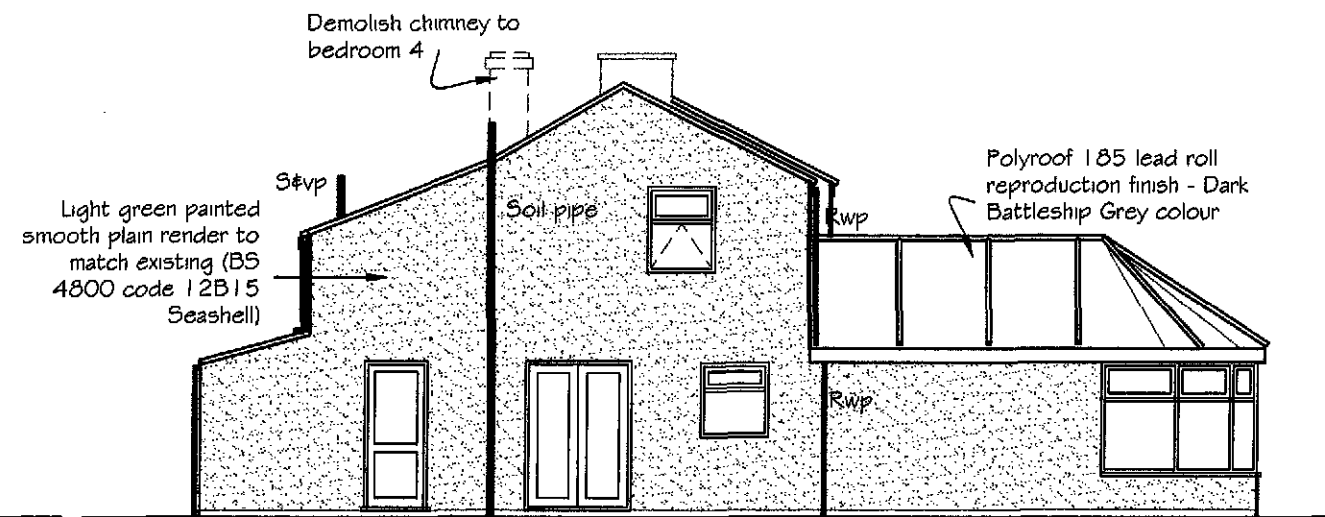

SOUTH ELEVATION



WEST ELEVATION

Polyroof 185 lead roll reproduction finish - Dark Battleship Grey colour



NORTH ELEVATION

SHDC
Planning & Development
03 MAR 2010
Ref: 0169-10

AMENDMENT A FEB 2010
PLAIN TILED ROOF COVERING TO SINGLE STOREY EXTENSION CHANGED TO POLYROOF 185
WINDOW ON NORTH ELEVATION CHANGED TO DOOR
SINGLE STOREY ROOF COVERING TO WEST ELEVATION CHANGED FROM FELT TO POLYROOF 185
COLOUR OF RENDER TO MATCH EXISTING CONFIRMED AS SEASHELL

M2

M2 BUILDING CONSULTANTS LLP
8 Teal Grove, Cowbit, Spalding, Lincs. PE12 6XG
Tel: (01406) 380139
Email: info@m2-buildingconsultants.biz

PROJECT
PROPOSED EXTENSION & GARAGE AT FARM COTTAGE CHEAL ROAD
GOSBERTON SPALDING PE11 4JG MR & MRS RIDDICK

DRAWN
GM

DATE
AUGUST 2009

SCALE
1: 100

DRAWING TITLE

ELEVATIONS AS PROPOSED

DWG NR.
LOC 343.45.09 / 06 A


The contractor is to check all measurements on site before commencing work. Do not scale from this drawing. Read plans in conjunction with engineers details.

This drawing is the copyright property of M2 Building Consultants LLP.

The contractor is to check all measurements on site before commencing work. Do not scale from this drawing. Read plans in conjunction with engineers details.

This drawing is the copyright property of M2 Building Consultants LLP.

SHDC
Planning & Development
03 MAR 2010
Ref: 0169-10

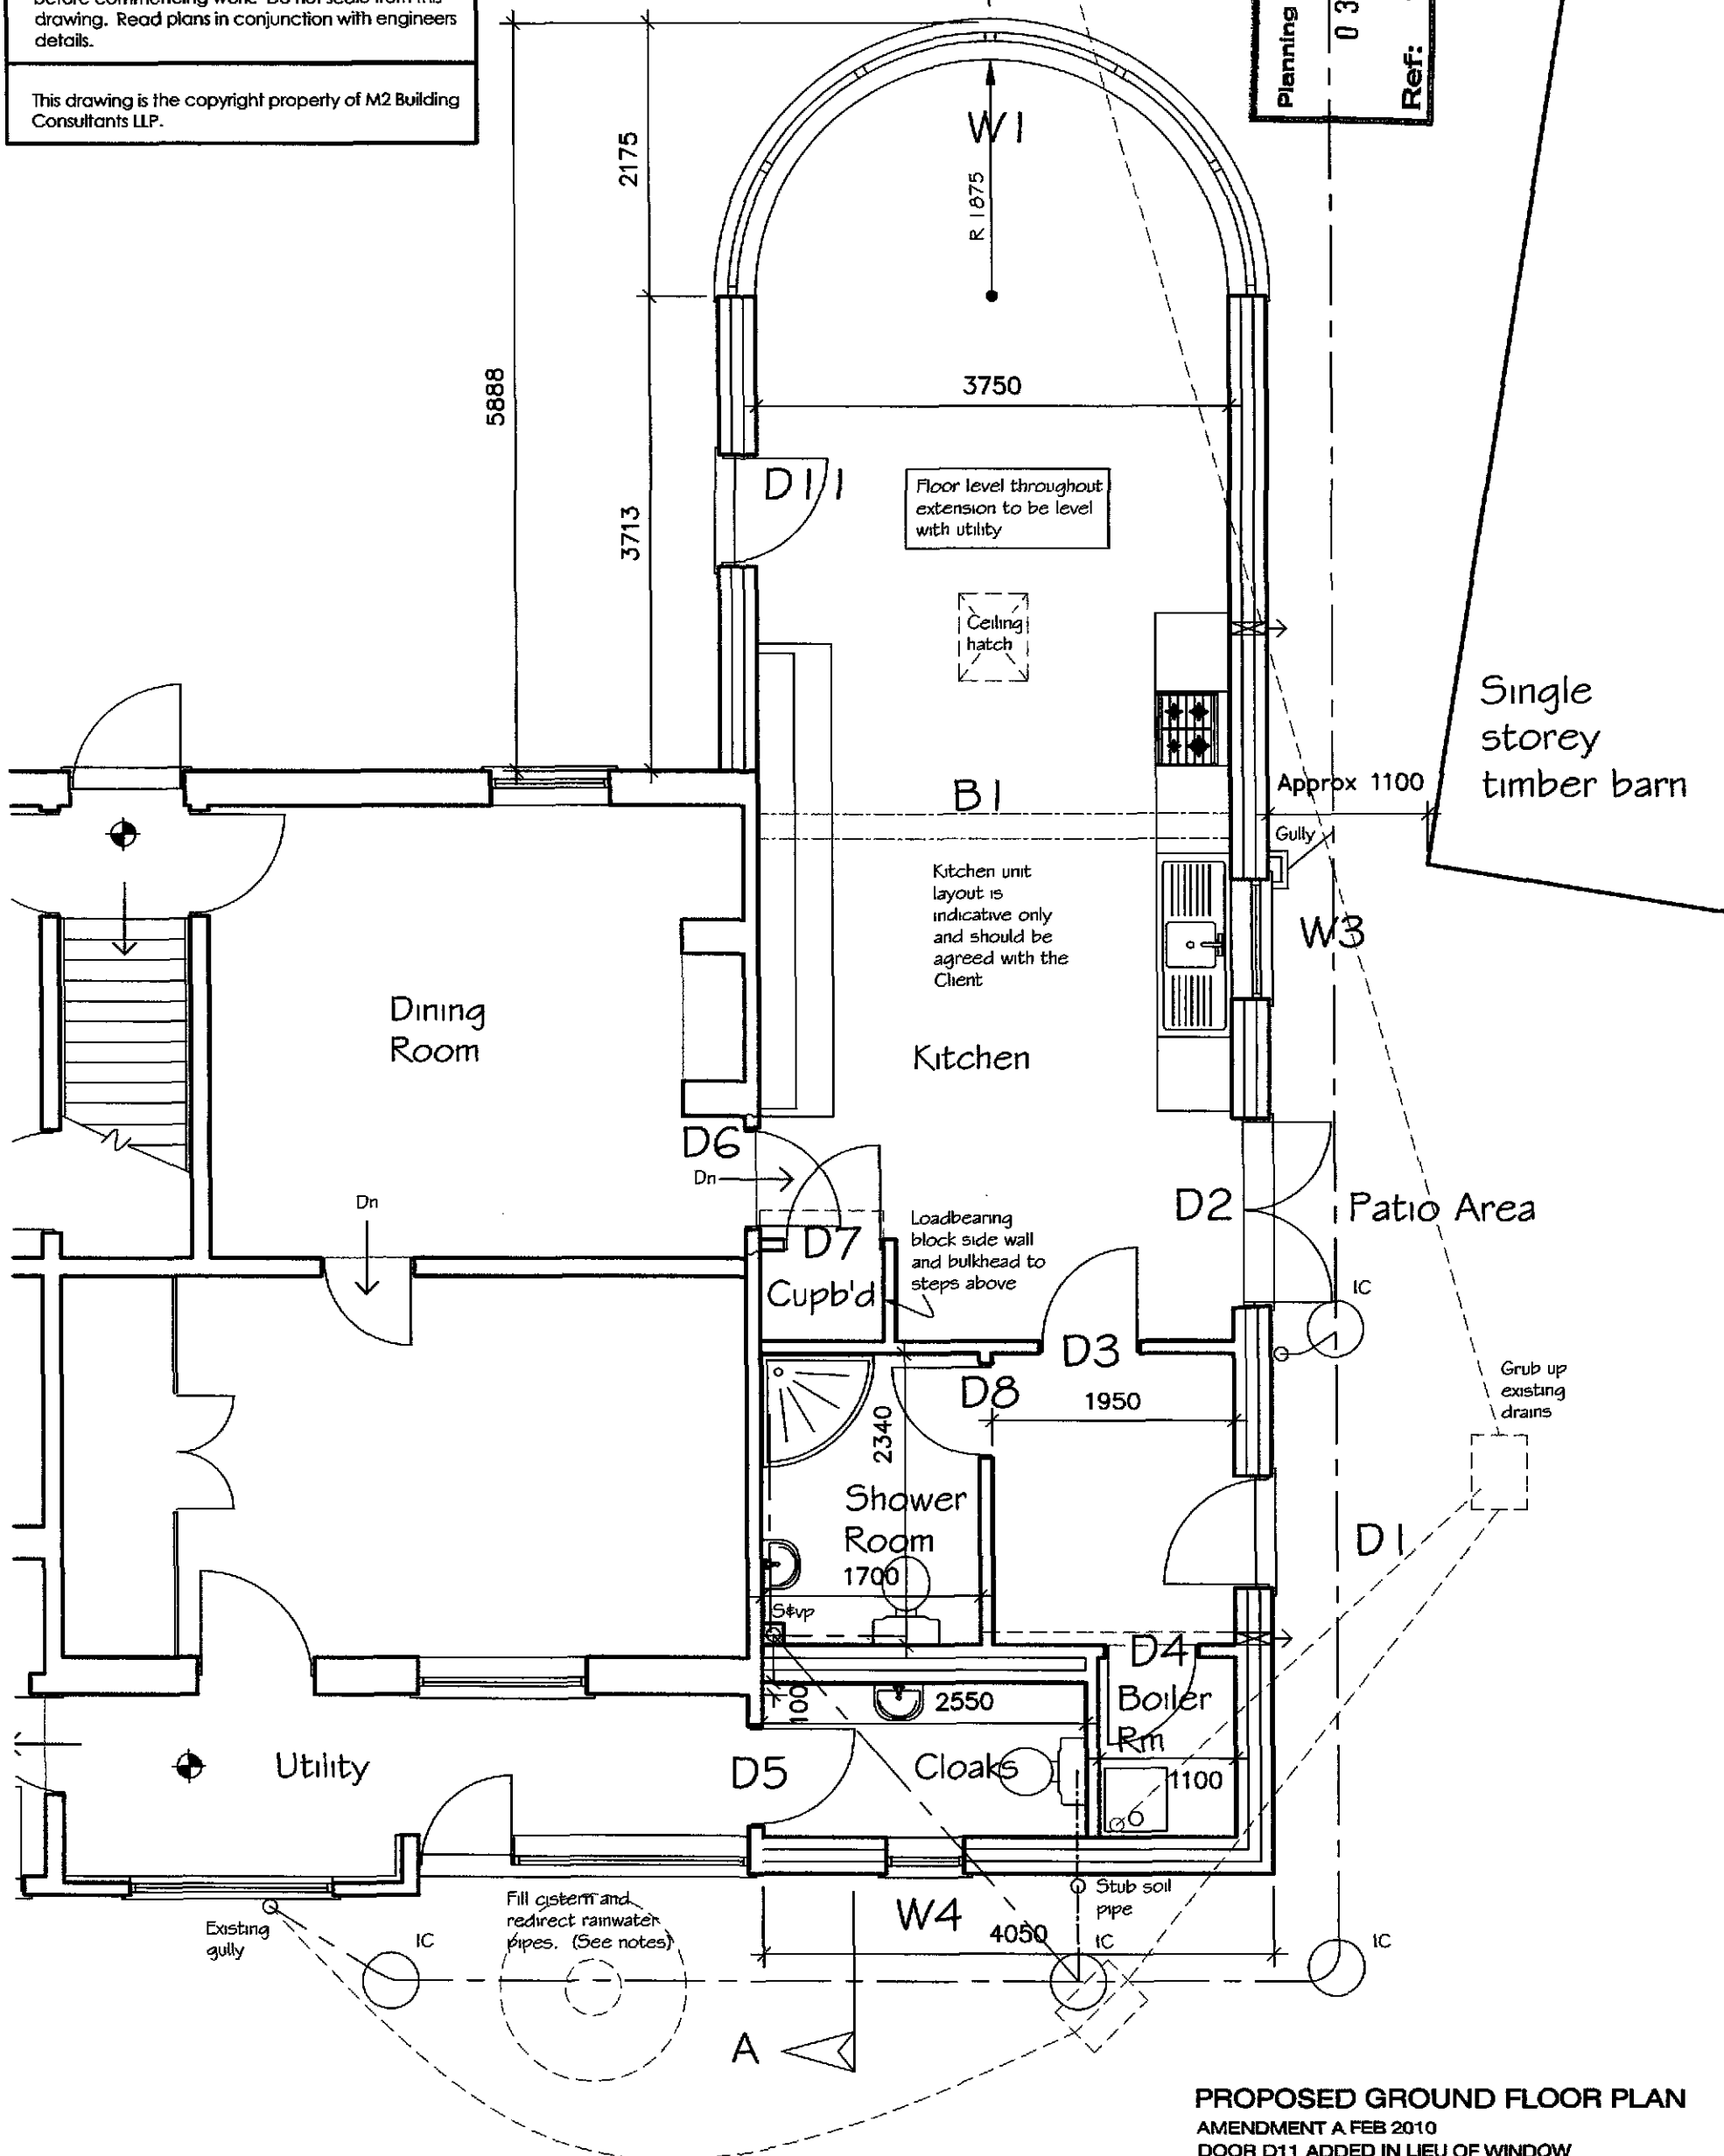

PROPOSED GROUND FLOOR PLAN
 AMENDMENT A FEB 2010
 DOOR D11 ADDED IN LIEU OF WINDOW

M2

M2 BUILDING CONSULTANTS LLP
 8 Teal Grove, Cowbit, Spalding, Lincs. PE12 6XG
 Tel: (01406) 380139
 Email: info@m2-buildingconsultants.biz

PROJECT
 PROPOSED EXTENSION & GARAGE AT FARM COTTAGE CHEAL ROAD
 GOSBERTON SPALDING PE11 4JG MR & MRS RIDDICK

DRAWN
 GM

DATE
 AUGUST 2009

SCALE
 1: 50

DRAWING TITLE
 PLAN AS PROPOSED

DWG NR.
 LOC 343.45.09 / 08 A

