

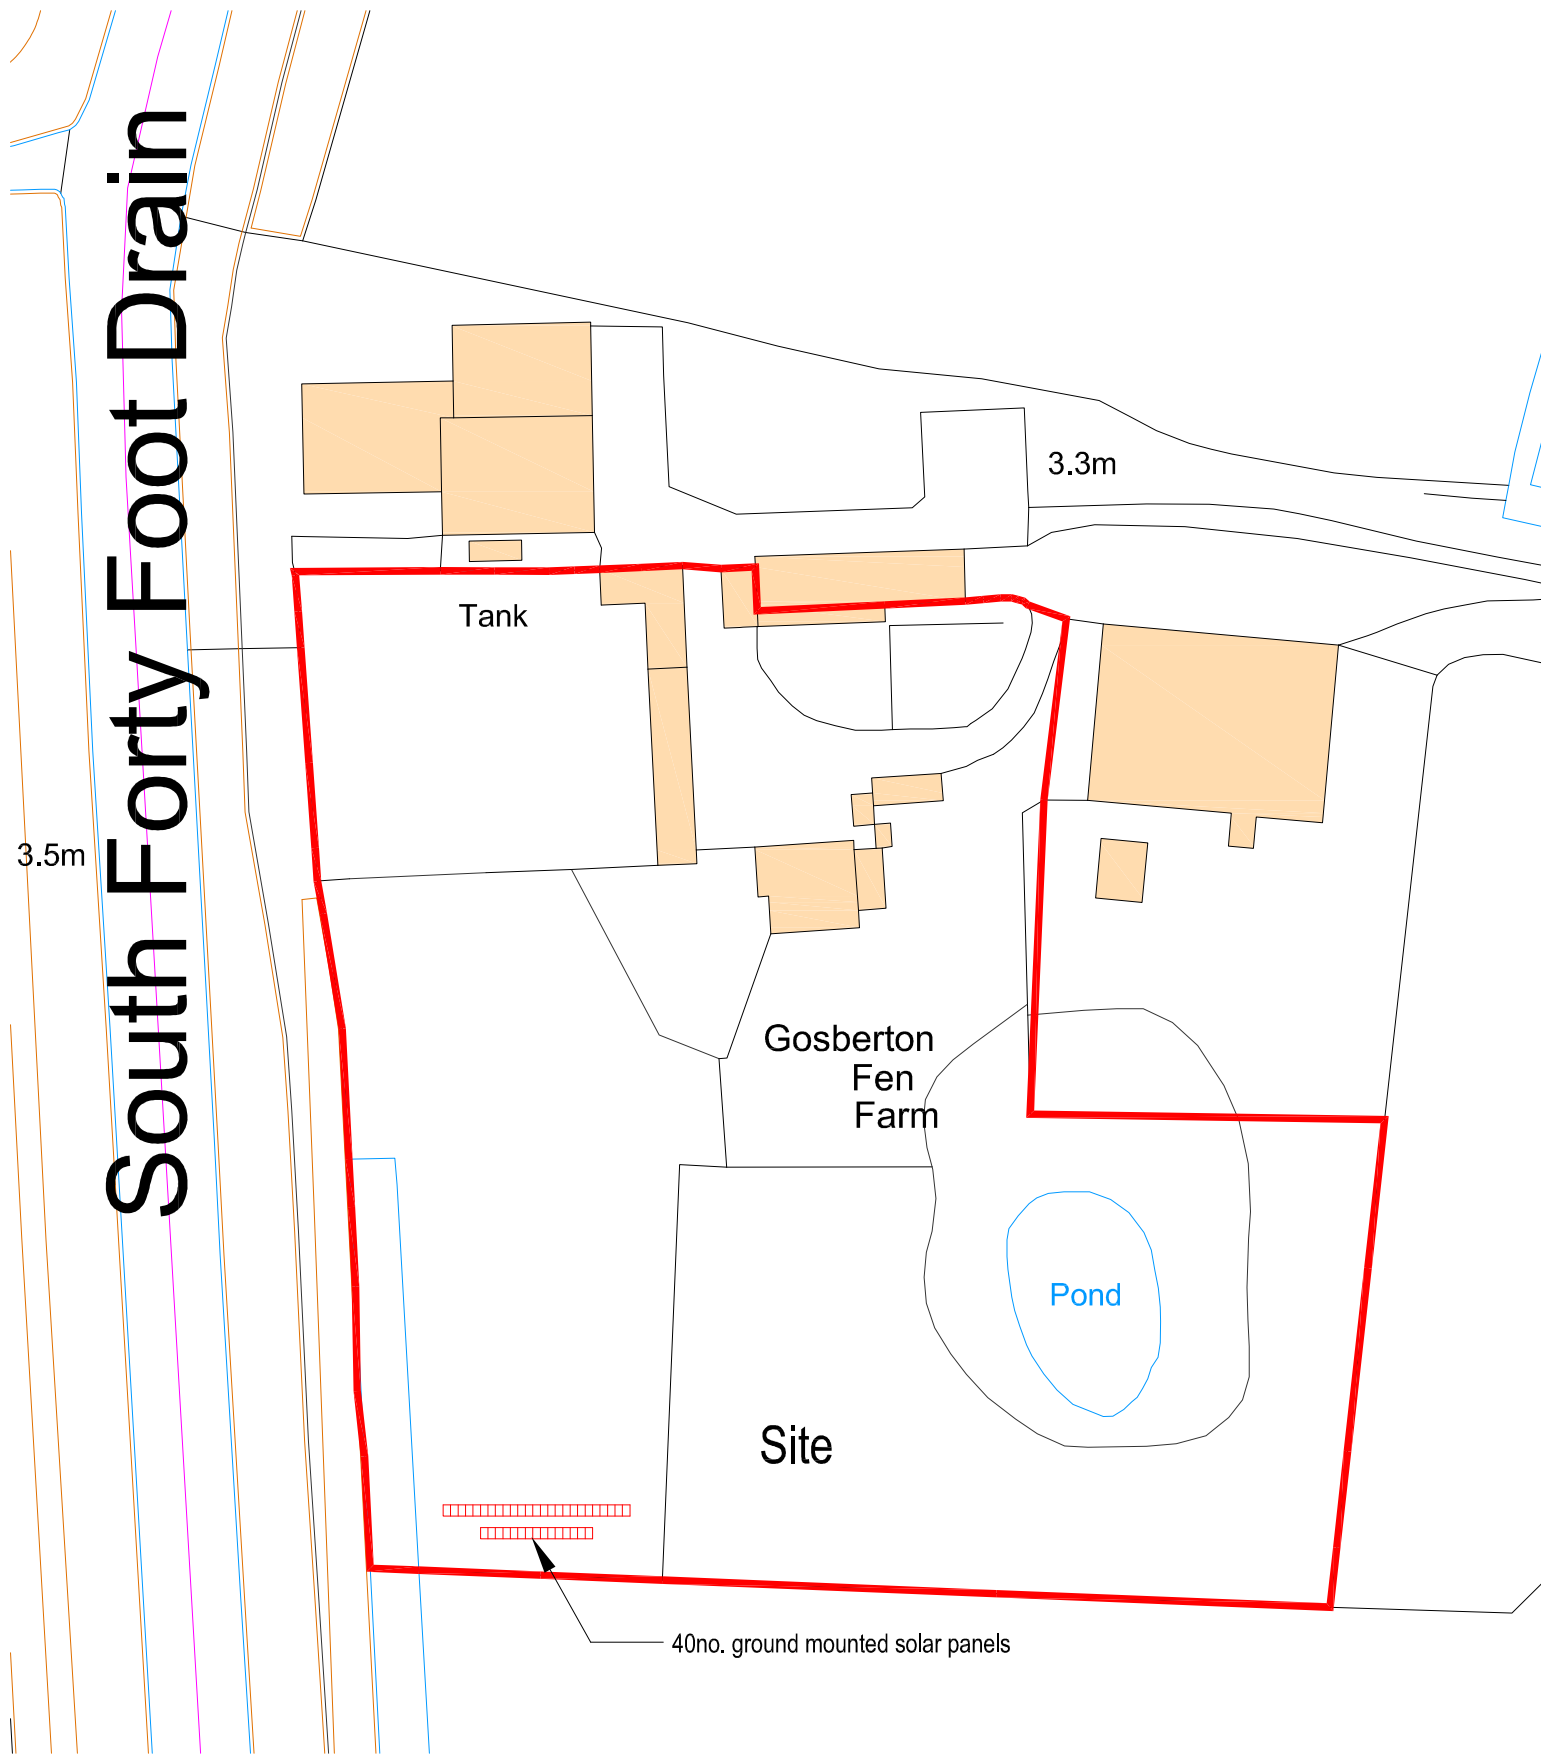


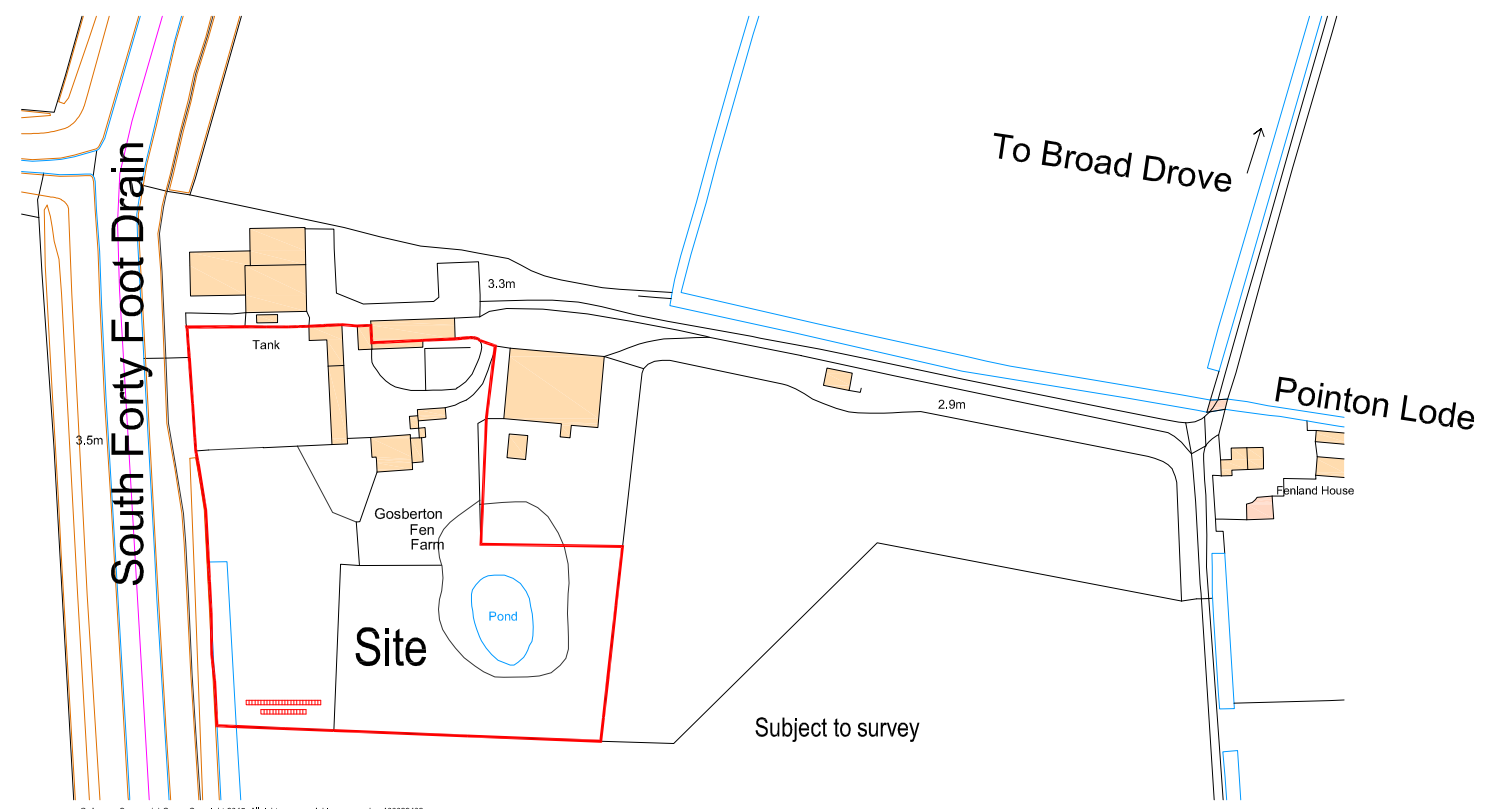

Ordnance Survey, (c) Crown Copyright 2015. All rights reserved. Licence number 100022432

Subject to survey

SITE PLAN
Scale 1:500

 

Ordnance Survey, (c) Crown Copyright 2015. All rights reserved. Licence number 100022432

LOCATION PLAN
Scale 1:1250

Refer also to technical information and design and access statement

MIKE LEE ARCHITECTURAL SERVICES
10 Shipden Avenue, Cromer, Norfolk, NR27 9BD
Telephone: 01263 510396
Mobile: 07765 148 064
Email: mike.ra.lee@gmail.com
Website: Coming Soon

Project Proposed Ground Mounted Solar Panel Installation at Gosberton Fen Farm, Broad Drove, Spalding. For Mr Dean	
Proposed Site & Location Plan and Elevations	
Date February 2015	
Scale As Indicated @A1	Drawing ref: 2015/111-01